


NOTES:

NOTES:			
T	TENDER ISSUE	24/5/22	PL
Revision	Description	Date	By
REVISIONS			
PLANNING APPLICATION			
Project			
ALTERATION AND EXTENSION			
Location			
62 COLNEY HATCH LANE LONDON, N10 1EA			
Drawing			
EXISTING FLOOR PLANS			
Date	JUL Y. 2022	Drawn	PL
Scale	1:100@A3	Checked	*
WB London ARCHITECTURAL AND DEVELOPMENT CONSULTANTS tel: 0208 406 0083 mobile: 07332065400 e-mail: perny@wb-london.com			
Dwg. No.	1807-100	Rev.	P

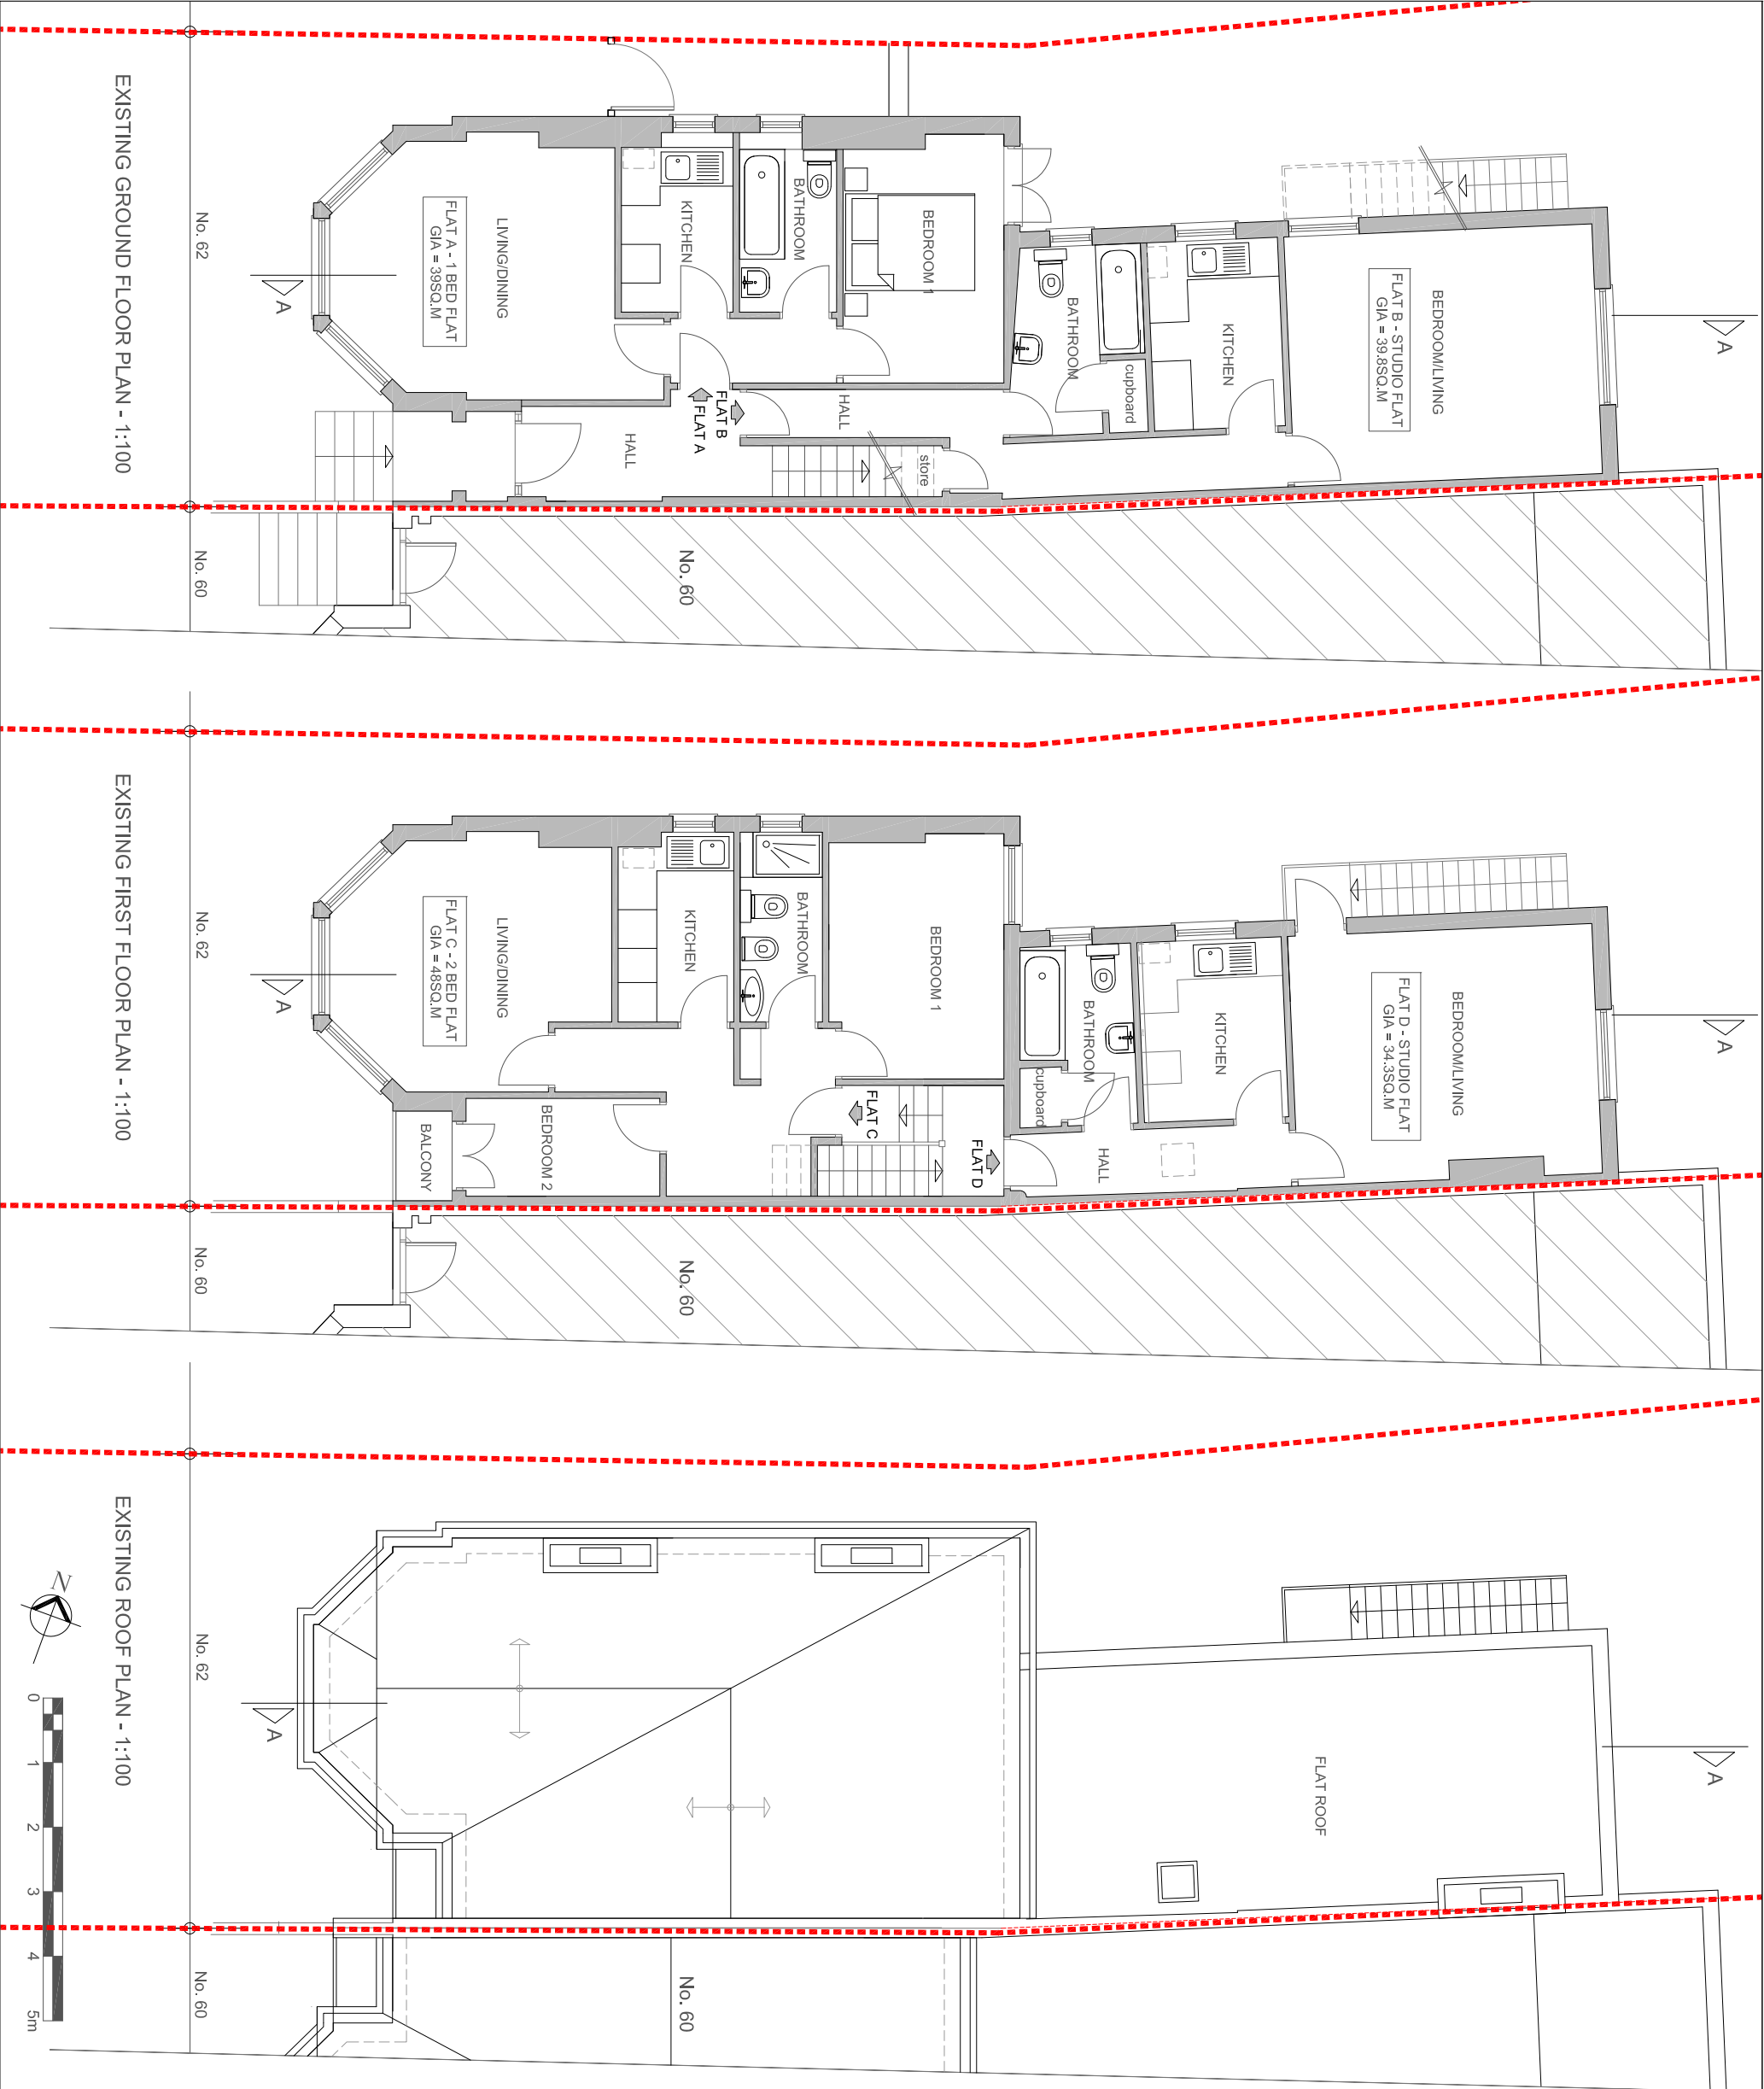

EXISTING GROUND FLOOR PLAN - 1:100

EXISTING FIRST FLOOR PLAN - 1:100

EXISTING ROOF PLAN - 1:100