



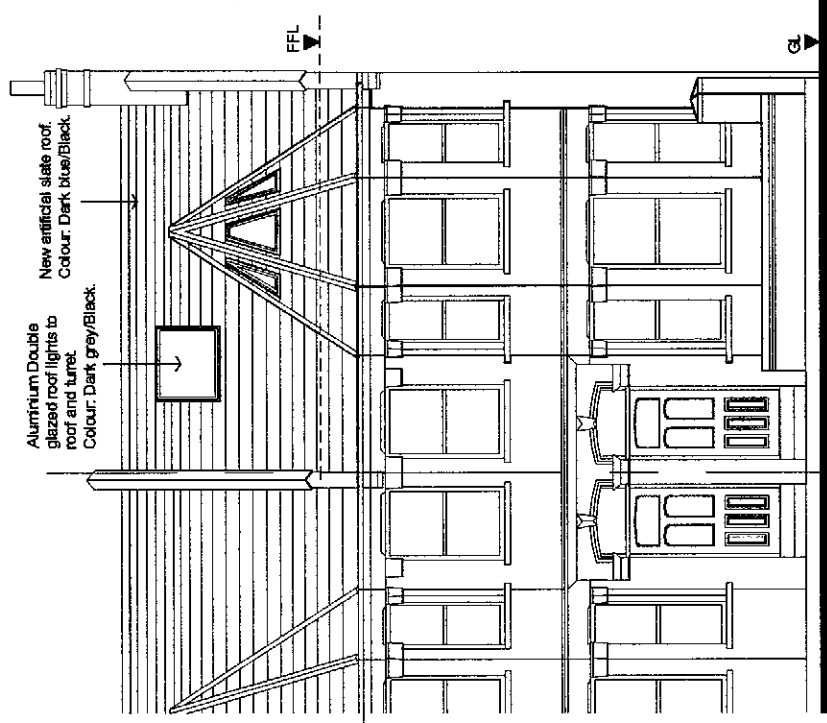

No 32 Proposed Front Elevation

No 30

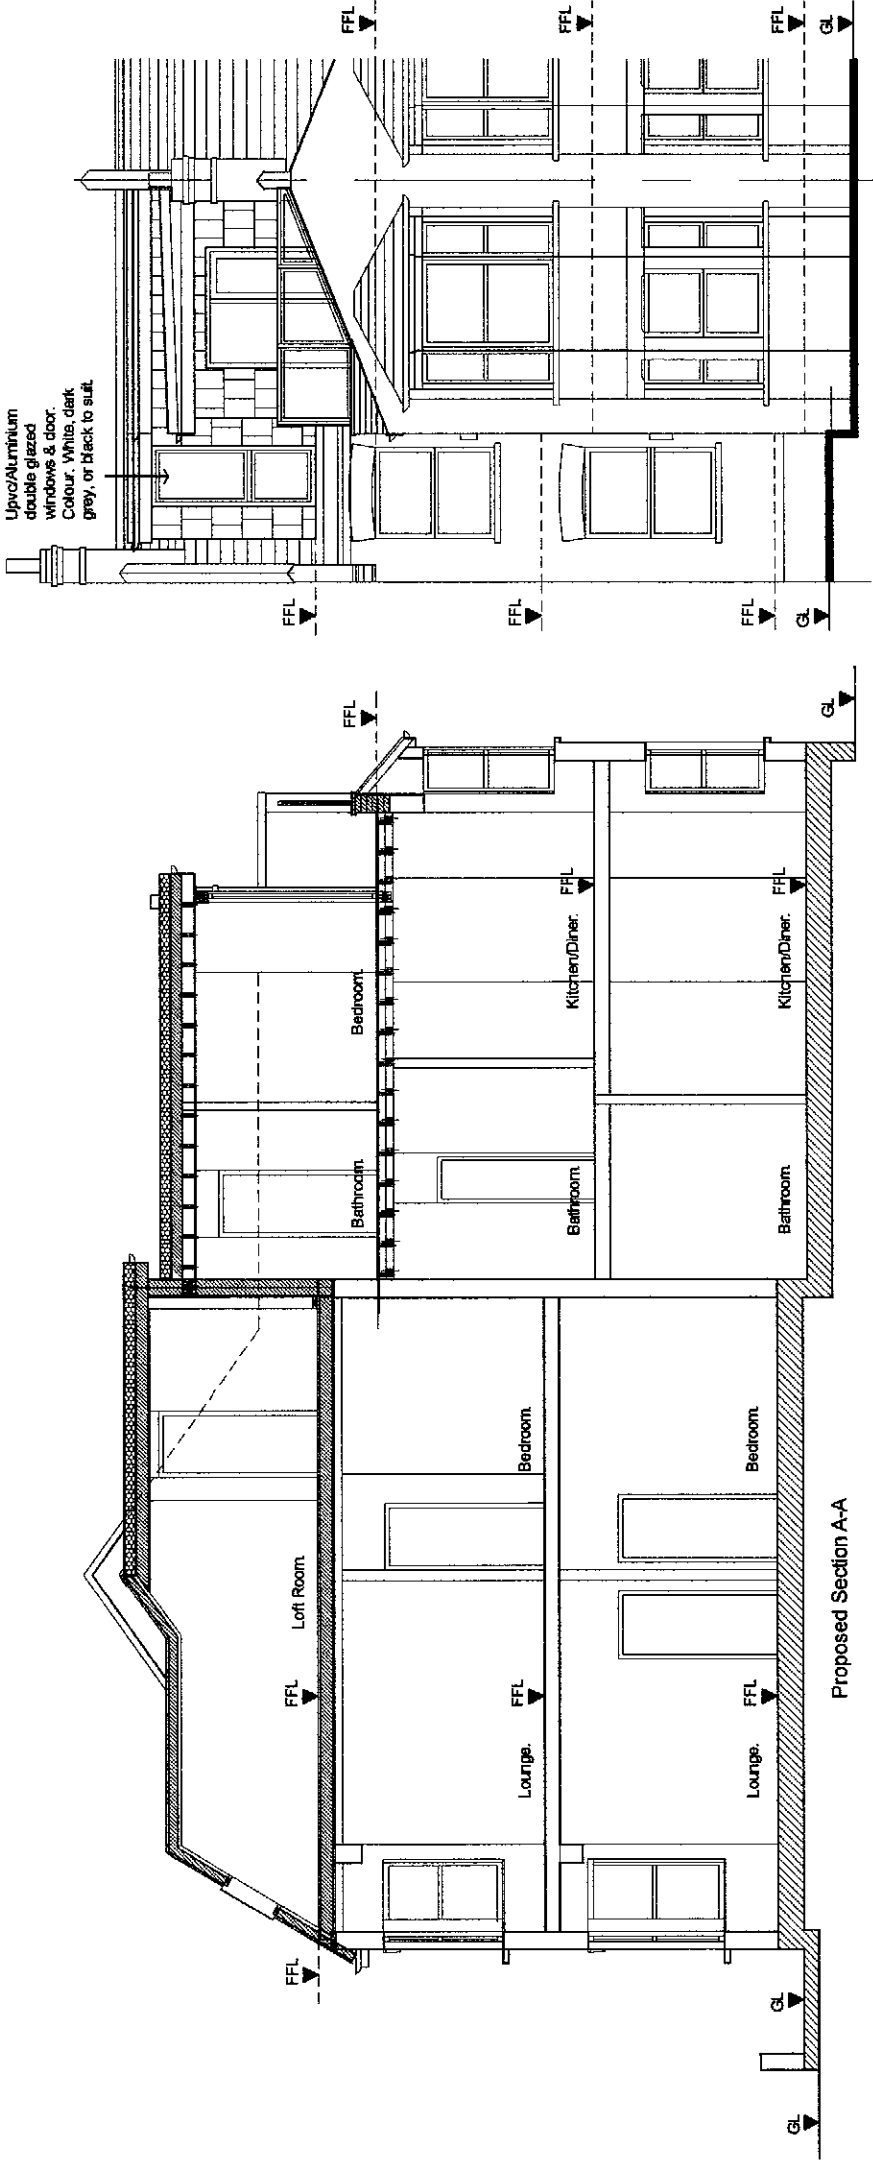


Proposed Section A-A

No 30 Proposed Rear Elevation

No 32

Proposed Material-Dormers:
Dormer Enclosure: Fibre cement slates (Blue/Black).
Roofs: Felt on timber.
Windows: Upvc/Aluminium double glazed - Colour: White/Dark Grey or Black to suit.
Fascias: Upvc - (White/Black).
Gutters: Upvc - (Black).
RWP's: Upvc - (Black).
Balustrade: Stainless steel handrails with laminated glass panels.
Parapet Walls: Yellow stock brickwork (similar to existing).
Copings: Concrete, Grey/Buff.
Terrace Floor: Ceramic tiles-Medium tone.

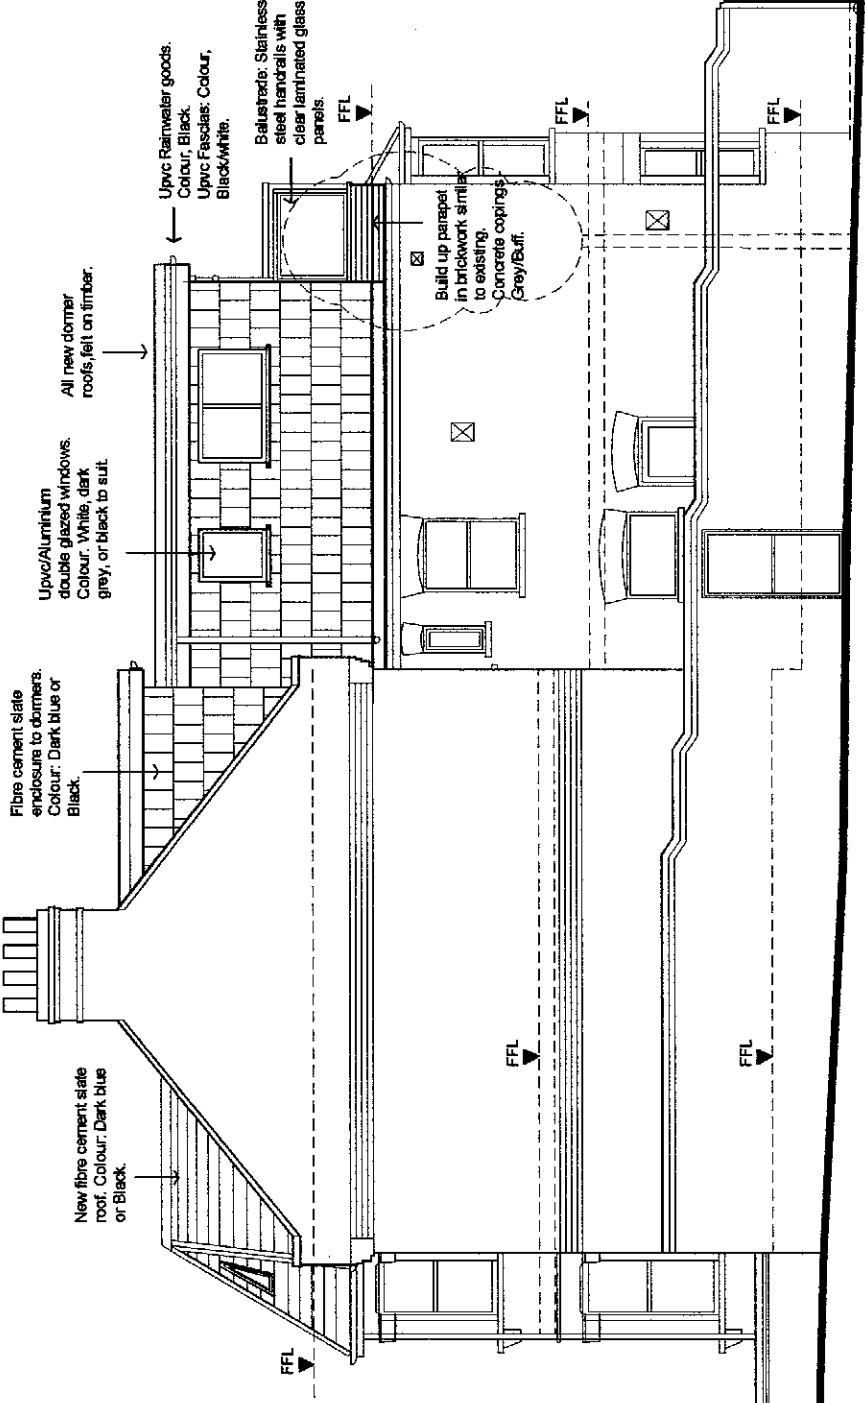

Proposed Side Elevation

Scale



Job:

Title:

Drg No:KR/LC/PA 06.

30 Keston Road,Tottenham,London,N17 6PN.

Roof Space Conversion

Proposed Elevations & Section.

Rev:

Scale: 1:100@A3

Date:June 2023