


MICHAEL JONES ARCHITECTS
020 8948 1863 | 129 Kew Road, Richmond, TW9 2PN
www.mjarchitects.co.uk | studio@mjarchitects.co.uk

job title
43 Stanhope Gardens, Highgate, N6 5TT
client
Sophia Marinkov Jones and Gideon Simeloff

drawing title Existing Roof Plan drawing number 1423.01.03.Exg05.025	rev -	scale 1:100 at A3
		date Jun 2023
		drawn by ME
		checked by AB

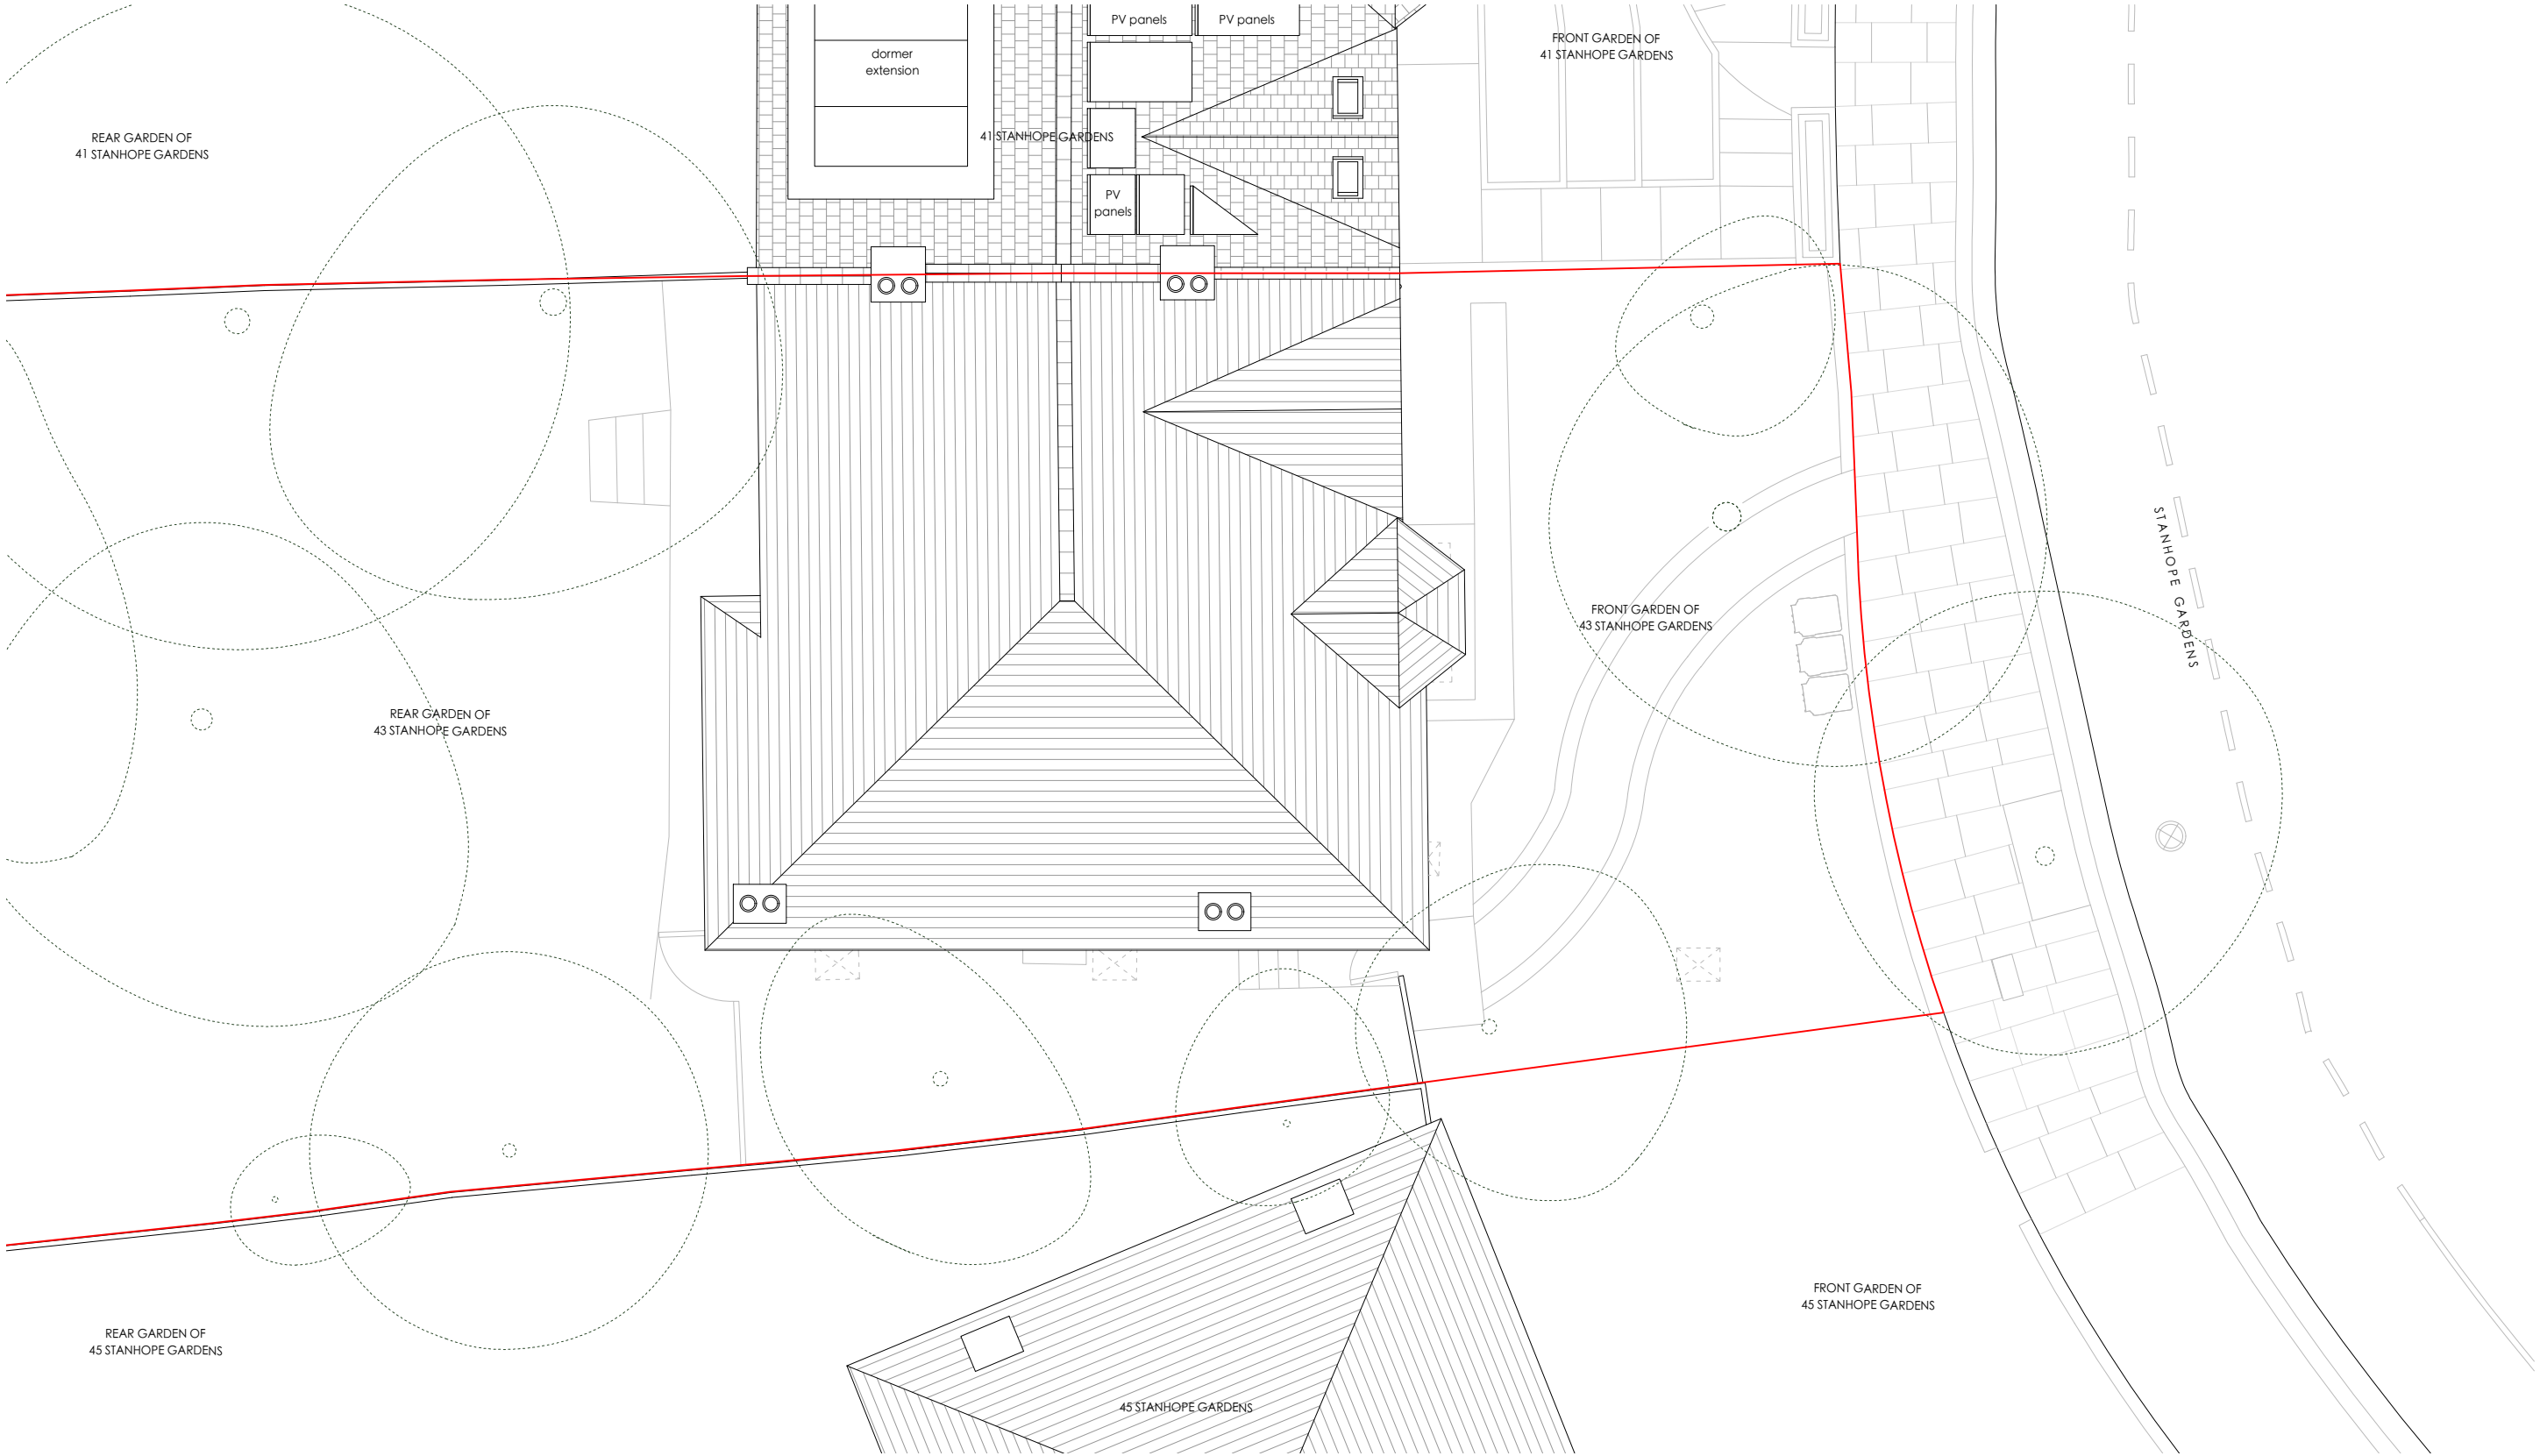


45 STANHOPE GARDENS

43 STANHOPE GARDENS

43 STANHOPE GARDENS

41 STANHOPE GARDENS

 

MICHAEL JONES ARCHITECTS

020 8948 1863 | 129 Kew Road, Richmond, TW9 2PN
www.mjarchitects.co.uk | studio@mjarchitects.co.uk

job title

43 Stanhope Gardens, Highgate, N6 5TT

client

Sophia Marinkov Jones and Gideon Simeloff

drawing title

Existing Street Elevation

drawing number


1423.01.03.Exg05.060

scale 1:100 at A3

date Jun 2023

rev drawn by ME

checked by AB

 




41 STANHOPE GARDENS

43 STANHOPE GARDENS

43 STANHOPE GARDENS

45 STANHOPE GARDENS

 

MICHAEL JONES ARCHITECTS

020 8948 1863 | 129 Kew Road, Richmond, TW9 2PN
www.mjarchitects.co.uk | studio@mjarchitects.co.uk

job title

43 Stanhope Gardens, Highgate, N6 5TT

client

Sophia Marinkov Jones and Gideon Simeloff

drawing title

Existing Rear Elevation

drawing number

1423.01.03.Exg05.063

scale 1:100 at A3

date Jun 2023

rev drawn by ME

checked by AB



STANHOPE GARDENS 43 STANHOPE GARDENS

0 1 2 4m