


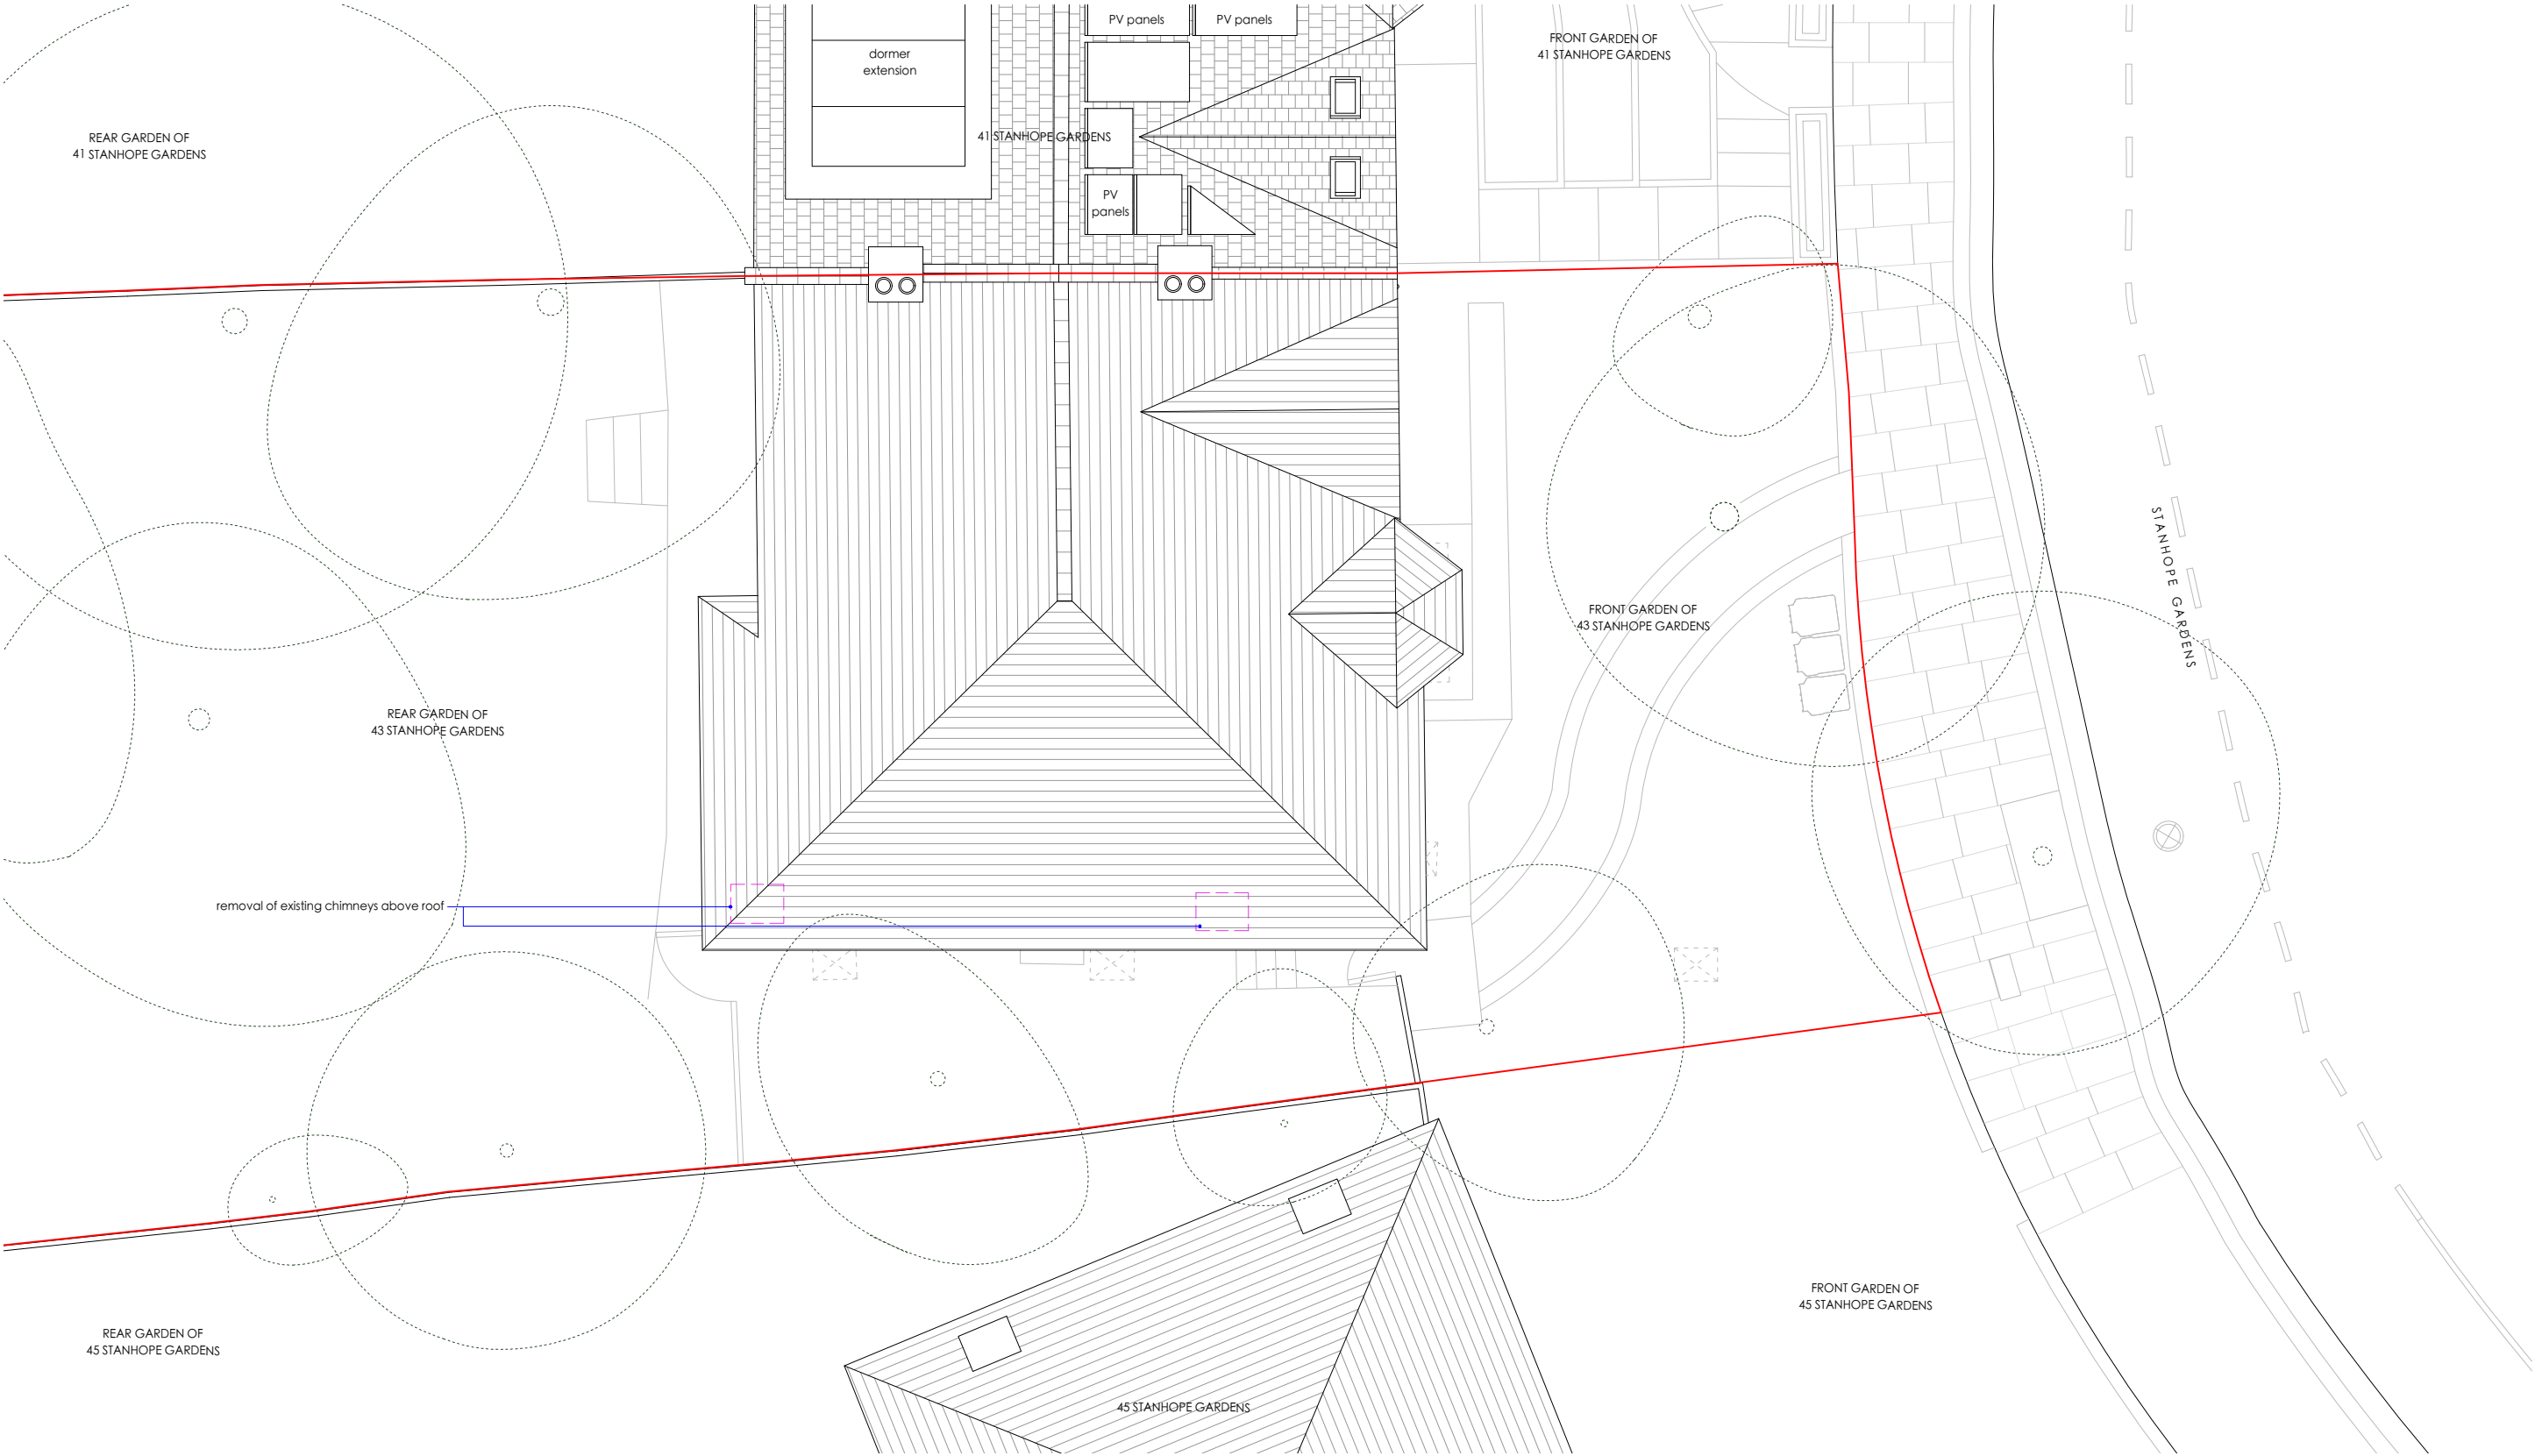

45 STANHOPE GARDENS

43 STANHOPE GARDENS

43 STANHOPE GARDENS

41 STANHOPE GARDENS

0 1 2 4m

MICHAEL JONES ARCHITECTS

020 8948 1863 | 129 Kew Road, Richmond, TW9 2PN
www.mjarchitects.co.uk | studio@mjarchitects.co.uk

job title

43 Stanhope Gardens, Highgate, N6 5TT

client

Sophia Marinkov Jones and Gideon Simeloff

drawing title

Proposed Street Elevation

drawing number

1423.03.03.Plh05.060

scale 1:100 at A3

date Jun 2023

rev drawn by ME

checked by AB



43 STANHOPE GARDENS

STANHOPE GARDENS

0 1 2 4m

MICHAEL JONES ARCHITECTS

020 8948 1863 | 129 Kew Road, Richmond, TW9 2PN
www.mjarchitects.co.uk | studio@mjarchitects.co.uk


job title
43 Stanhope Gardens, Highgate, N6 5TT

client
Sophia Marinkov Jones and Gideon Simeloff

drawing title
Proposed Side Elevation

drawing number
1423.03.03.Plh05.062

scale	1:100 at A3
date	Jun 2023
rev	drawn by ME
—	checked by AB

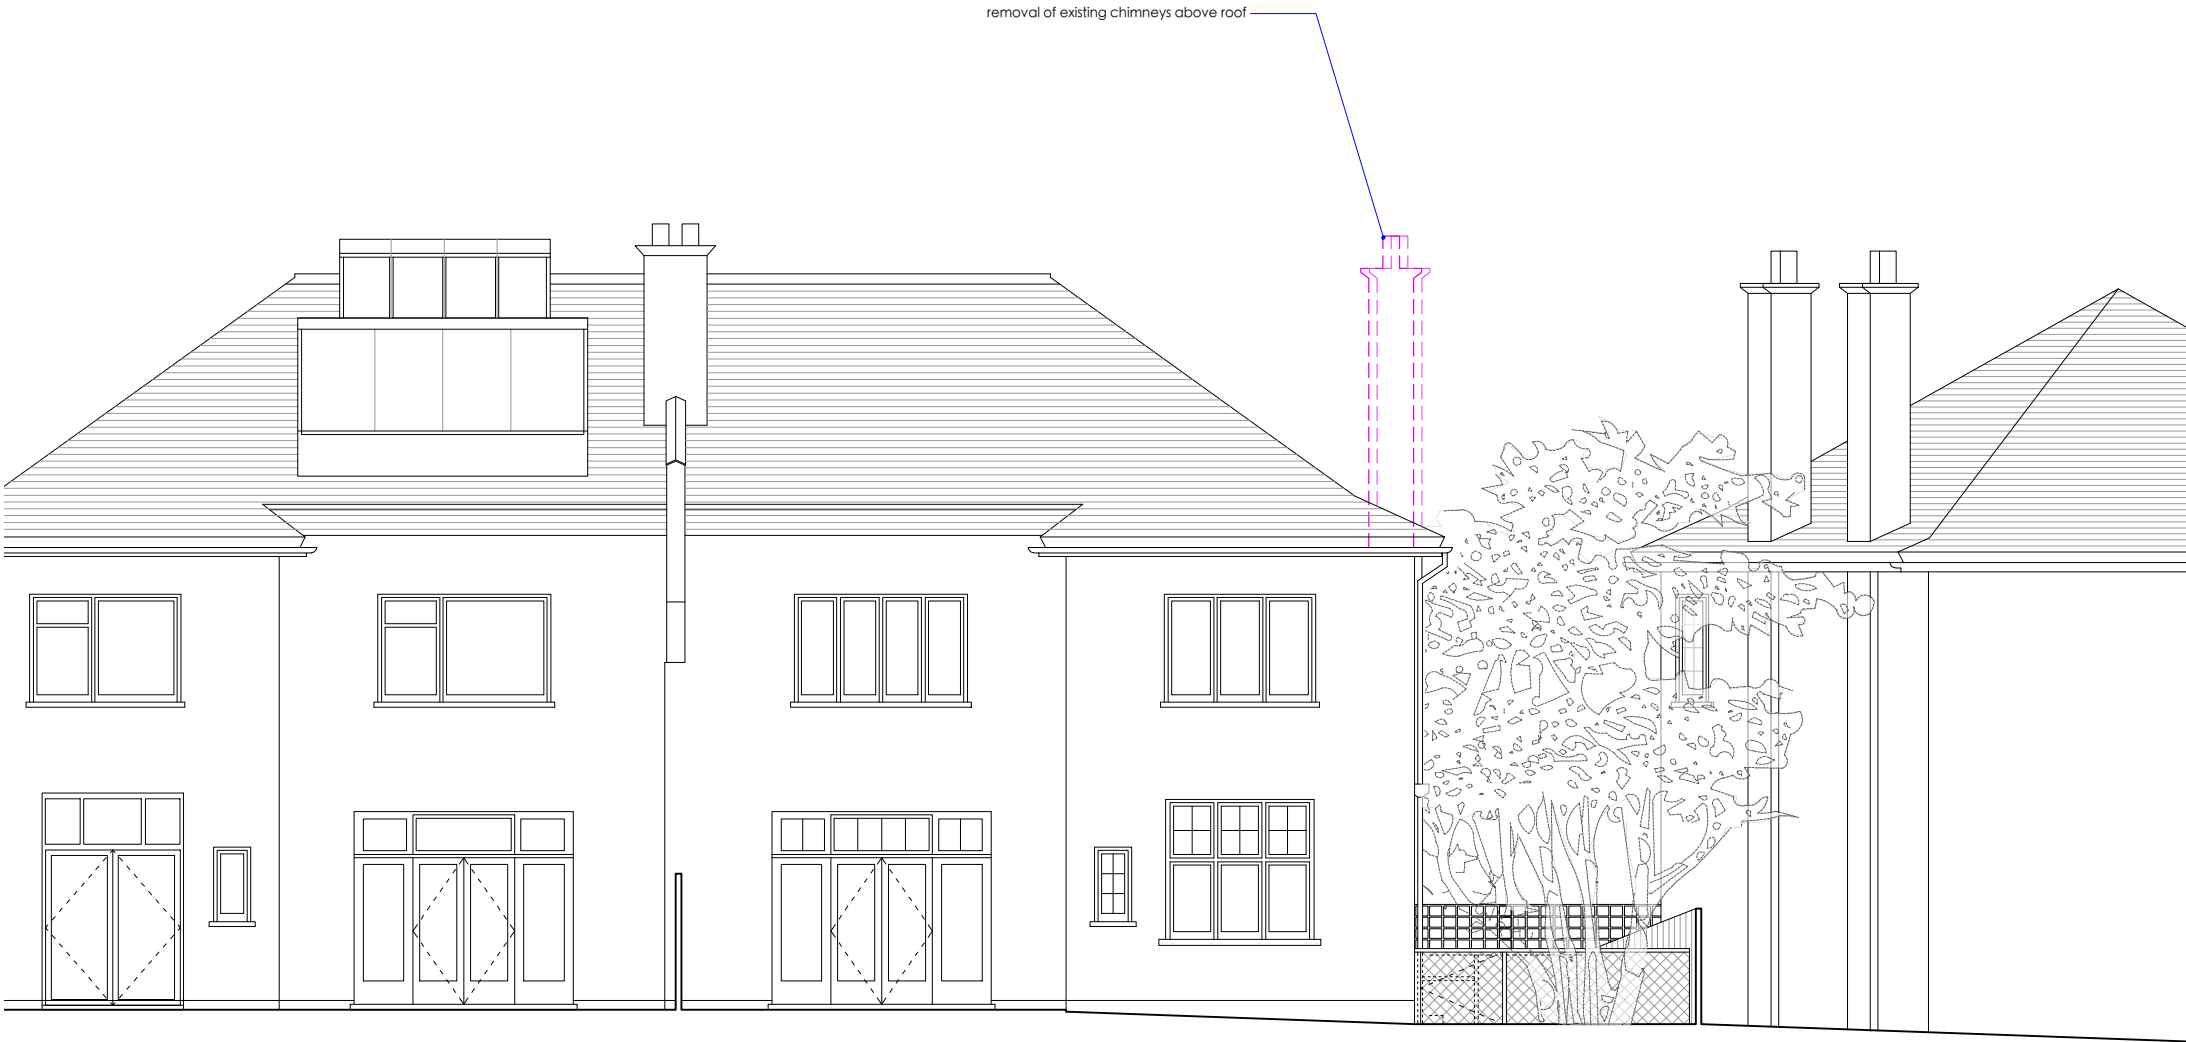

41 STANHOPE GARDENS

43 STANHOPE GARDENS

43 STANHOPE GARDENS

45 STANHOPE GARDENS

0 1 2 4m

MICHAEL JONES ARCHITECTS

020 8948 1863 | 129 Kew Road, Richmond, TW9 2PN
www.mjarchitects.co.uk | studio@mjarchitects.co.uk

job title

43 Stanhope Gardens, Highgate, N6 5TT

client

Sophia Marinkov Jones and Gideon Simeloff

drawing title

Proposed Rear Elevation

drawing number

1423.03.03.Plh05.063

scale 1:100 at A3

date Jun 2023

rev drawn by ME

checked by AB



STANHOPE GARDENS

43 STANHOPE GARDENS

0 1 2 4m

MICHAEL JONES ARCHITECTS
020 8948 1863 | 129 Kew Road, Richmond, TW9 2PN
www.mjarchitects.co.uk | studio@mjarchitects.co.uk

job title
43 Stanhope Gardens, Highgate, N6 5TT

client
Sophia Marinkov Jones and Gideon Simeloff

drawing title Proposed Side Return Elevation	scale	1:100 at A3
	date	Jun 2023
drawing number 1423.03.03.Plh05.064	rev	drawn by ME
	—	checked by AB