






Proposed Front Elevation

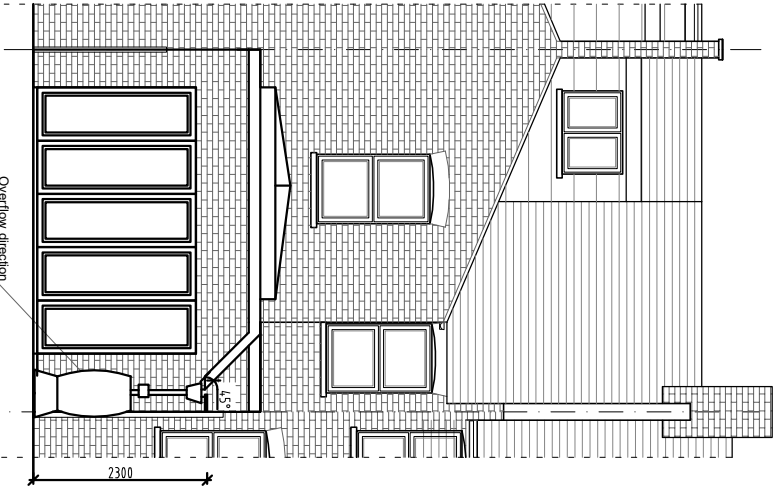


Proposed Rear Elevation

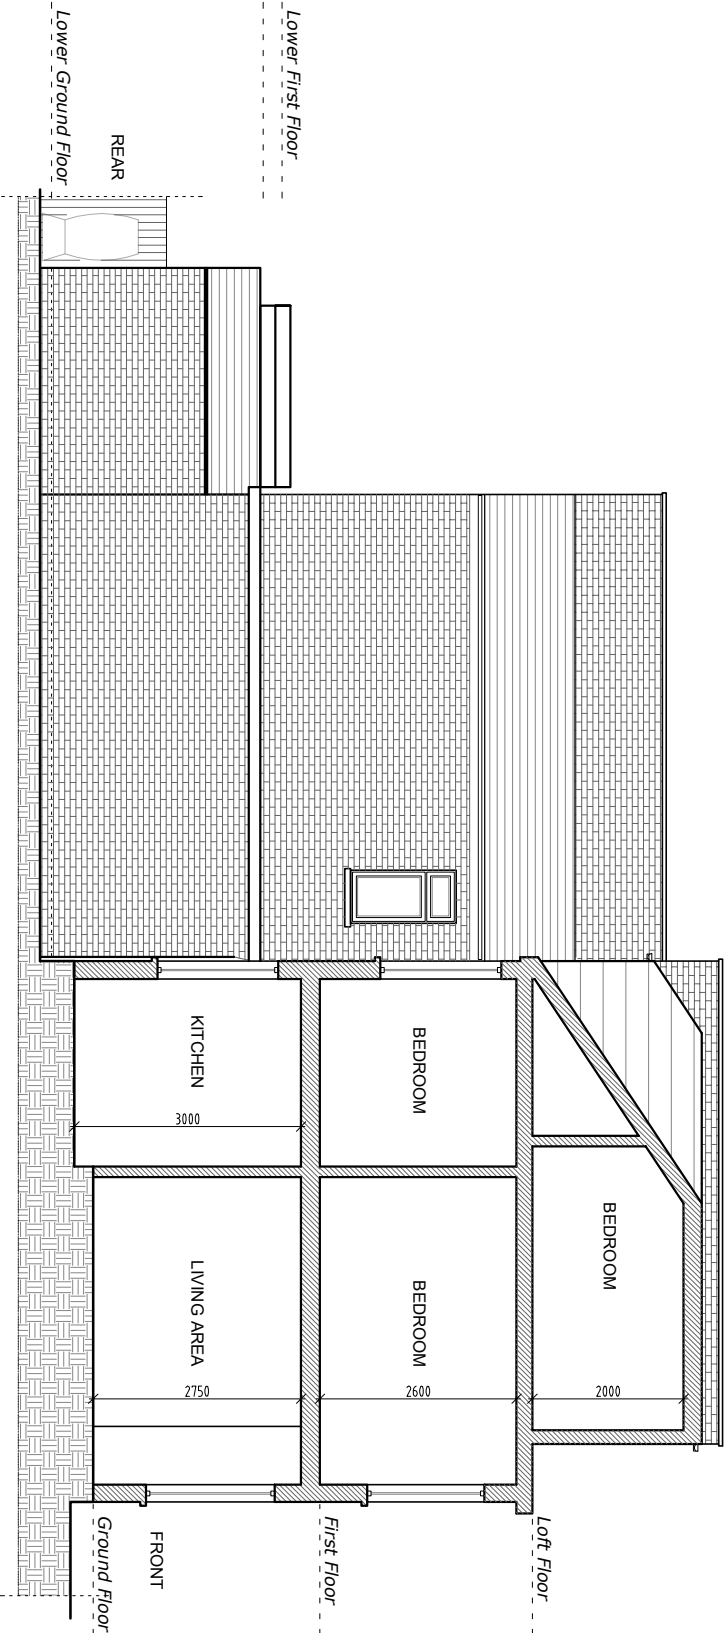

Proposed Section A-A

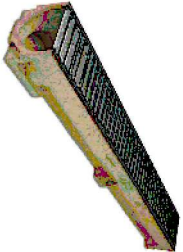

ACO Raindrain Domestic Channel Drain
1m x 118mm x 97mm - A15

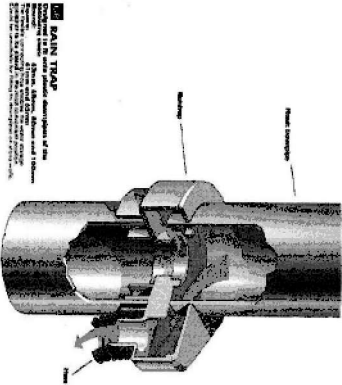

Charles Bentley 210L Garden Round Plastic Water Butt

- Includes: Water exit tap, Lockable lid, 3 part stand and down pipe filler kit.
- Dimension: Water Butt H97 x W57 x D57 Stand -L40.50 x W40 x H30.5
- Material: Polypropylene.
- Capacity: 210L
- Weight: 8.2kg



Planning
info@ojsplanning.co.uk
020 81501820

NOTES
The contractors are to check all the dimensions, levels, drain runs and general condition of the site before works commence.

All works are to be carried out in accordance with current Building Regulations, British Standards, Code of Practice and Local Authority Requirements.

Project:

93 Fairview Road,
London N15 6TT

Title: PROPOSED

Elevations & Section AA

Date: 12.06.23. Scale: 1:100 @ A3

Dwg. No. FR.93.PR.102 Rev: