




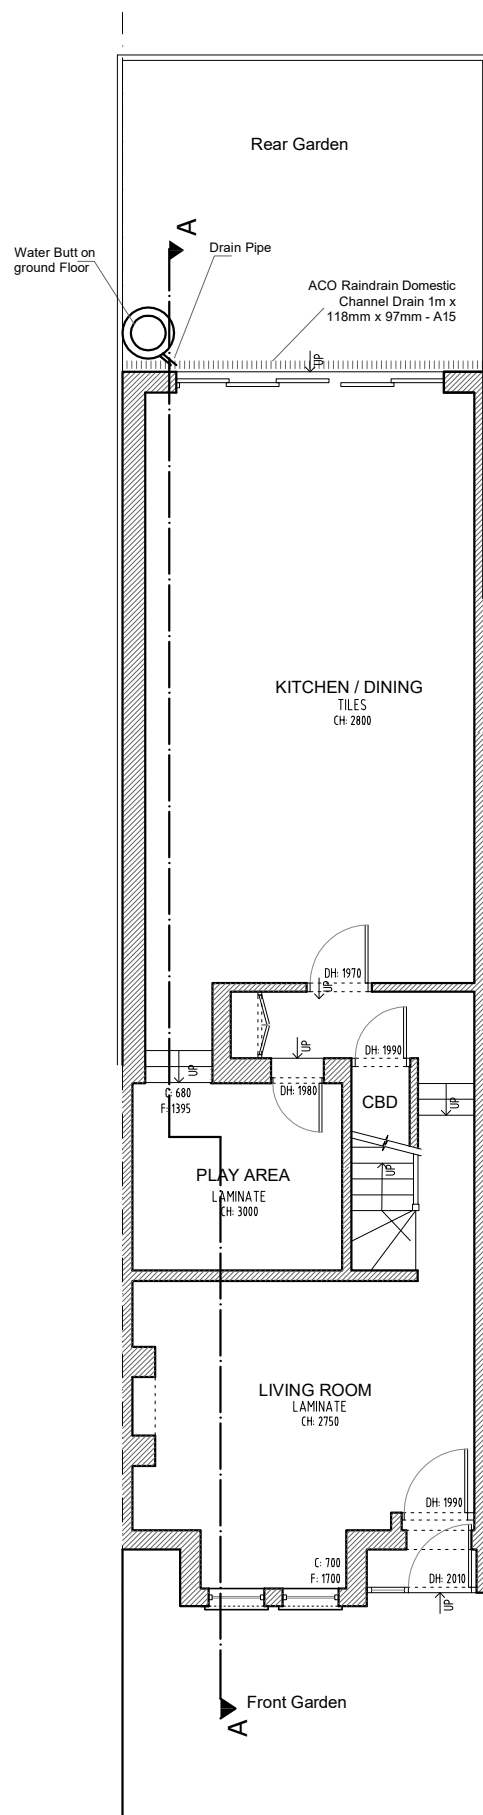

Proposed Ground Floor

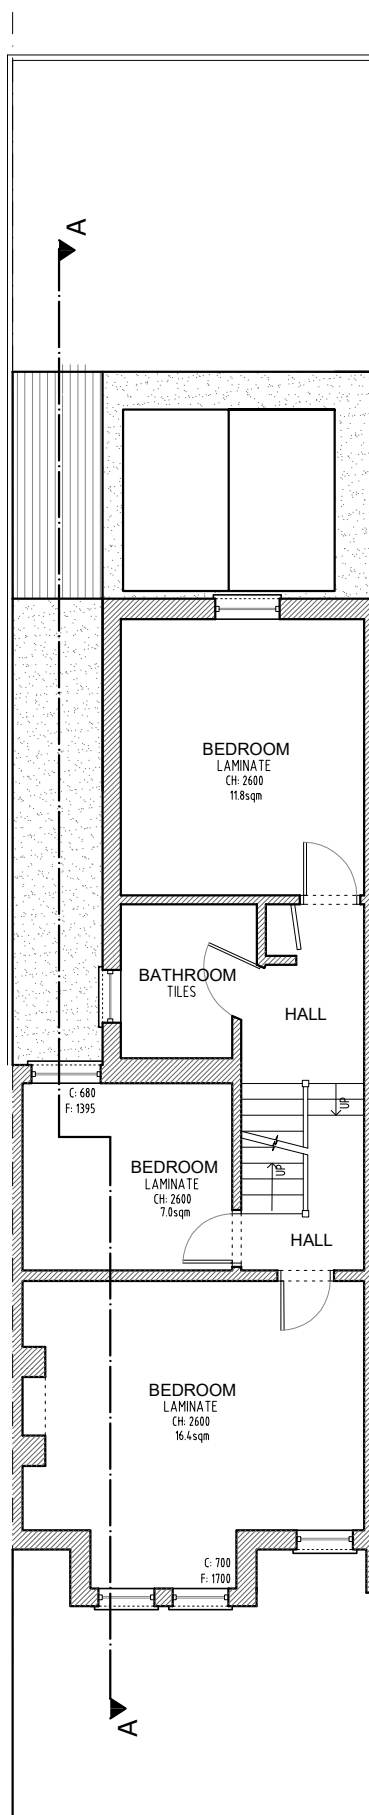

Proposed First Floor

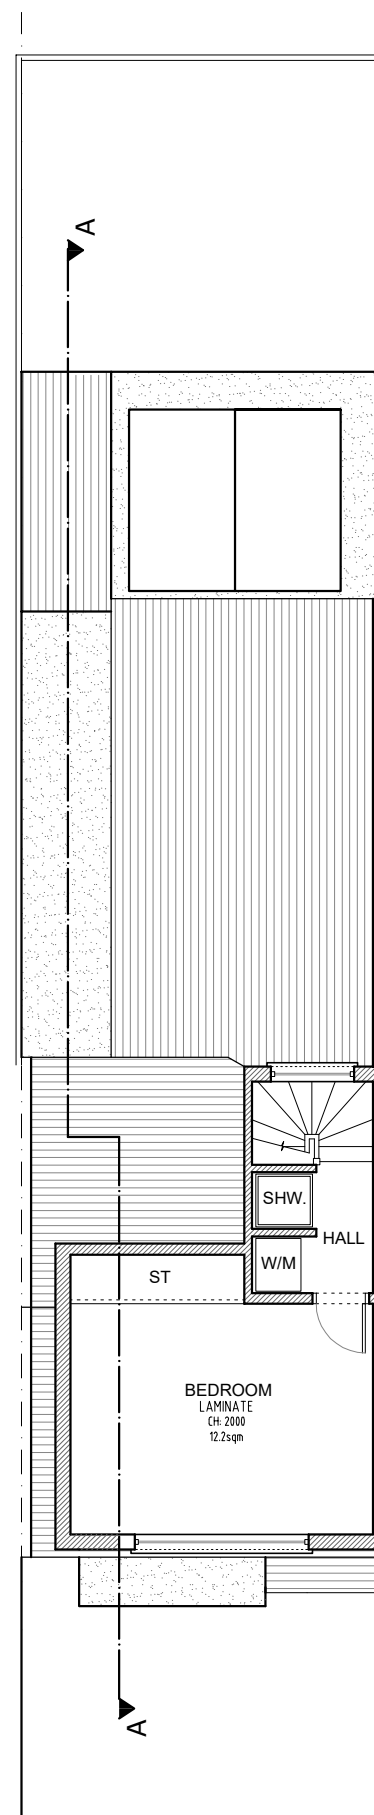

Proposed Loft Floor



NOTES

The contractors are to check all the dimensions, levels, drain runs and general condition of the site before works commence.

All works are to be carried out in accordance with current Building Regulations, British Standards, Code of Practice and Local Authority Requirements.

Project:

93 Fairview Road,
London N15 6TT

Title: **PROPOSED
Floor Plans**

Date: 23.12.22

Scale: 1:100 @ A3

Dwg. No. **FR.93.PR.101**

Rev: