




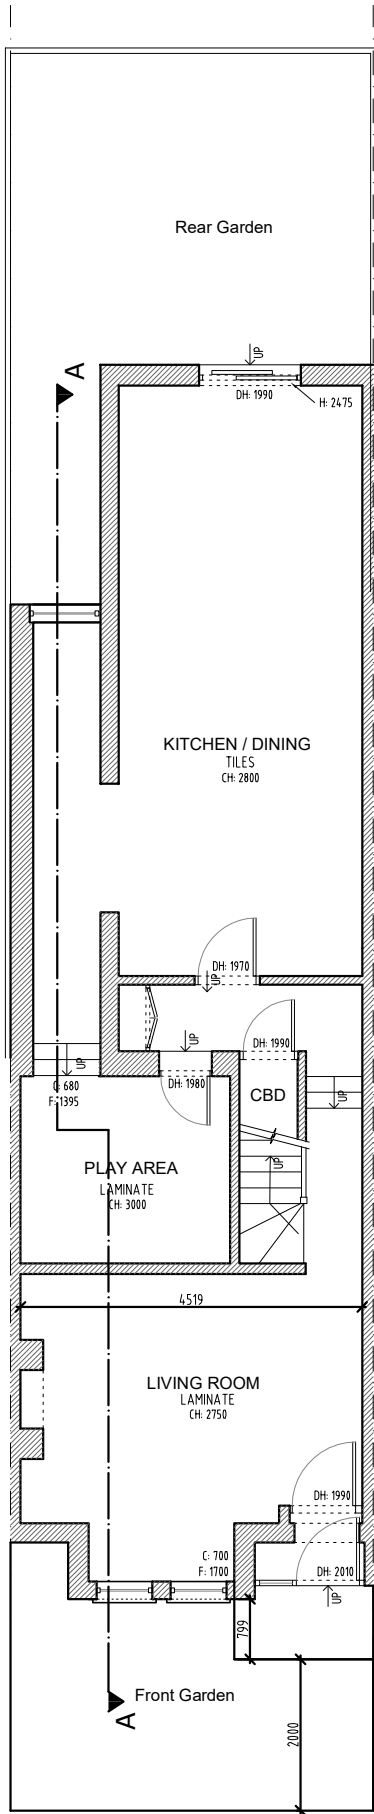

Existing Ground Floor

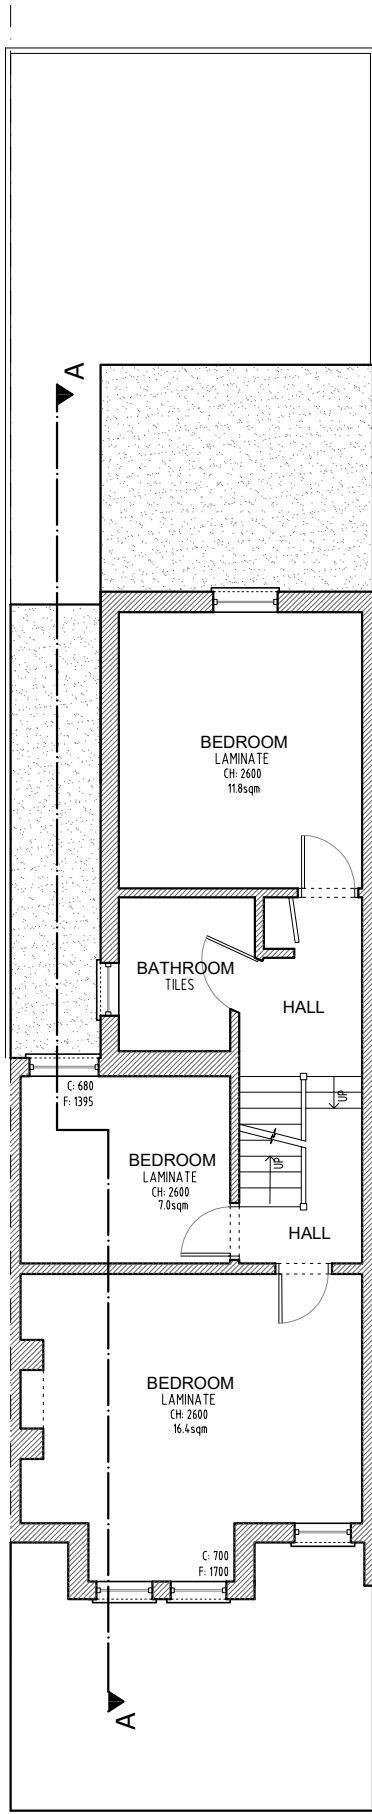

Existing First Floor

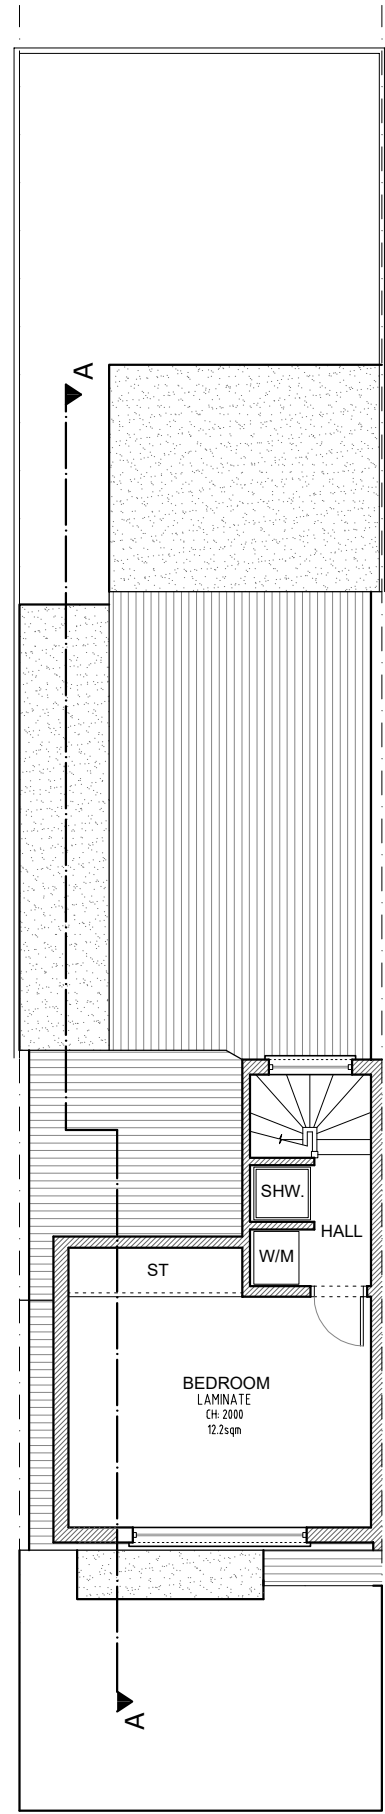

Existing Loft Floor



NOTES

The contractors are to check all the dimensions, levels, drain runs and general condition of the site before works commence.

All works are to be carried out in accordance with current Building Regulations, British Standards, Code of Practice and Local Authority Requirements.

Project:

93 Fairview Road,
London N15 6TT

Title:

EXISTING
Floor Plans

Date:

12.06.23.

Scale:

1:100 @ A3

Dwg. No.

FR.93.EX.101

Rev: