





Existing Front Elevation

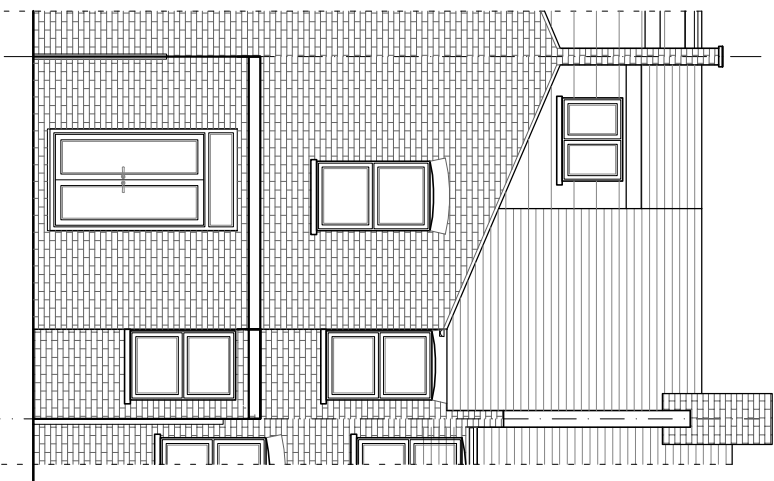

Existing Rear Elevation

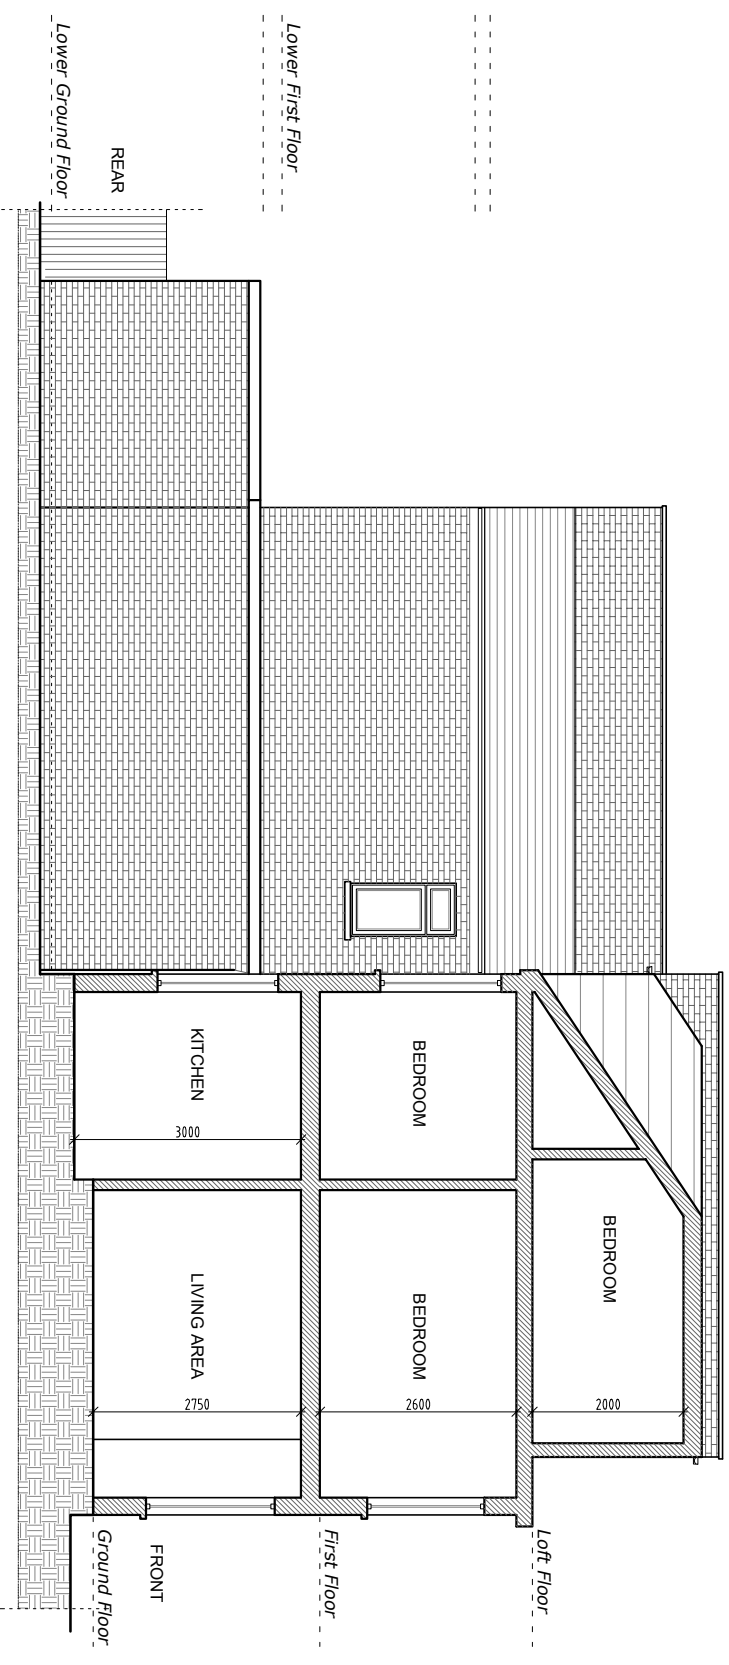

Existing Section A-A

Project:

93 Fairview Road,
London N15 6TT

Title: **EXISTING Elevations & Section AA**

Date: 4/2/06/22

Scale:	1:100 @ A3
--------	------------

Dwg. No.

FR.93.EX.102

Rev:

NOTES

The contractors are to check all the dimensions, levels, drain runs and general condition of the site before works commence.

All works are to be

accordance with current Building Regulations, British Standards, Code of Practice and Local Authority Requirements.



Planning

info@qjsplanning.co.uk

020 8150 1820