



30

28

FIRST

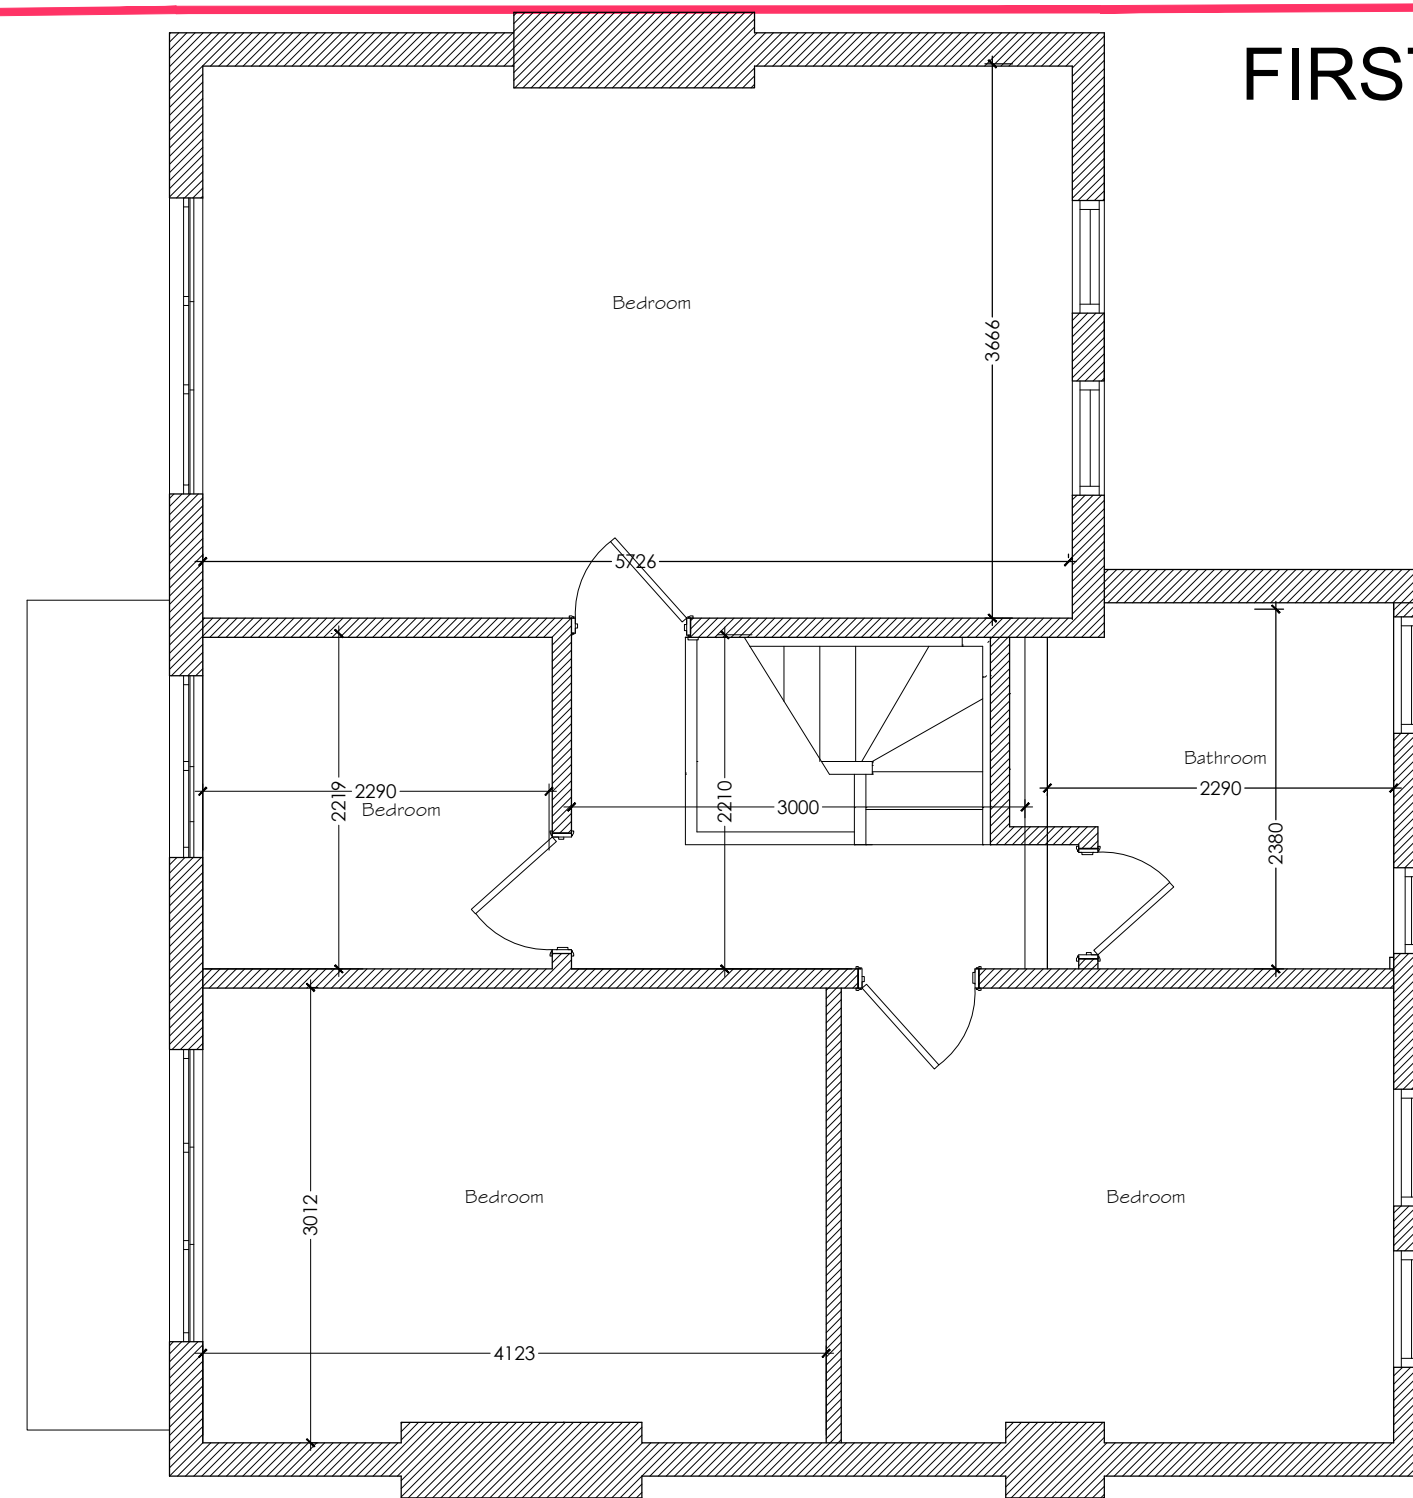

26

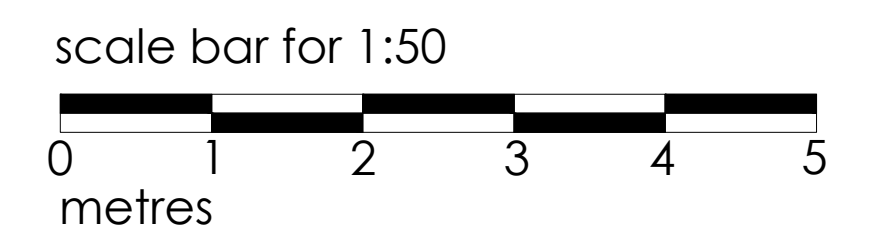


28 HORNSEY LANE GARDENS,
LONDON, N6 5PB

EXISTING
FIRST FLOOR PLAN

date MAY 2023	client MR AMIR RABBANIAN	
scale 1:50 @A1	drawing no. 23 / 28H / EX 101	revision -

Existing First Floor Plan
1:50 @A1

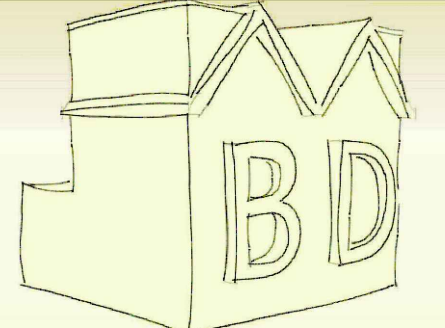

MIKE BECK DESIGN

t: 07961 031 843
w: www.mikebeckdesign.co.uk
e: info@mikebeckdesign.co.uk