



30

28

26

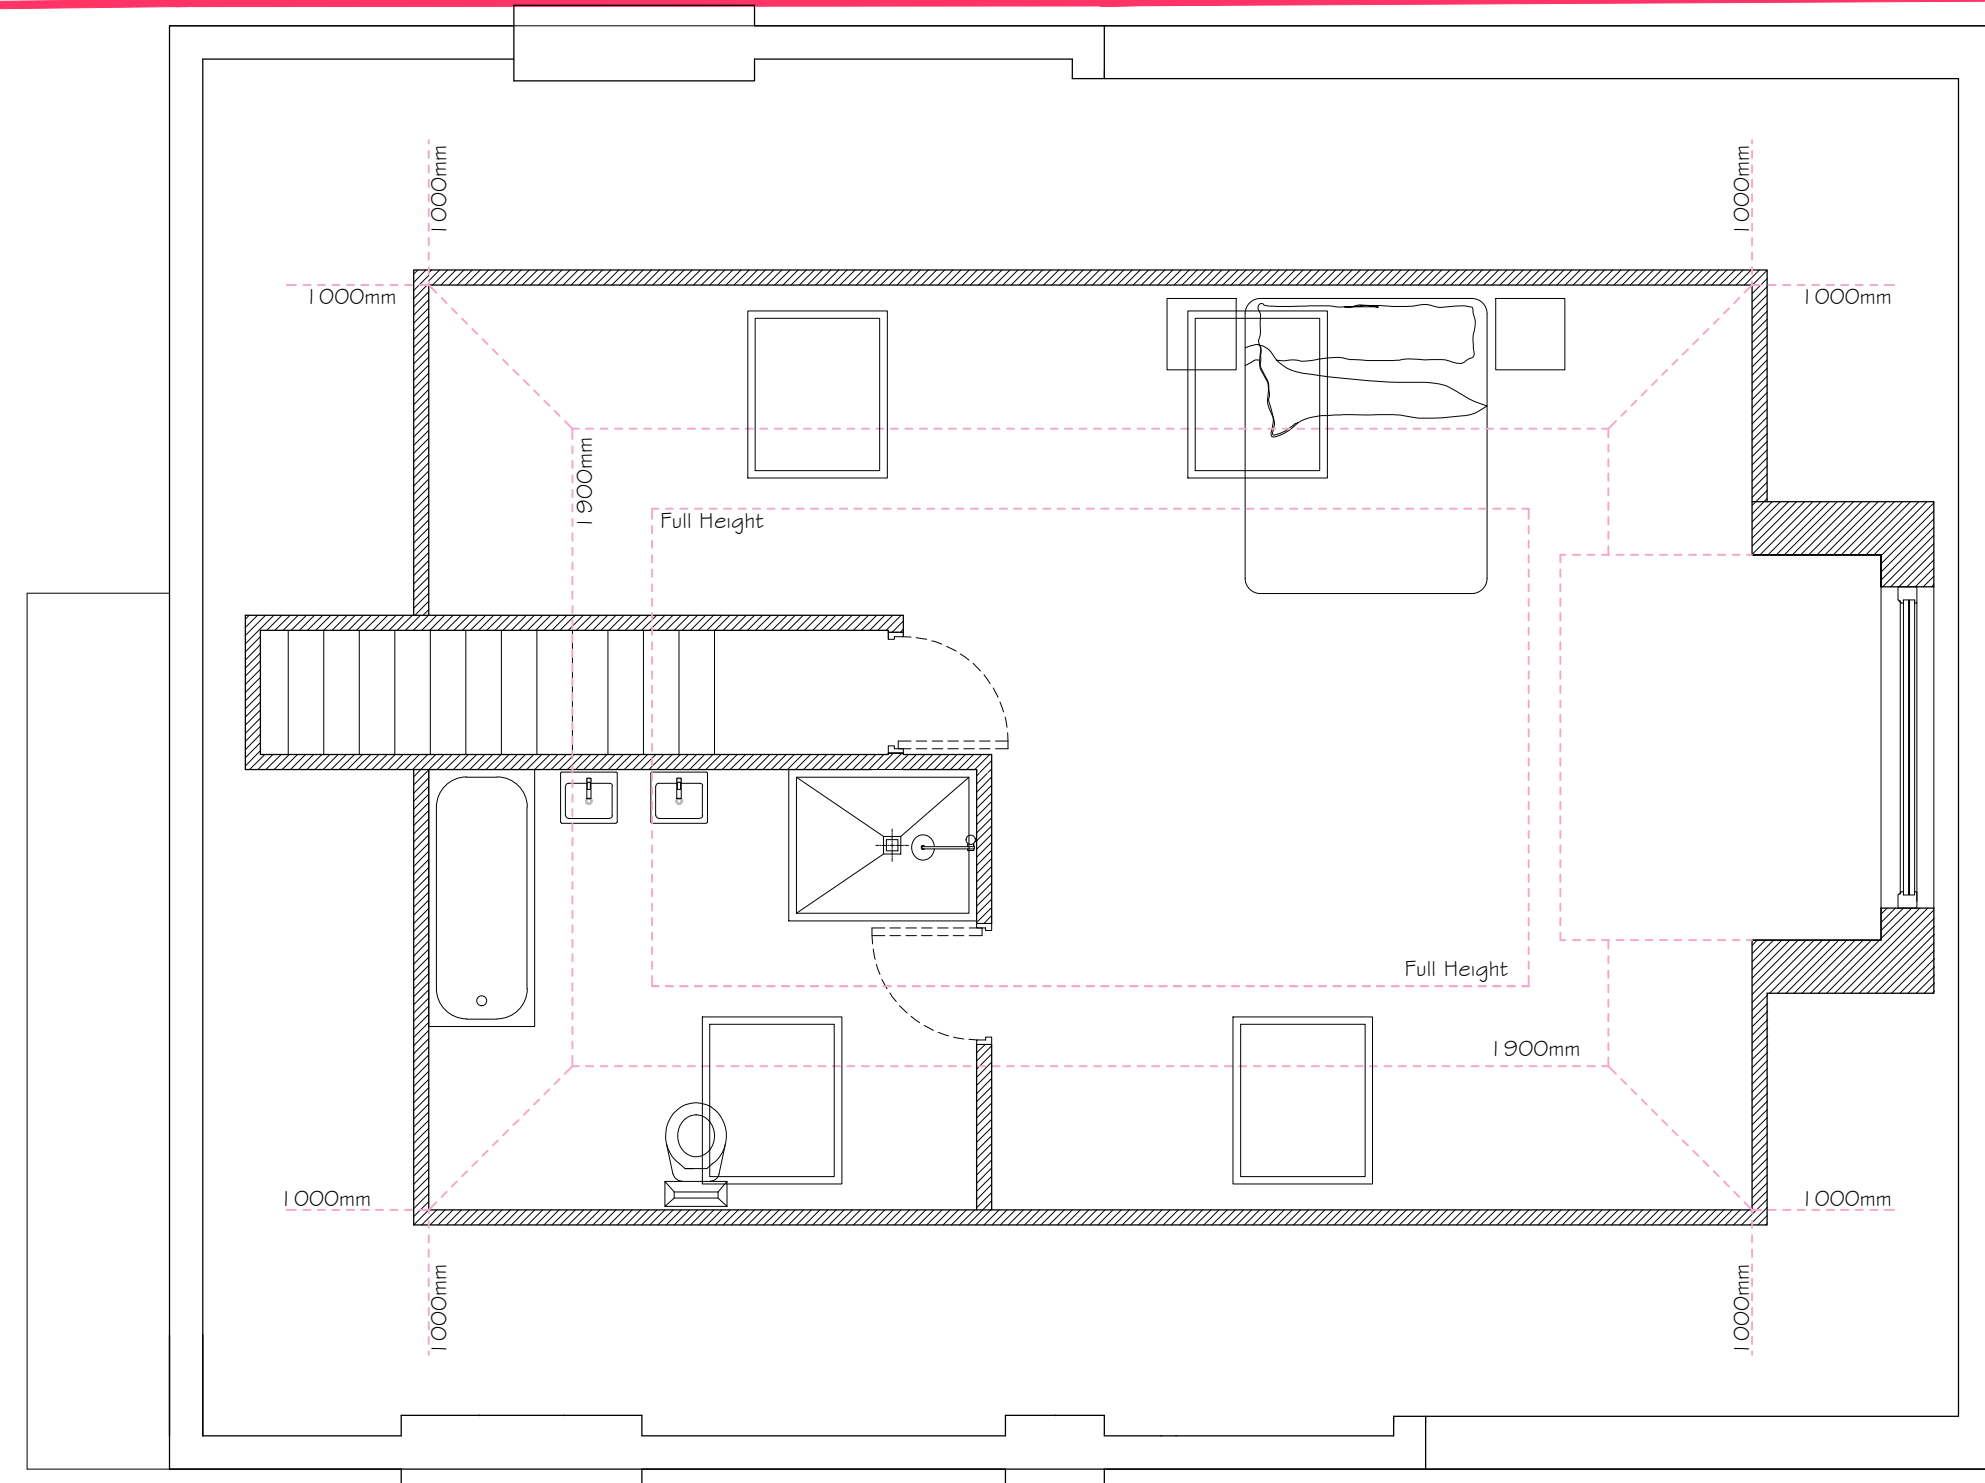

SECOND FLOOR

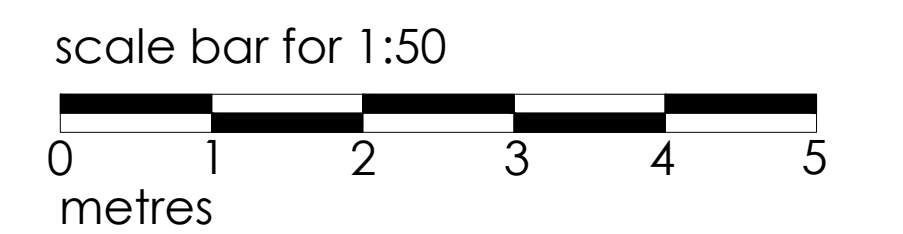

28 HORNSEY LANE GARDENS,
LONDON, N6 5PB

PLANNING
PROPOSED SECOND FLOOR PLAN

date MAY 2023	client MR AMIR RABBANIAN
scale 1:50 @A1	drawing no. 23 / 28H / P 102
	revision -

MIKE BECK DESIGN

t: 07961 031 843
w: www.mikebeckdesign.co.uk
e: info@mikebeckdesign.co.uk

Proposed Second Floor Plan
1:50 @A1