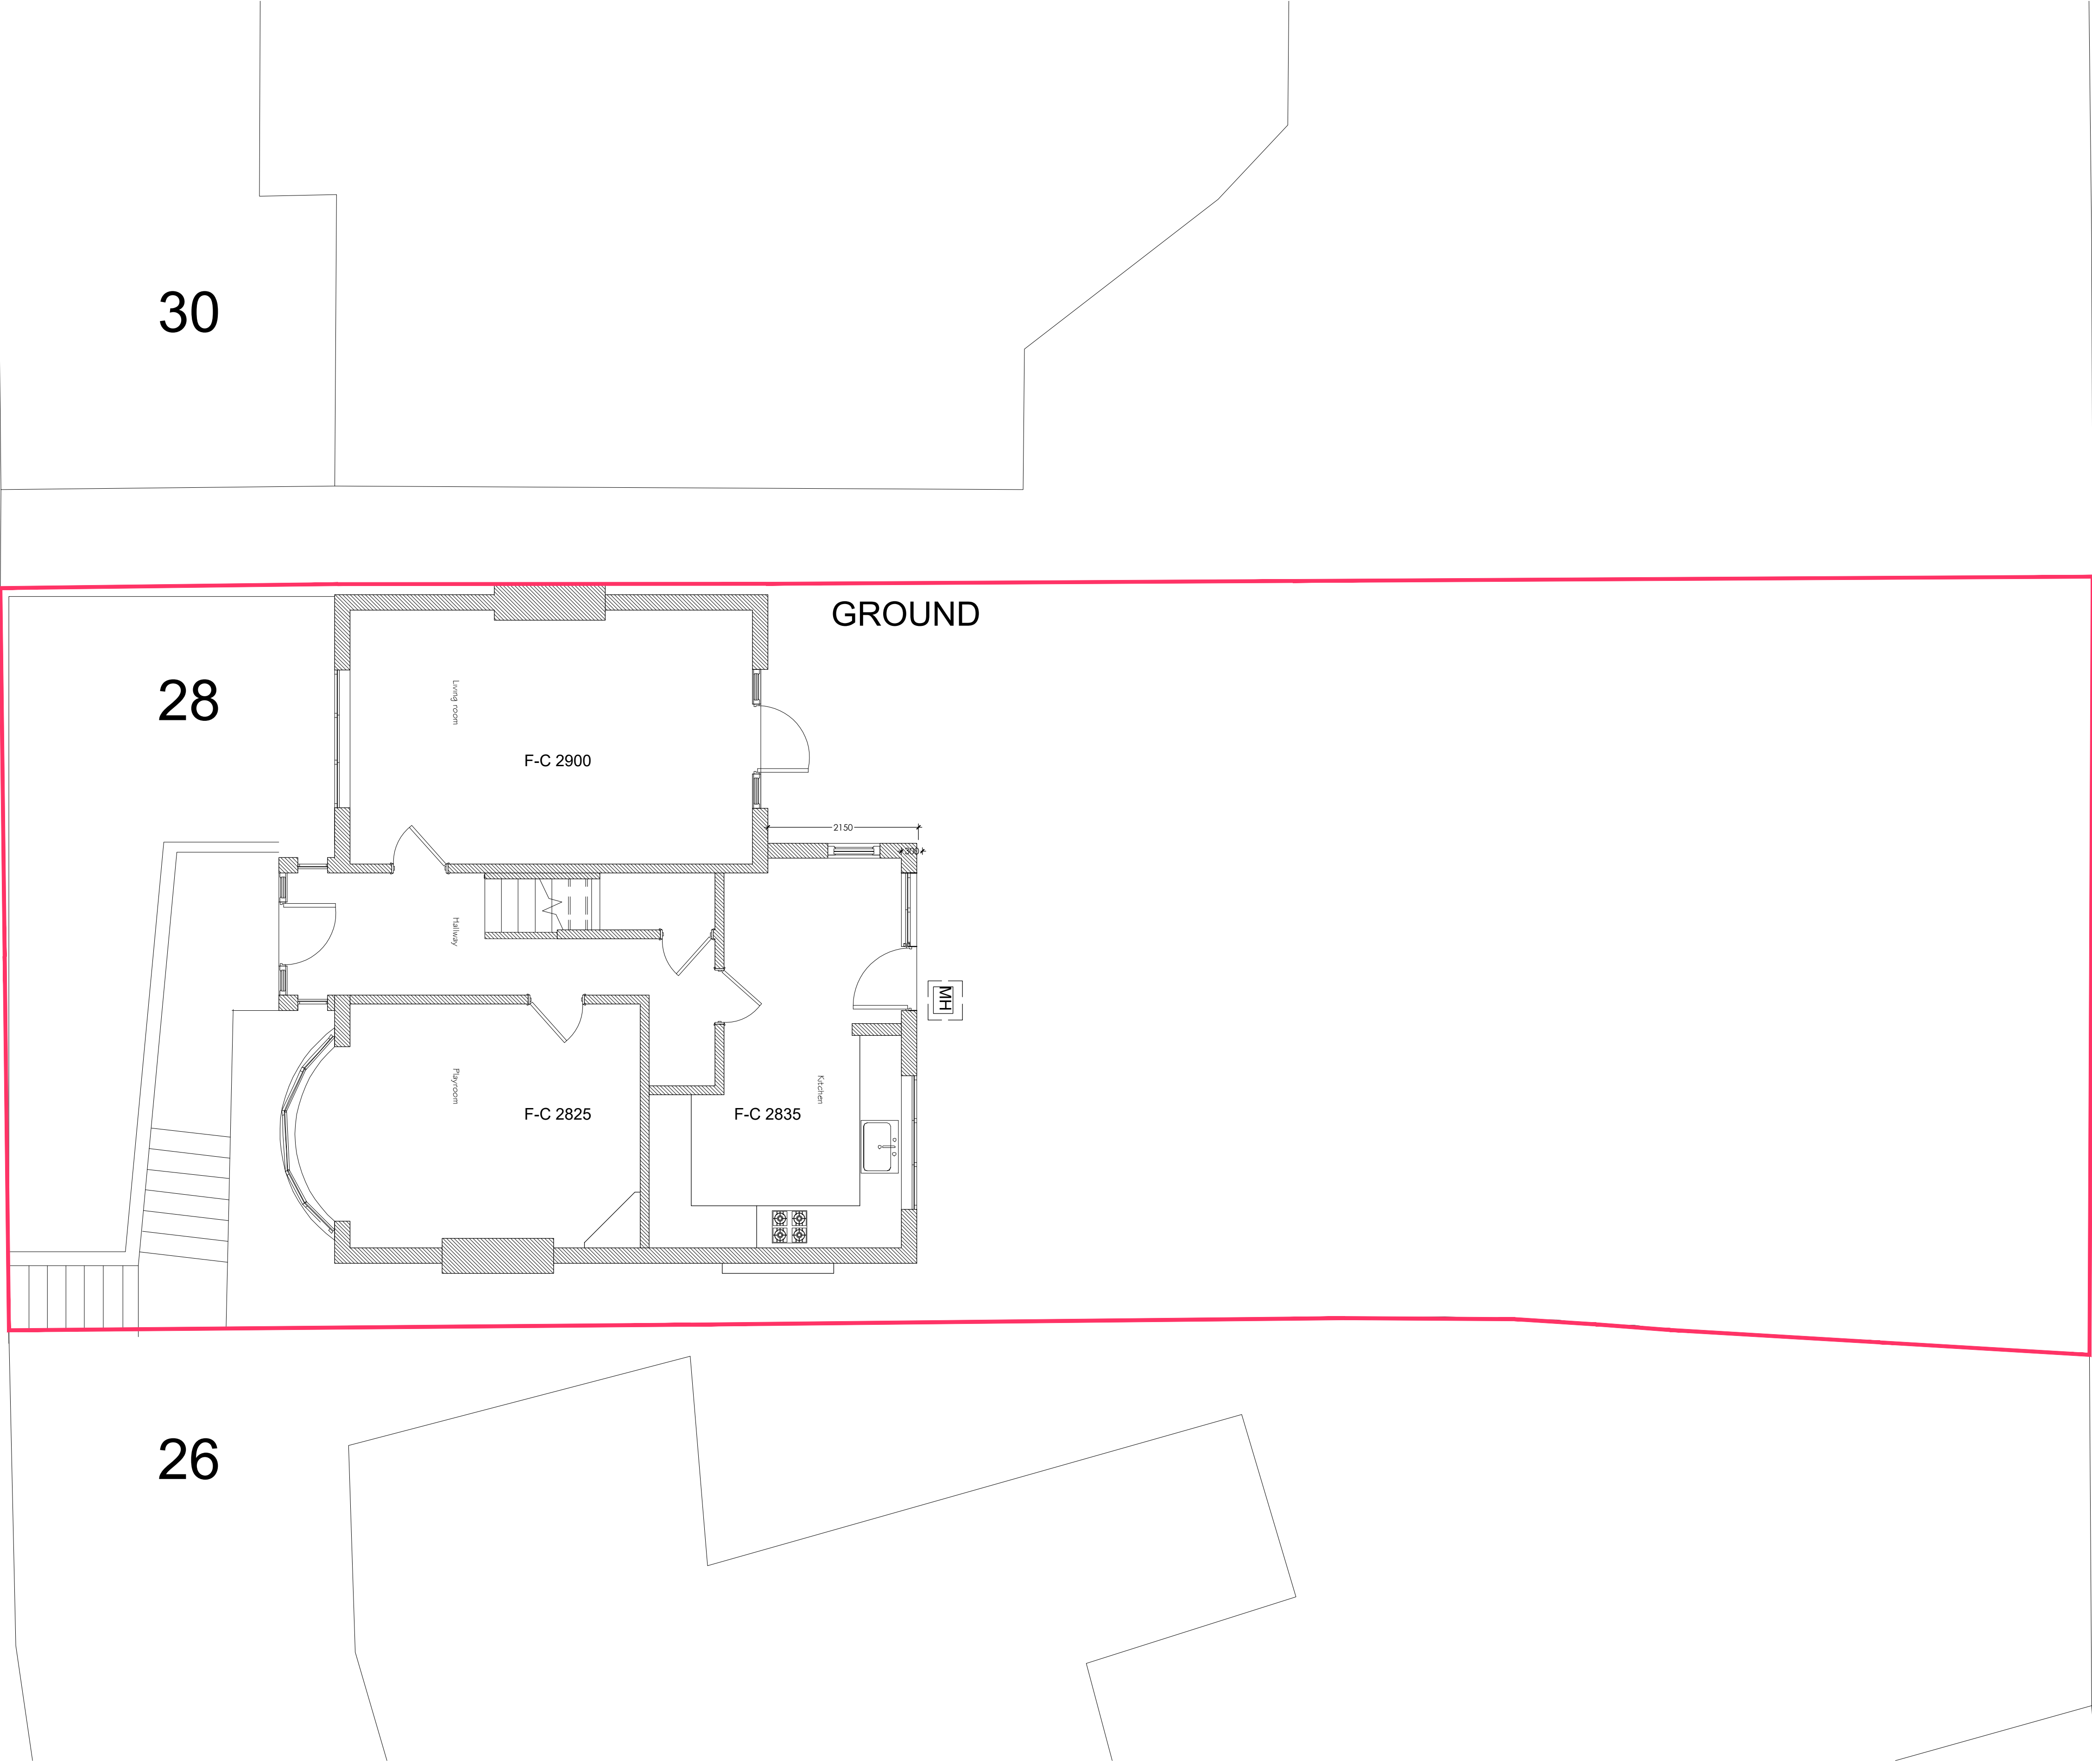



28 HORNSEY LANE GARDENS,
LONDON, N6 5PB

EXISTING
GROUND FLOOR PLAN

date MAY 2023	client MR AMIR RABBANIAN
------------------	-----------------------------

scale 1:50 @A1	drawing no. 23 / 28H / EX 100	revision -
-------------------	----------------------------------	---------------

Existing Ground Floor Plan
1:50 @A1

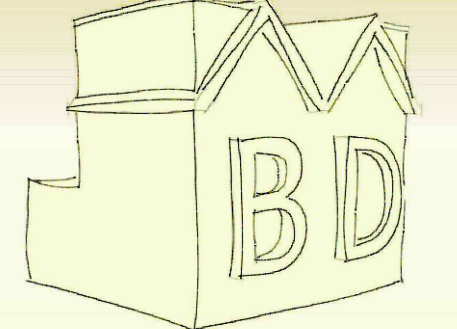

MIKE BECK DESIGN

t: 07961 031 843
w: www.mikebeckdesign.co.uk
e: info@mikebeckdesign.co.uk