



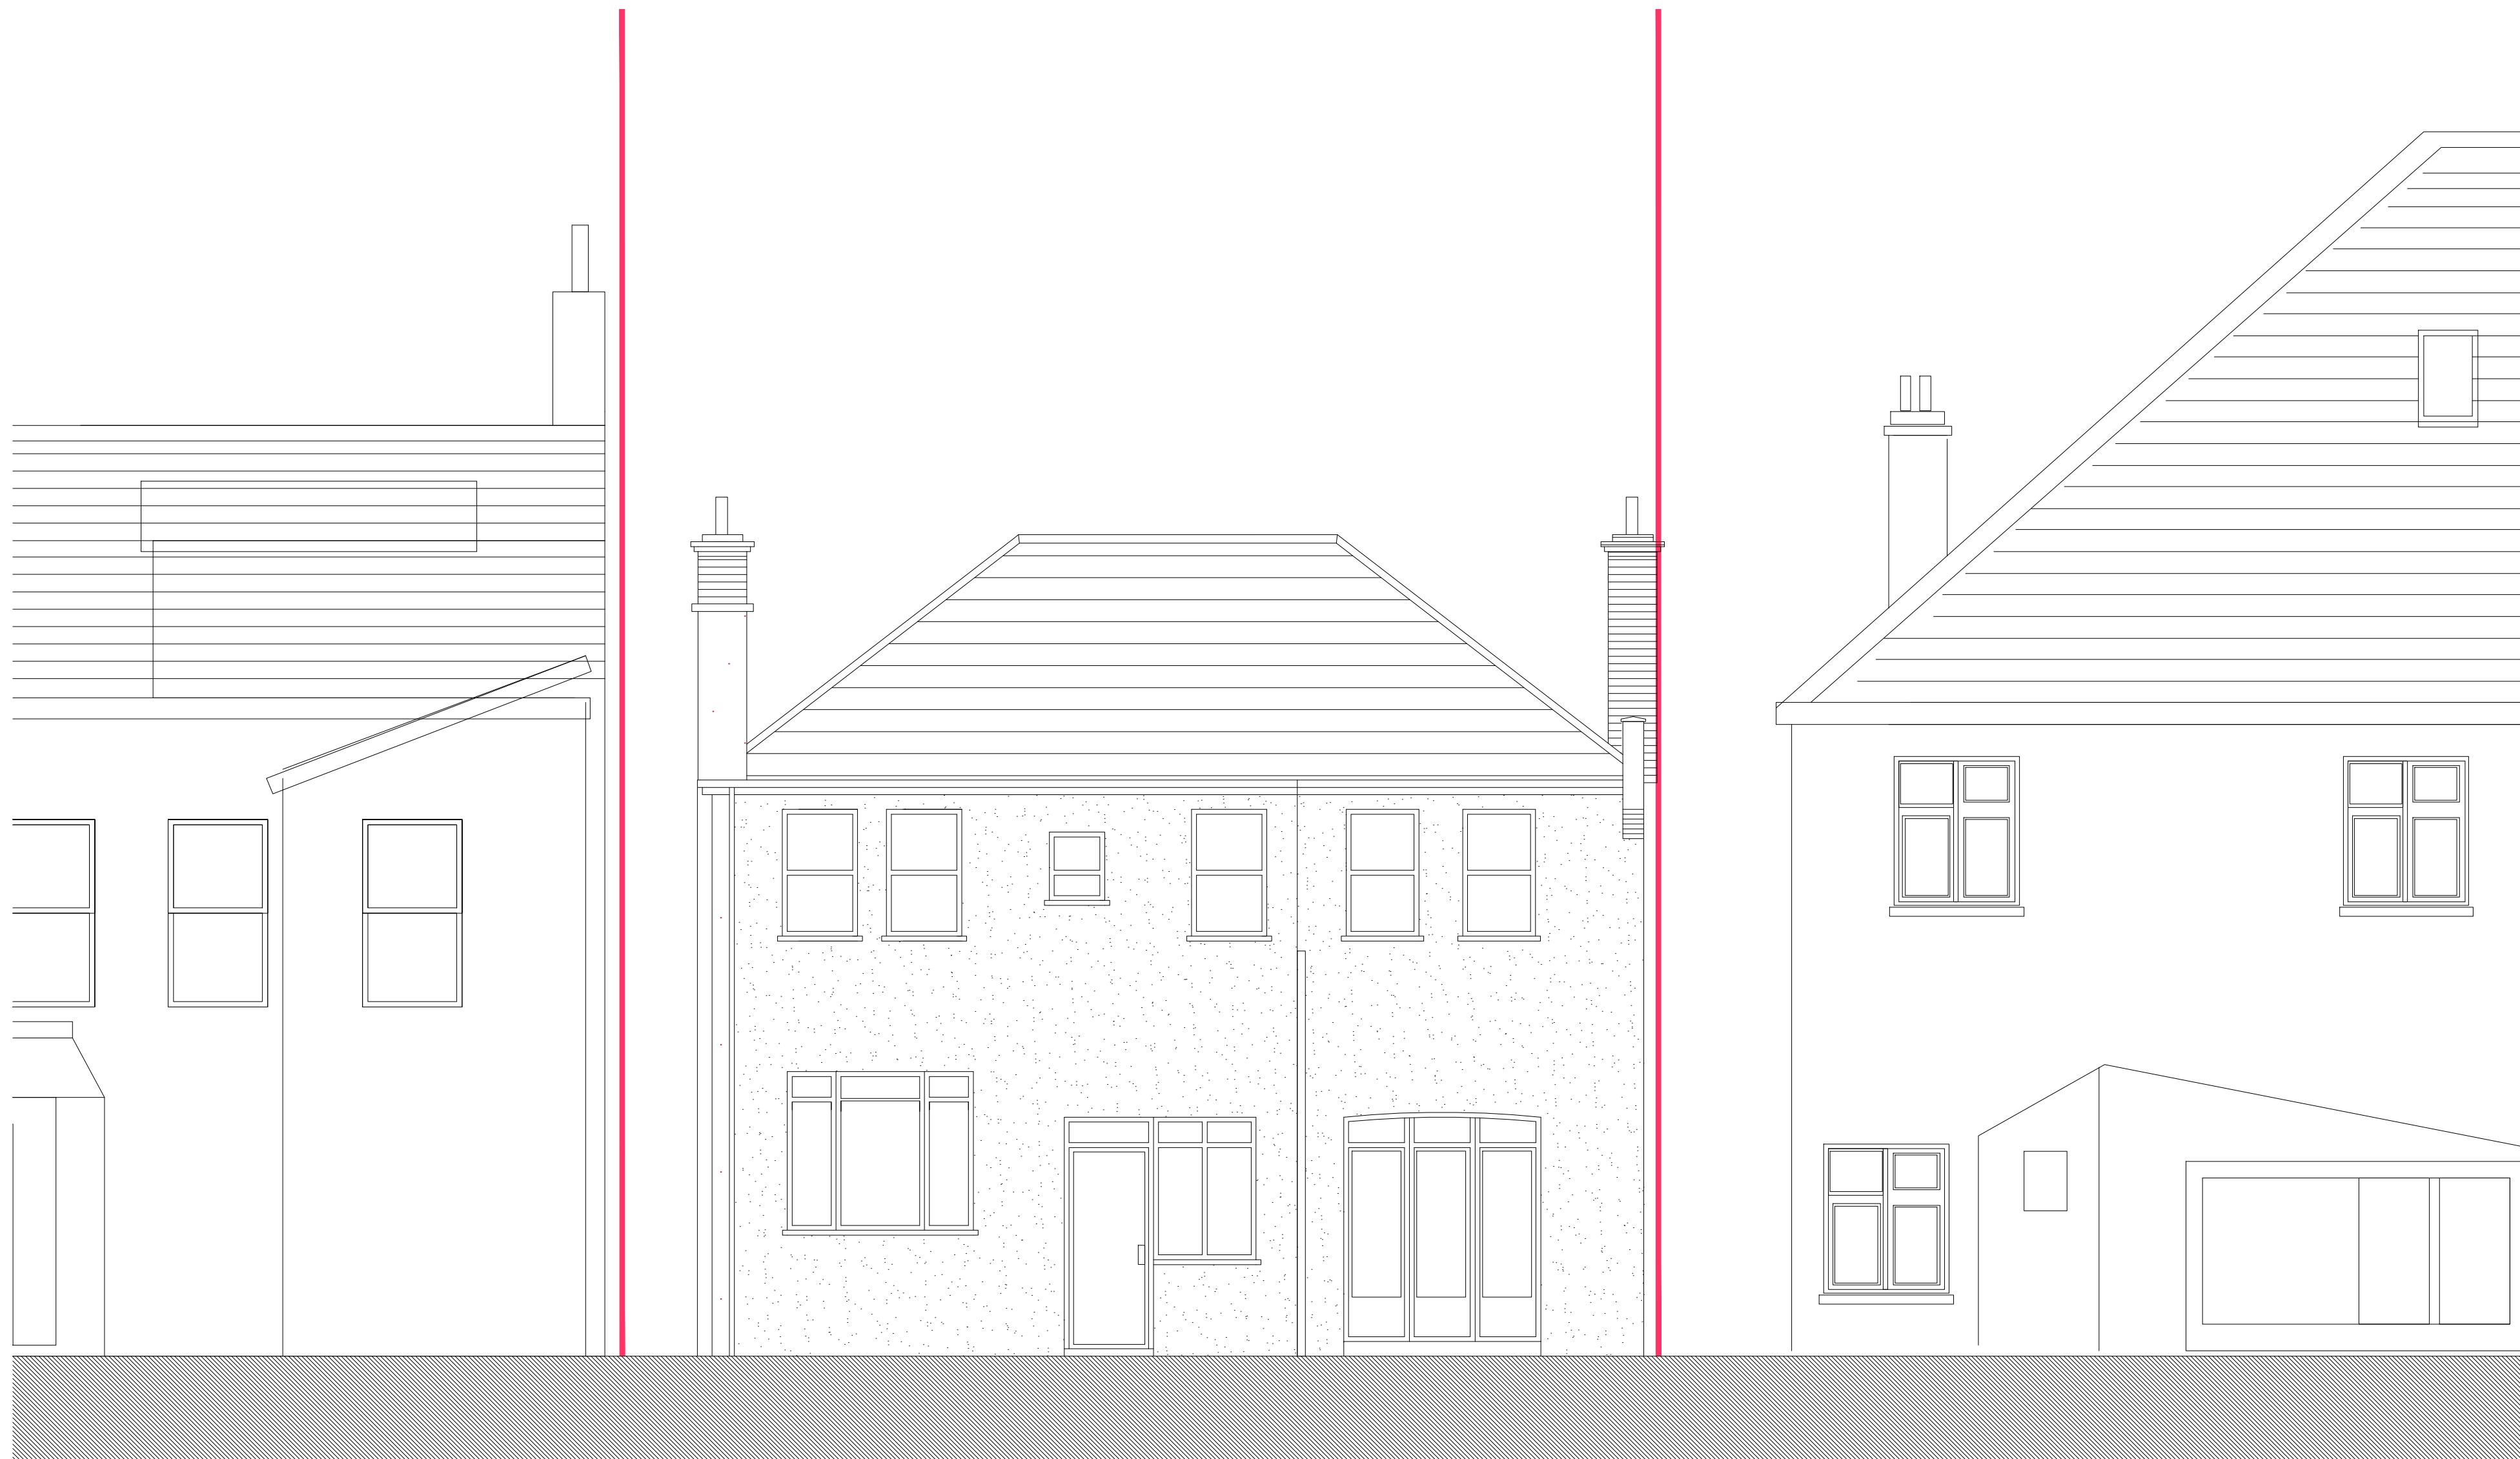


Existing Rear Elevation
1:50 @A1

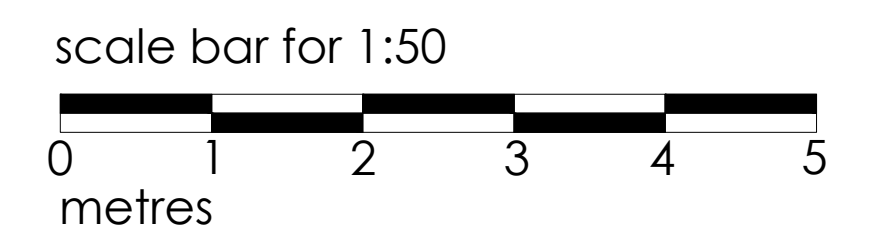

28 HORNSEY LANE GARDENS,
LONDON, N6 5PB

EXISTING
ELEVATIONS SHEET 2

date MAY 2023	client MR AMIR RABBANIAN	
scale 1:50 @A1	drawing no. 23 / 28H / EX 202	revision -

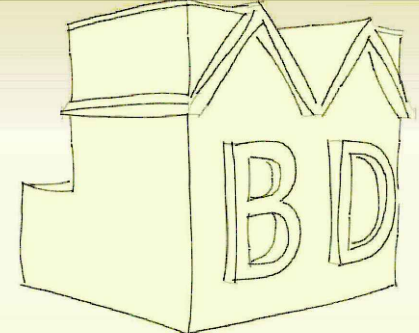

MIKE BECK DESIGN

t: 07961 031 843
w: www.mikebeckdesign.co.uk
e: info@mikebeckdesign.co.uk