



30

28

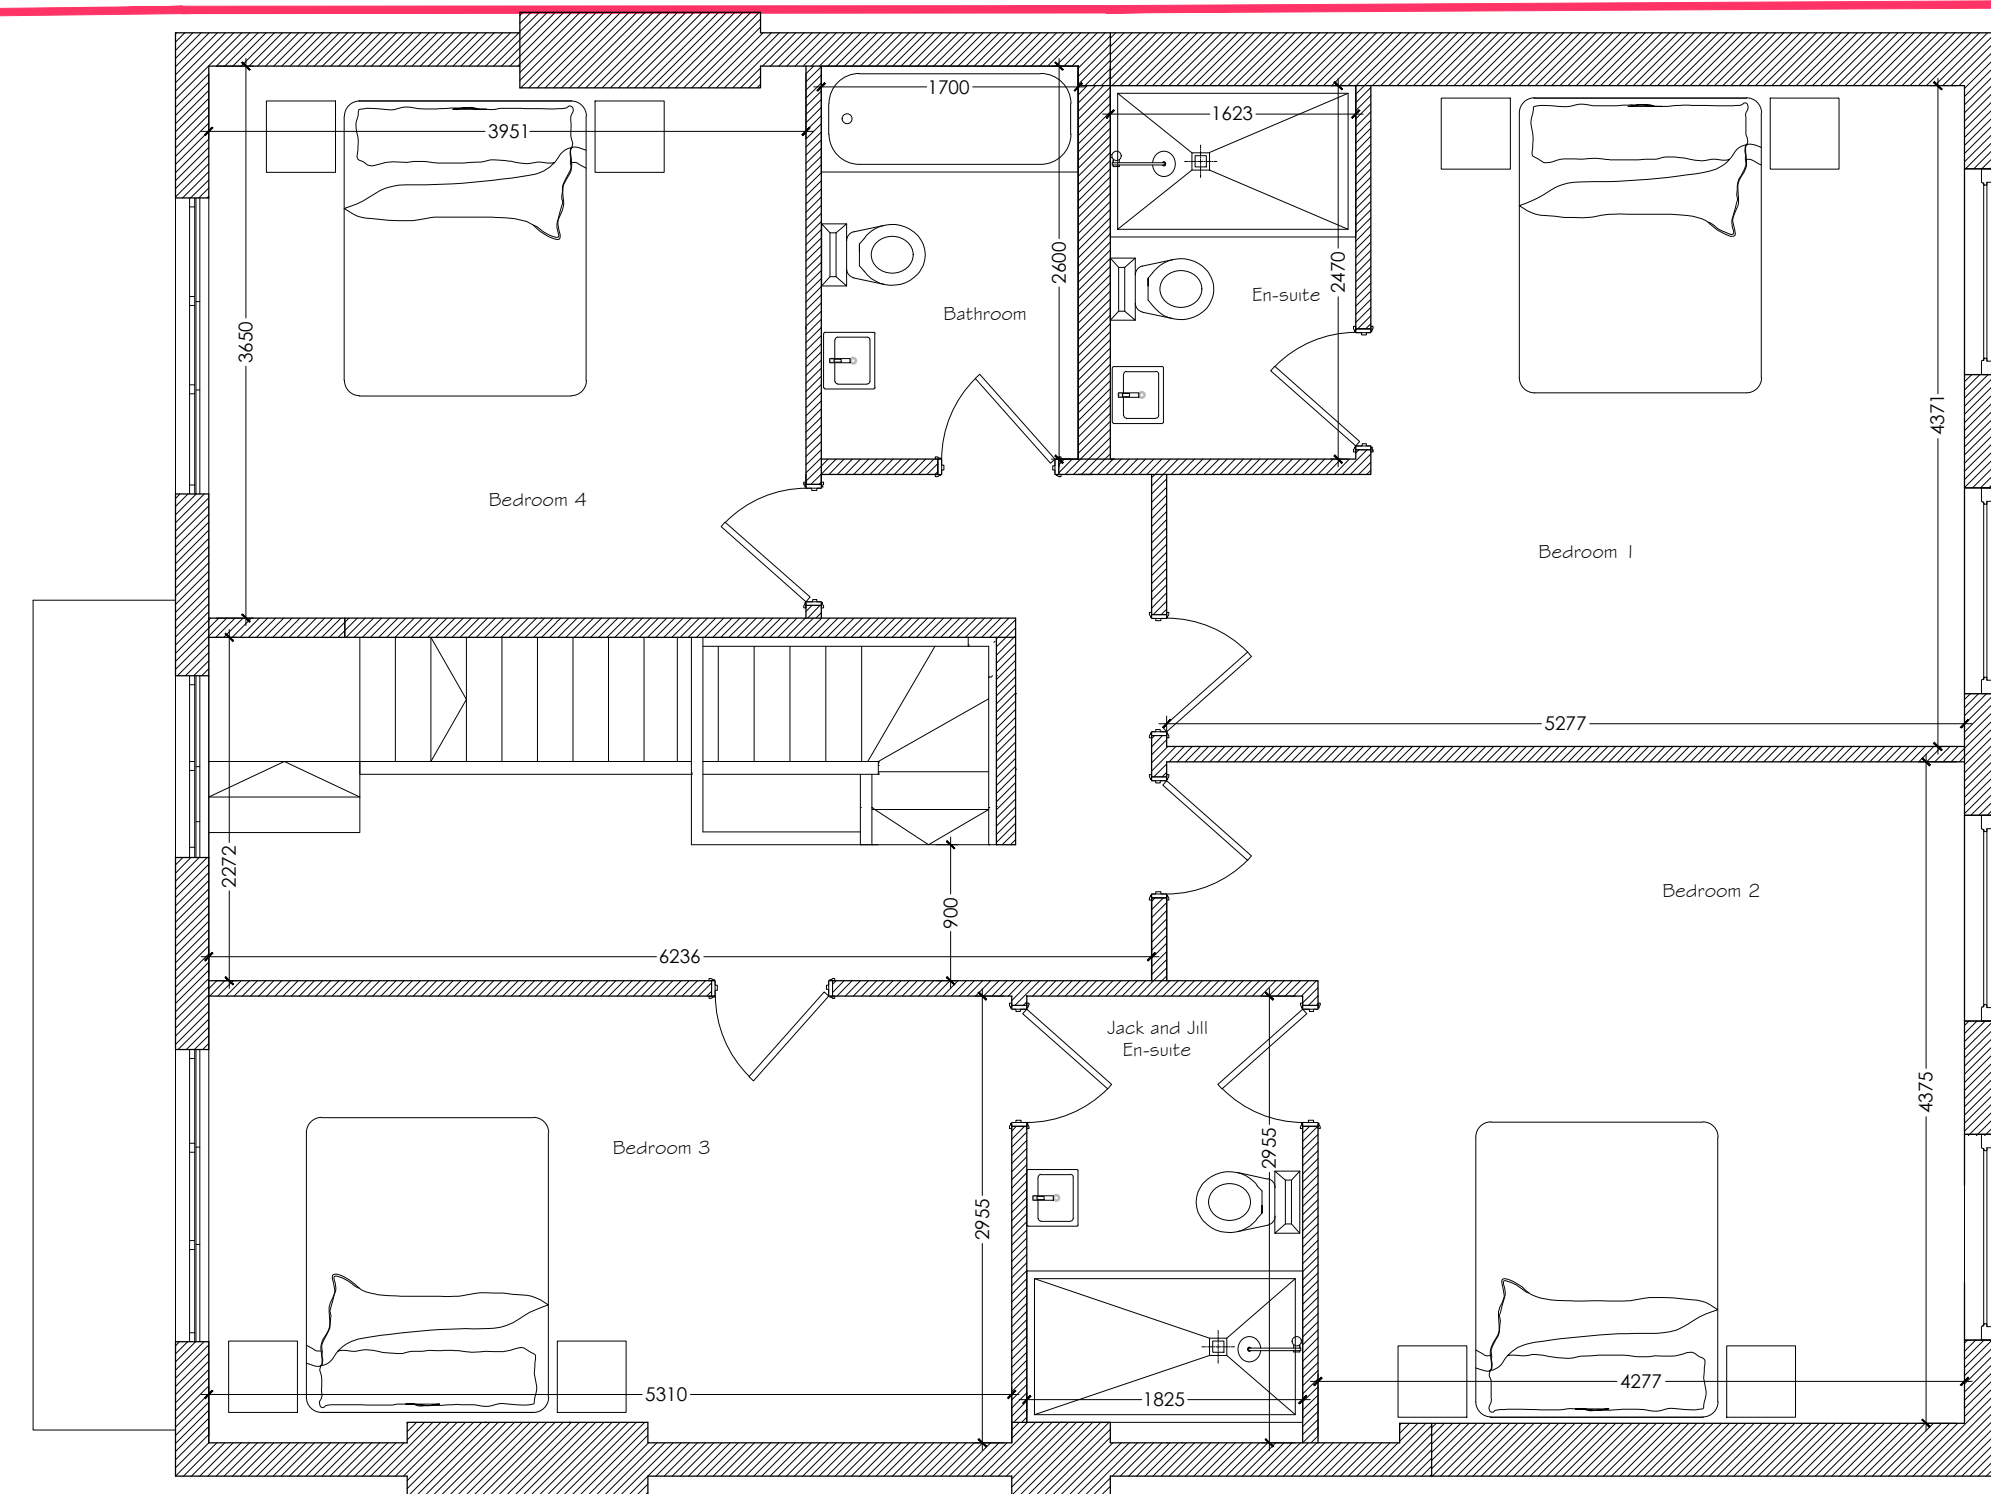

FIRST FLOOR OPTION D I

26

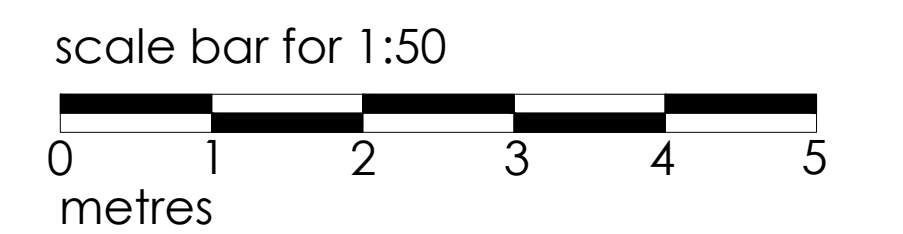

28 HORNSEY LANE GARDENS,
LONDON, N6 5PB

PLANNING
PROPOSED FIRST FLOOR PLAN

date		client	
MAY 2023		MR AMIR RABBANIAN	
scale		drawing no.	revision
1:50 @A1		23 / 28H / P 101	-

MIKE BECK DESIGN

t: 07961 031 843
w: www.mikebeckdesign.co.uk
e: info@mikebeckdesign.co.uk

Proposed First Floor Plan
1:50 @A1