
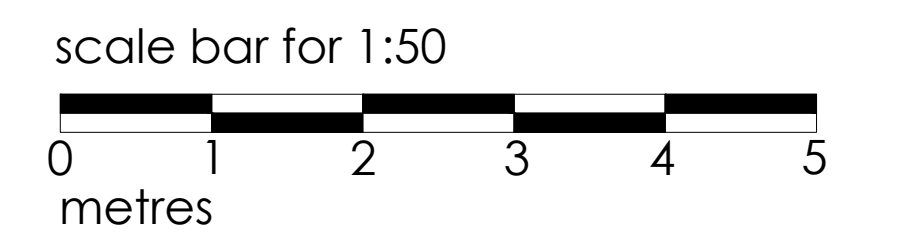


30

28

26

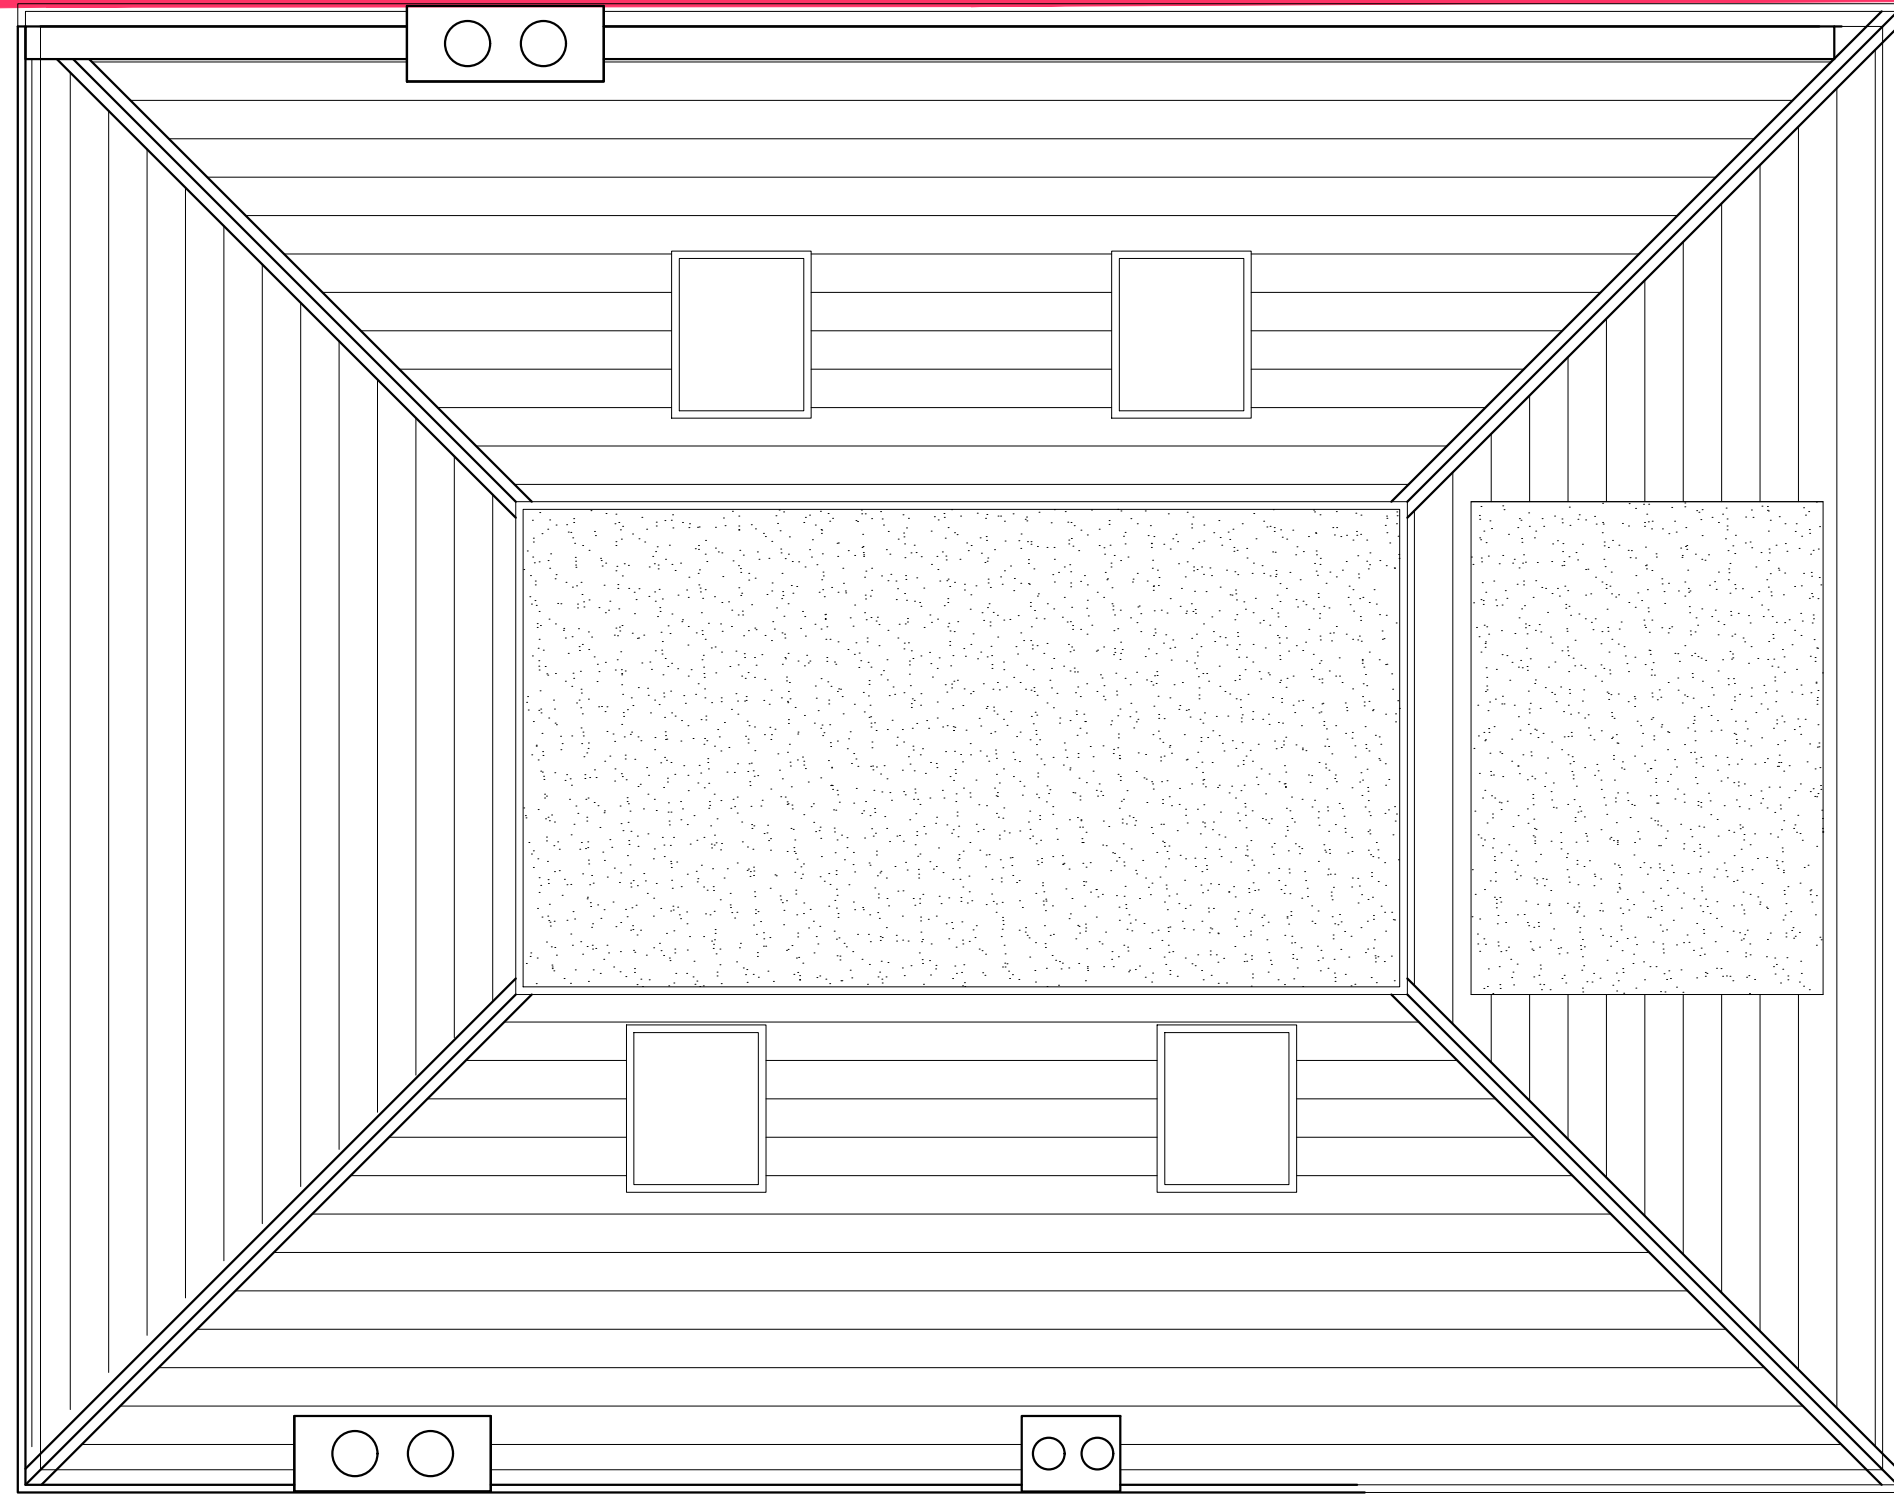

28 HORNSEY LANE GARDENS,
LONDON, N6 5PB

PLANNING
PROPOSED ROOF PLAN

date MAY 2023	client MR AMIR RABBANIAN	
scale 1:50 @A1	drawing no. 23 / 28H / P 103	revision -

Proposed Roof Plan
1:50 @A1

