



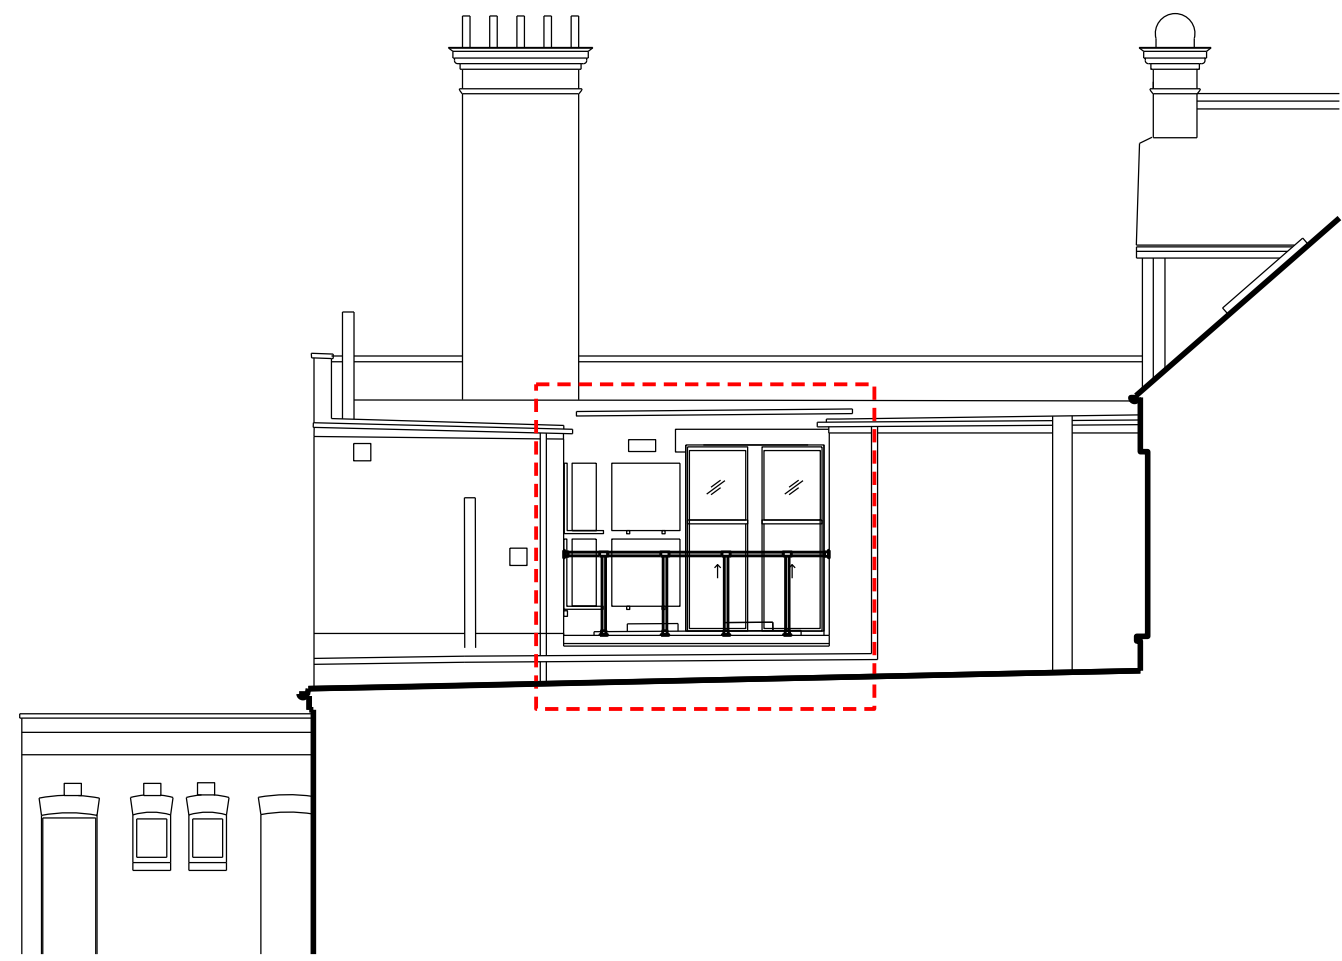


01 South Elevation - North Wing
1:100@A1

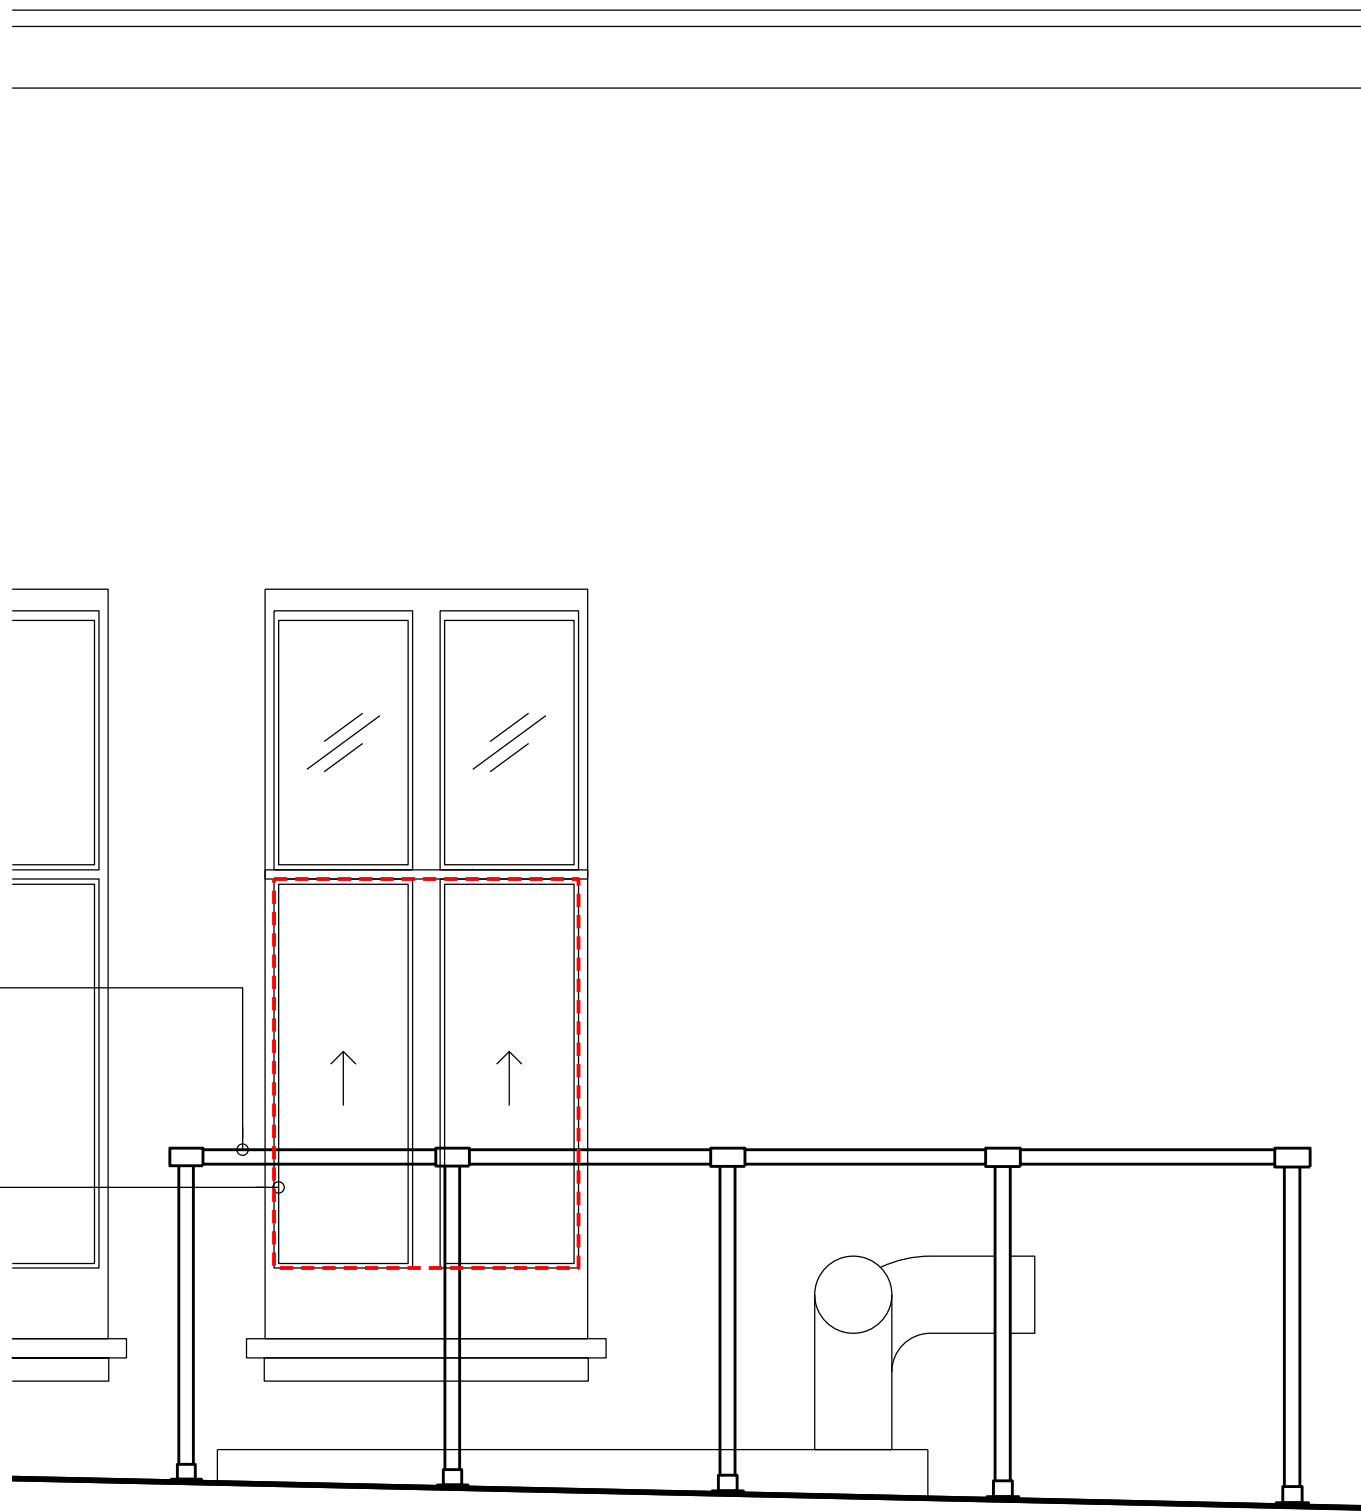


03 South Elevation - North Wing
1:25@A1




05 South Elevation - North Wing
1:25@A1

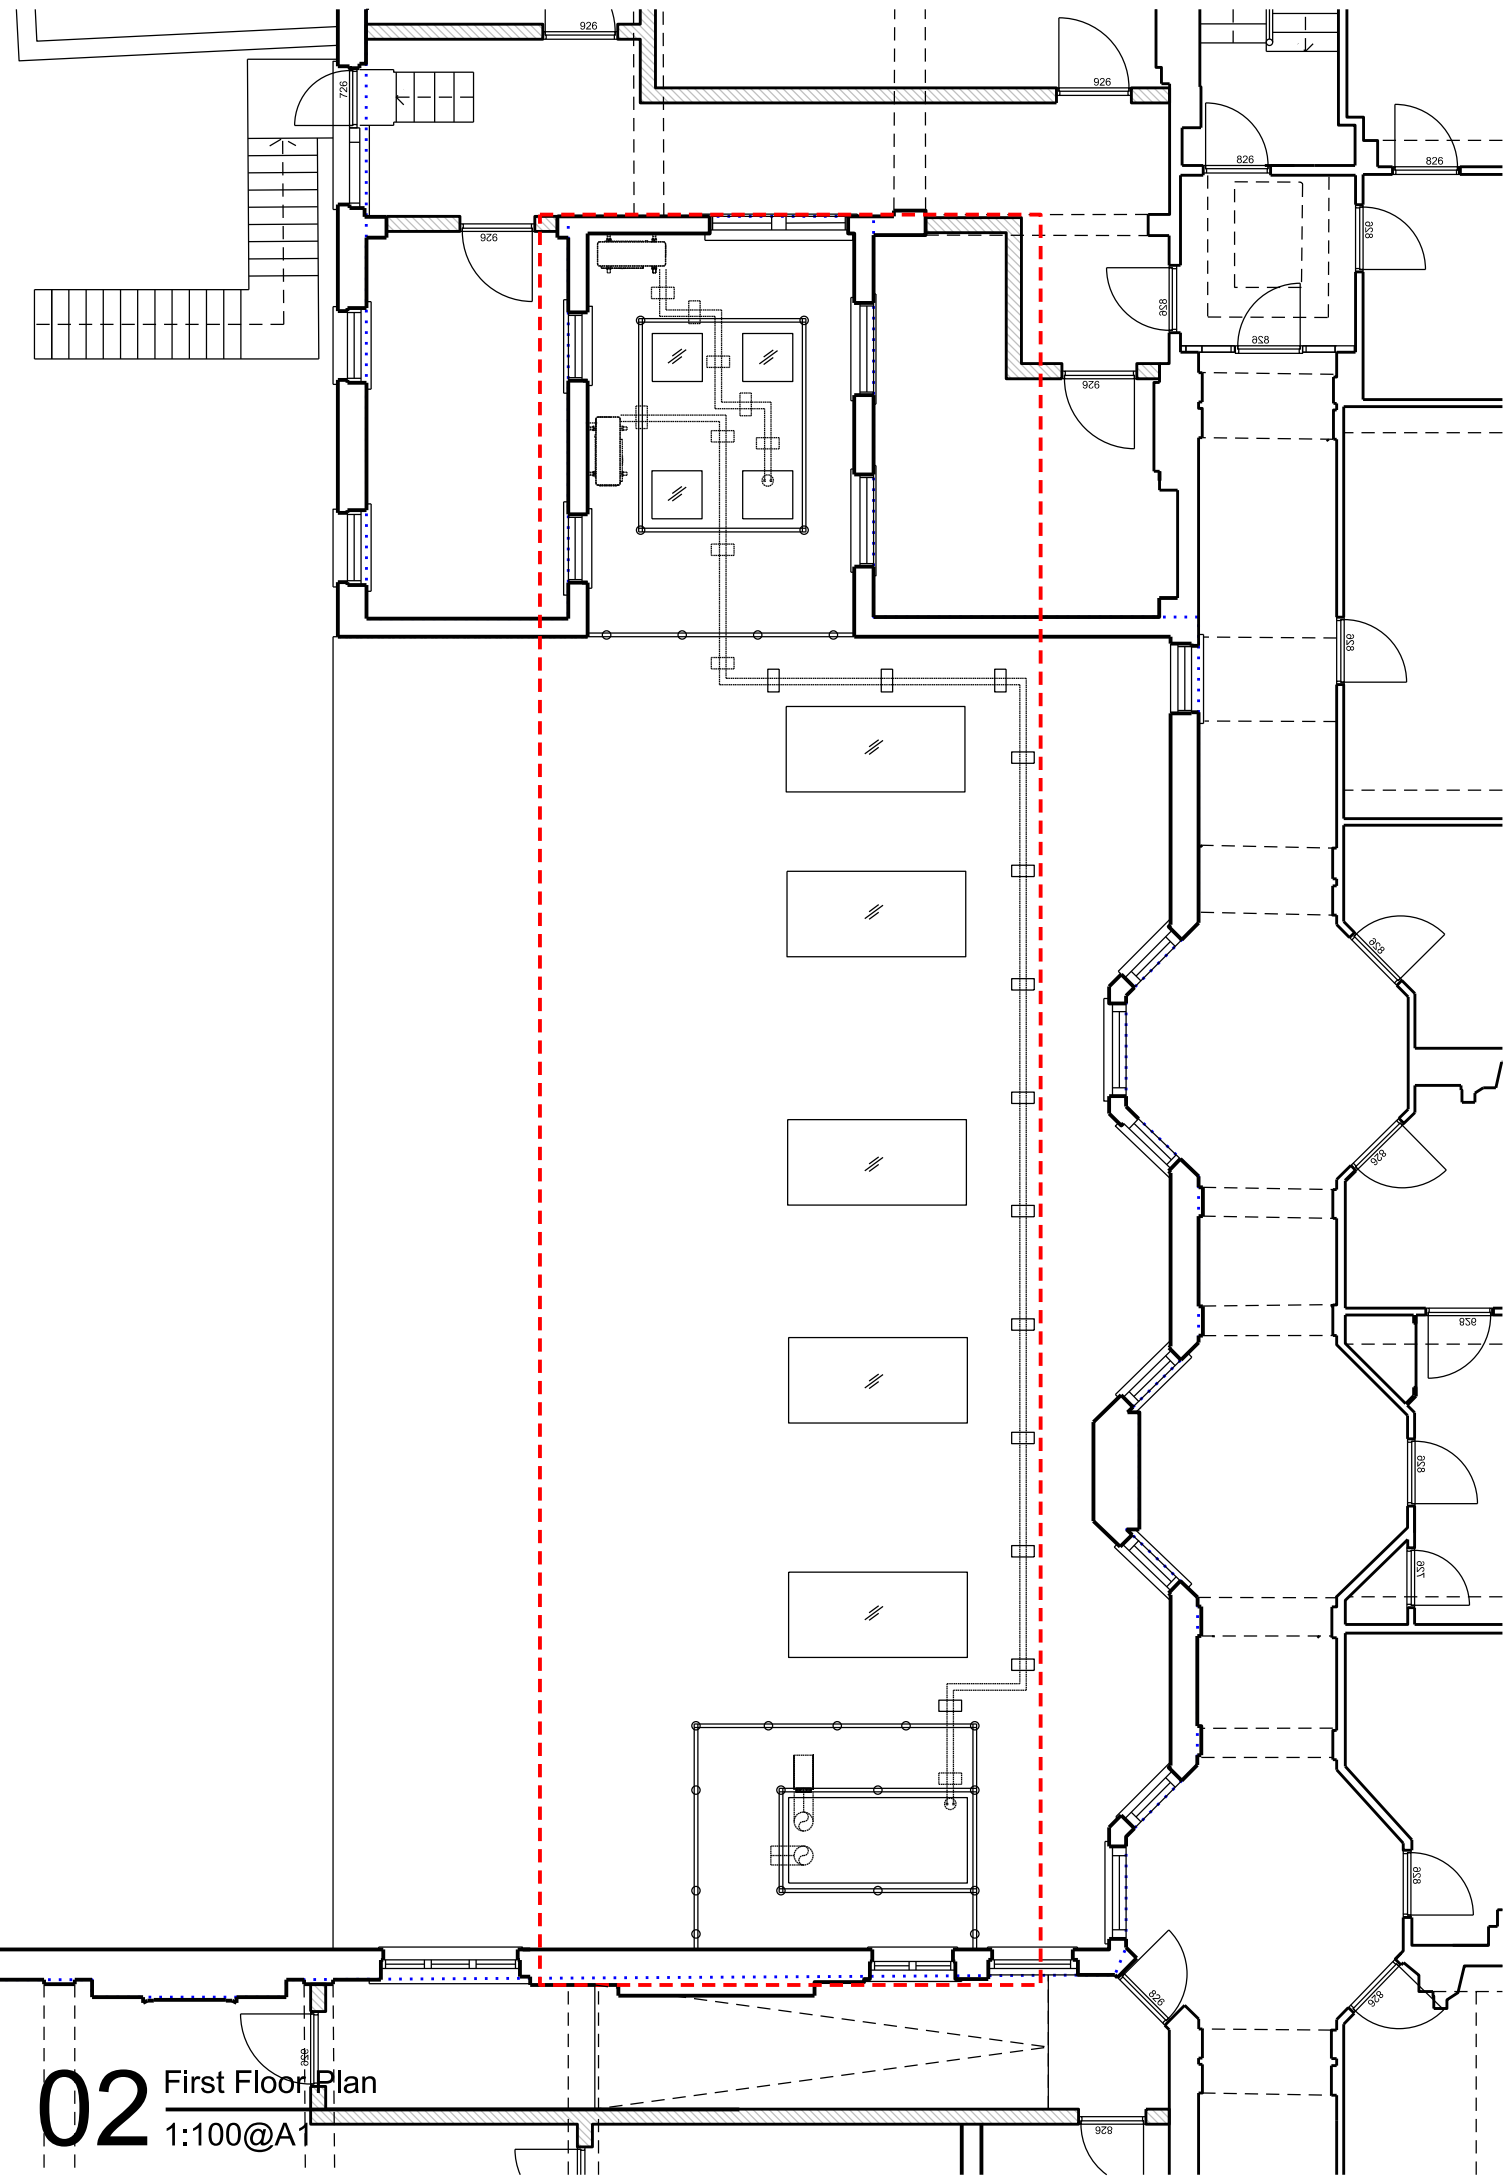

02 First Floor Plan
1:100@A1

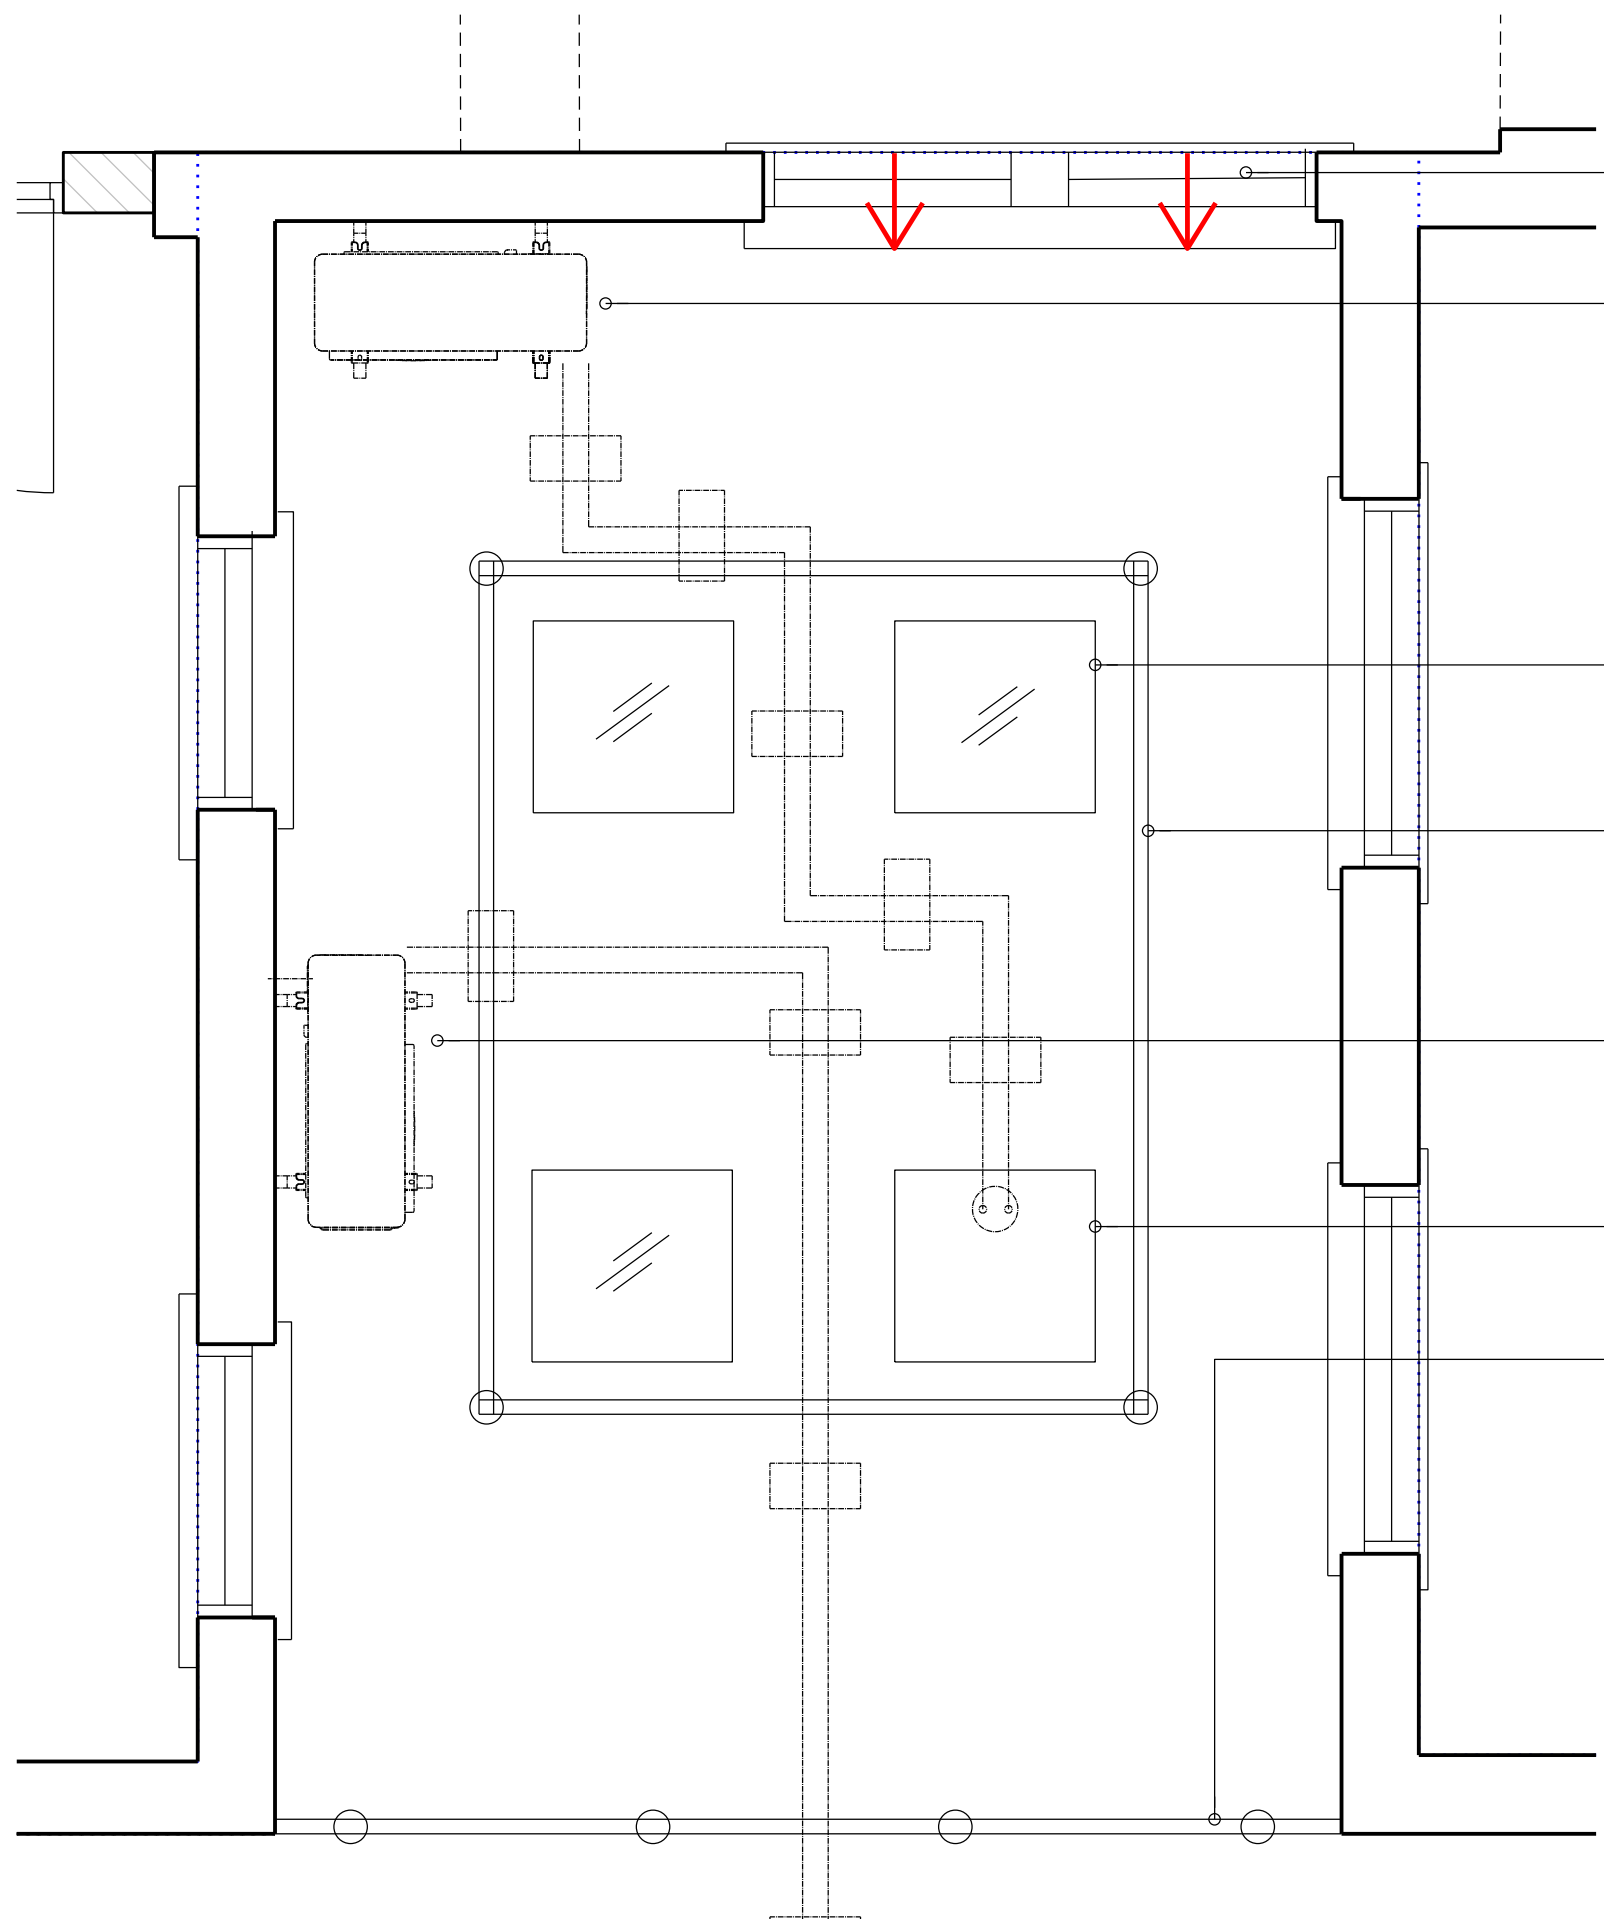

04 First Floor Plan
1:25@A1

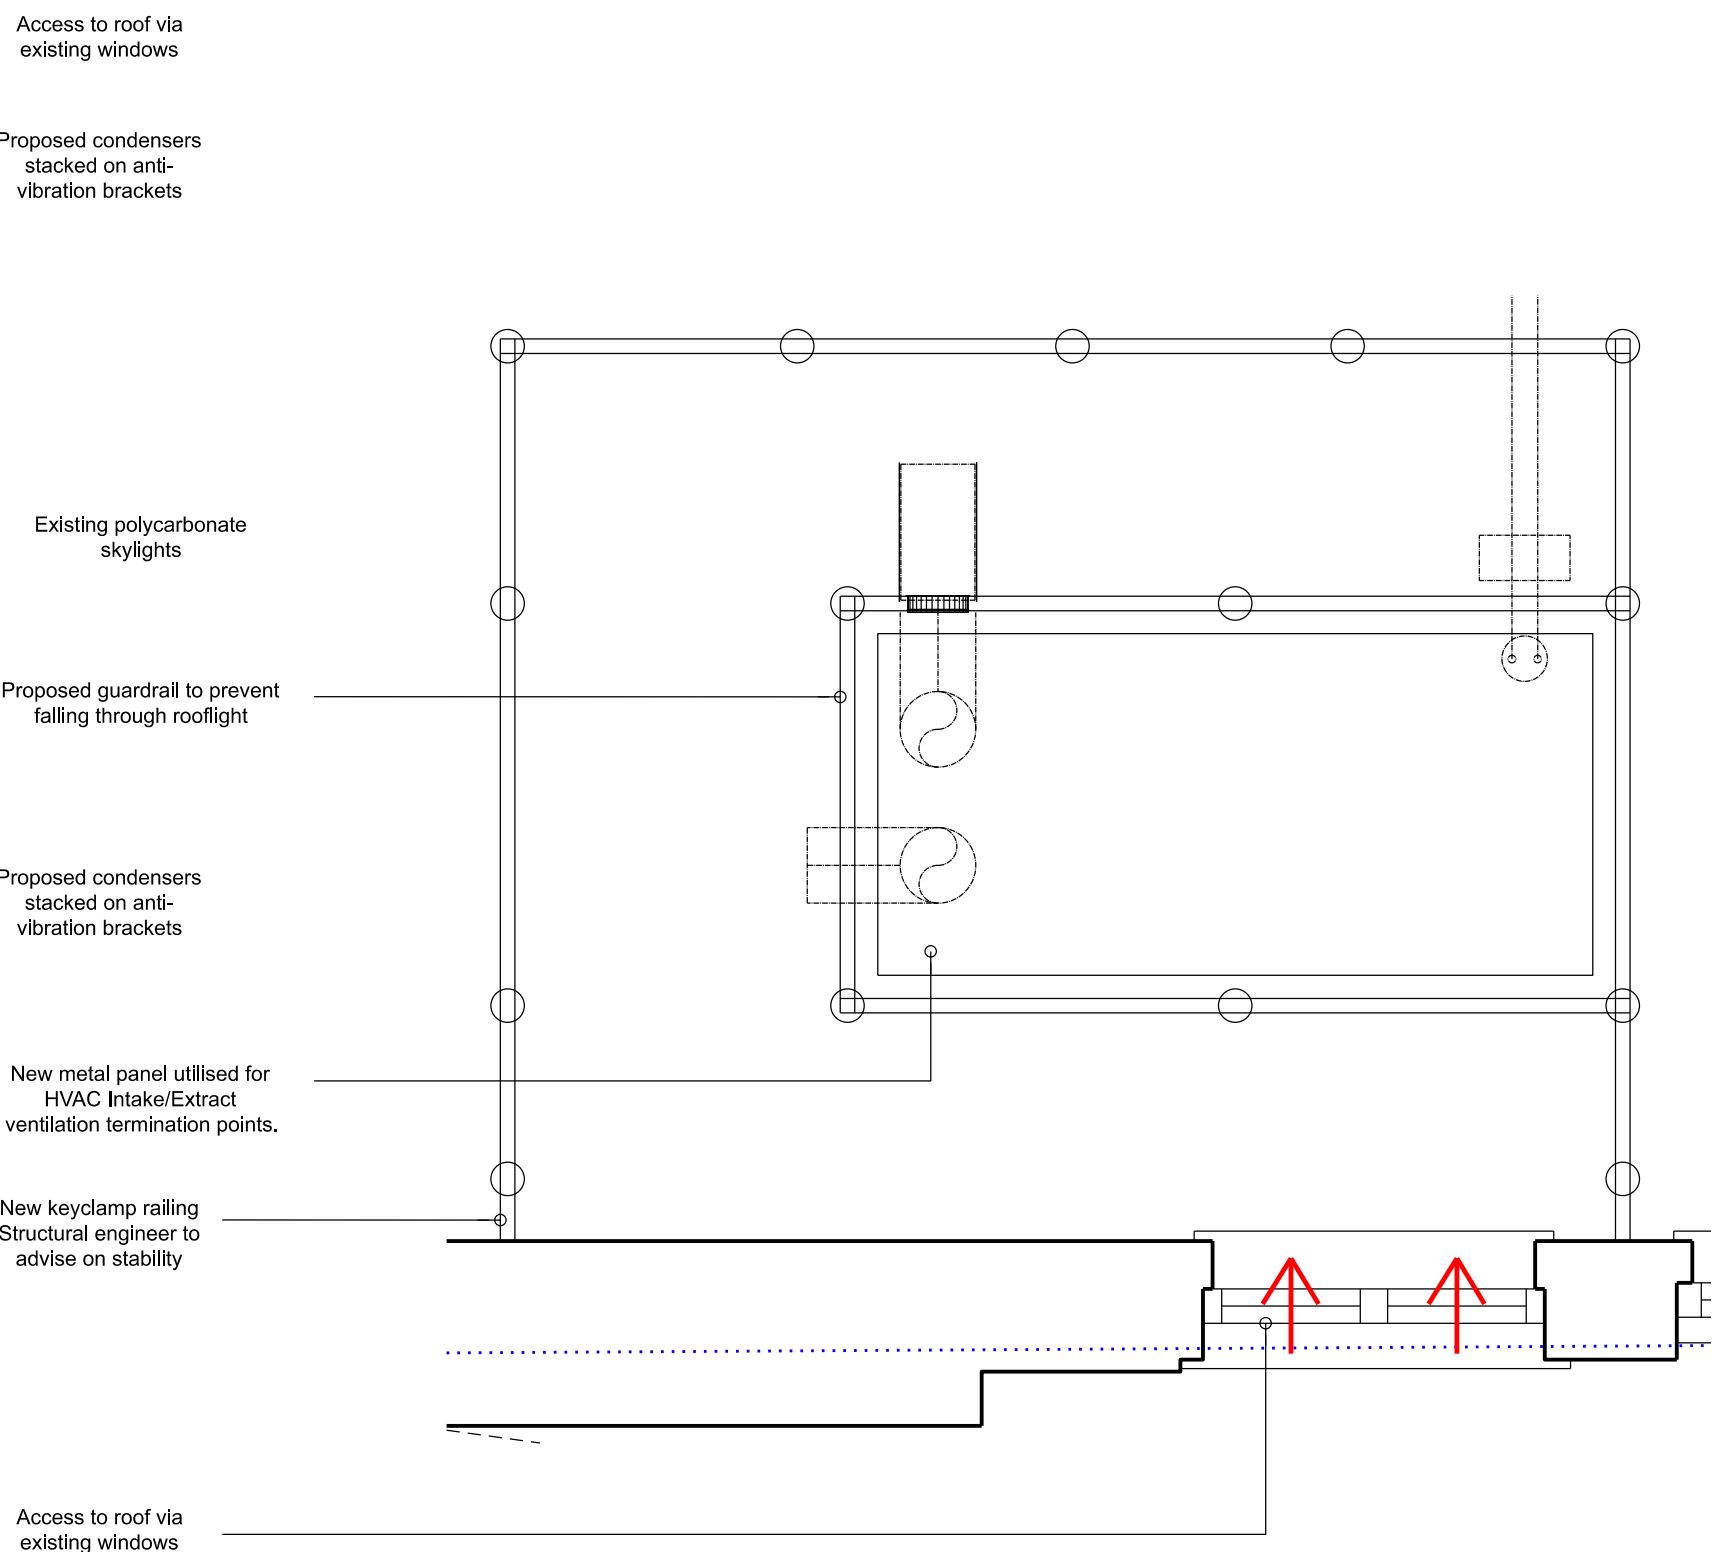

06 First Floor Plan
1:25@A1

Freehaus
77 Leonard Street
London, EC2A 4QS


+44 (0) 208 5100 500
studio@freehausdesign.com

freehausdesign.com

Quality Assured. Do Not Scale.
All dimensions and conditions are to be checked on
site prior preparing drawings or commencing any work.
© This drawing is the property of Freehaus Design
Limited and protected by the Copyright, Designs and
Patents, 1988.

Freehaus is a RIBA Chartered Practice.
Registration Number 20013331
Freehaus is a trading name and trademark for Freehaus Design Ltd.
Registered Office: 15 Lingfield Avenue, Kingston upon Thames,
Surrey KT1 2TL
Registered in England and Wales No: 8019536

key plan

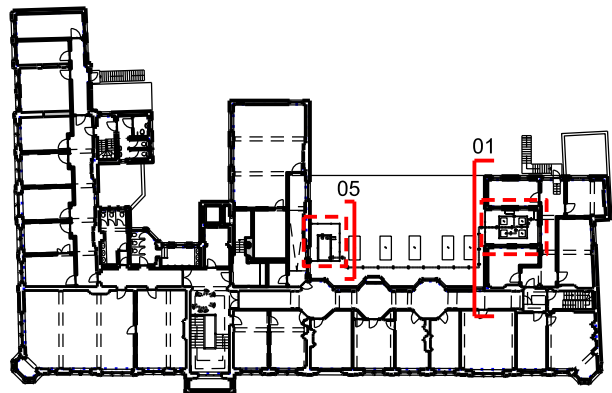

date	rev	description	status	by	chk
07.04.22	-	S.73 Amendment	Planning	SS	TB
29.04.22	-	Tender	Stage 4	SS	TB
11.05.23	A	VE / Costing	Stage 4	TB	TB
22.05.23	B	Planning	Planning	TB	TB

notes

FREEHAUS

project
The Trampery Tottenham Refurbishment

client
The Trampery
639 The High Road, N17 8AA
drawing title
Proposed HVAC +
Condenser Location
status
Planning

scale
1:100, 1:25@ A1
1:200, 1:50@ A3
drawn
22.05.23
by
TB

job no — drawing no
178—4420
rev
B