




01 North Elevation
1:100@A1

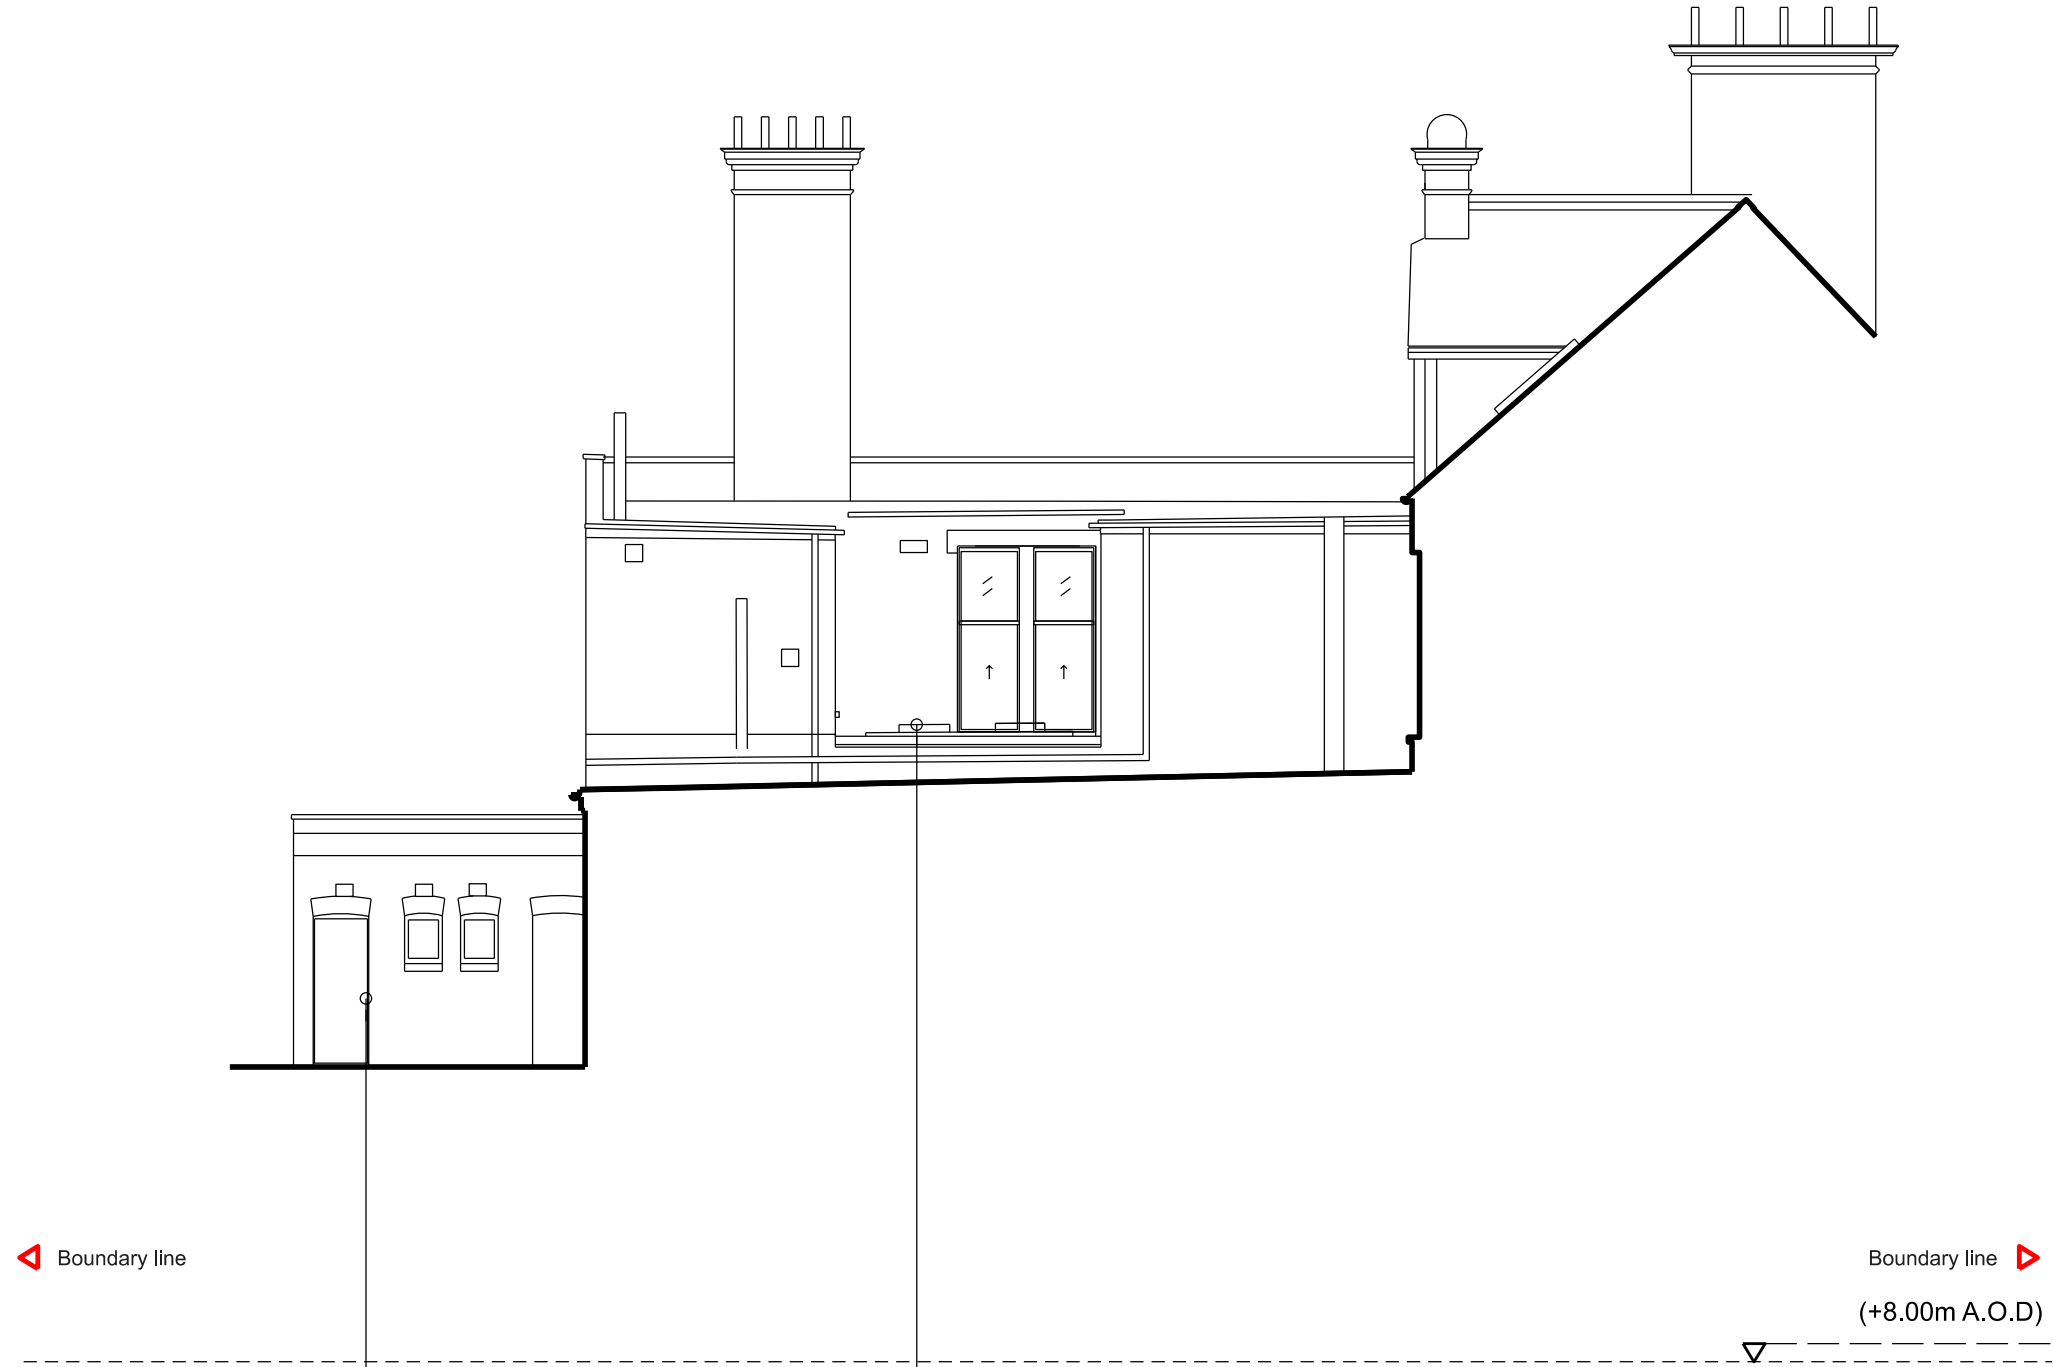

02 South Elevation - North Wing
1:100@A1



03 West Elevation
1:100@A1



04 North Elevation - South Wing
1:100@A1

Freehaus
77 Leonard Street
London, EC2A 4QS


+44 (0) 208 5100 500
studio@freehausdesign.com

freehausdesign.com

Quality Assured. Do Not Scale.
All dimensions and conditions are to be checked on site prior preparing drawings or commencing any work.
© This drawing is the property of Freehaus Design Limited and protected by the Copyright, Designs and Patents, 1988.

Freehaus is a RIBA Chartered Practice.
Registration Number 20013331
Freehaus is a trading name and trademark for Freehaus Design Ltd.
Registered Office: 15 Lingfield Avenue, Kingston upon Thames, Surrey KT11 2TL
Registered in England and Wales No: 8019536

key plan

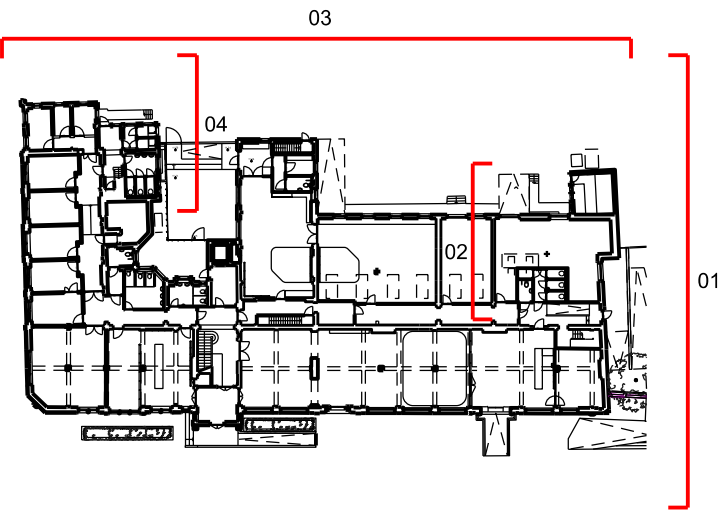

date	rev	description	status	by	chk
30.04.20	-	Coordination	For Information	NL	NL
04.05.20	A	Information	For Information	NL	NL
15.05.20	B	Pre-planning	Pre-planning	NL	NL
28.08.20	C	Draft Planning	Draft Planning	NL	NL
04.09.20	D	Planning	Planning	NL	NL
15.06.21	E	Planning	Planning	ME	TB
23.03.22	F	Draft Tender	Stage 4	SS	SS
07.04.22	G	S.73 Application	Planning	SS	TB
29.04.22	H	Stage 4	Tender	SS	TB
11.05.23	J	VE / Costing	Stage 4	TB	TB
22.05.23	K	Planning	Planning	TB	TB

notes

FREEHAUS

project
The Trampery Tottenham Refurbishment

client
The Trampery
639 The High Road, N17 8AA
drawing title
Existing Elevations
status
Tender

scale
1:100@ A1
drawn
22.05.23
by
TB

job no — drawing no
178—1203
rev
K