

Freehaus
77 Leonard Street
London, EC2A 4QS

+44 (0) 208 5100 500
studio@freehausdesign.com


freehausdesign.com

Quality Assured. Do Not Scale.
All dimensions and conditions are to be checked on site prior preparing drawings or commencing any work.
© This drawing is the property of Freehaus Design Limited and protected by the Copyright, Designs and Patents, 1988.

Freehaus is a RIBA Chartered Practice.
Registration Number 20013331
Freehaus is a trading name and trademark for Freehaus Design Ltd.
Registered Office: 15 Lingfield Avenue, Kingston upon Thames, Surrey KT11 2TL
Registered in England and Wales No: 8019536

key plan

Project Scope 11.05.23 Minor Amendment
Scope with granted permission HGY/2021/2202 and HGY/2021/2203
Existing Ground Floor GIA: 1187sqm
Existing First Floor GIA: 970 sqm
Existing Second Floor GIA: 645 sqm
Total Building GIA: 2,800 sqm
Refurbishment scope Ground Floor GIA: 670 sqm
Refurbishment scope First Floor GIA: 43 sqm
Total Refurbishment scope GIA: 713 sqm
Note: GIA extents captured are an approximation definition of a Gross Internal Floor Area.

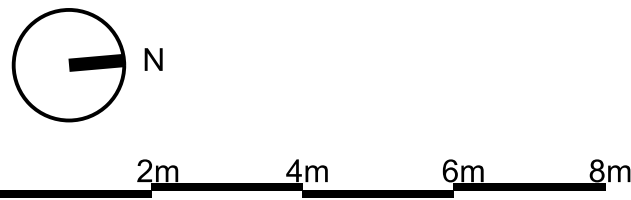

date	rev	description	status	by	chk
30.04.20	-	Coordination	For Information	NL	NL
04.05.20	A	Information	For Information	NL	NL
15.05.20	B	Pre-planning	Pre-planning	NL	NL
28.08.20	C	Draft Planning	Draft Planning	NL	NL
04.09.20	D	Planning	Planning	NL	NL
15.06.21	E	Planning	Planning	ME	TB
25.03.22	F	Draft Tender	Stage 4	ME	TB
07.04.22	G	S.73 Application	Planning	SS	TB
29.04.22	H	Tender	Stage 4	SS	TB
11.05.23	J	VE / Costing	Stage 4	TB	TB
22.05.23	K	Planning	Planning	TB	TB

FREEHAUS

project
The Trampery Tottenham Refurbishment
639 The High Road, N17 8AA

client
The Trampery


drawing title
Existing Ground
Floor Plan

scale
1:100@ A1 1:200@ A3

job no — drawing no
178—0600

status
Planning
by
TB
rev
K

Car park access

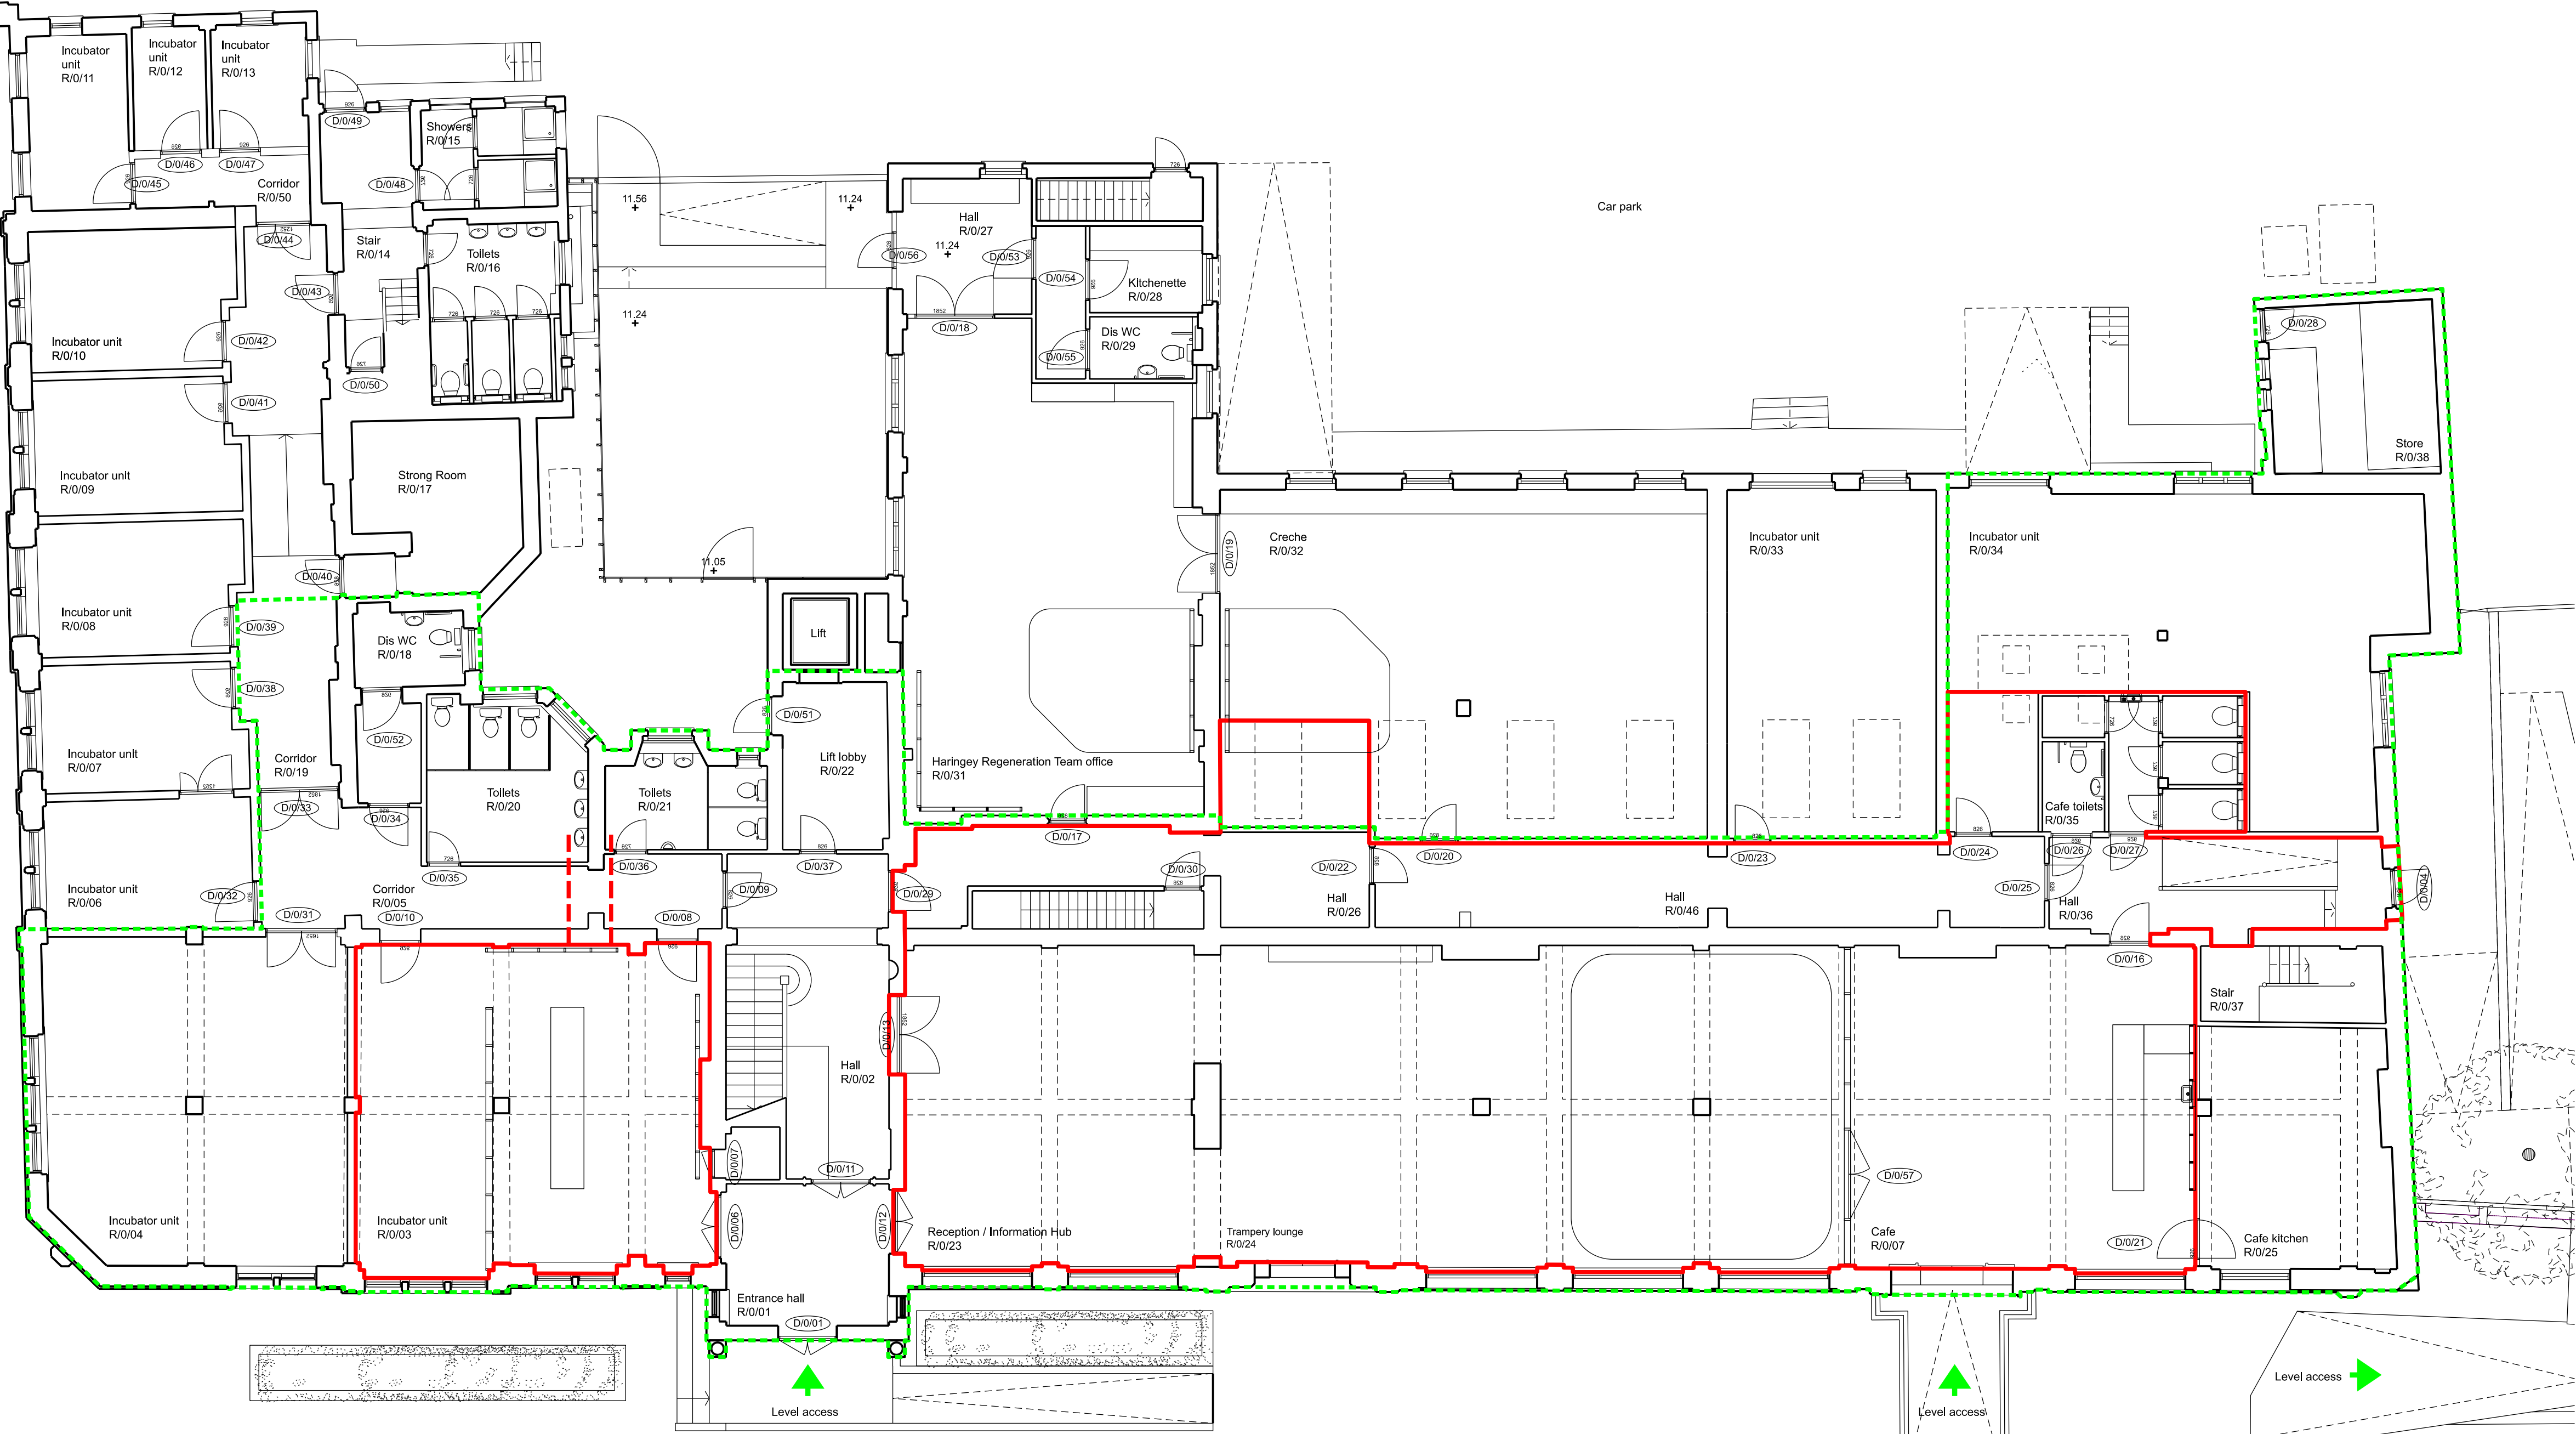

Main entrance



Cafe entrance



Level access

