

Freehaus
77 Leonard Street
London, EC2A 4QS


+44 (0) 208 5100 500
studio@freehausdesign.com

freehausdesign.com

Quality Assured. Do Not Scale.
All dimensions and conditions are to be checked on site prior preparing drawings or commencing any work.
© This drawing is the property of Freehaus Design Limited and protected by the Copyright, Designs and Patents, 1988.

Freehaus is a RIBA Chartered Practice.
Registration Number 20013331
Freehaus is a trading name and trademark for Freehaus Design Ltd.
Registered Office: 15 Lingfield Avenue, Kingston upon Thames, Surrey KT11 2TL
Registered in England and Wales No: 8019536

key plan
Scope with granted permission HGY/2021/2202 and HGY/2021/2203
Existing Ground Floor GIA: 1187sqm
Existing First Floor GIA: 970 sqm
Existing Second Floor GIA: 645 sqm
Total Building GIA: 2,800 sqm
Refurbishment Scope Ground Floor GIA: 350 sqm
Total Refurbishment scope GIA: 350 sqm
Note: GIA extents captured are an approximation definition of a Gross Internal Floor Area.
Project Scope 11.05.23
Scope with granted permission HGY/2021/2202 and HGY/2021/2203

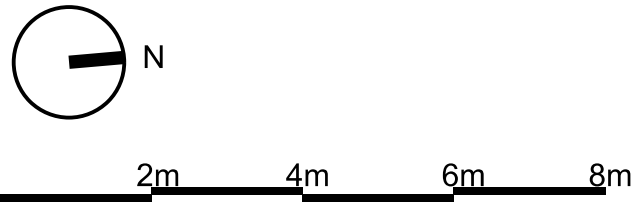

date	rev	description	status	by	chk
30.04.20	-	Coordination	For Information	NL	NL
04.05.20	A	Information	For Information	NL	NL
15.05.20	B	Pre-planning	Pre-planning	NL	NL
23.07.20	C	Coordination	Information	NL	NL
27.07.20	D	Coordination	Information	NL	NL
13.08.20	E	Coordination	Information	NL	NL
20.08.20	F	Coordination	Information	NL	NL
21.08.20	G	Coordination	Information	NL	NL
25.08.20	H	Coordination	Information	NL	NL
26.08.20	J	Coordination	Information	NL	NL
28.08.20	K	Draft Planning	Draft Planning	NL	NL
04.09.20	L	Planning	Planning	NL	NL
14.05.21	M	Information	Information	TB	TB
25.05.21	N	Information	Information	ME	TB
27.05.21	O	Information	Information	ME	TB
07.06.21	P	Information	Information	ME	TB
15.06.21	Q	Planning	Planning	ME	TB
25.03.22	R	Draft Tender	Stage 4	SS	SS
07.04.22	S	S.73 Application	Planning	SS	TB
29.04.22	T	Tender	Stage 4	SS	TB
26.04.23	U	VE and Costing	Stage 4	TB	TB
11.05.23	V	VE / Costing	Stage 4	TB	TB
22.05.23	W	Planning	Planning	TB	TB

FREEHAUS

project
The Trampery Tottenham Refurbishment
639 The High Road, N17 8AA
client
The Trampery

drawing title
Proposed GA Plan
Ground Floor (L00)


status
Planning

scale
1:100@ A1
1:200@ A3

drawn by
22.05.23 TB

job no — drawing no
178—3600

rev
W

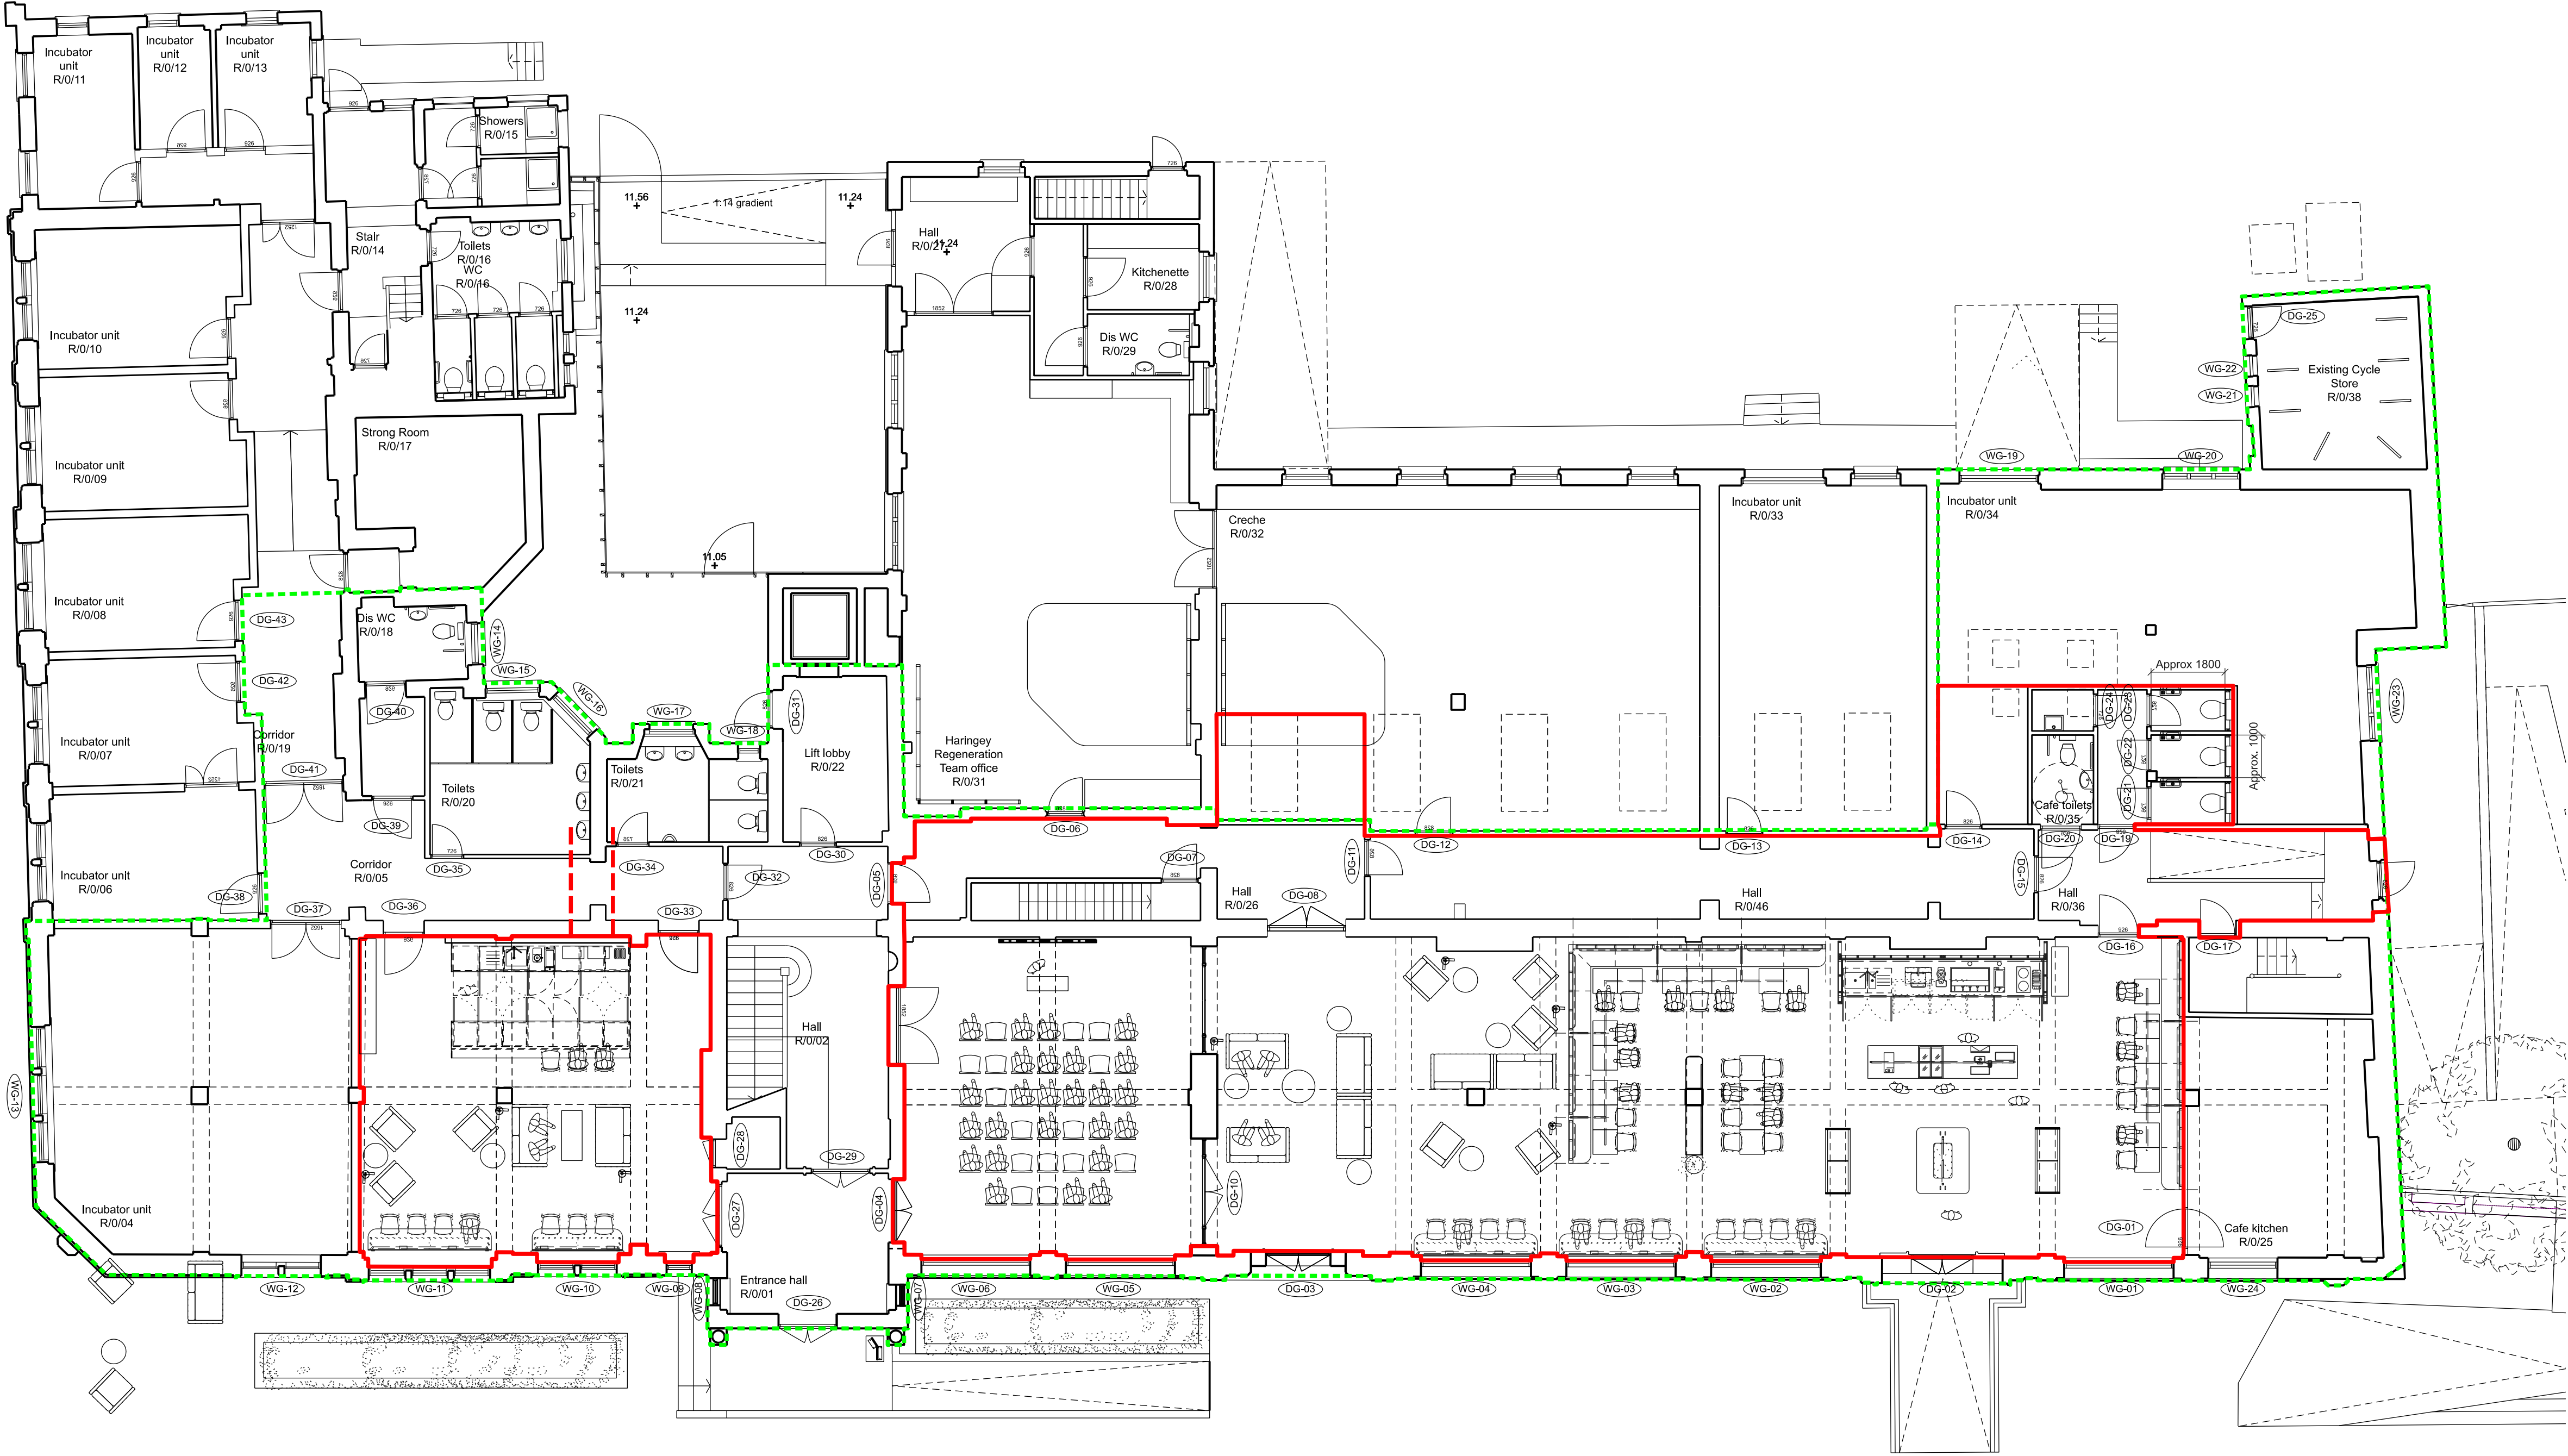

01 Ground Floor Plan
1:100@A1