

Freehaus
77 Leonard Street
London, EC2A 4QS

+44 (0) 208 5100 500
studio@freehausdesign.com

freehausdesign.com


Quality Assured. Do Not Scale.
All dimensions and conditions are to be checked on
site prior preparing drawings or commencing any work.

© This drawing is the property of Freehaus Design
Limited and protected by the Copyright, Designs and
Patents, 1988.

Freehaus is a RIBA Chartered Practice.
Registration Number 20013331

Freehaus is a trading name and trademark for Freehaus Design Ltd.
Registered Office: 15 Lingfield Avenue, Kingston upon Thames,
Surrey KT1 2TL
Registered in England and Wales No: 8019536

key plan

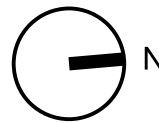

Secondary access - fire exits

Existing Ground Floor GIA: 1187sqm
Existing First Floor GIA: 970 sqm
Existing Second Floor GIA: 645 sqm
Total Building GIA: 2,800 sqm

Refurbishment scope Ground Floor GIA: 670 sqm
Refurbishment scope First Floor GIA: 43 sqm
Total Refurbishment scope GIA: 713 sqm

Note: GIA extents captured are an approximation definition of
a Gross Internal Floor Area.

Project Scope 11.05.23

2m 4m 6m 8m

date	rev	description	status	by	chk
30.04.20	-	Coordination	For Information	NL	NL
04.05.20	A	Information	For Information	NL	NL
15.05.20	B	Pre-planning	Pre-planning	NL	NL
26.08.20	C	For information	For information	NL	NL
28.08.20	D	Draft planning	Draft Planning	NL	NL
04.09.20	E	Planning	Planning	NL	NL
15.06.21	F	Planning	Planning	ME	TB
07.04.22	G	S.73 Amendment	Planning	SS	TB
29.04.22	H	Tender	Stage 4	SS	TB
11.05.23	J	VE / Costing	Stage 4	TB	TB
22.05.23	K	Planning	Planning	TB	TB

FREEHAUS

project
The Trampery Tottenham Refurbishment
639 The High Road, N17 8AA
client
The Trampery

drawing title
Proposed GA Plan
First Floor


status
Planning

scale
1:100@ A1 1:200@ A3

drawn by
22.05.23 TB

job no — drawing no
178—3601

rev
K

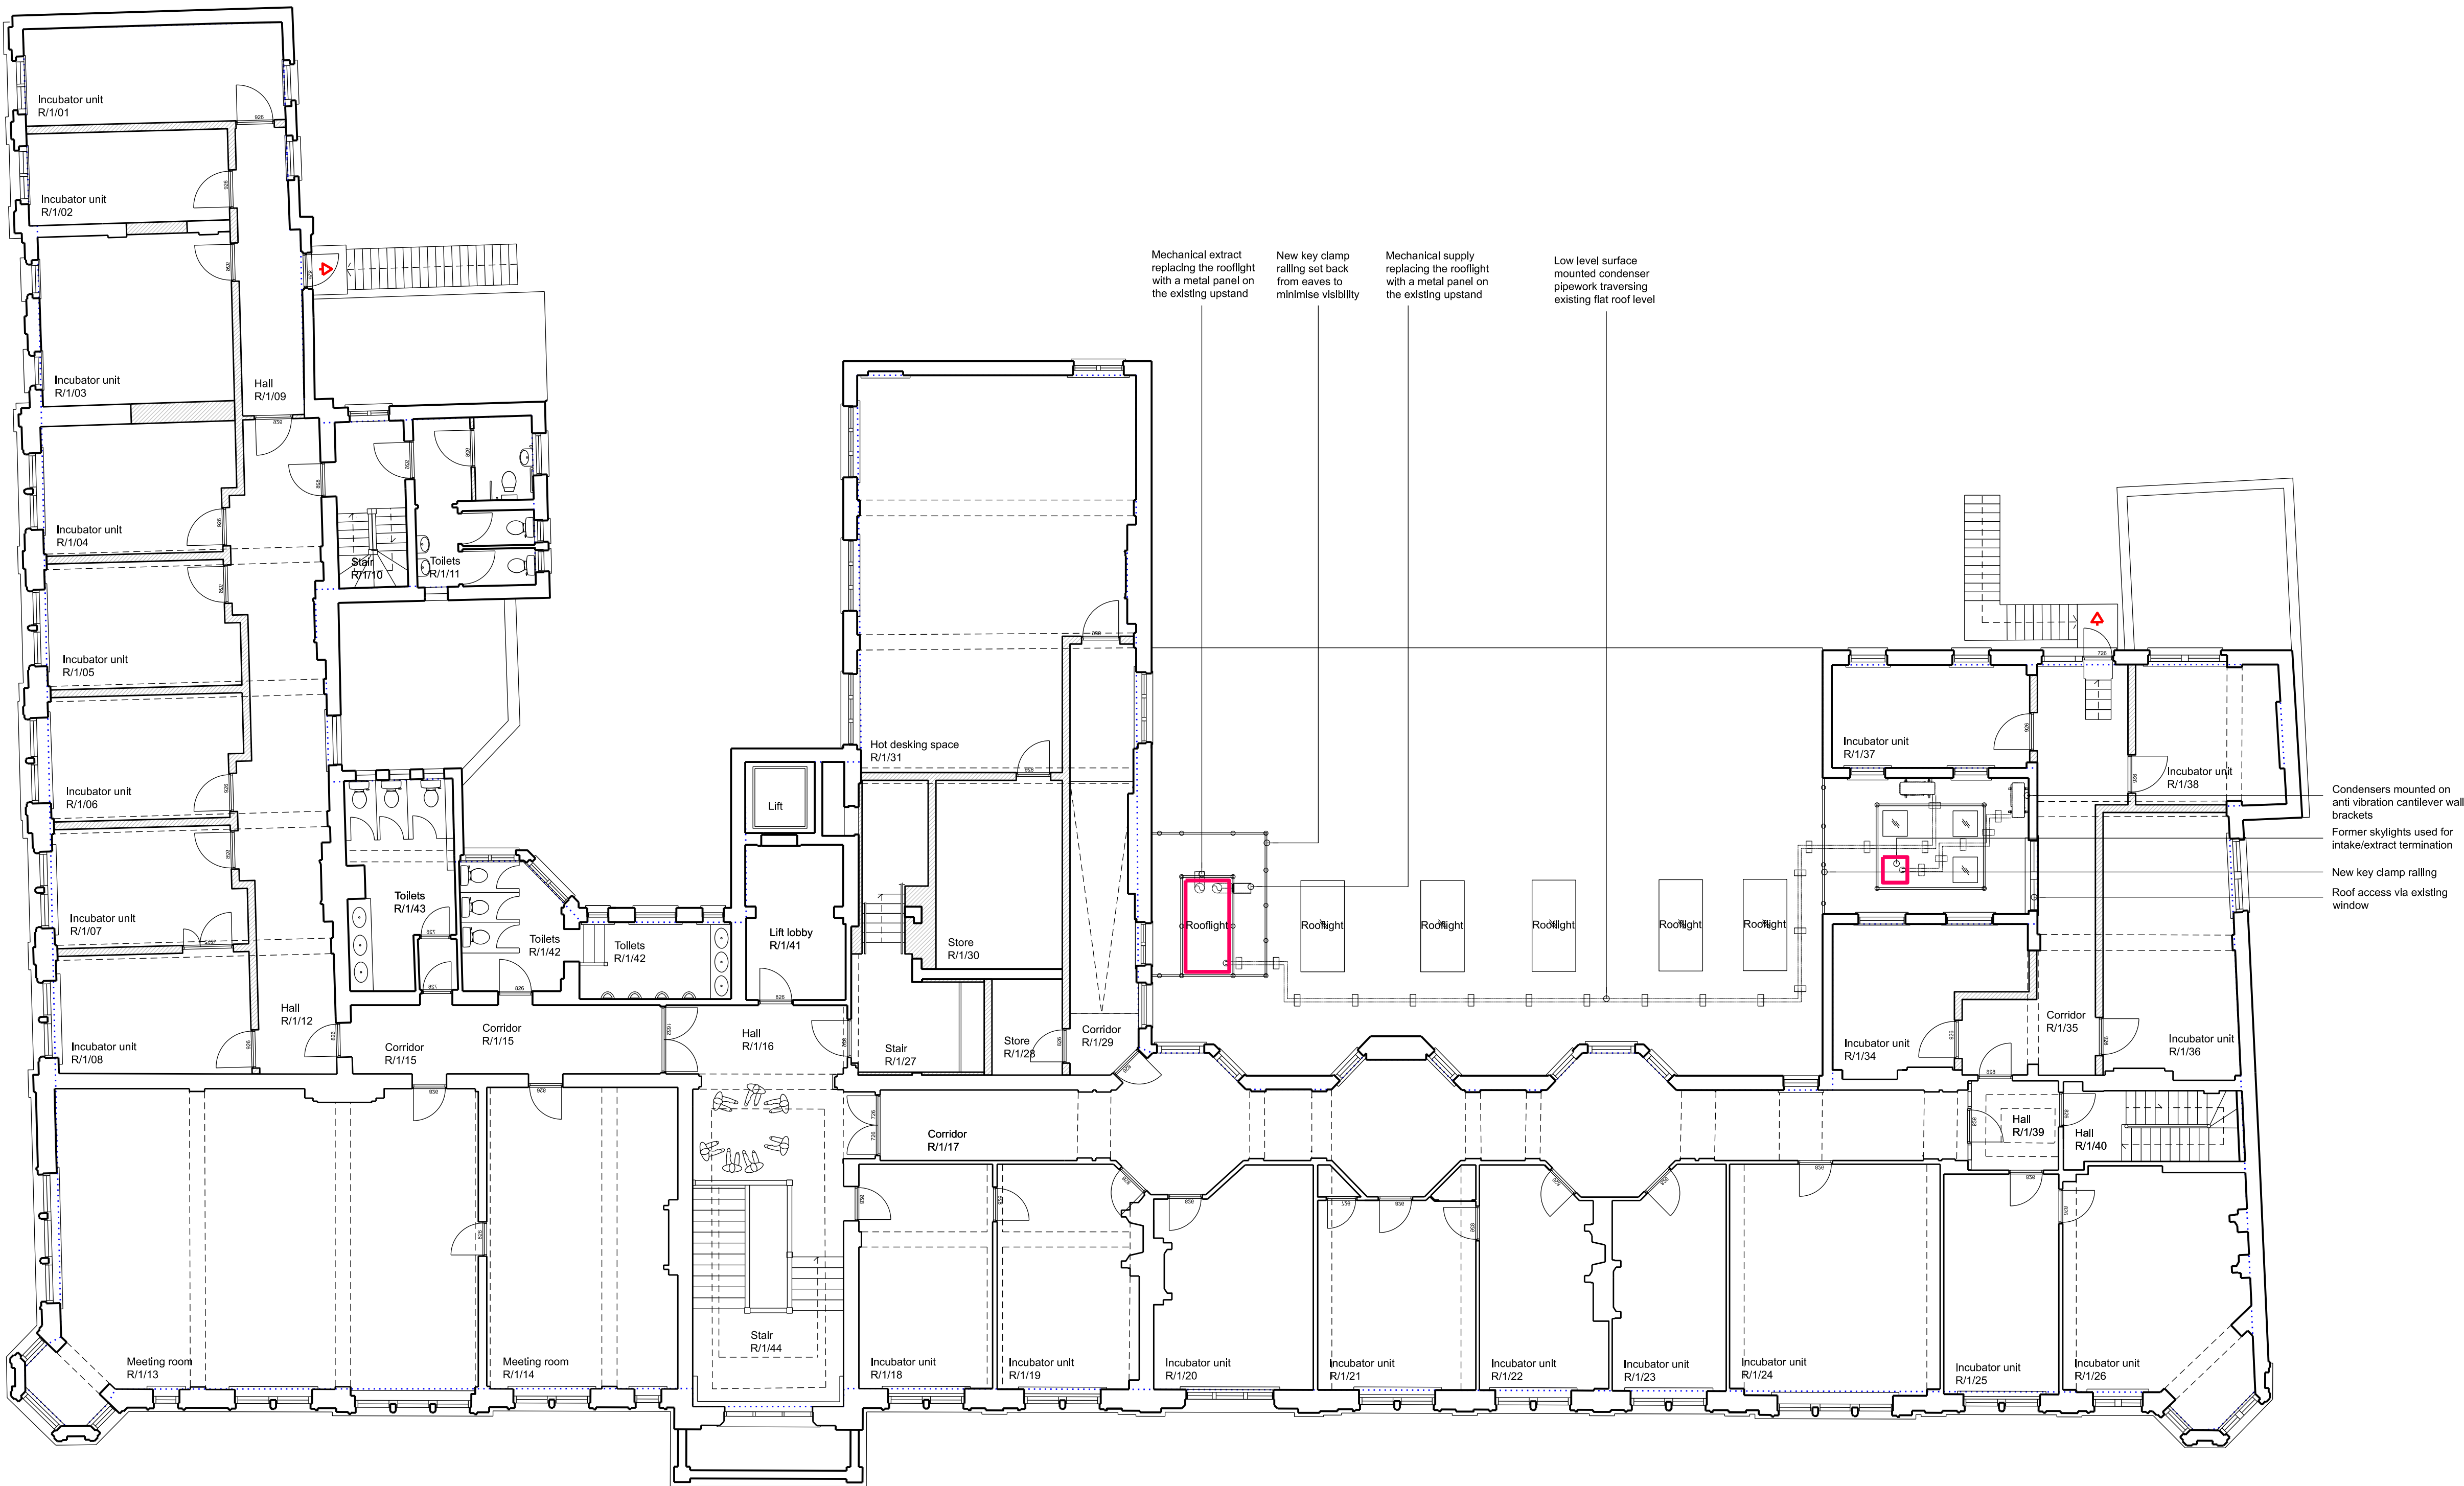

01 First Floor Plan
1:100@A1