



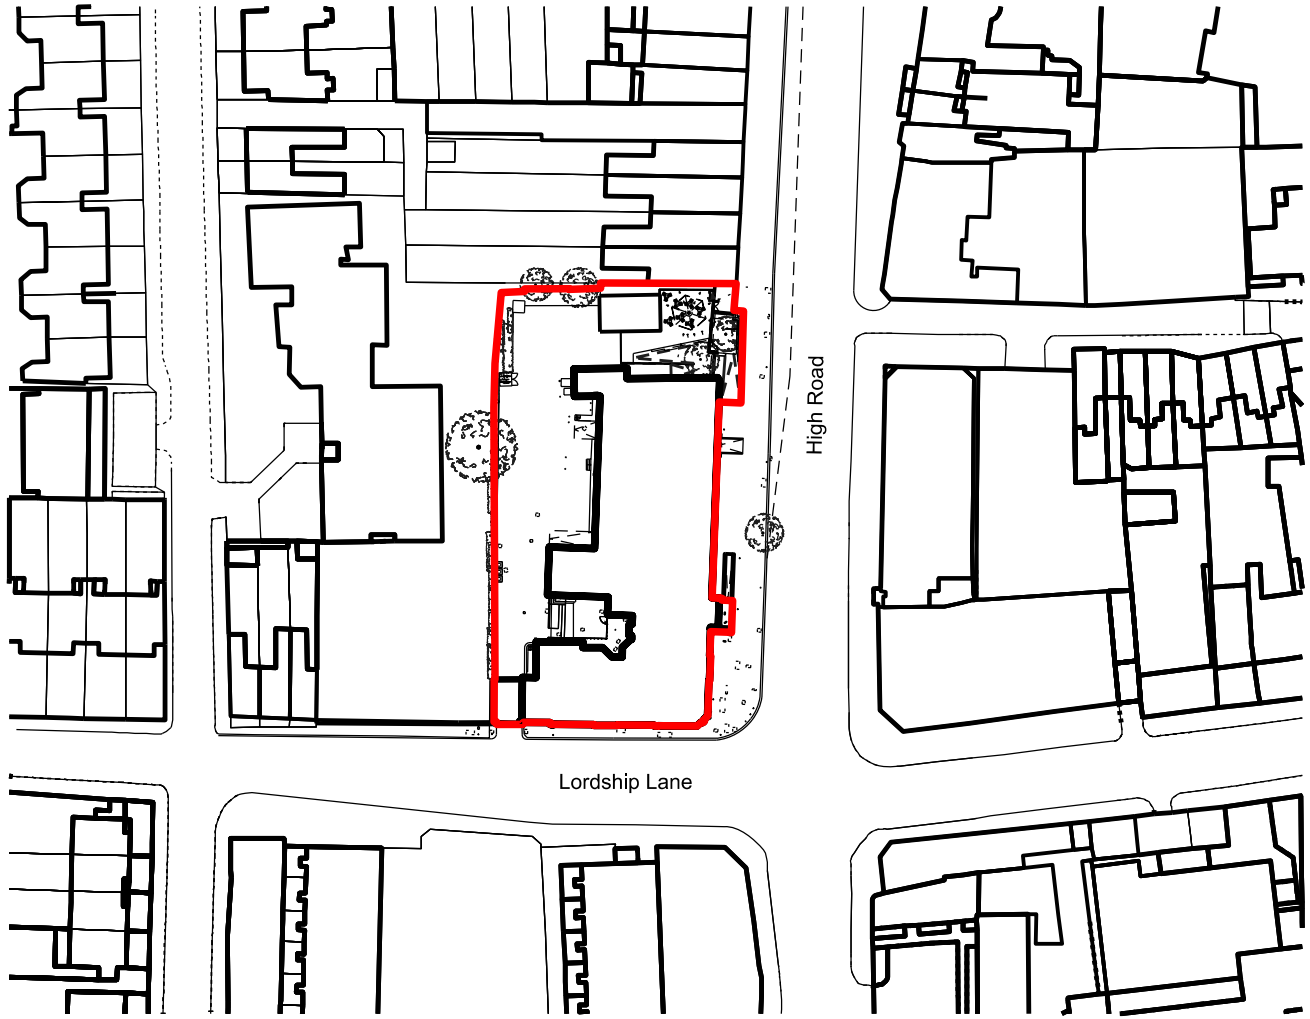

01 Location Plan
1:1250@A1

10m 25m 50m 100m

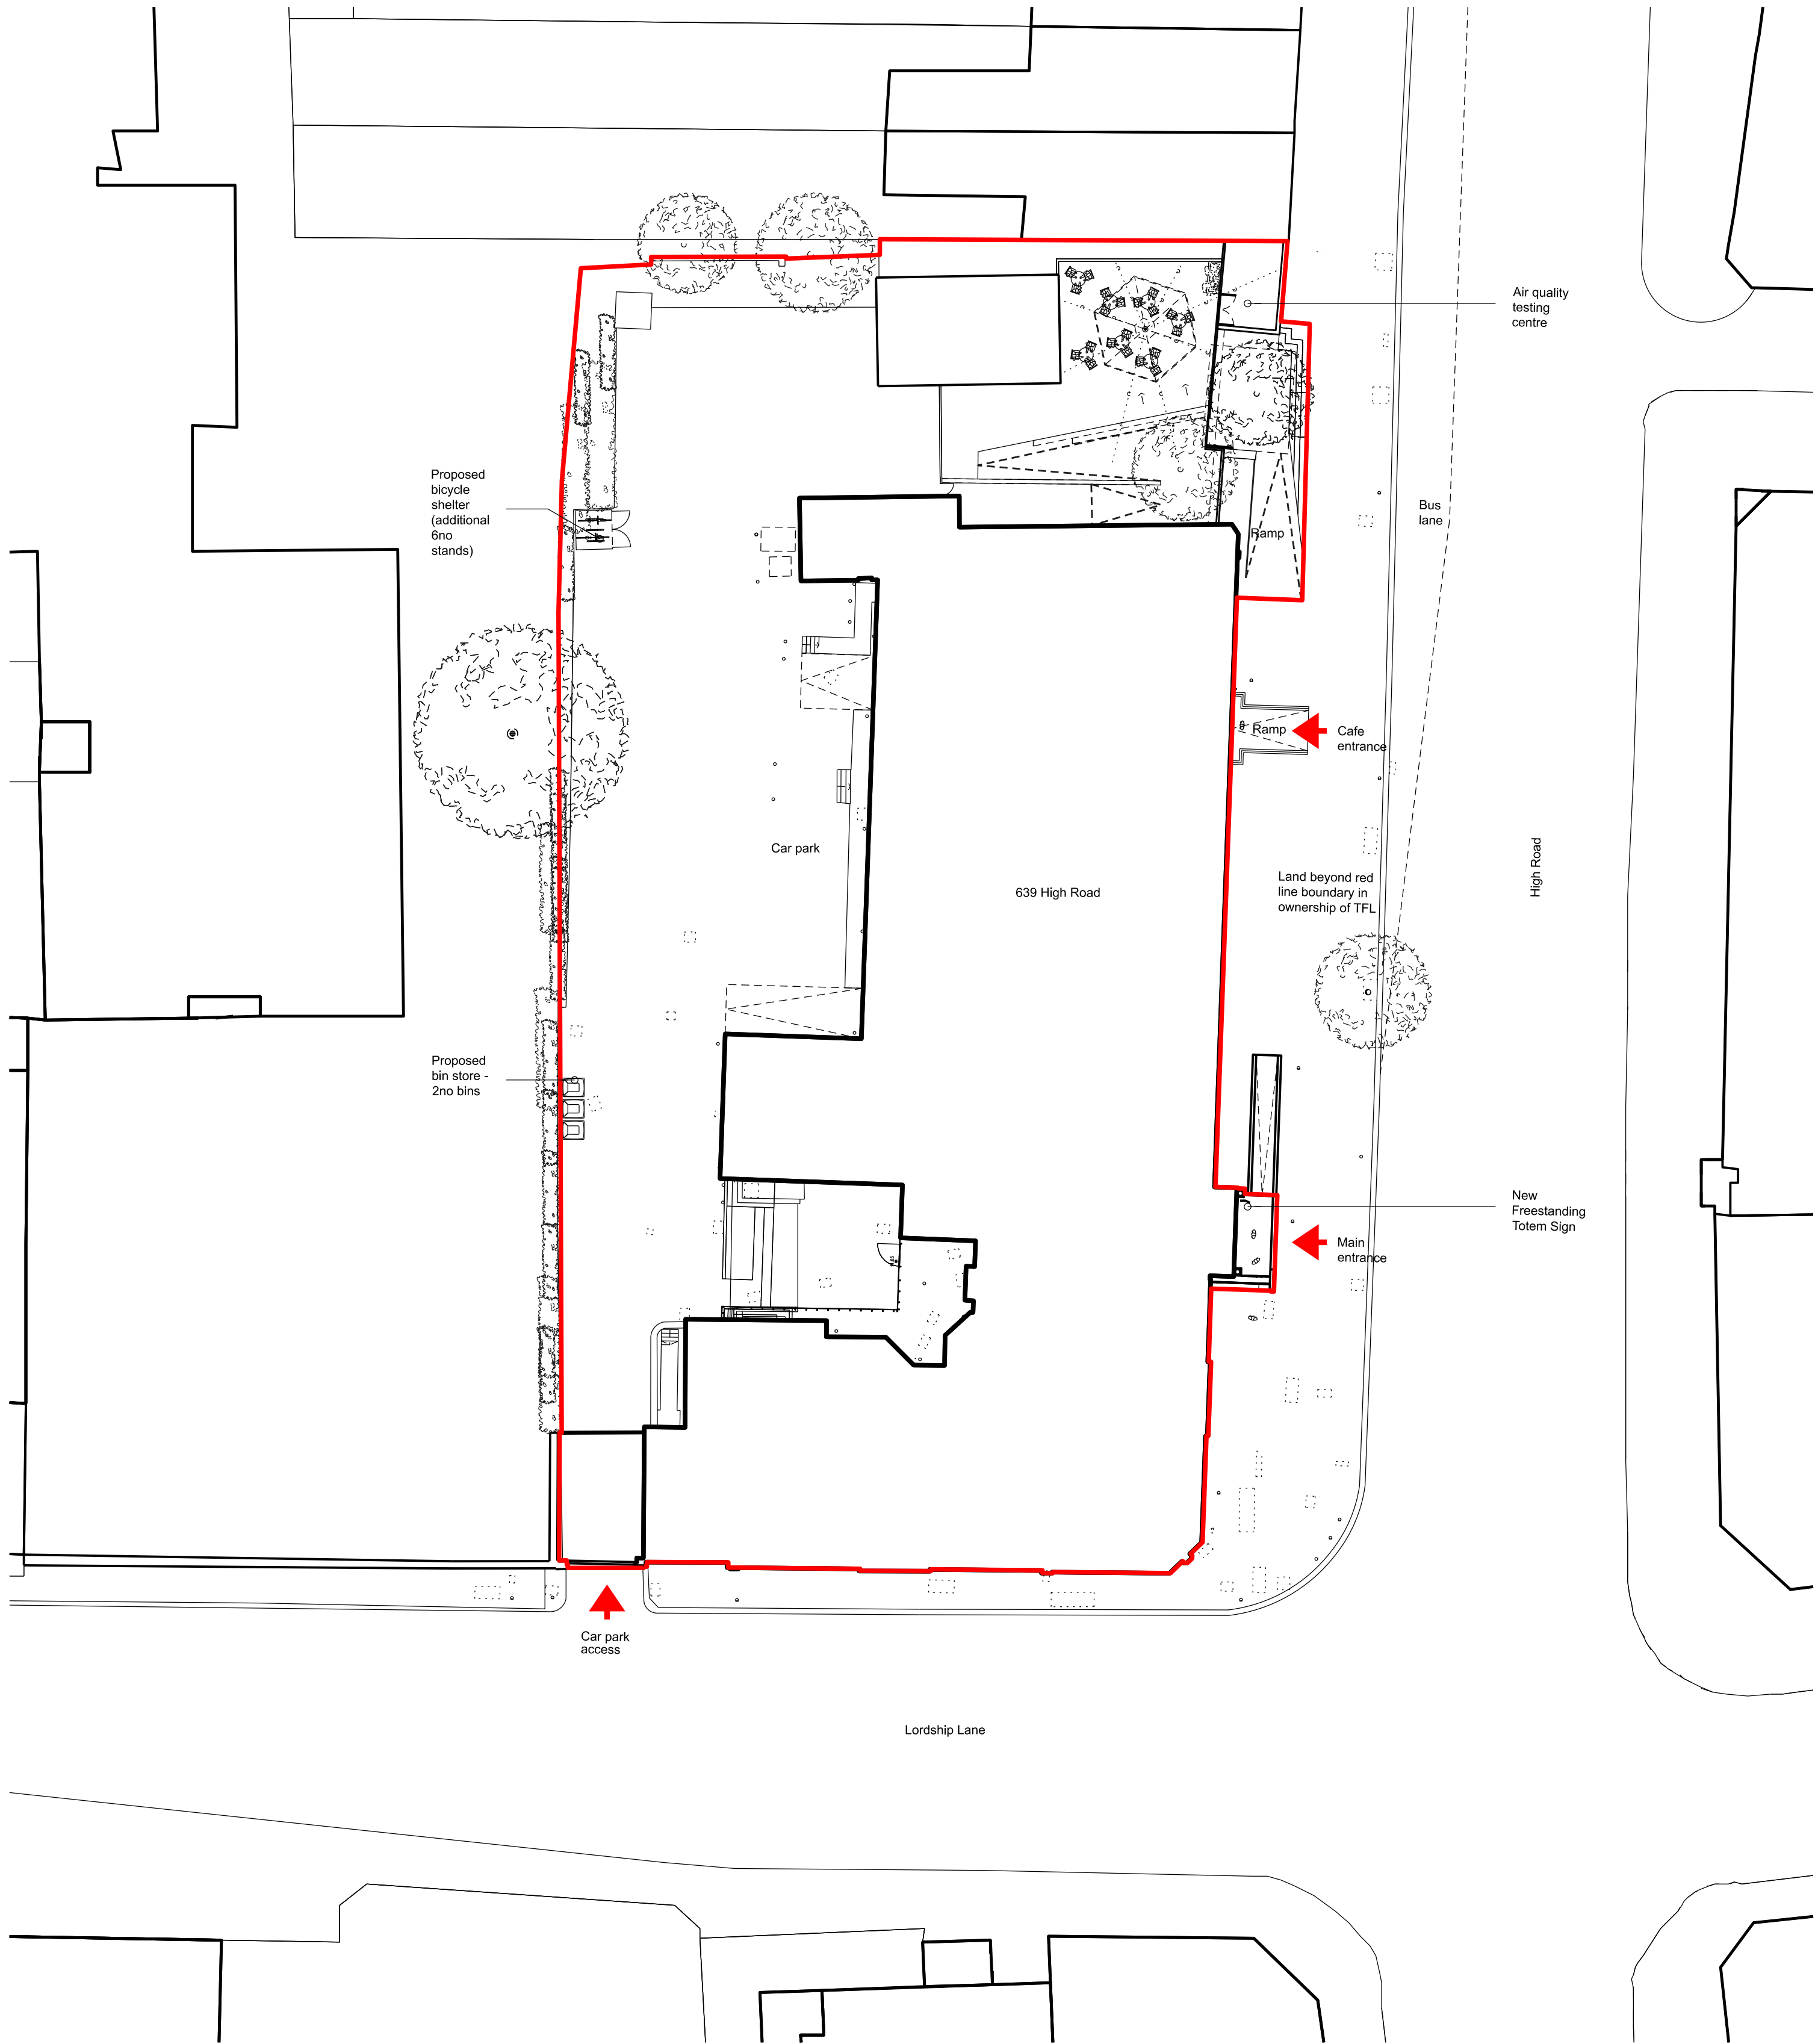

02 Block Plan
1:250@A1

2m 5m 10m 20m

Freehaus
77 Leonard Street
London, EC2A 4QS


+44 (0) 208 5100 500
studio@freehausdesign.com

freehausdesign.com

Quality Assured. Do Not Scale.
All dimensions and conditions are to be checked on site prior preparing drawings or commencing any work.
© This drawing is the property of Freehaus Design Limited and protected by the Copyright, Designs and Patents, 1988.

Freehaus is a RIBA Chartered Practice.
Registration Number 20013331
Freehaus is a trading name and trademark for Freehaus Design Ltd.
Registered Office: 15 Lingfield Avenue, Kingston upon Thames, Surrey KT11 2TL
Registered in England and Wales No: 8019536

key plan

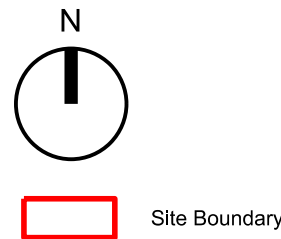

date	rev	description	status	by	chk
15.05.20	-	Pre-planning	Pre-planning	NL	NL
28.08.20	A	Draft Planning	Draft Planning	NL	NL
04.09.20	B	Planning	Planning	NL	NL
15.06.21	C	Planning	Planning	ME	TB
11.03.22	D	Material Conditions	Planning	SS	SS
25.03.22	E	Draft Tender	Stage 4	SS	SS
07.04.22	F	S.73 Application	Planning	SS	TB
29.04.22	G	Tender	Stage 4	SS	TB
11.05.23	H	VE / Costing	Stage 4	TB	TB
22.05.23	J	Planning	Planning	TB	TB

FREEHAUS

project
The Trampery Tottenham Refurbishment
639 The High Road, N17 8AA
client
The Trampery

drawing title
Proposed Location
& Site Plan

status
Planning

scale
1:250 and
1:1250@ A1

drawn by
22.05.23 TB

job no — drawing no
178—3300

rev
J