

SIGNAGE PROPOSAL

ST. JAMES PRIMARY SCHOOL

WOODSIDE AVENUE, LONDON N10 3JA



GOODWIN & GOODWIN
'SIGNS WITH SOUL'

Please check the design carefully. Bespoke commission orders cannot be cancelled once production has started.
Finished products are non-returnable and non-exchangeable.



EAST VIEW




NORTH VIEW



WEST VIEW

#QT19363 CDS	Rev: 0/3	Page: 02	01/06/2023	SCALE AS SPECIFIED @ A3
External	Site Photos			GOODWIN & GOODWIN <i>'SIGNS WITH SOUL'</i>
Drawn by JL	St James Primary School			


Please check the design carefully. Bespoke commission orders cannot be cancelled once production has started.
Finished products are non-returnable and non-exchangeable.

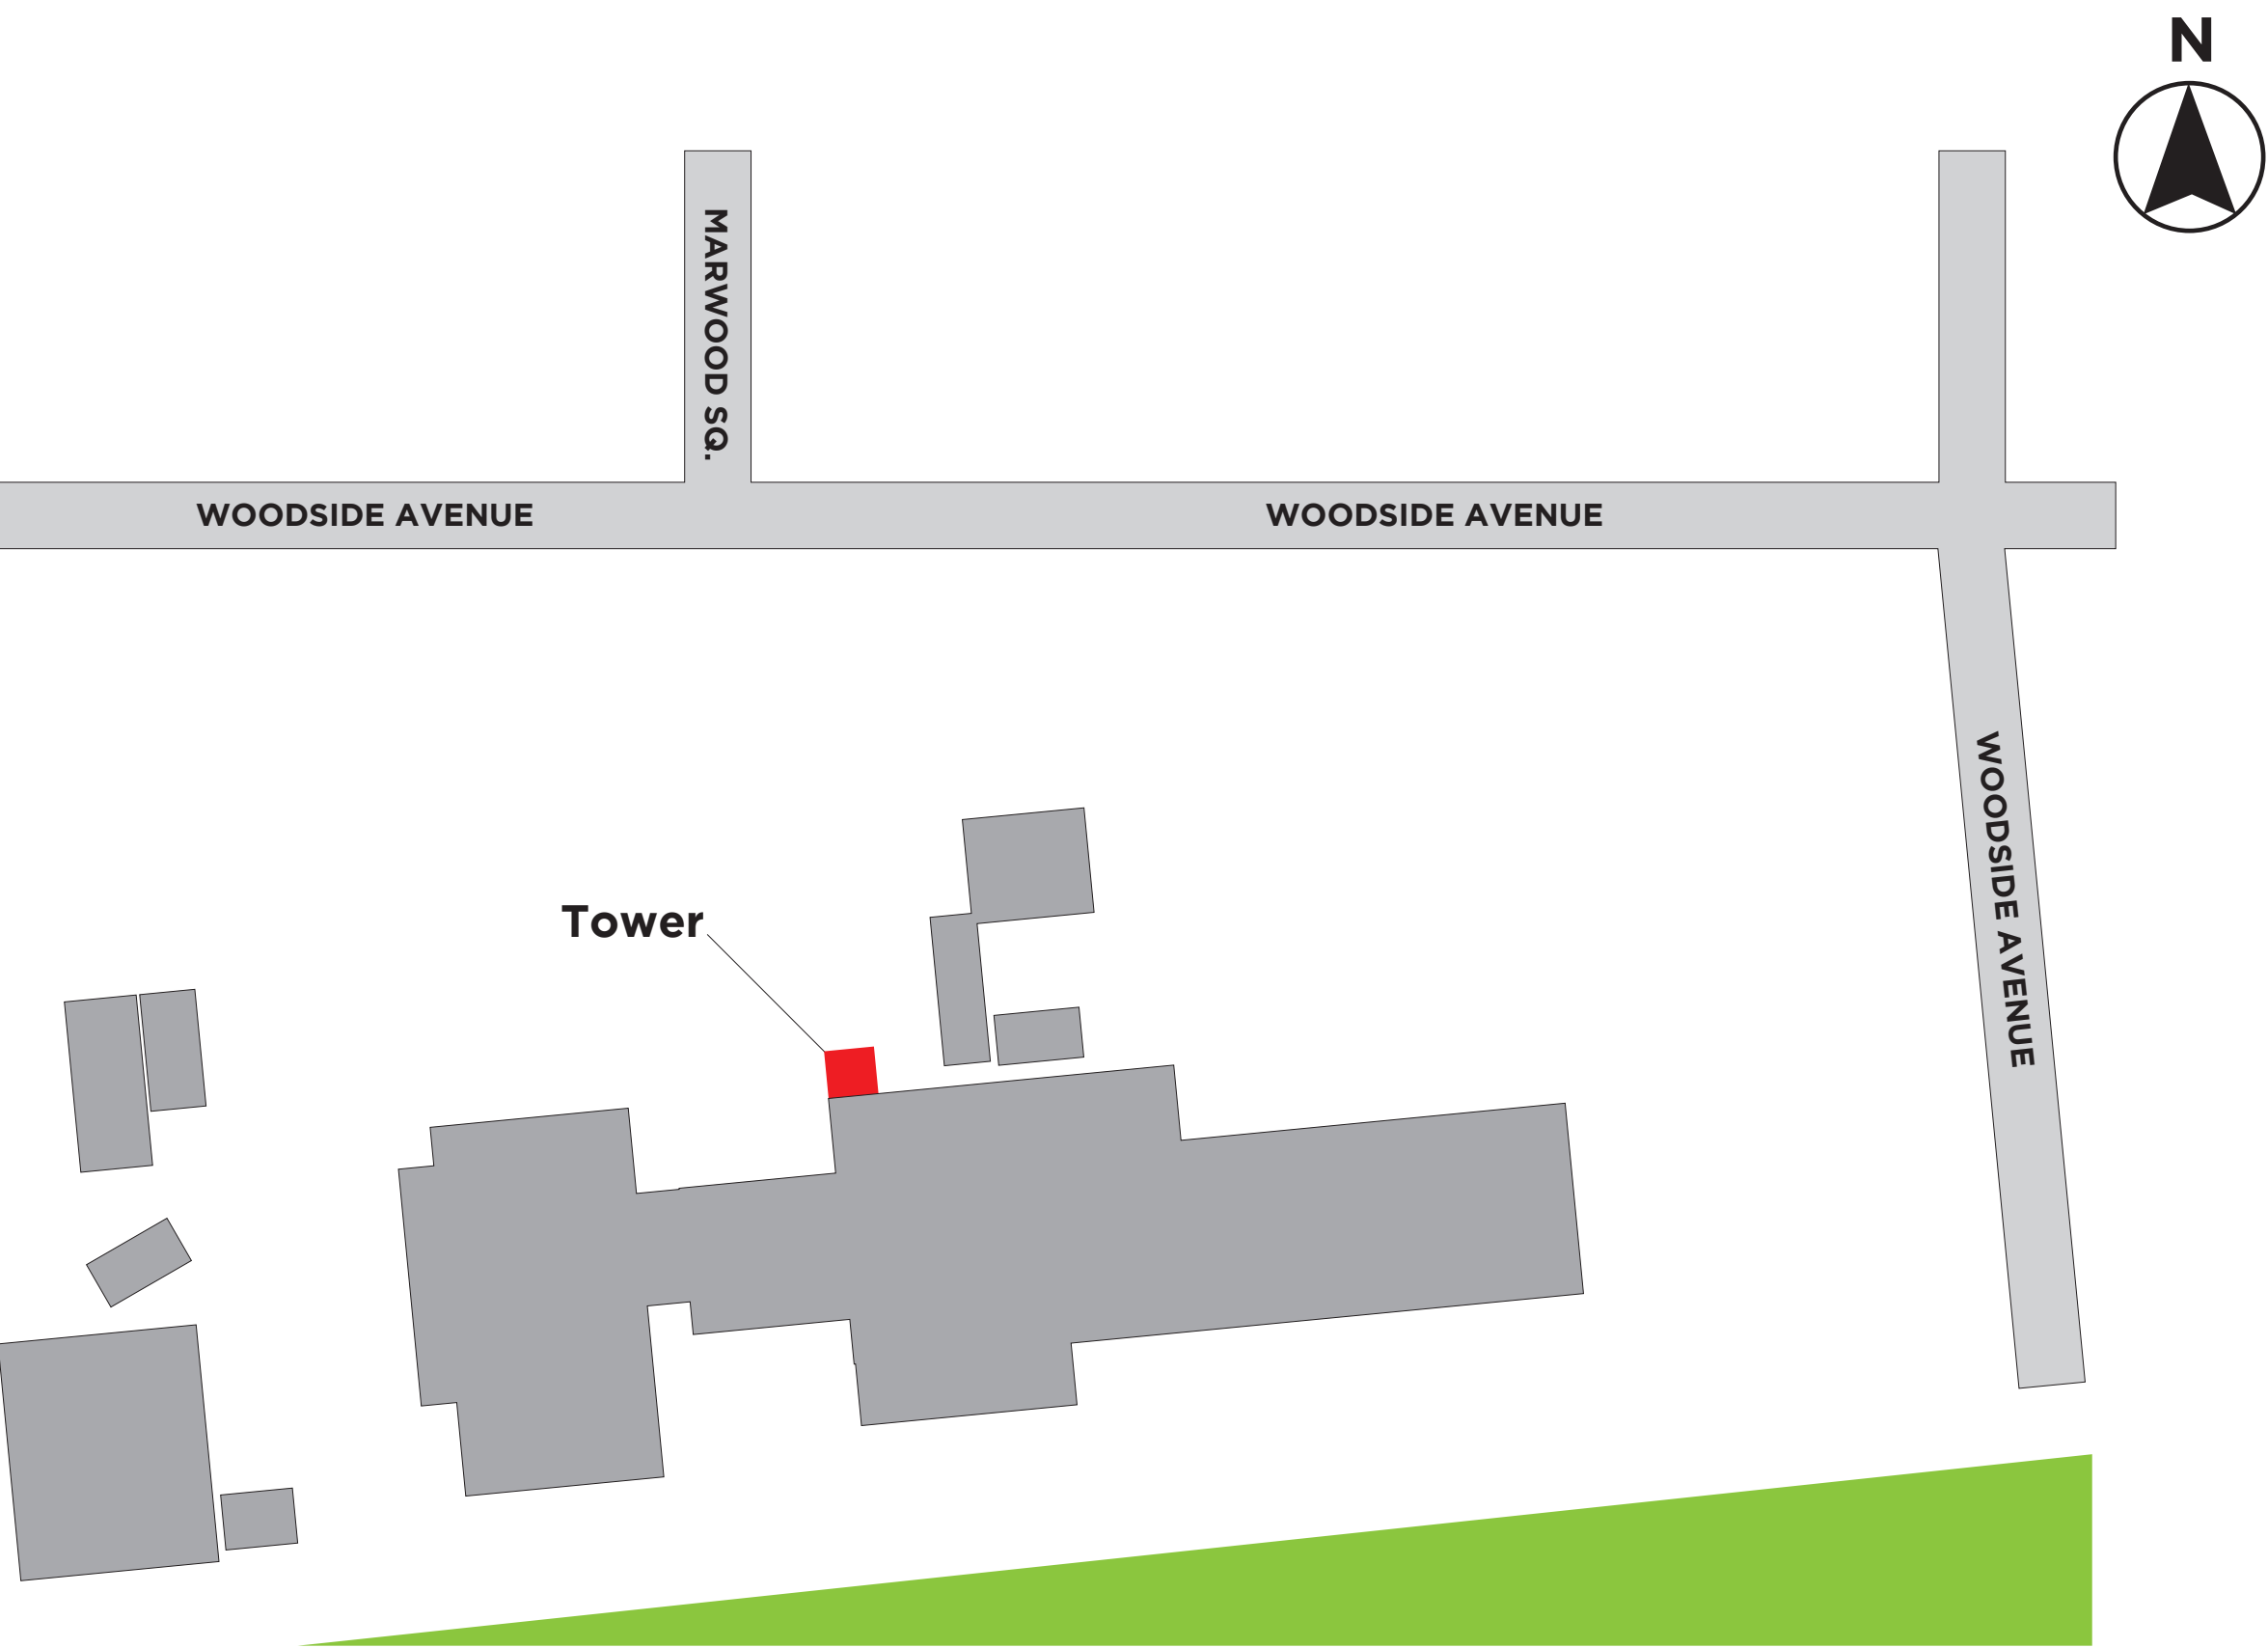


#QT19363 CDS	Rev: 0/3	Page: 03	01/06/2023	SCALE AS SPECIFIED @ A3
External	Location			GOODWIN & GOODWIN 'SIGNS WITH SOUL'
Drawn by JL	St James Primary School			

Please check the design carefully. Bespoke commission orders cannot be cancelled once production has started.
Finished products are non-returnable and non-exchangeable.


1.1 East elevation
Scale 1:100

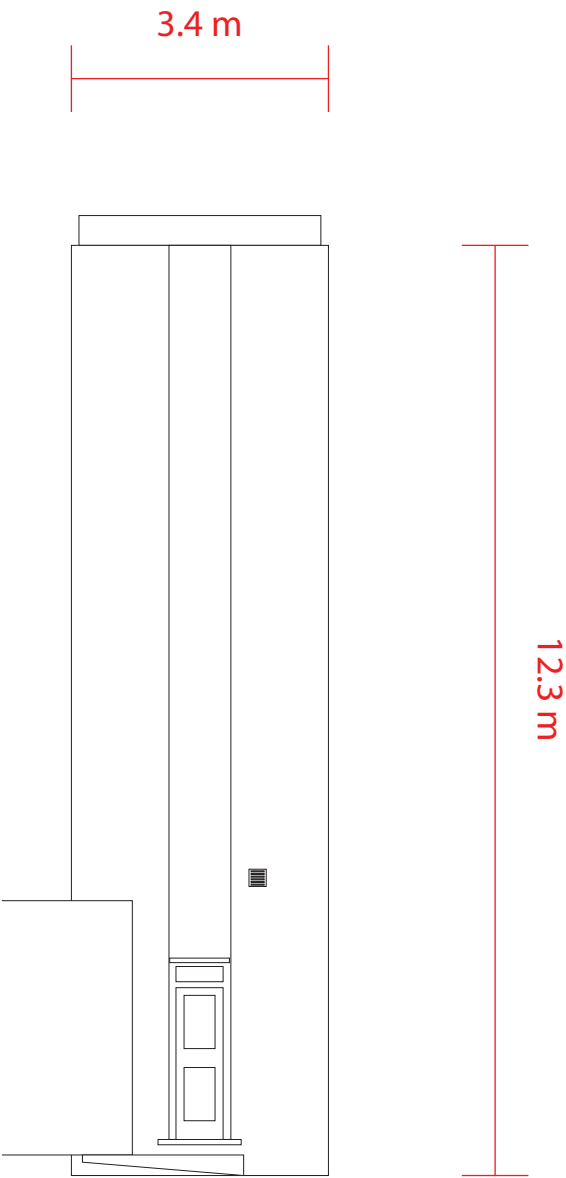


1.2 North elevation
Scale 1:100

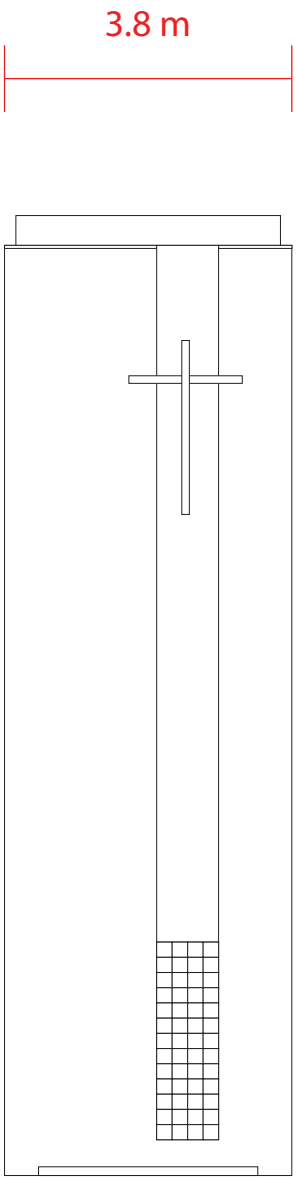

1.3 West elevation
Scale 1:100

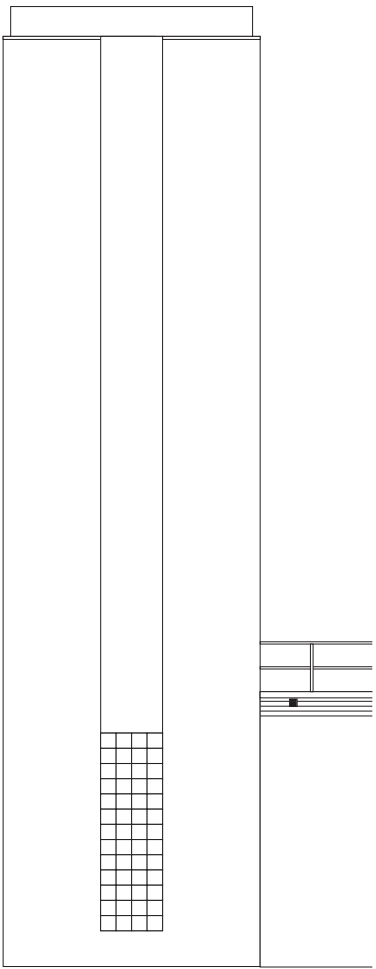

Dimensions approximate
subject to site survey



 


#QT19363 CDS	Rev: 0/3	Page: 04	01/06/2023	SCALE AS SPECIFIED @ A3
External	Tower Signage: Existing			
Drawn by JL	St James Primary School			


2.1 East elevation
Scale 1:100

2.2 North elevation
Scale 1:100

2.3 West elevation
Scale 1:100

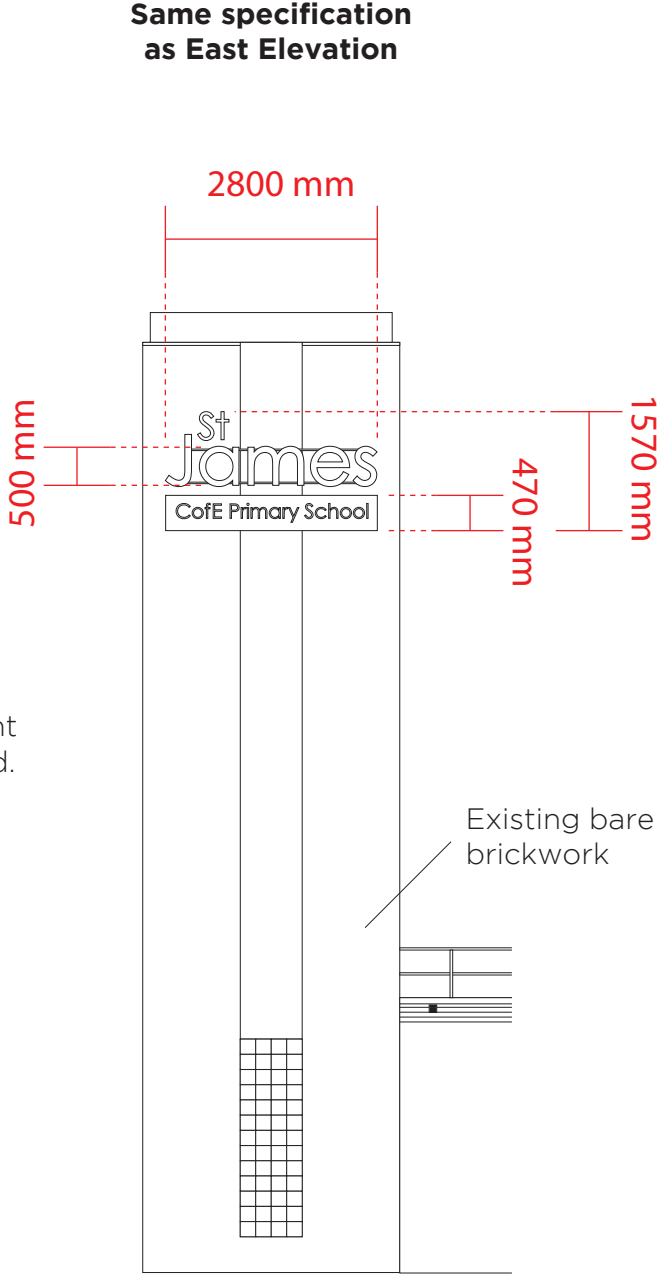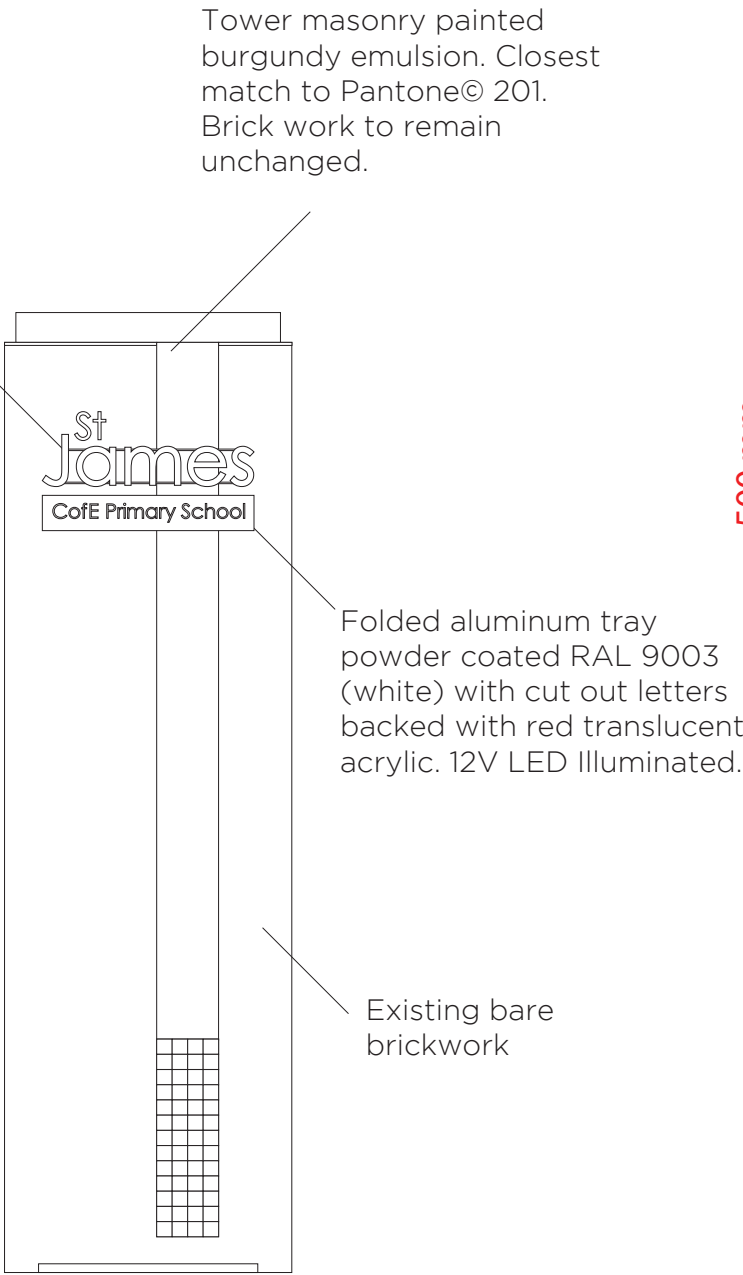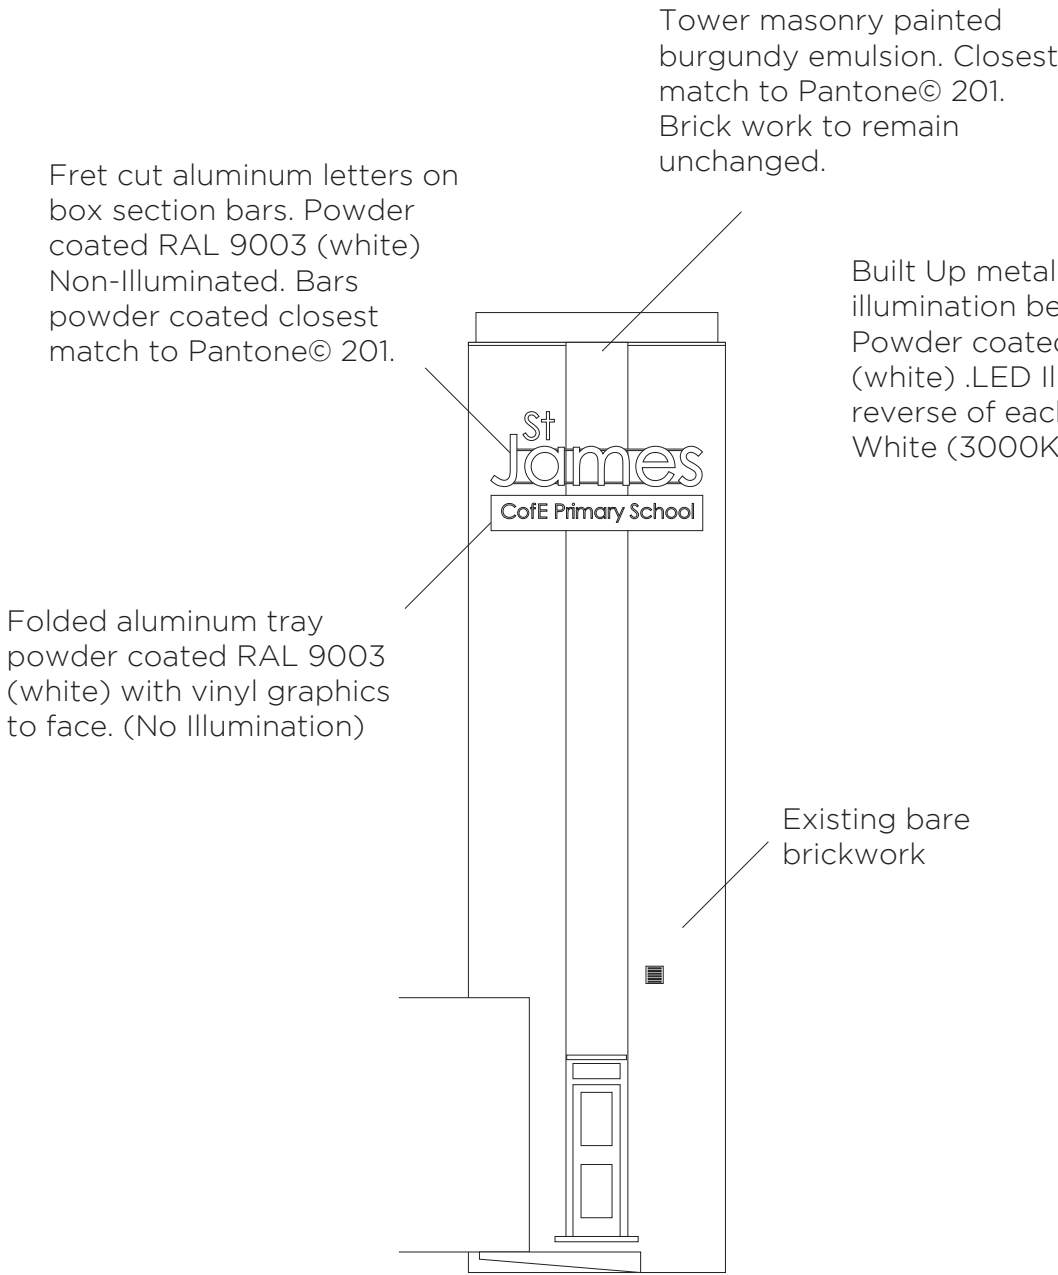

Dimensions approximate
subject to site survey

 

#QT19363 CDS	Rev: 0/3	Page: 05	01/06/2023	SCALE AS SPECIFIED @ A3
External	Tower Signage: Proposed			
Drawn by JL	St James Primary School			