
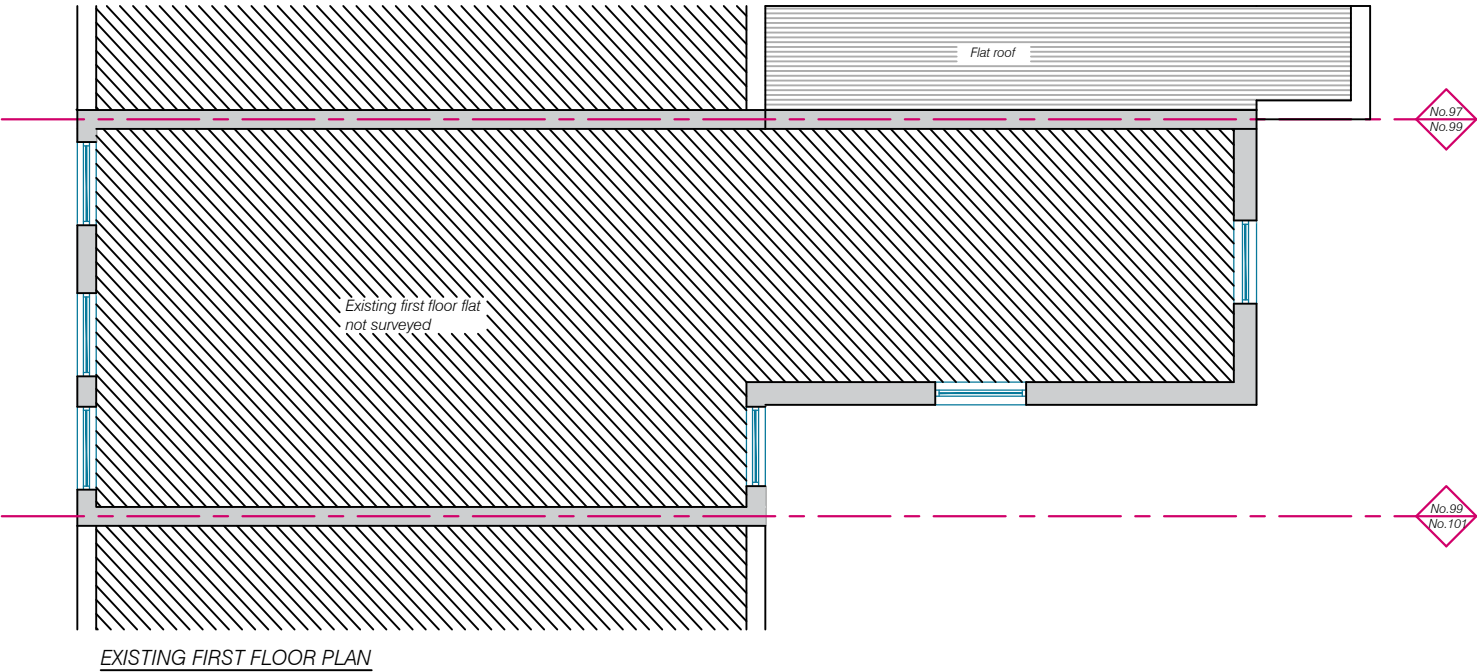


NOTES  
THIS DRAWING IS FOR PLANNING USE ONLY,  
STRUCTURE AND BUILDING CONTROL  
APPROVAL IS REQUIRED BEFORE  
COMMENCEMENT OF ANY BUILDING  
WORKS.DO NOT REPRODUCE THIS  
DRAWING WITHOUT PERMISSION, THIS  
DRAWING IS SUBJECT TO COPYRIGHT .

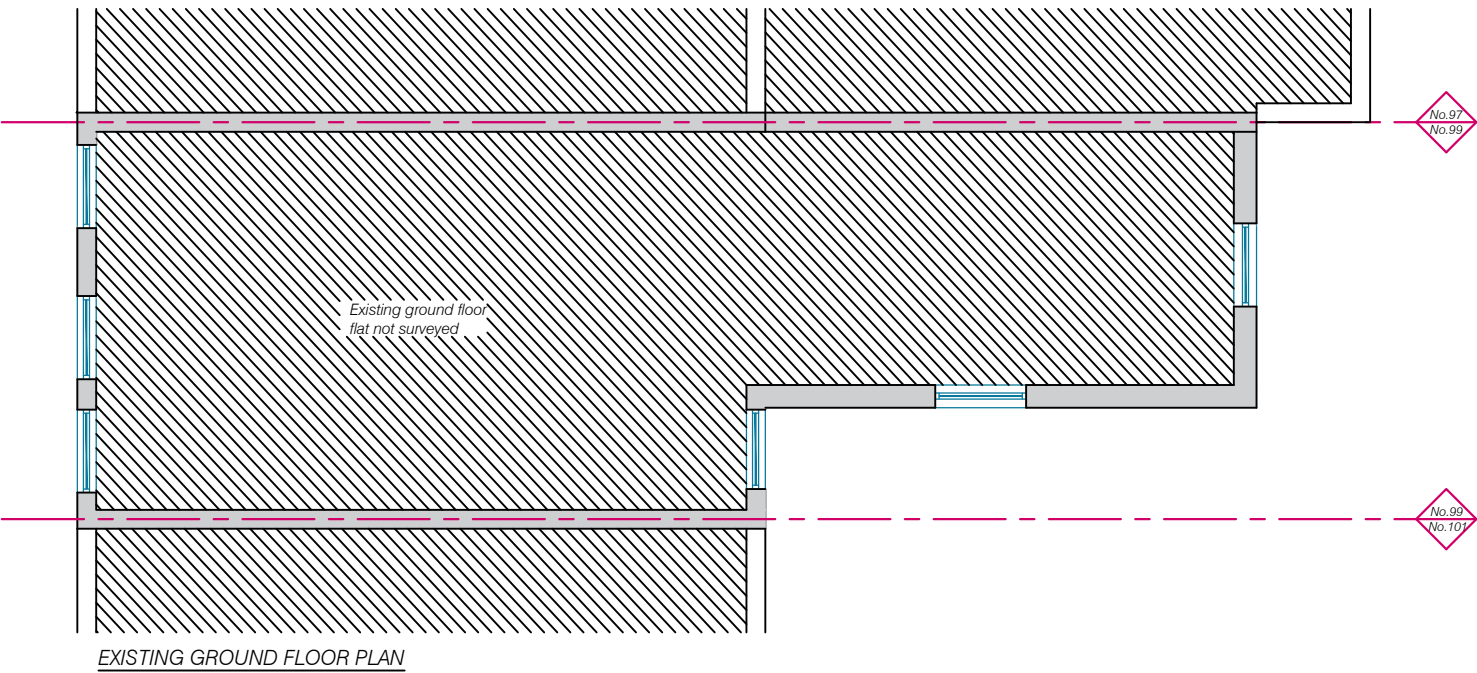

|   |       |       |      |
|---|-------|-------|------|
|   |       |       |      |
| Issue   | Notes | Drawn | Date |
| <div>Express Plans</div> <div>Suite 12, 29 Belmont Road, Uxbrdge, UB8 1QS<br/>Tel: 07375 455206 Email: info@expressplans.co.uk</div> <div>Client<br/>Dinkydom<br/>99 Turnpike Lane,<br/>Hornsey<br/>London N8 0DT</div> <div>Drawing Title<br/>EXISTING GROUND &amp; FIRST<br/>FLOOR PLANS</div> <div><div>Scale<br/>1:100</div><div>Date<br/>06/06/23</div><div>Checked<br/>AZ</div><div>Drawn By<br/>AZ</div></div> <div><div>Drawing Number<br/>D01</div><div>Revision</div></div> |       |       |      |