

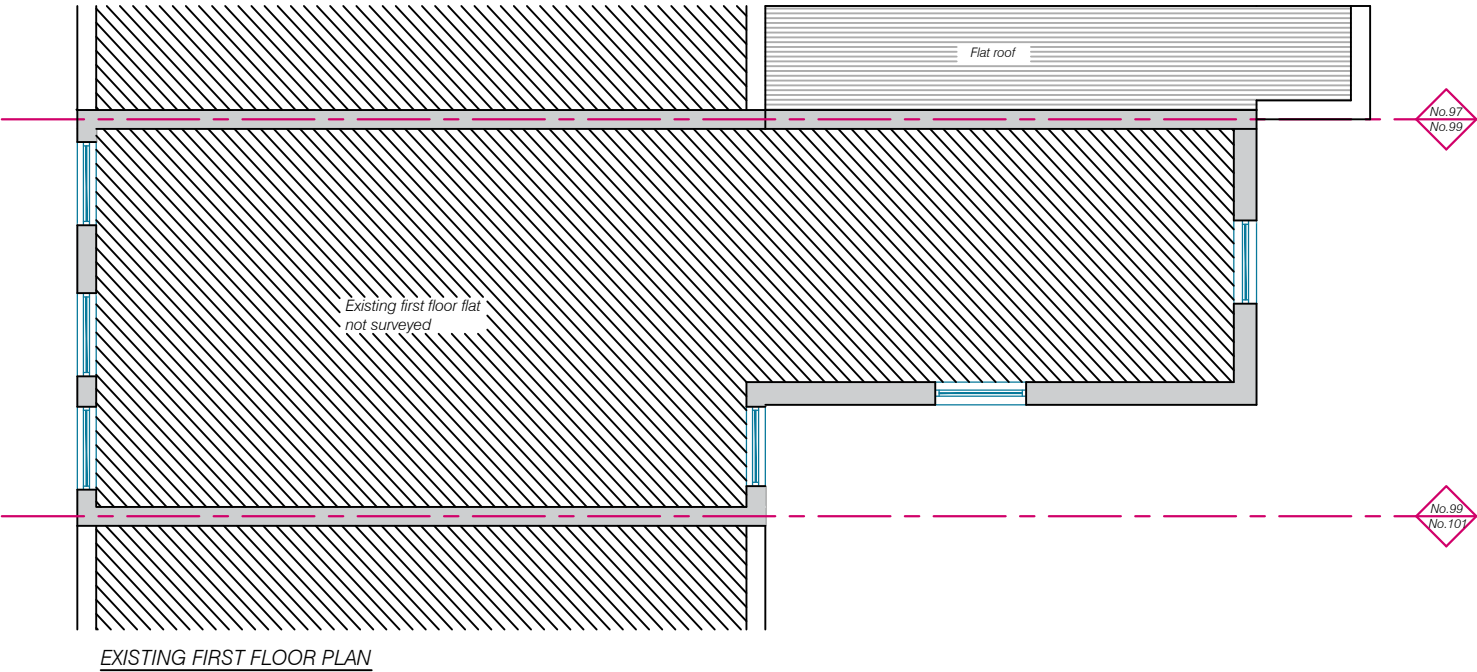


NOTES
THIS DRAWING IS FOR PLANNING USE ONLY,
STRUCTURE AND BUILDING CONTROL
APPROVAL IS REQUIRED BEFORE
COMMENCEMENT OF ANY BUILDING
WORKS.DO NOT REPRODUCE THIS
DRAWING WITHOUT PERMISSION, THIS
DRAWING IS SUBJECT TO COPYRIGHT .

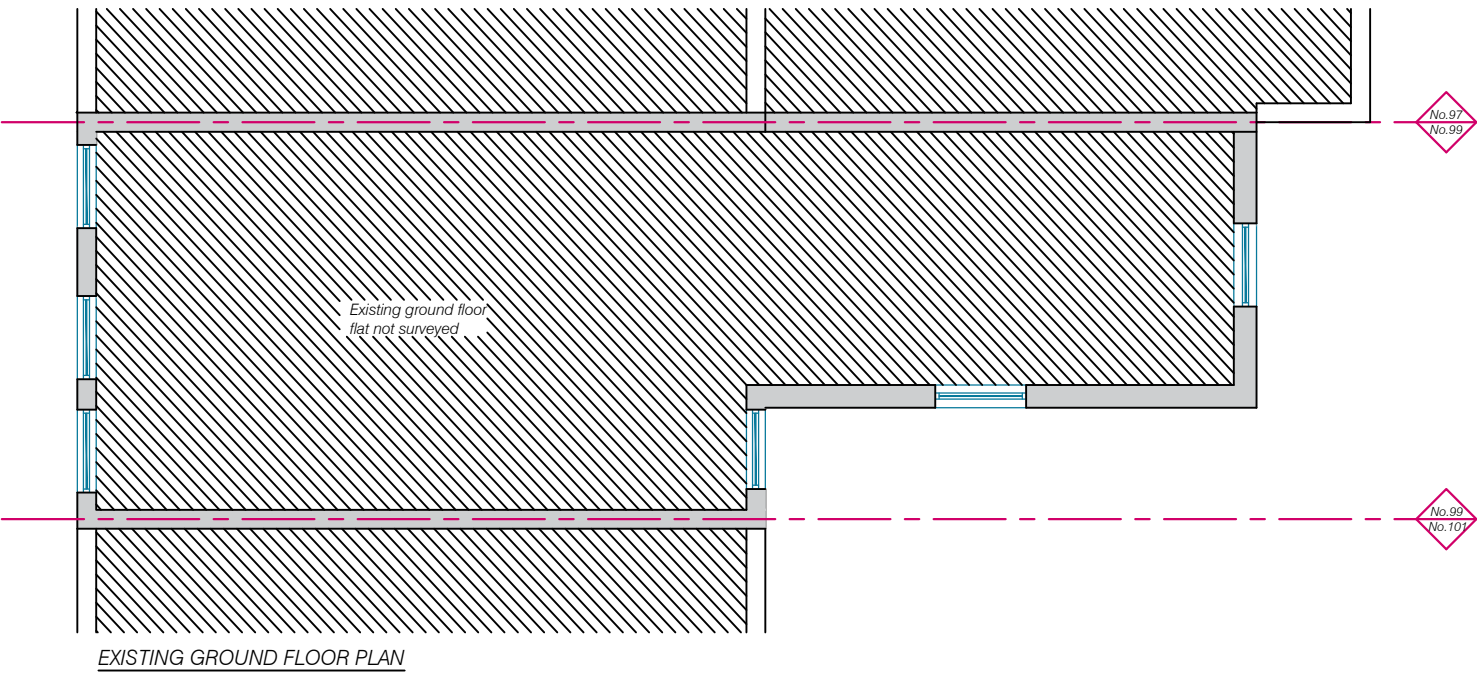


Issue	Notes	Drawn	Date
Express Plans Suite 12, 29 Belmont Road, Uxbrdge, UB8 1QS Tel: 07375 455206 Email: info@expressplans.co.uk Client Dinkydom 99 Turnpike Lane, Hornsey London N8 0DT Drawing Title EXISTING GROUND & FIRST FLOOR PLANS Scale 1:100 Date 06/06/23 Checked AZ Drawn By AZ Drawing Number D01 Revision			

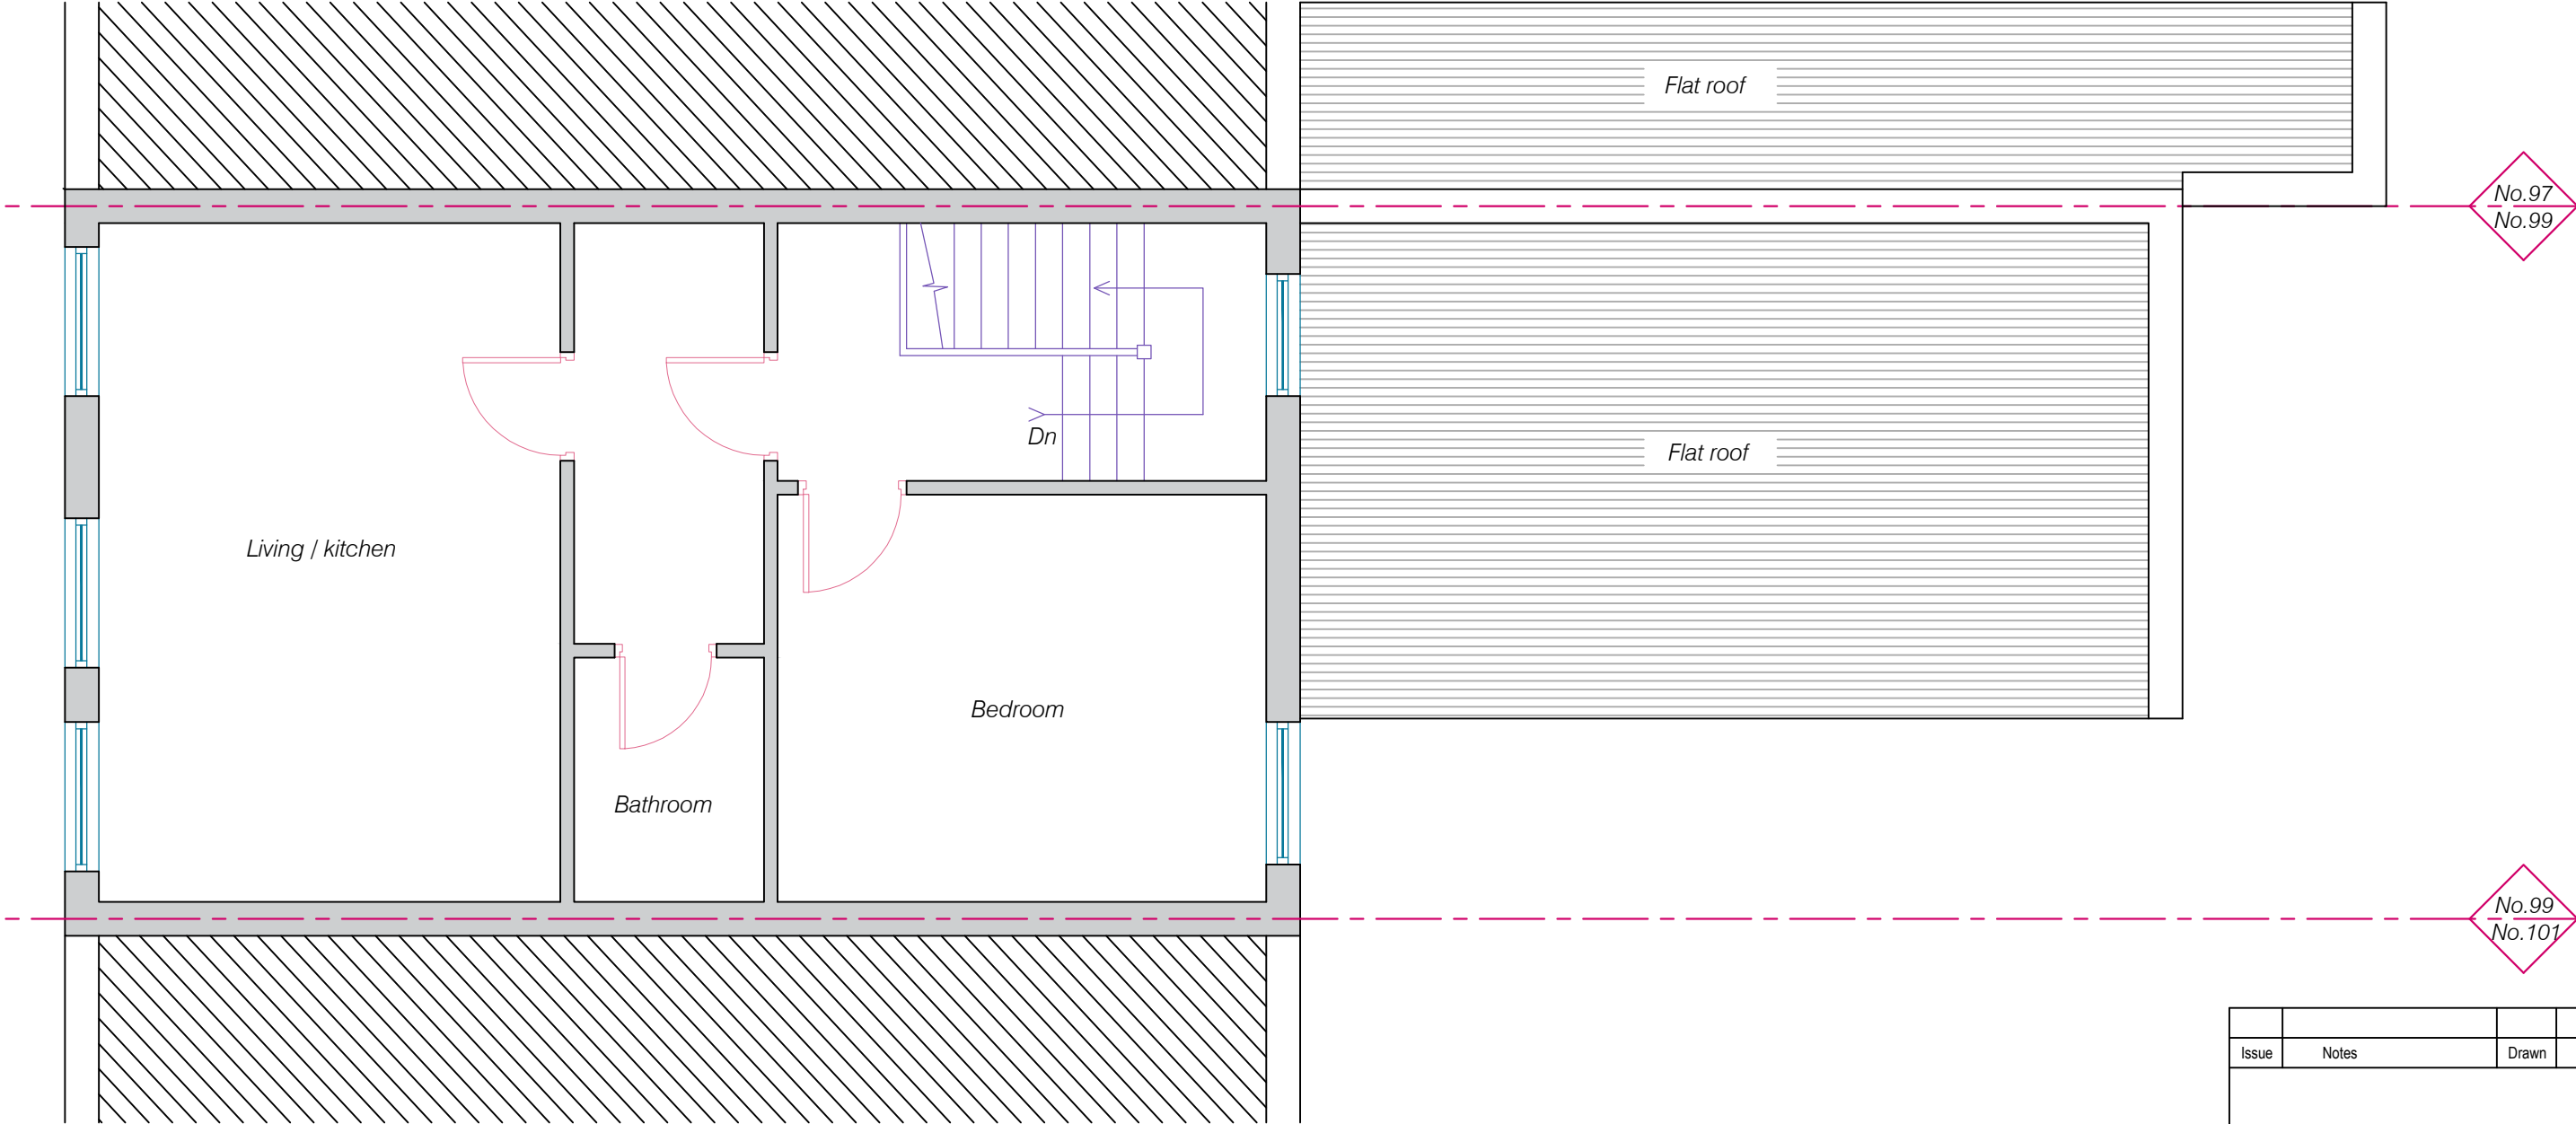


EXISTING SECOND FLOOR PLAN

NOTES
THIS DRAWING IS FOR PLANNING USE ONLY,
STRUCTURE AND BUILDING CONTROL
APPROVAL IS REQUIRED BEFORE
COMMENCEMENT OF ANY BUILDING
WORKS.DO NOT REPRODUCE THIS
DRAWING WITHOUT PERMISSION, THIS
DRAWING IS SUBJECT TO COPYRIGHT .

Scale 1:50

 


Issue	Notes	Drawn	Date								
Express Plans Suite 12, 29 Belmont Road, Uxbrdge, UB8 1QS Tel: 07375 455206 Email: info@expressplans.co.uk Client Dinkydom 99 Turnpike Lane, Hornsey London N8 0DT Drawing Title EXISTING SECOND FLOOR PLAN <tr><td>Scale 1:50</td><td>Date 06/06/23</td><td>Checked AZ</td><td>Drawn By AZ</td></tr> <tr><td colspan="3">Drawing Number D02</td><td>Revision</td></tr>				Scale 1:50	Date 06/06/23	Checked AZ	Drawn By AZ	Drawing Number D02			Revision
Scale 1:50	Date 06/06/23	Checked AZ	Drawn By AZ								
Drawing Number D02			Revision								

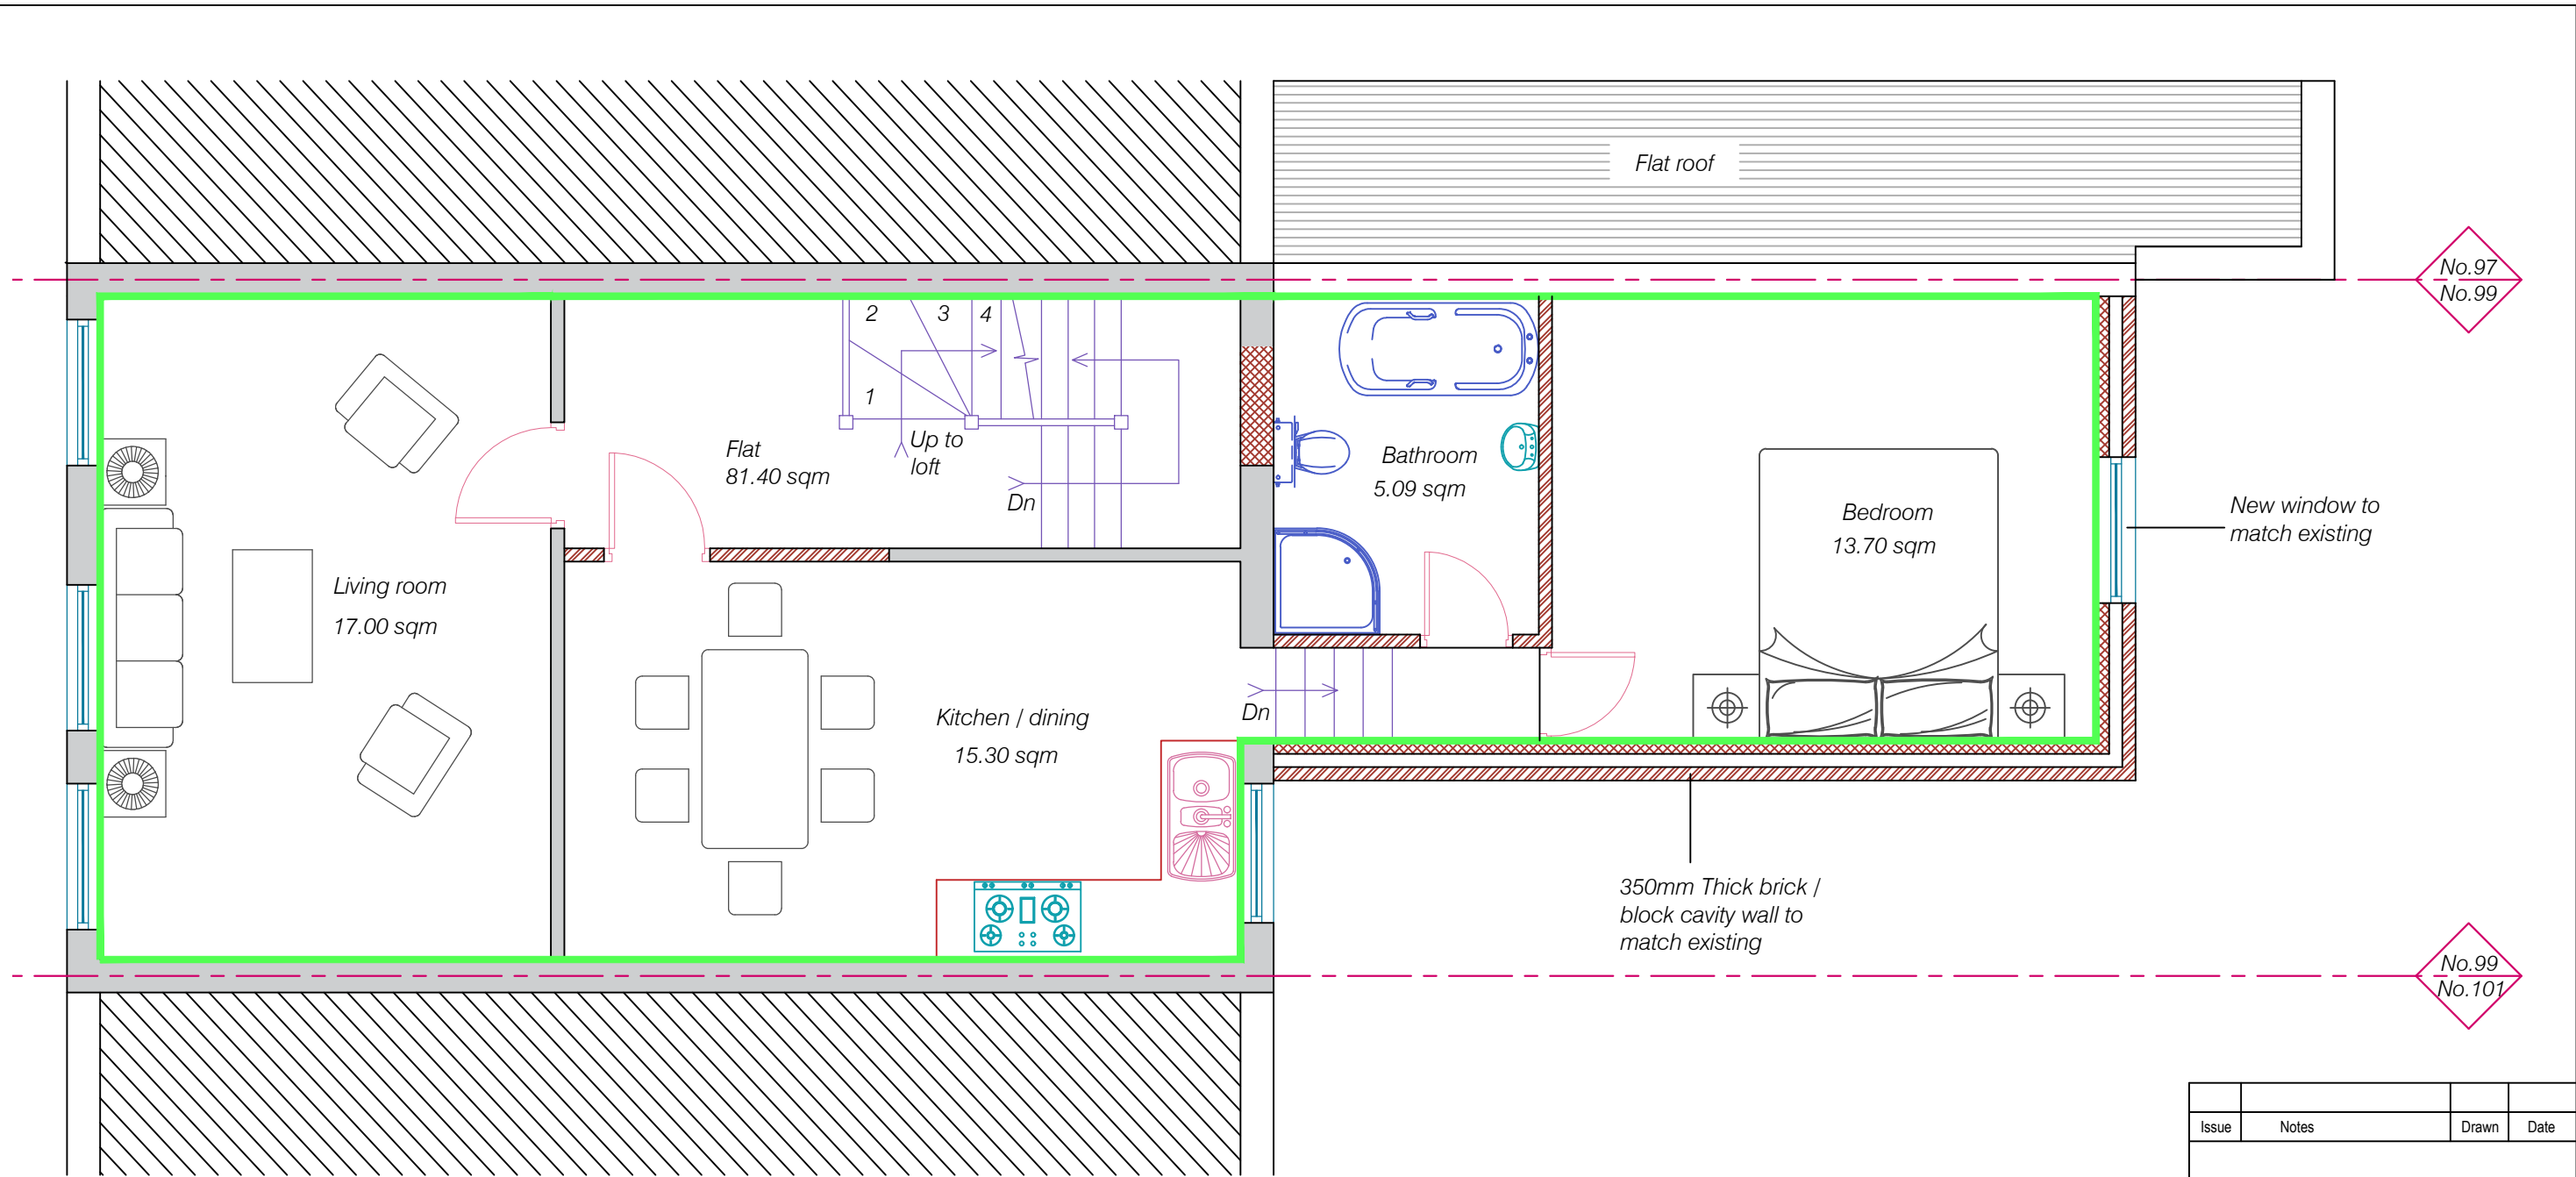


PROPOSED SECOND FLOOR PLAN

NOTES
THIS DRAWING IS FOR PLANNING USE ONLY,
STRUCTURE AND BUILDING CONTROL
APPROVAL IS REQUIRED BEFORE
COMMENCEMENT OF ANY BUILDING
WORKS.DO NOT REPRODUCE THIS
DRAWING WITHOUT PERMISSION, THIS
DRAWING IS SUBJECT TO COPYRIGHT .

Scale 1:50

 


Issue	Notes	Drawn	Date
Express Plans Suite 12, 29 Belmont Road, Uxbrdge, UB8 1QS Tel: 07375 455206 Email: info@expressplans.co.uk Client Dinkydom 99 Turnpike Lane, Hornsey London N8 0DT Drawing Title PROPOSED SECOND FLOOR PLAN Scale 1:50 Date 06/06/23 Checked AZ Drawn By AZ Drawing Number D03 Revision			

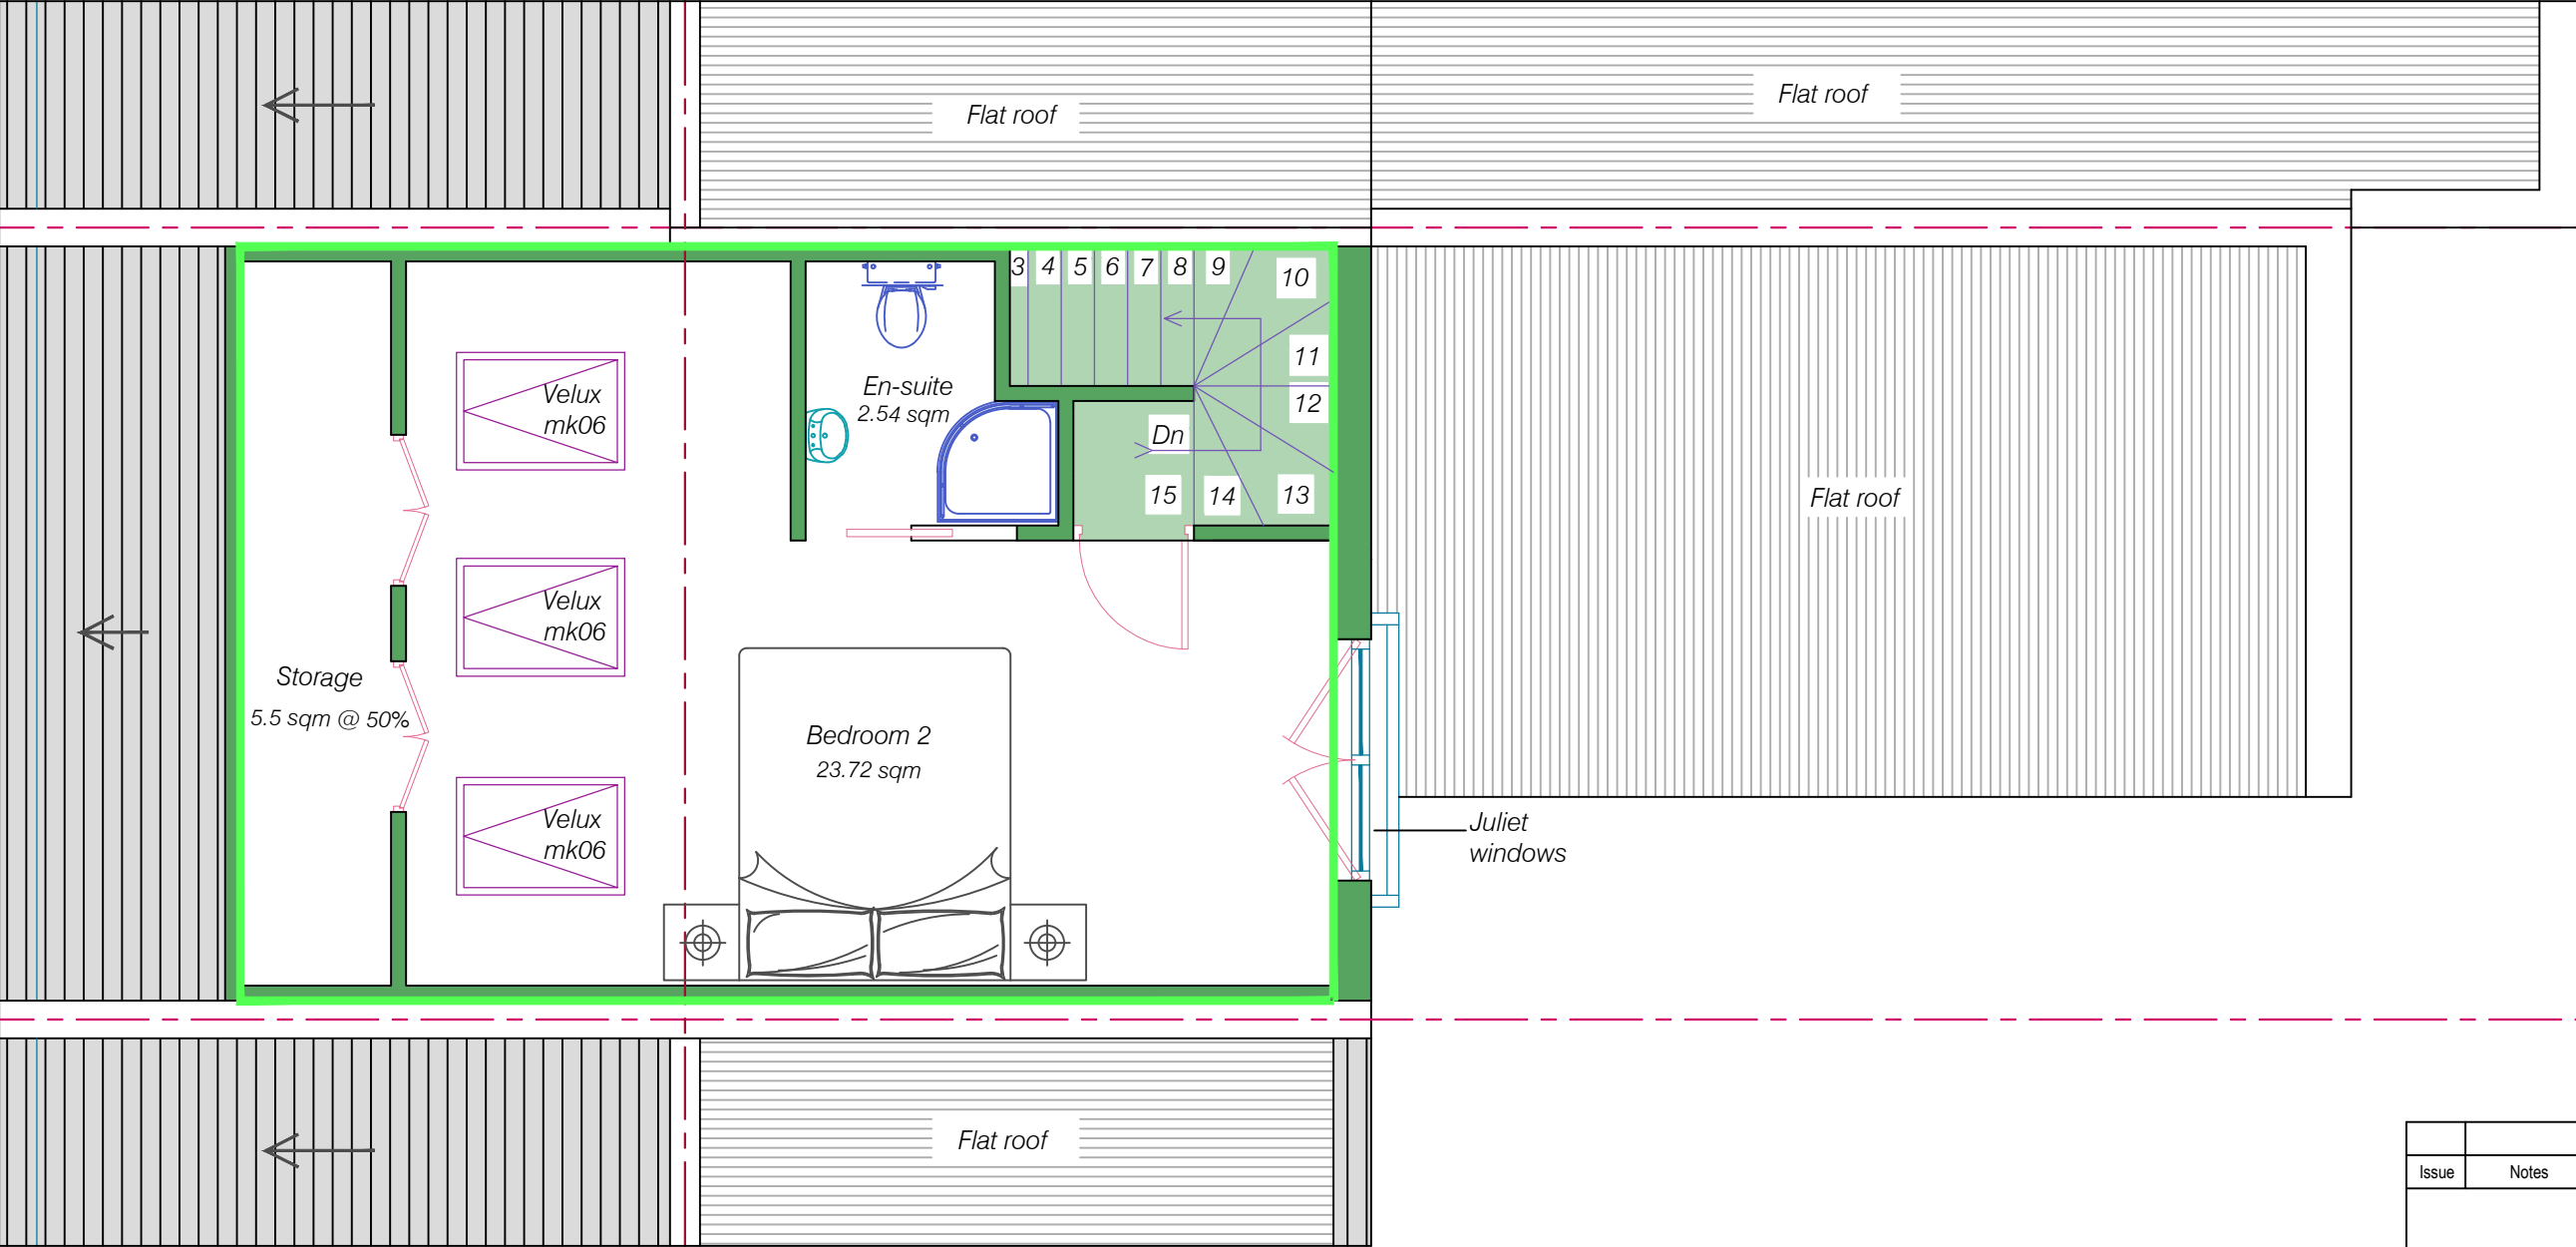


PROPOSED LOFT PLAN

NOTES
THIS DRAWING IS FOR PLANNING USE ONLY,
STRUCTURE AND BUILDING CONTROL
APPROVAL IS REQUIRED BEFORE
COMMENCEMENT OF ANY BUILDING
WORKS.DO NOT REPRODUCE THIS
DRAWING WITHOUT PERMISSION, THIS
DRAWING IS SUBJECT TO COPYRIGHT .

Scale 1:50

 


Issue	Notes	Drawn	Date
Express Plans Suite 12, 29 Belmont Road, Uxbrdge, UB8 1QS Tel: 07375 455206 Email: info@expressplans.co.uk Client Dinkydom 99 Turnpike Lane, Hornsey London N8 0DT Drawing Title PROPOSED LOFT PLAN Scale 1:50 Date 06/06/23 Checked AZ Drawn By AZ Drawing Number D04 Revision			

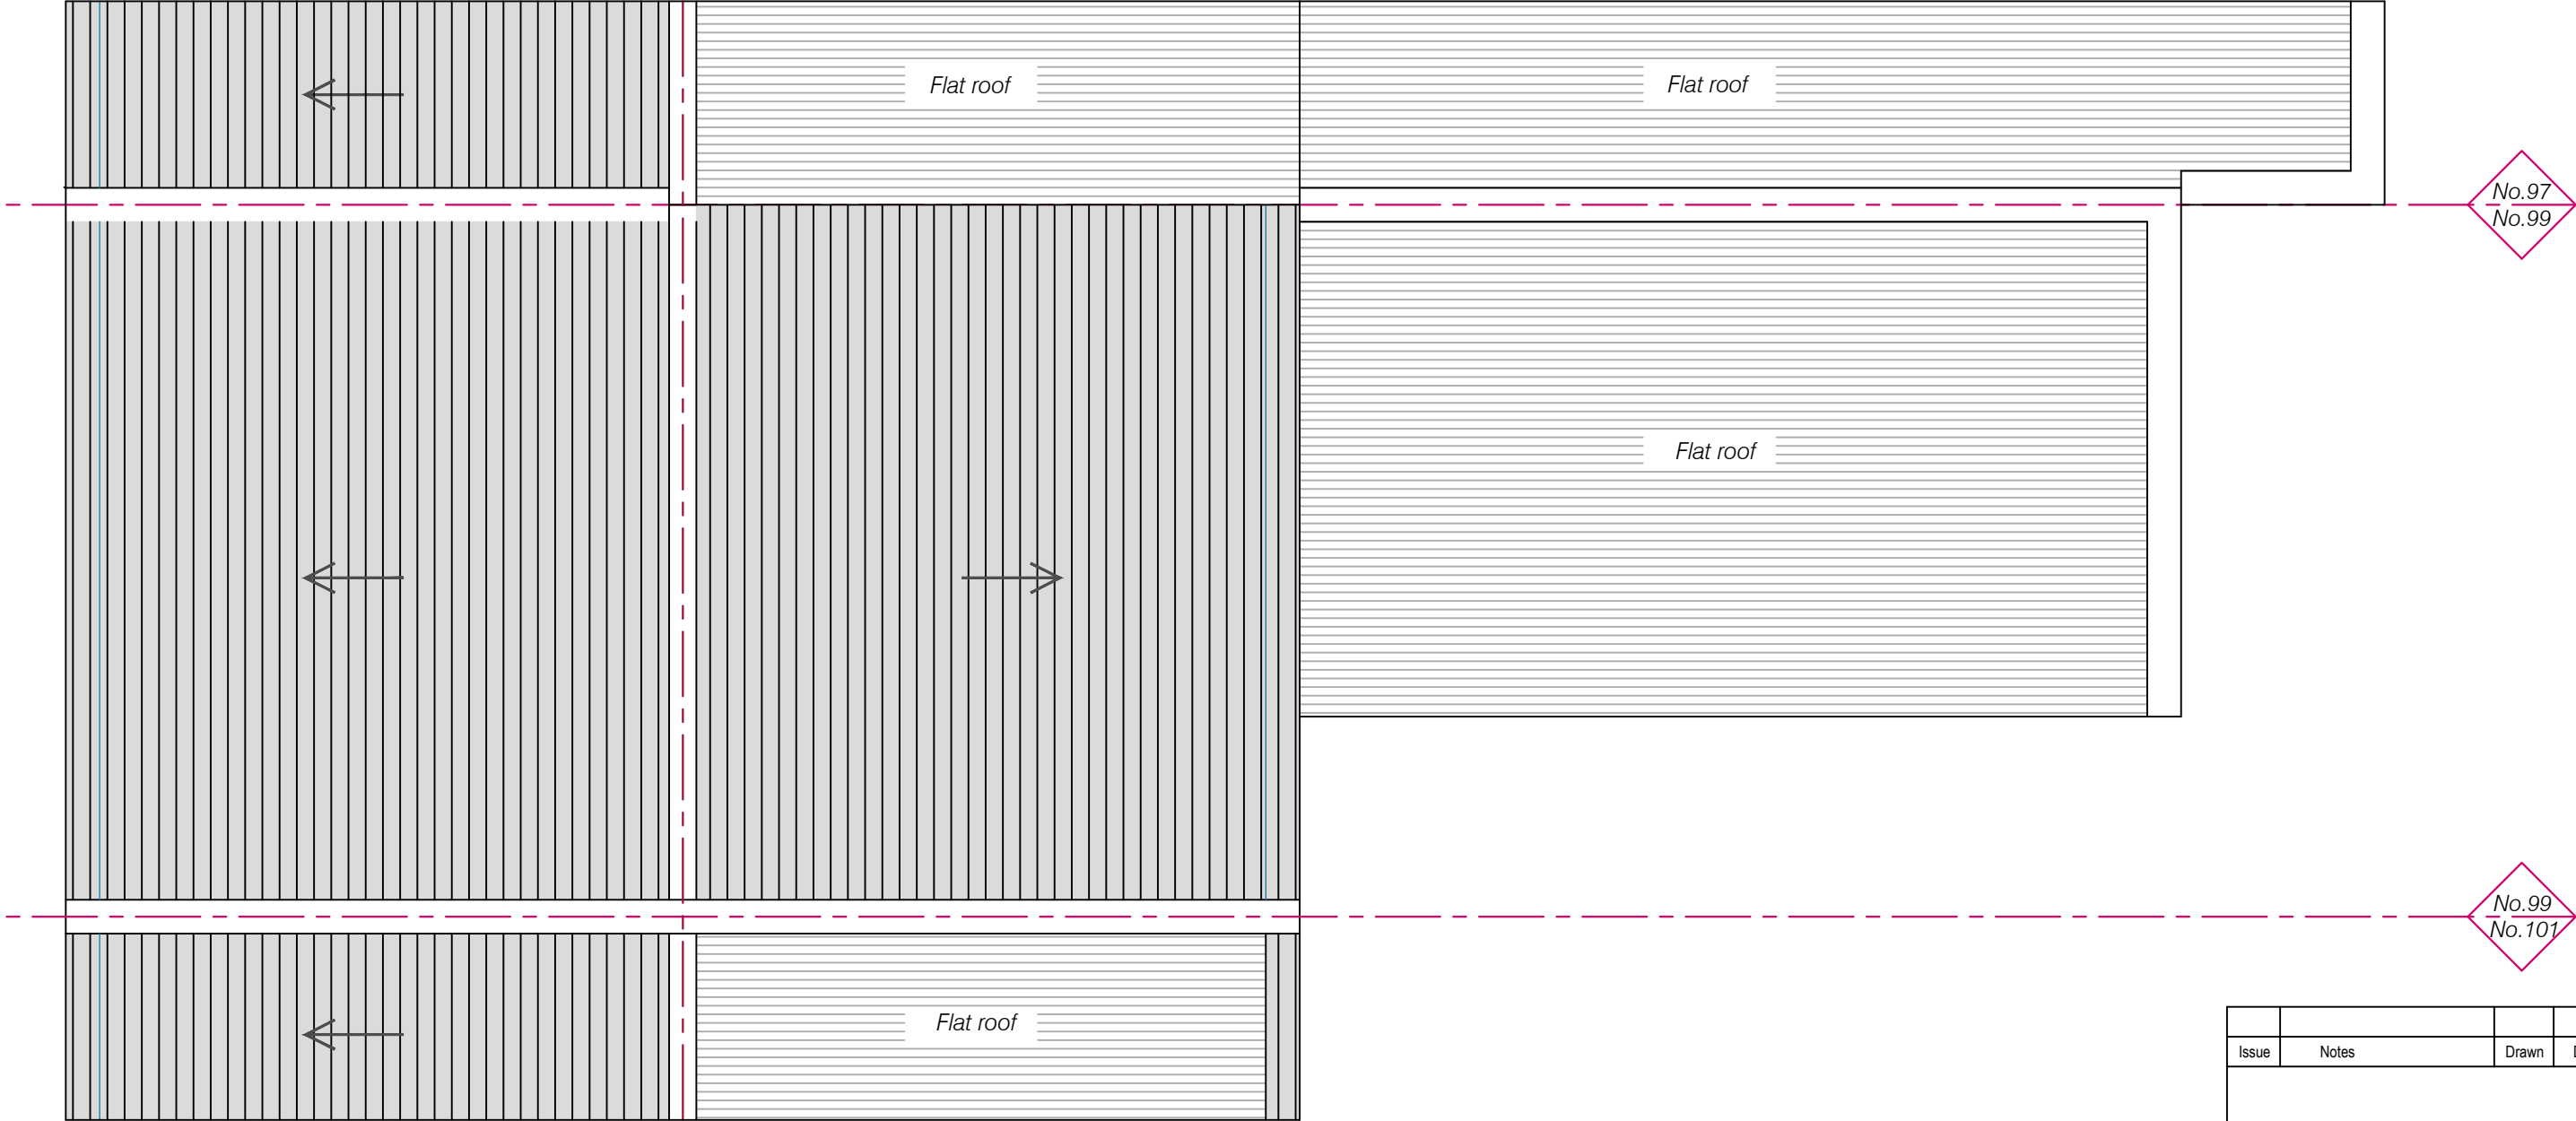


EXISTING ROOF PLAN

NOTES
THIS DRAWING IS FOR PLANNING USE ONLY,
STRUCTURE AND BUILDING CONTROL
APPROVAL IS REQUIRED BEFORE
COMMENCEMENT OF ANY BUILDING
WORKS.DO NOT REPRODUCE THIS
DRAWING WITHOUT PERMISSION, THIS
DRAWING IS SUBJECT TO COPYRIGHT .

Scale 1:50

 


Issue	Notes	Drawn	Date								
Express Plans Suite 12, 29 Belmont Road, Uxbrdge, UB8 1QS Tel: 07375 455206 Email: info@expressplans.co.uk Client Dinkydom 99 Turnpike Lane, Hornsey London N8 0DT Drawing Title EXISTING ROOF PLAN <tr><td>Scale 1:50</td><td>Date 06/06/23</td><td>Checked AZ</td><td>Drawn By AZ</td></tr> <tr><td colspan="3">Drawing Number D05</td><td>Revision</td></tr>				Scale 1:50	Date 06/06/23	Checked AZ	Drawn By AZ	Drawing Number D05			Revision
Scale 1:50	Date 06/06/23	Checked AZ	Drawn By AZ								
Drawing Number D05			Revision								

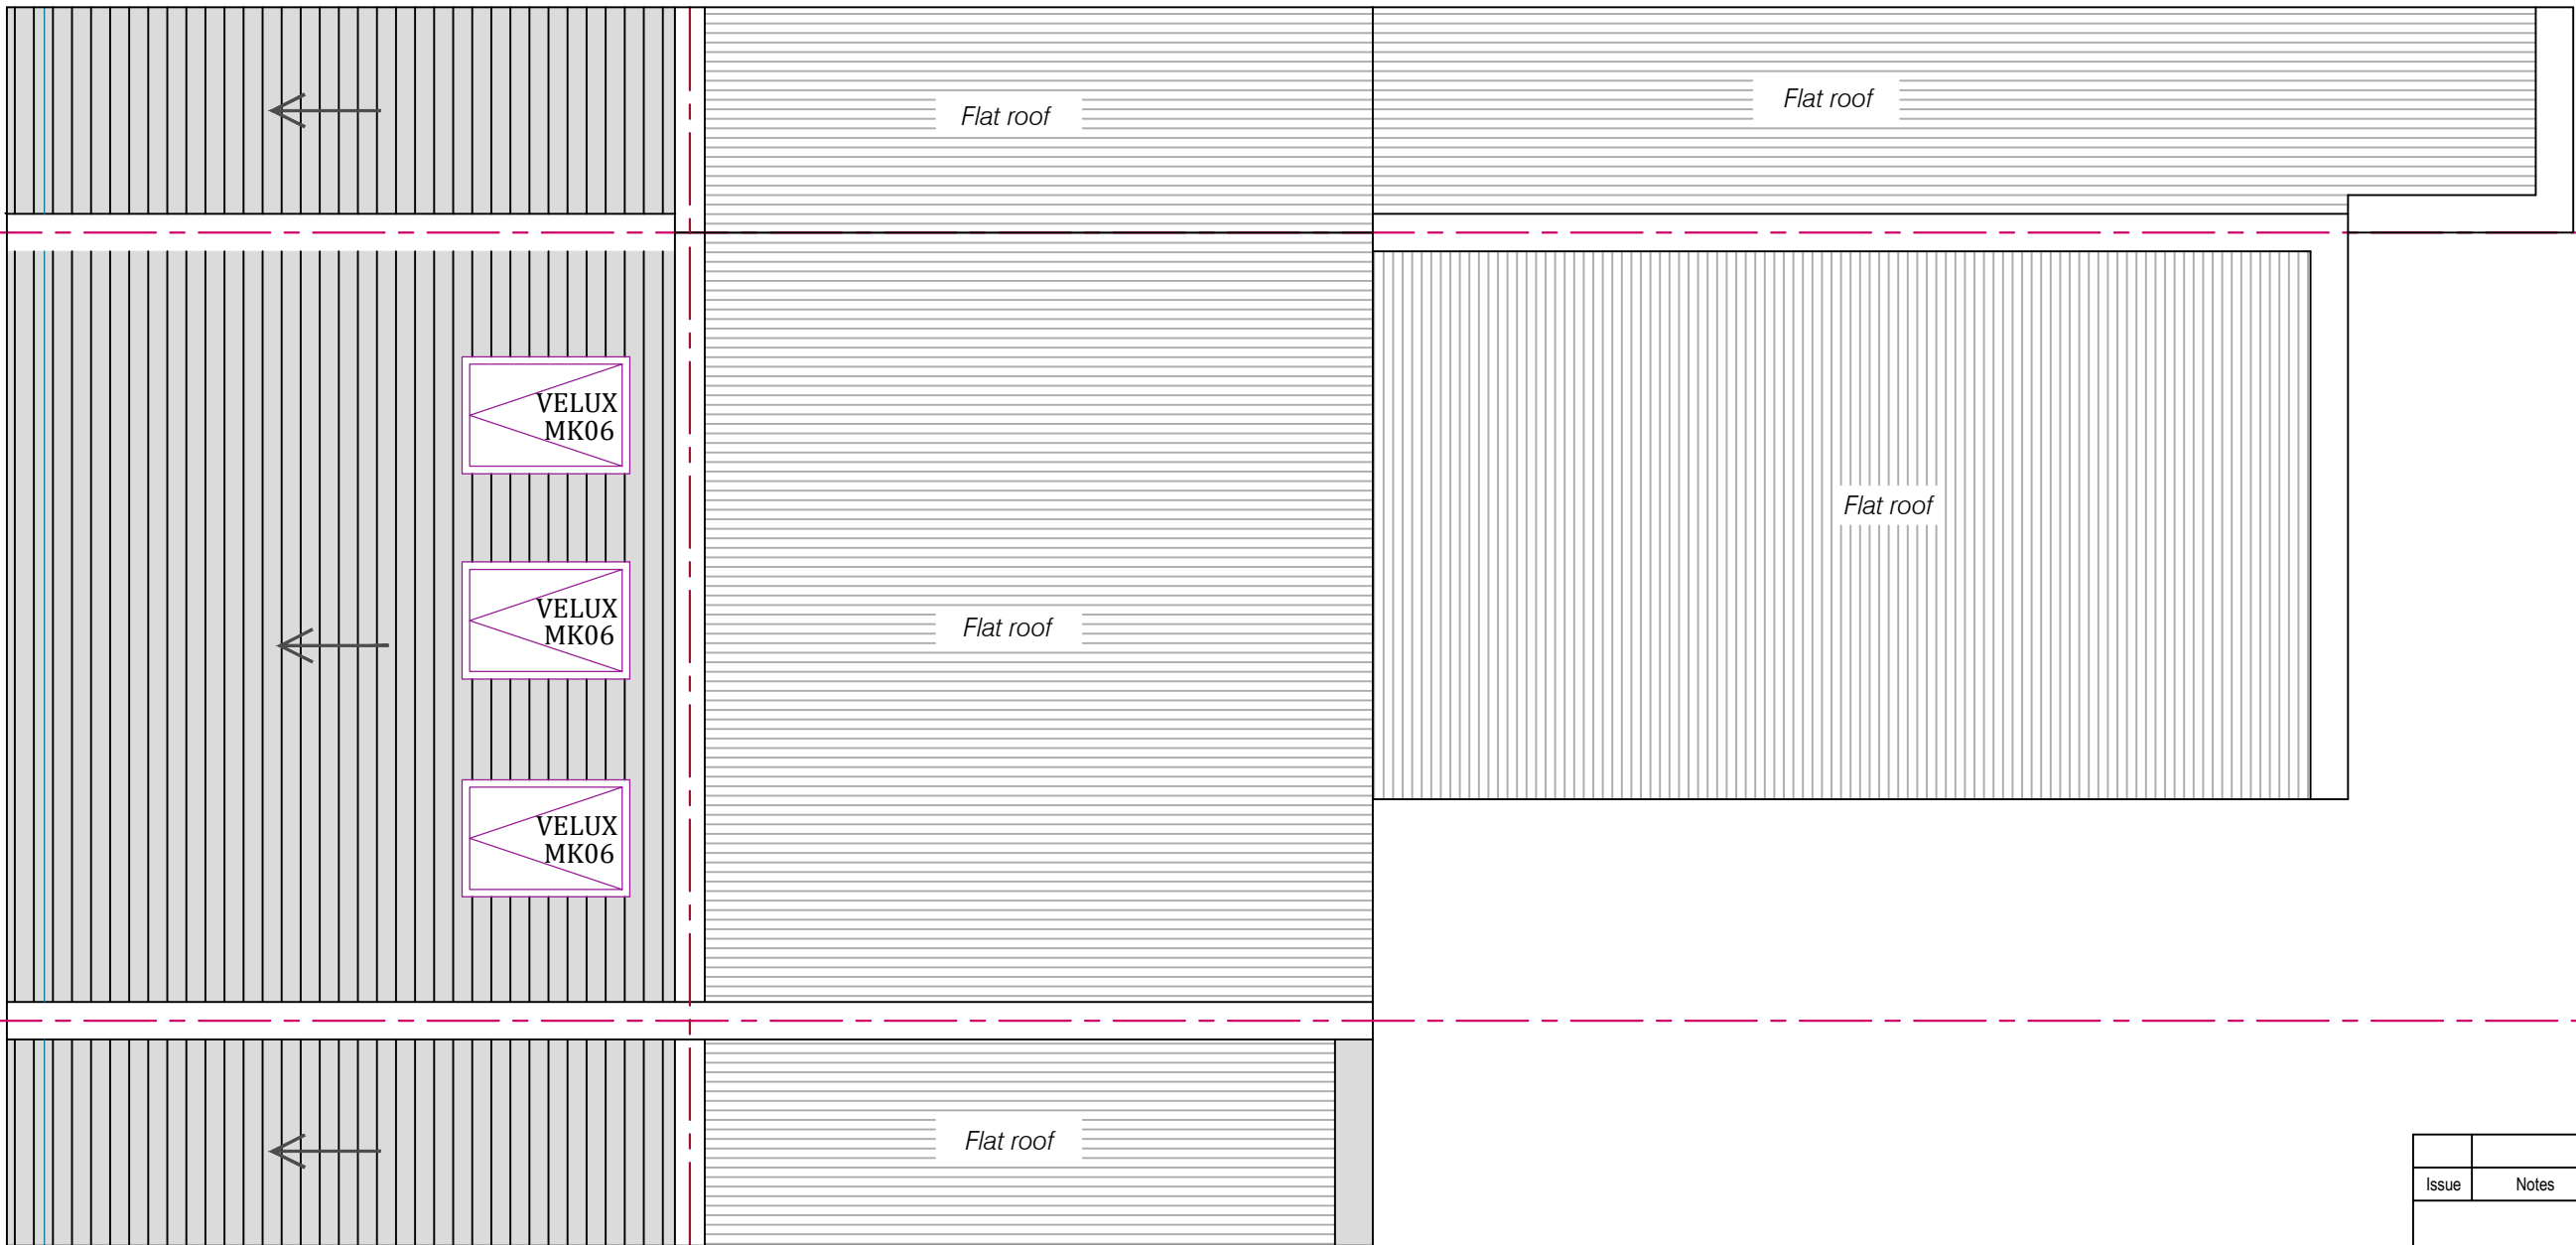

PROPOSED ROOF PLAN


NOTES
THIS DRAWING IS FOR PLANNING USE ONLY,
STRUCTURE AND BUILDING CONTROL
APPROVAL IS REQUIRED BEFORE
COMMENCEMENT OF ANY BUILDING
WORKS.DO NOT REPRODUCE THIS
DRAWING WITHOUT PERMISSION, THIS
DRAWING IS SUBJECT TO COPYRIGHT .

Scale 1:50

 


Issue	Notes	Drawn	Date
Express Plans Suite 12, 29 Belmont Road, Uxbrdge, UB8 1QS Tel: 07375 455206 Email: info@expressplans.co.uk Client Dinkydom 99 Turnpike Lane, Hornsey London N8 0DT Drawing Title PROPOSED ROOF PLAN Scale 1:50 Date 06/06/23 Checked AZ Drawn By AZ Drawing Number D06 Revision			

NOTES
THIS DRAWING IS FOR PLANNING USE ONLY,
STRUCTURE AND BUILDING CONTROL
APPROVAL IS REQUIRED BEFORE
COMMENCEMENT OF ANY BUILDING
WORKS.DO NOT REPRODUCE THIS
DRAWING WITHOUT PERMISSION, THIS
DRAWING IS SUBJECT TO COPYRIGHT .

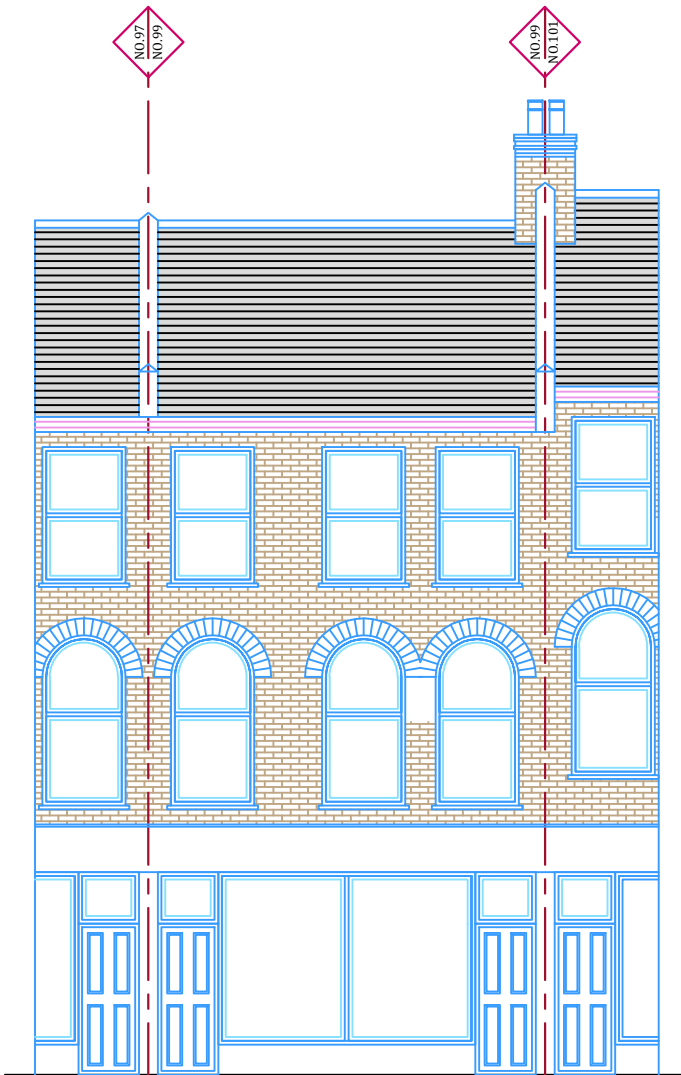

EXISTING FRONT ELEVATION


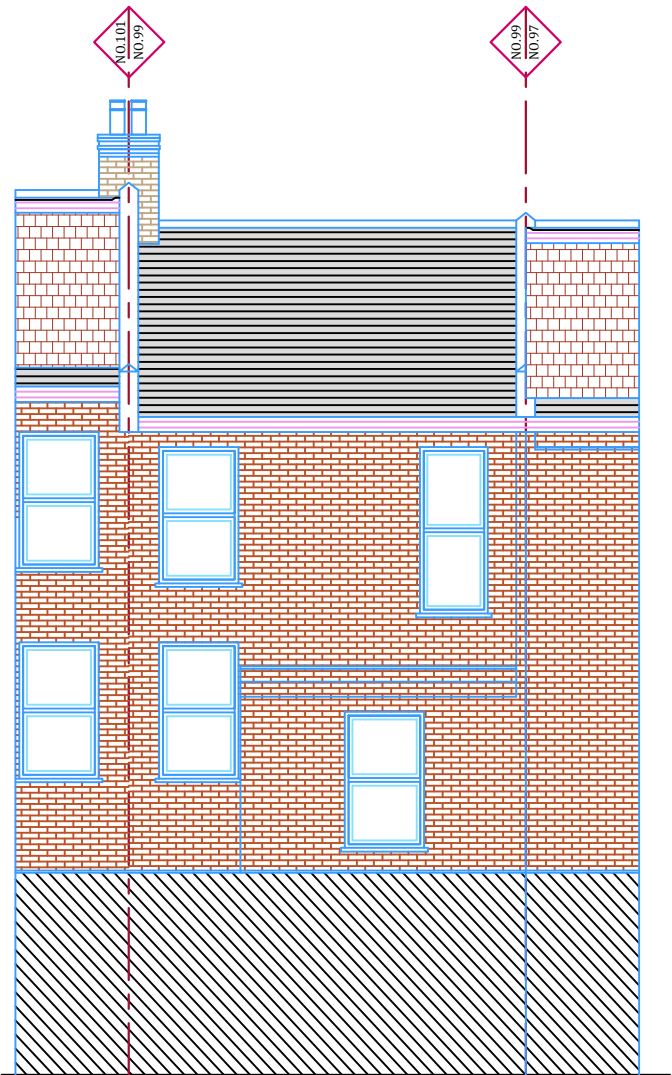


EXISTING REAR ELEVATION



Issue	Notes	Drawn	Date
Express Plans Suite 12, 29 Belmont Road, Uxbrdge, UB8 1QS Tel: 07375 455206 Email: info@expressplans.co.uk Client Dinkydom 99 Turnpike Lane, Hornsey London N8 0DT Drawing Title EXISTING ELEVATIONS Scale 1:100 Date 06/06/23 Checked AZ Drawn By AZ Drawing Number D07 Revision			

NOTES
THIS DRAWING IS FOR PLANNING USE ONLY,
STRUCTURE AND BUILDING CONTROL
APPROVAL IS REQUIRED BEFORE
COMMENCEMENT OF ANY BUILDING
WORKS.DO NOT REPRODUCE THIS
DRAWING WITHOUT PERMISSION, THIS
DRAWING IS SUBJECT TO COPYRIGHT .

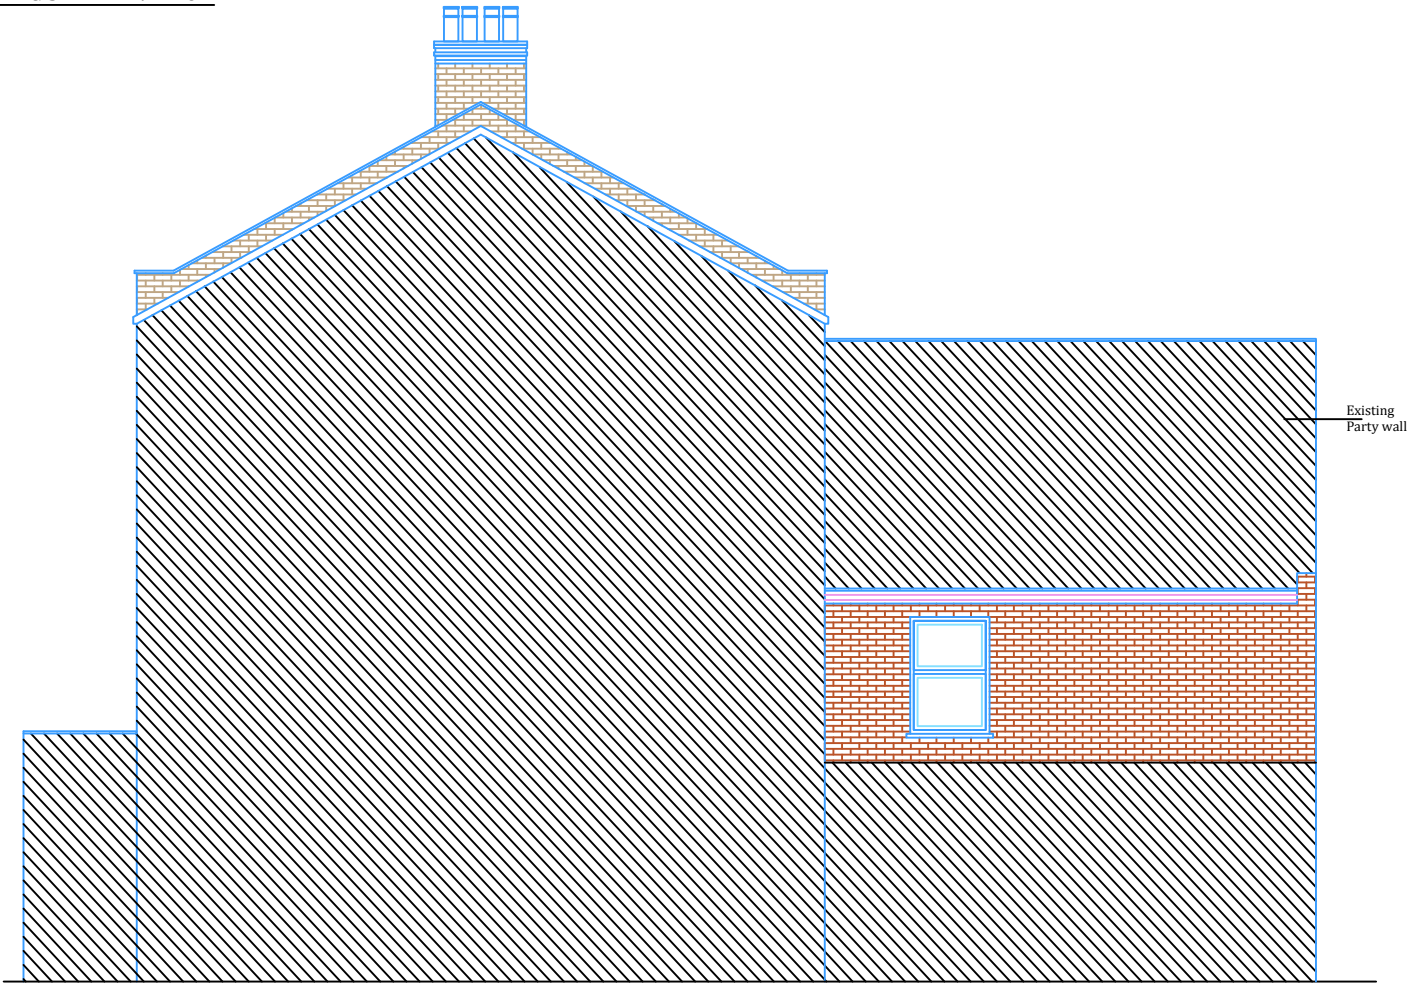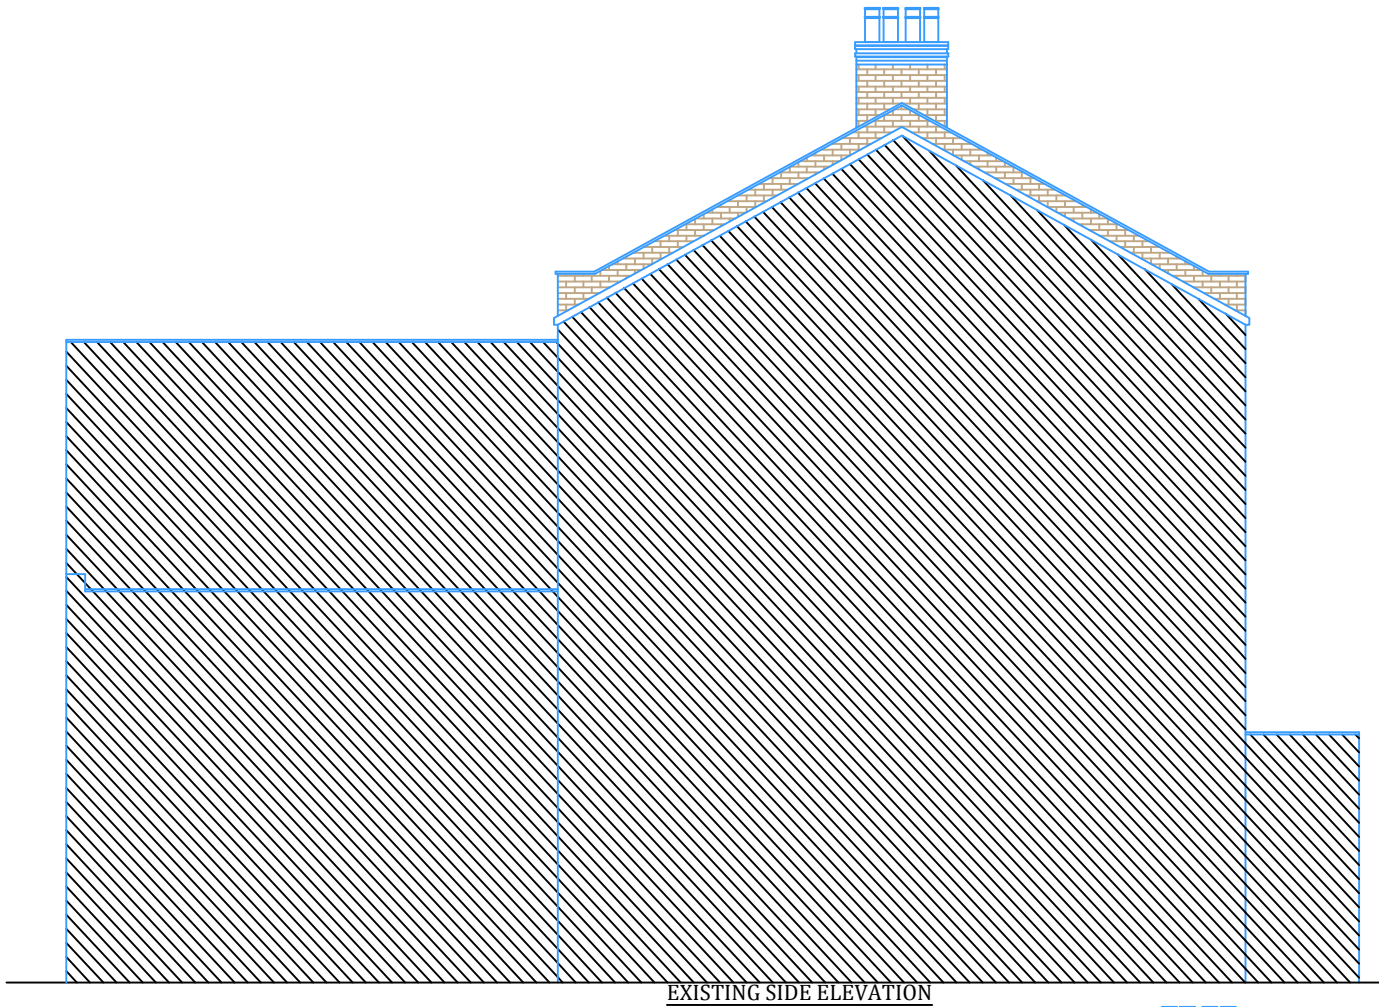


Existing
Party wall




Issue	Notes	Drawn	Date
Express Plans Suite 12, 29 Belmont Road, Uxbrdge, UB8 1QS Tel: 07375 455206 Email: info@expressplans.co.uk Client Dinkydom 99 Turnpike Lane, Hornsey London N8 0DT Drawing Title EXISTING ELEVATIONS Scale 1:100 Date 06/06/23 Checked AZ Drawn By AZ Drawing Number D08 Revision			

NOTES
THIS DRAWING IS FOR PLANNING USE ONLY,
STRUCTURE AND BUILDING CONTROL
APPROVAL IS REQUIRED BEFORE
COMMENCEMENT OF ANY BUILDING
WORKS.DO NOT REPRODUCE THIS
DRAWING WITHOUT PERMISSION, THIS
DRAWING IS SUBJECT TO COPYRIGHT .

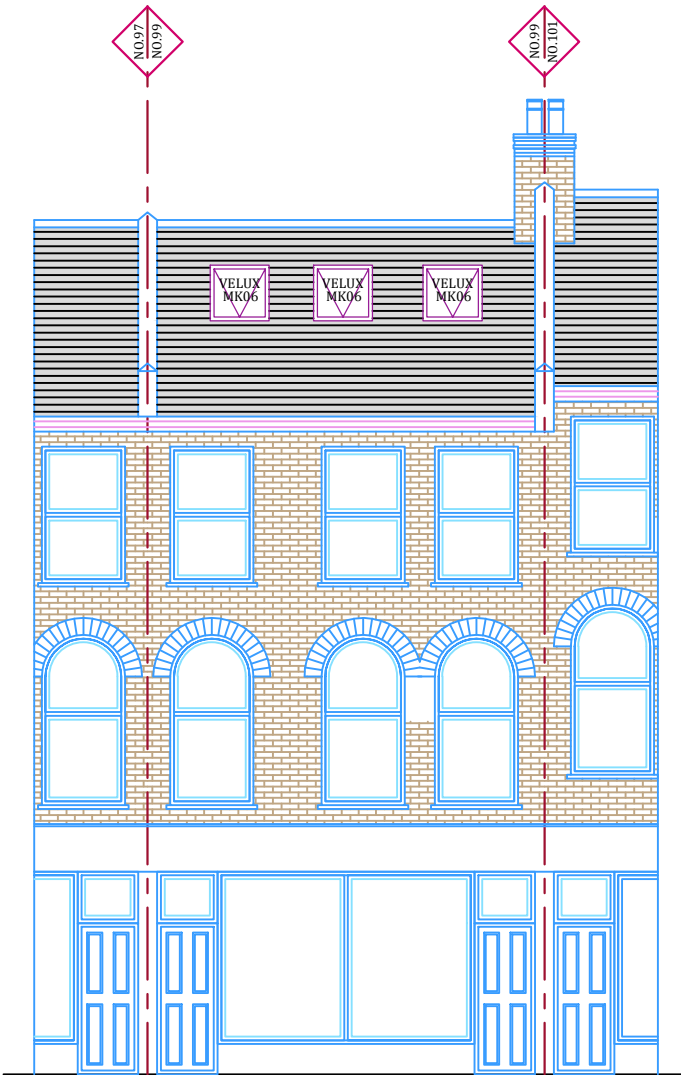


PROPOSED FRONT ELEVATION

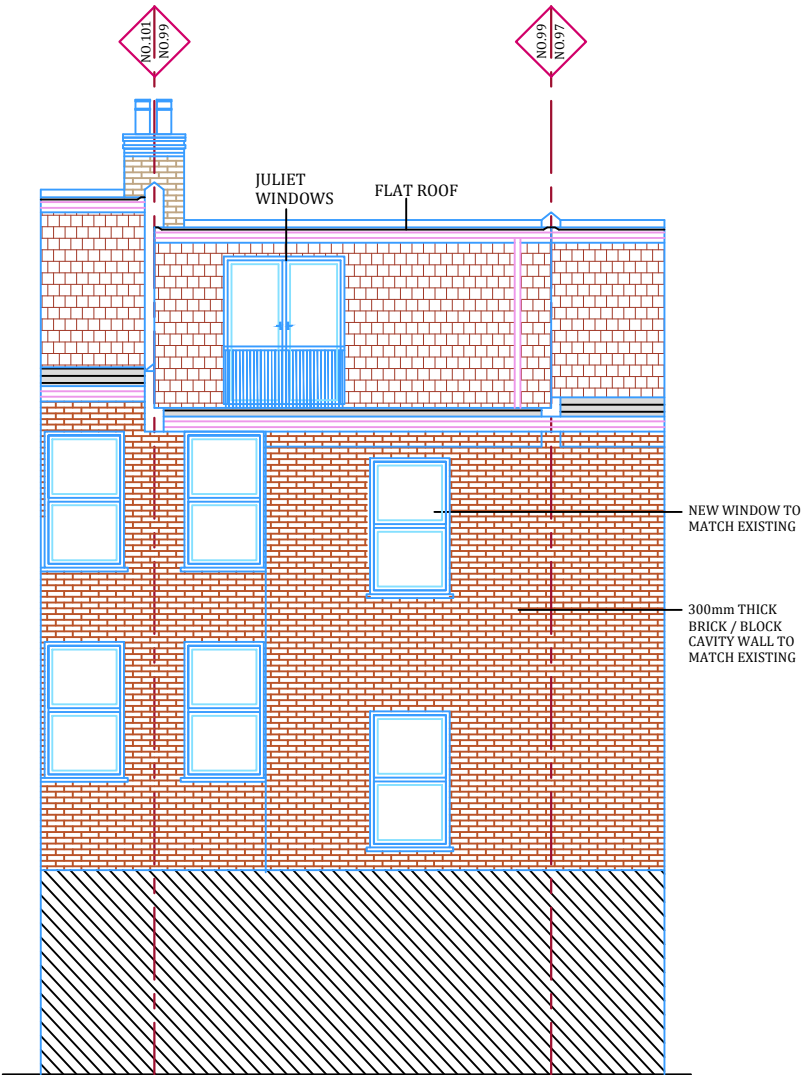


PROPOSED REAR ELEVATION



Issue	Notes	Drawn	Date
Express Plans Suite 12, 29 Belmont Road, Uxbrdge, UB8 1QS Tel: 07375 455206 Email: info@expressplans.co.uk Client Dinkydom 99 Turnpike Lane, Hornsey London N8 0DT Drawing Title PROPOSED ELEVATIONS Scale 1:100 Date 06/06/23 Checked AZ Drawn By AZ Drawing Number D09 Revision			

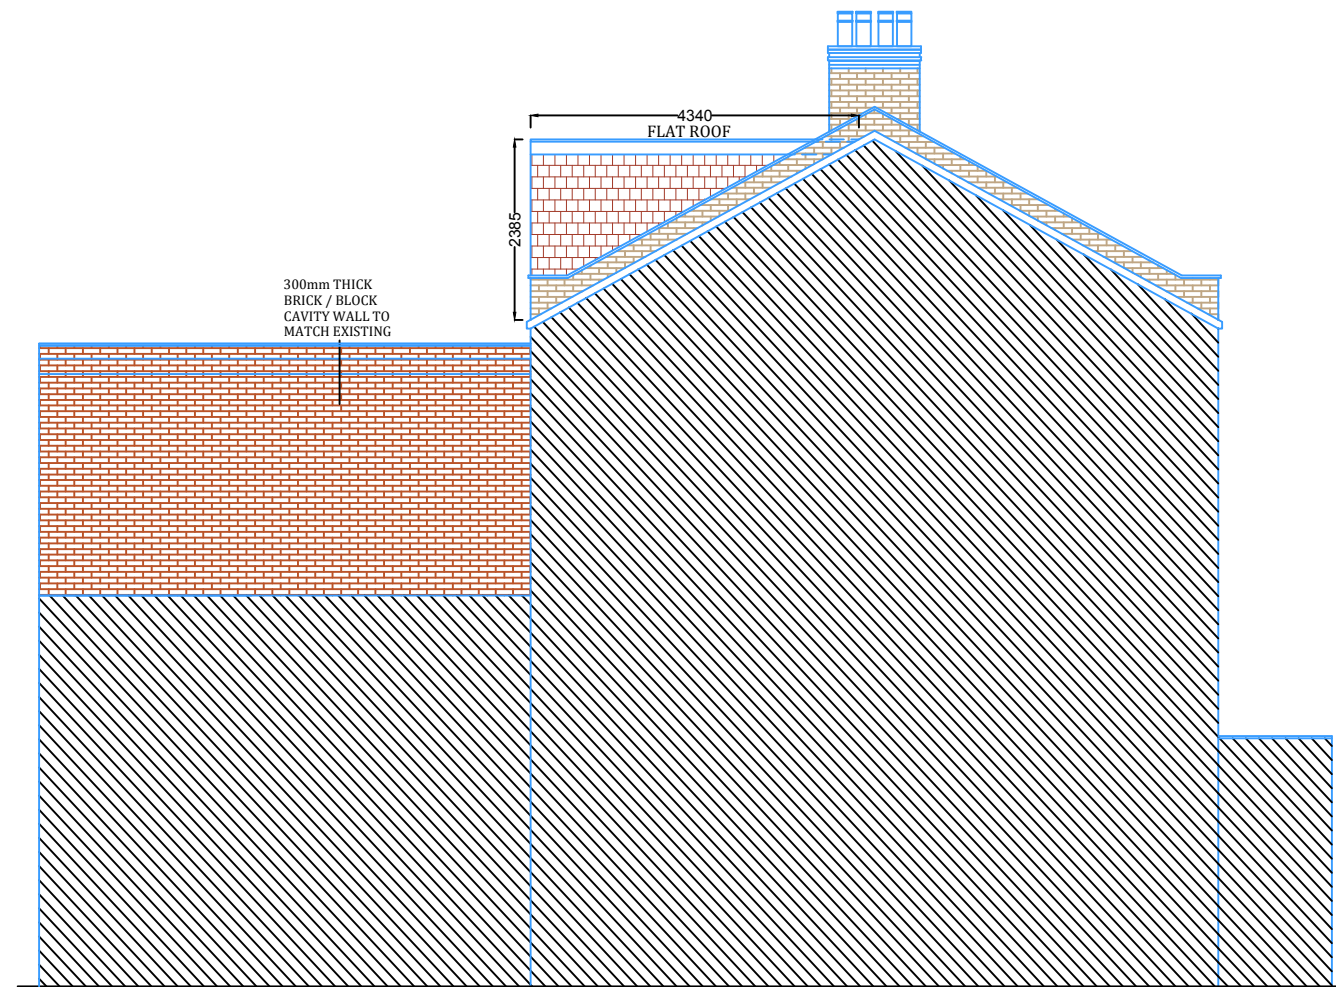

PROPOSED SIDE ELEVATION

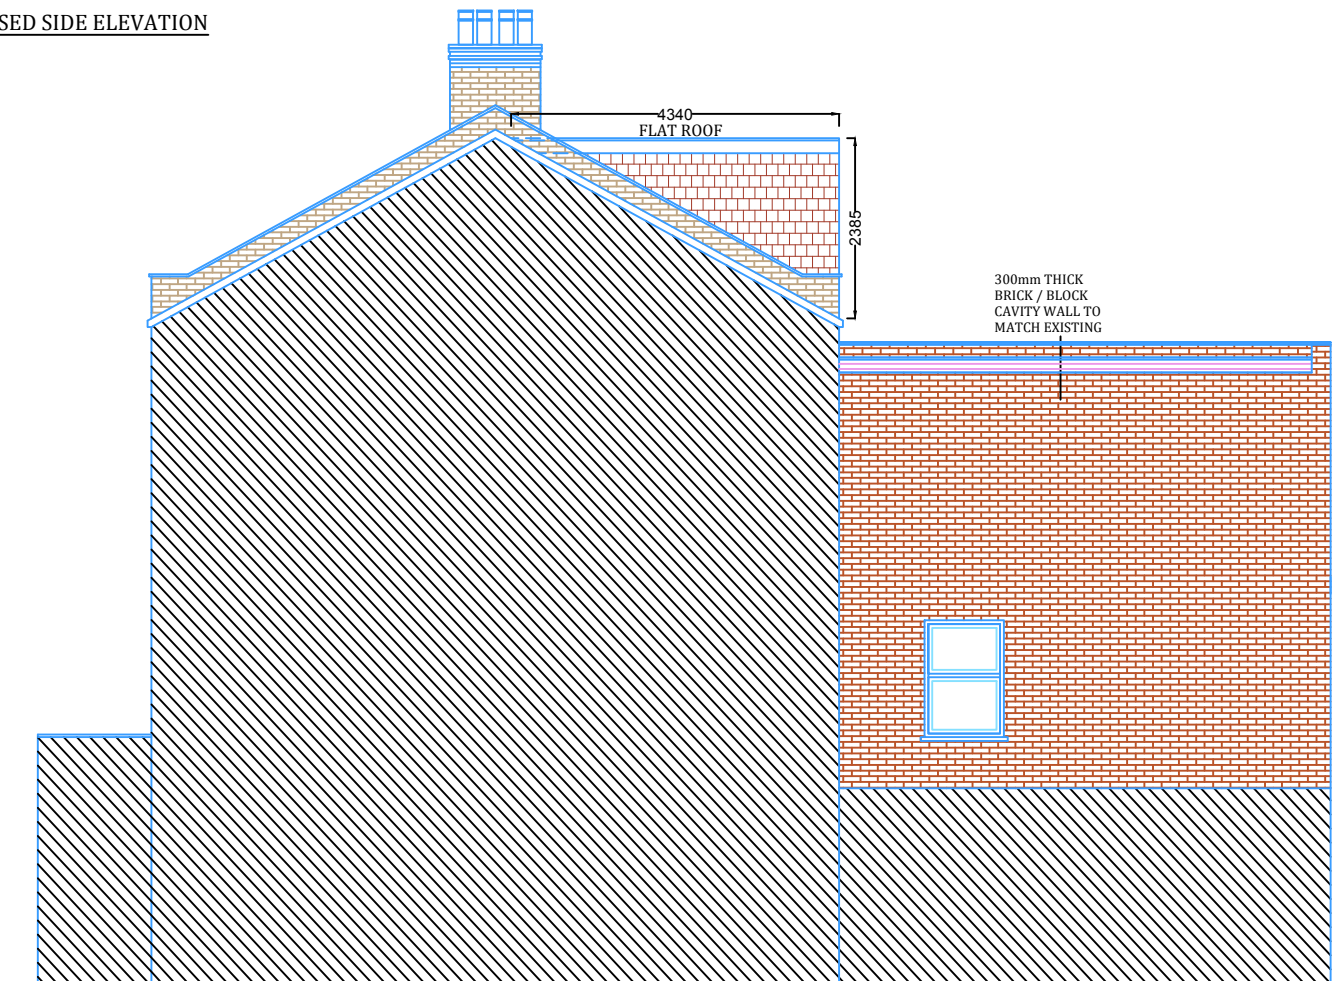


PROPOSED SIDE ELEVATION

Scale 1:100
1:100
2m 0 2m 4m 6m 8m 10m

NOTES
THIS DRAWING IS FOR PLANNING USE ONLY,
STRUCTURE AND BUILDING CONTROL
APPROVAL IS REQUIRED BEFORE
COMMENCEMENT OF ANY BUILDING
WORKS.DO NOT REPRODUCE THIS
DRAWING WITHOUT PERMISSION, THIS
DRAWING IS SUBJECT TO COPYRIGHT .

Issue	Notes	Drawn	Date
Express Plans			
Suite 12, 29 Belmont Road, Uxbrdge, UB8 1QS Tel: 07375 455206 Email: info@expressplans.co.uk			
Client Dinkydom 99 Turnpike Lane, Hornsey London N8 0DT			
Drawing Title PROPOSED ELEVATIONS			
Scale 1:100	Date 06/06/23	Checked AZ	Drawn By AZ
Drawing Number D10			Revision


NOTES
THIS DRAWING IS FOR PLANNING USE ONLY,
STRUCTURE AND BUILDING CONTROL
APPROVAL IS REQUIRED BEFORE
COMMENCEMENT OF ANY BUILDING
WORKS.DO NOT REPRODUCE THIS
DRAWING WITHOUT PERMISSION, THIS
DRAWING IS SUBJECT TO COPYRIGHT .

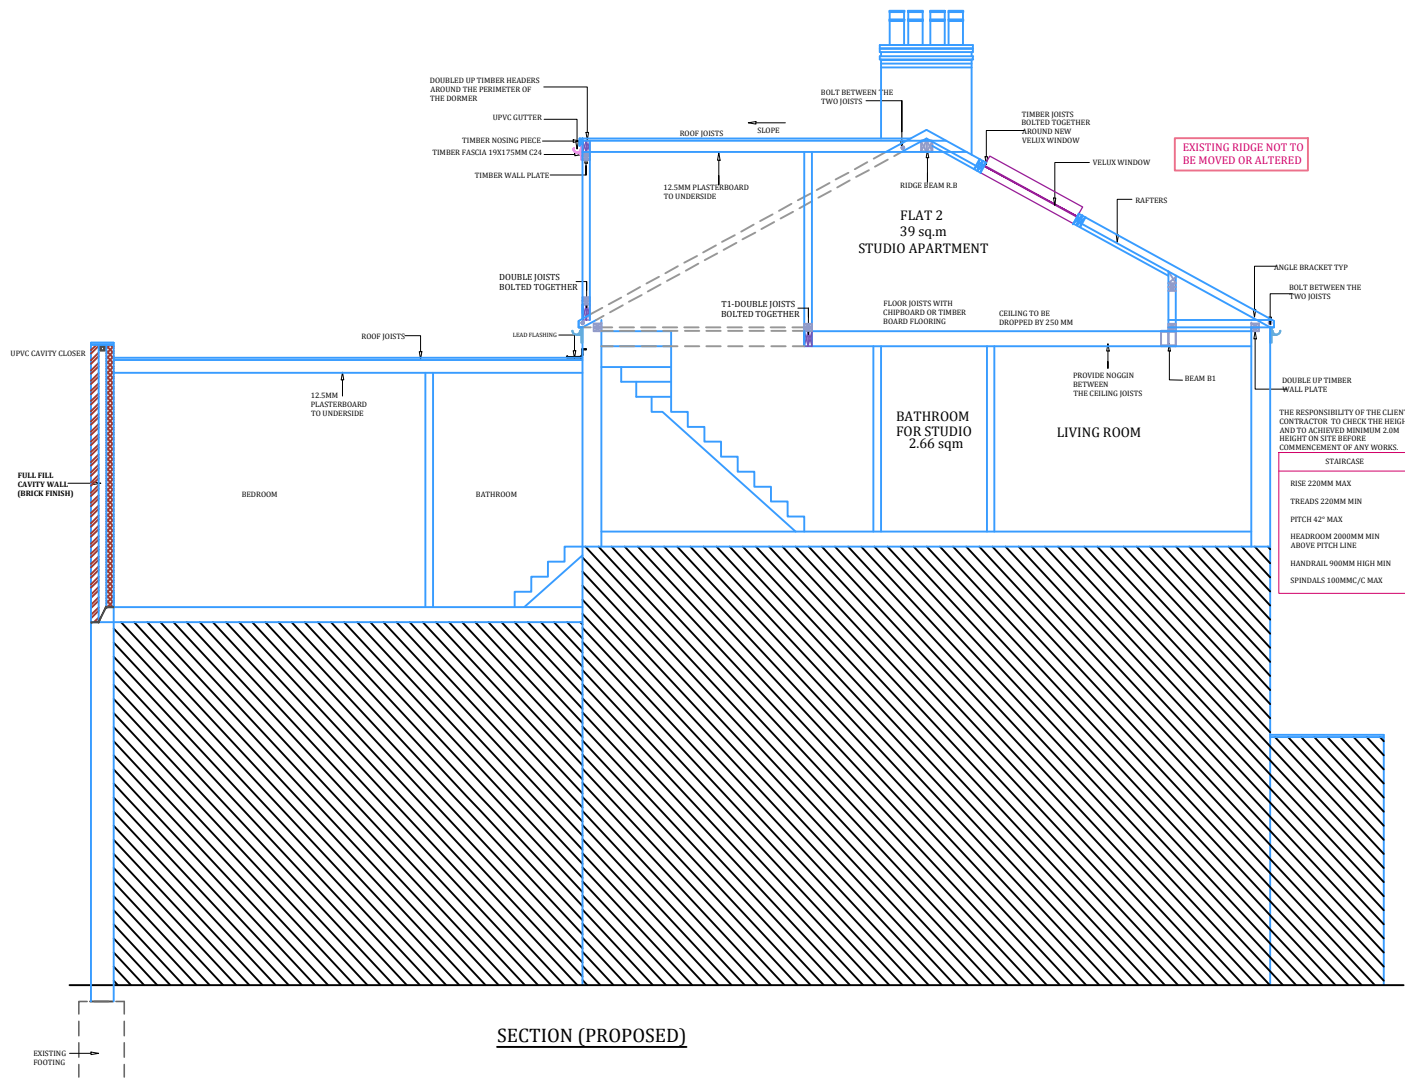

Issue	Notes	Drawn	Date								
Express Plans Suite 12, 29 Belmont Road, Uxbrdge, UB8 1QS Tel: 07375 455206 Email: info@expressplans.co.uk Client Dinkydom 99 Turnpike Lane, Hornsey London N8 0DT Drawing Title PROPOSED SECTION AA <table><tr><td>Scale 1:100</td><td>Date 06/06/23</td><td>Checked AZ</td><td>Drawn By AZ</td></tr><tr><td colspan="3">Drawing Number D11</td><td>Revision</td></tr></table>				Scale 1:100	Date 06/06/23	Checked AZ	Drawn By AZ	Drawing Number D11			Revision
Scale 1:100	Date 06/06/23	Checked AZ	Drawn By AZ								
Drawing Number D11			Revision								

NOTES
THIS DRAWING IS FOR PLANNING USE ONLY,
STRUCTURE AND BUILDING CONTROL
APPROVAL IS REQUIRED BEFORE
COMMENCEMENT OF ANY BUILDING
WORKS.DO NOT REPRODUCE THIS
DRAWING WITHOUT PERMISSION, THIS
DRAWING IS SUBJECT TO COPYRIGHT .

LOFT DORMER VOLUME


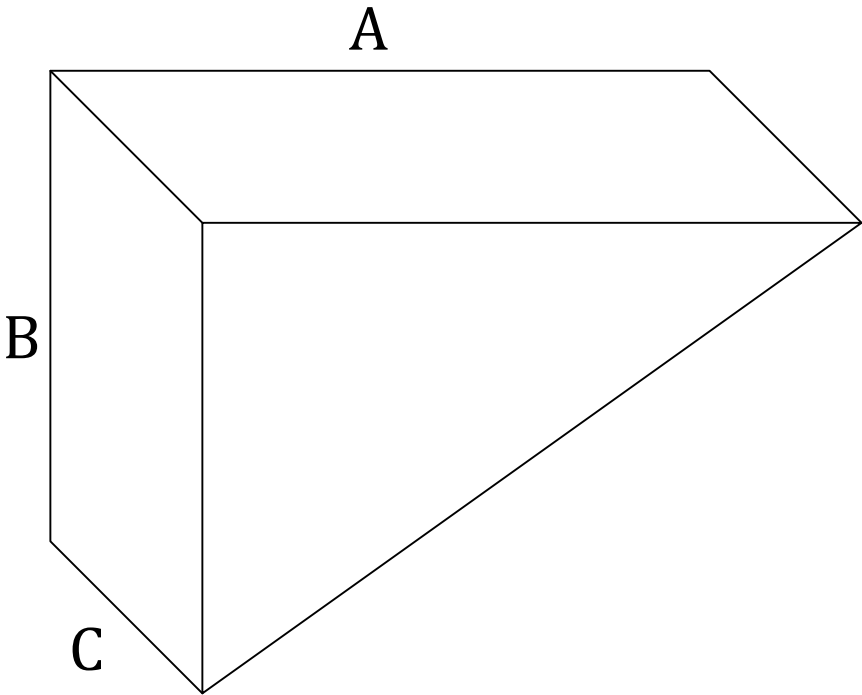


A - DORMER VOLUME

$$= \frac{\boxed{a} \times \boxed{b} \times \boxed{c}}{2} = 27.11 < 40 \text{ Cu.m}$$


Issue	Notes	Drawn	Date
Express Plans Suite 12, 29 Belmont Road, Uxbrdge, UB8 1QS Tel: 07375 455206 Email: info@expressplans.co.uk Client Dinkydom 99 Turnpike Lane, Hornsey London N8 0DT Drawing Title VOLUME Scale NTS Date 06/06/23 Checked AZ Drawn By AZ Drawing Number D12 Revision			

NOTES
THIS DRAWING IS FOR PLANNING USE ONLY,
STRUCTURE AND BUILDING CONTROL
APPROVAL IS REQUIRED BEFORE
COMMENCEMENT OF ANY BUILDING
WORKS.DO NOT REPRODUCE THIS
DRAWING WITHOUT PERMISSION, THIS
DRAWING IS SUBJECT TO COPYRIGHT .

 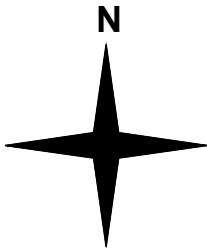

Issue	Notes	Drawn	Date
Express Plans Suite 12, 29 Belmont Road, Uxbrdge, UB8 1QS Tel: 07375 455206 Email: info@expressplans.co.uk Client Dinkydom 99 Turnpike Lane, Hornsey London N8 0DT Drawing Title BLOCK PLAN Scale 1:500 Date 06/06/23 Checked AZ Drawn By AZ Drawing Number D13 Revision			

NOTES
THIS DRAWING IS FOR PLANNING USE ONLY,
STRUCTURE AND BUILDING CONTROL
APPROVAL IS REQUIRED BEFORE
COMMENCEMENT OF ANY BUILDING
WORKS.DO NOT REPRODUCE THIS
DRAWING WITHOUT PERMISSION, THIS
DRAWING IS SUBJECT TO COPYRIGHT .

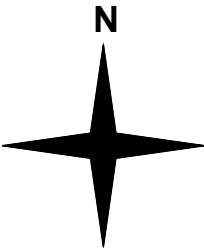

Issue	Notes	Drawn	Date
Express Plans Suite 12, 29 Belmont Road, Uxbrdge, UB8 1QS Tel: 07375 455206 Email: info@expressplans.co.uk Client Dinkydom 99 Turnpike Lane, Hornsey London N8 0DT Drawing Title LOCATION PLAN Scale 1:1250 Date 06/06/23 Checked AZ Drawn By AZ Drawing Number D14 Revision			