




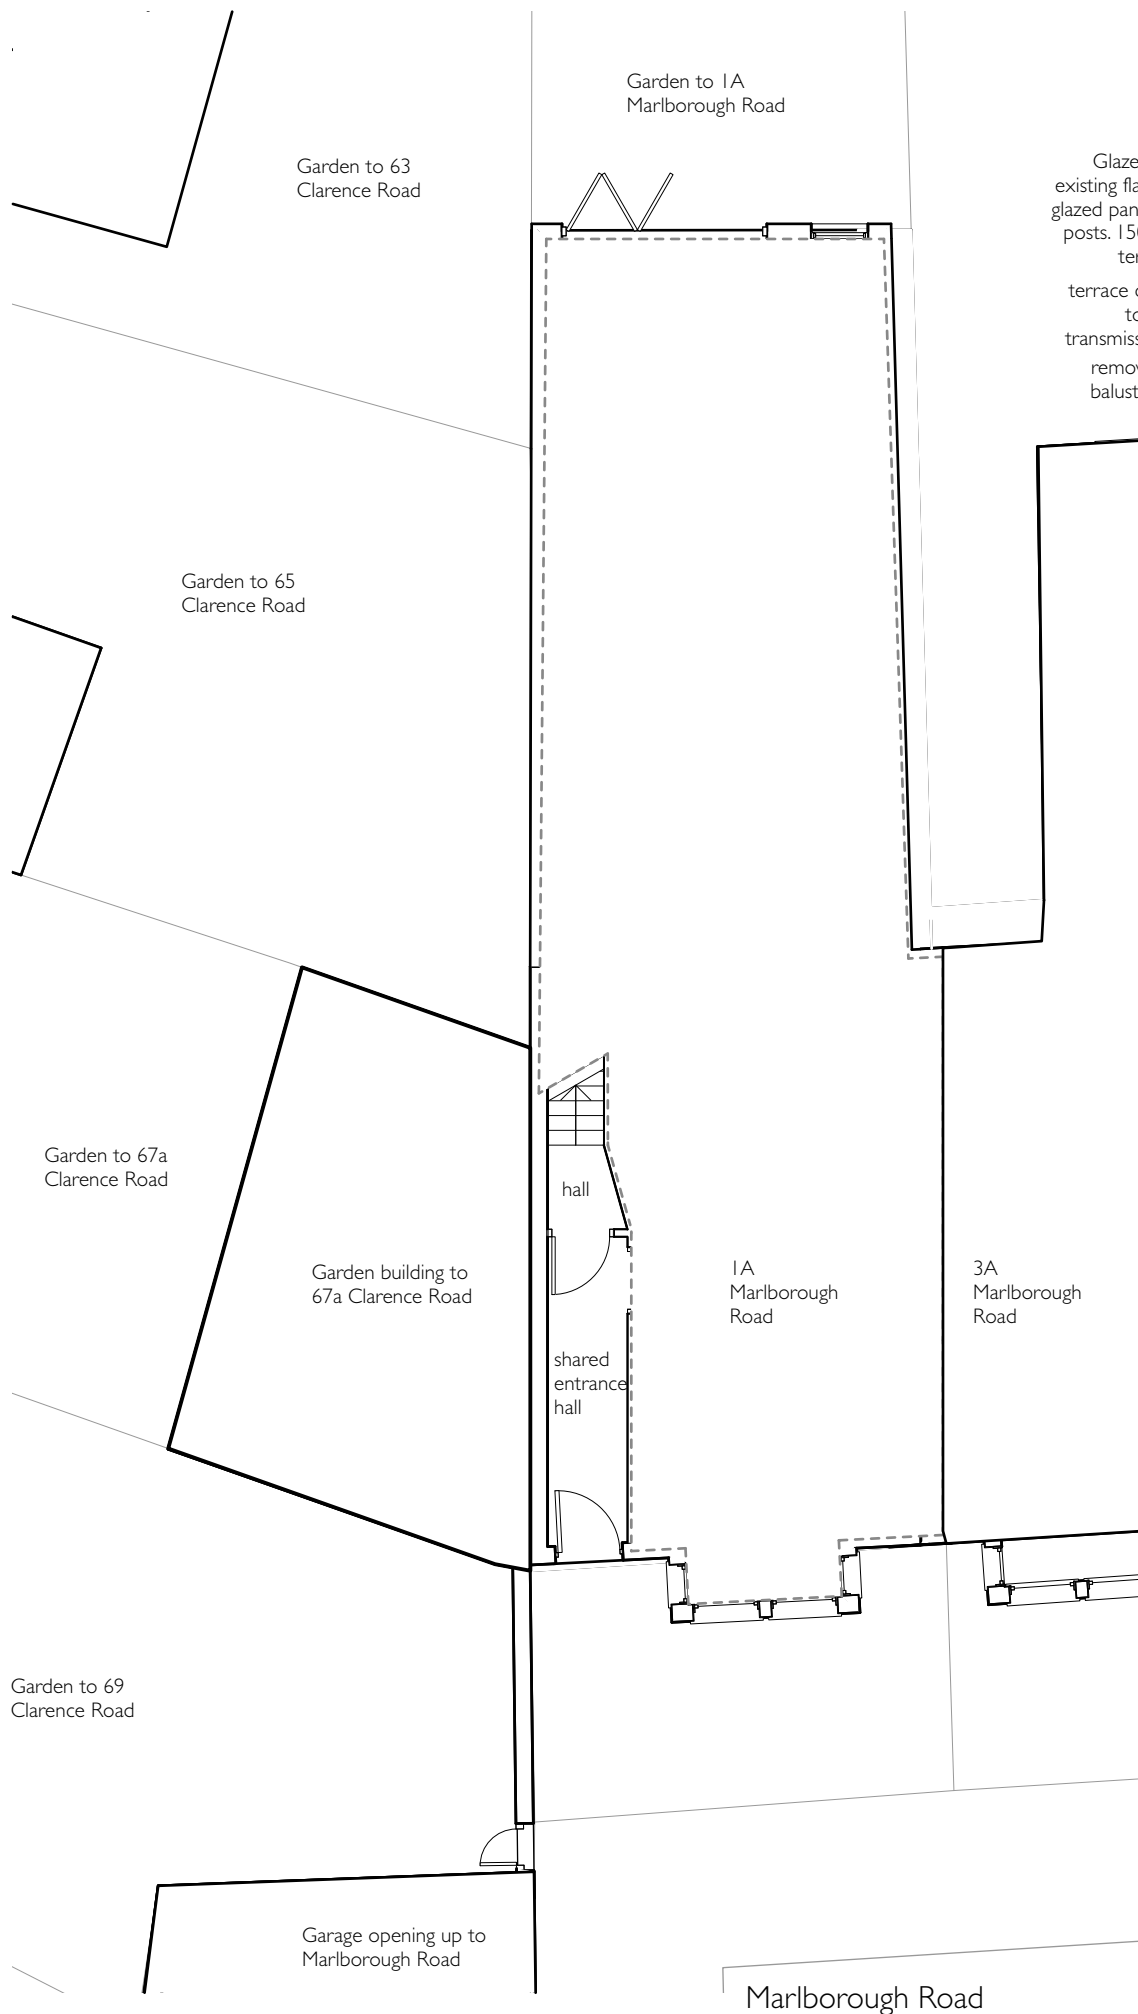


Ground Floor Plan

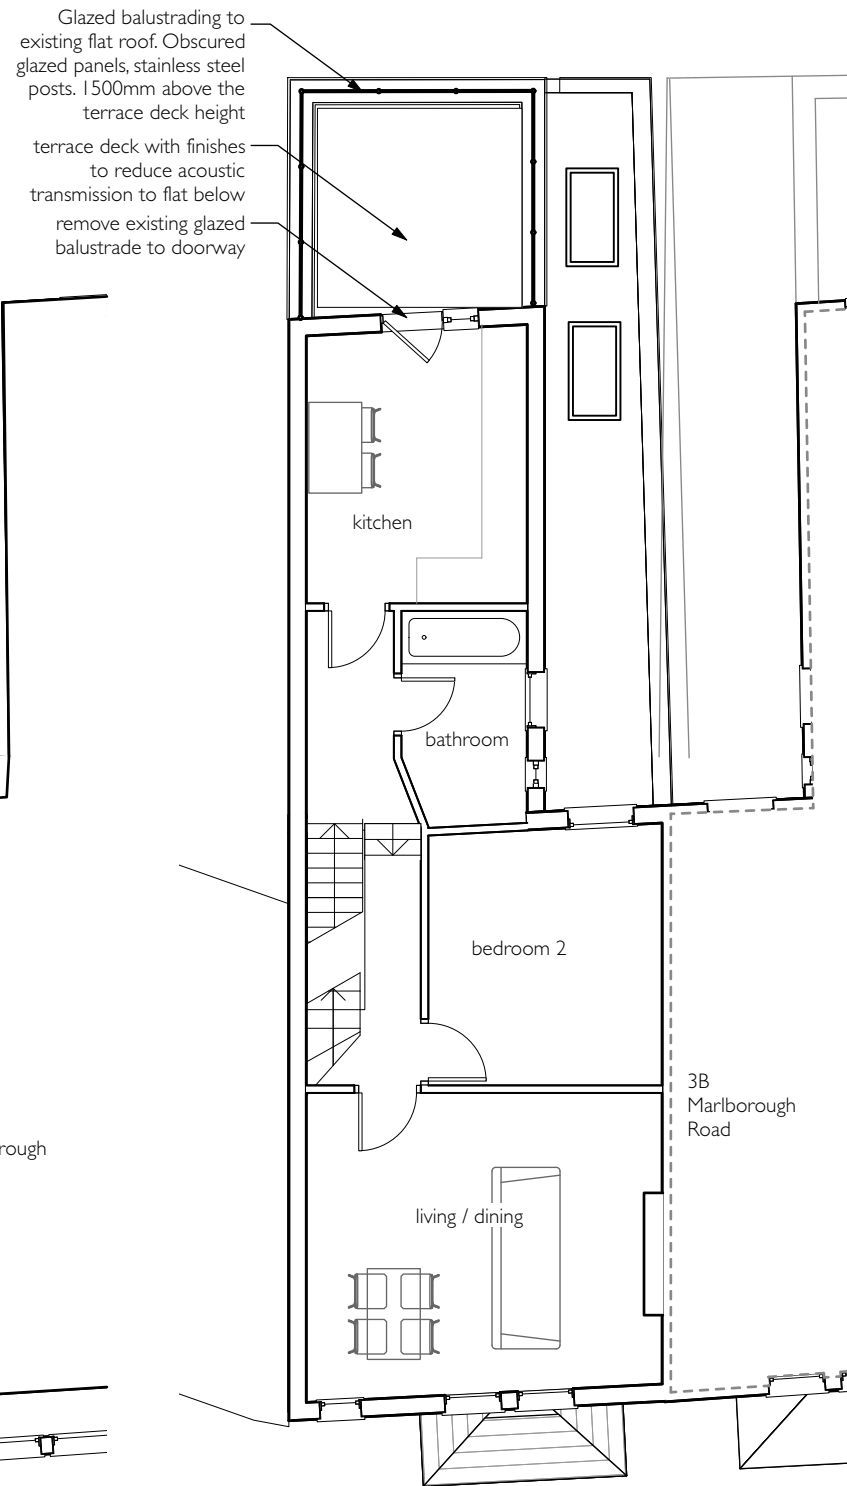

First Floor Plan

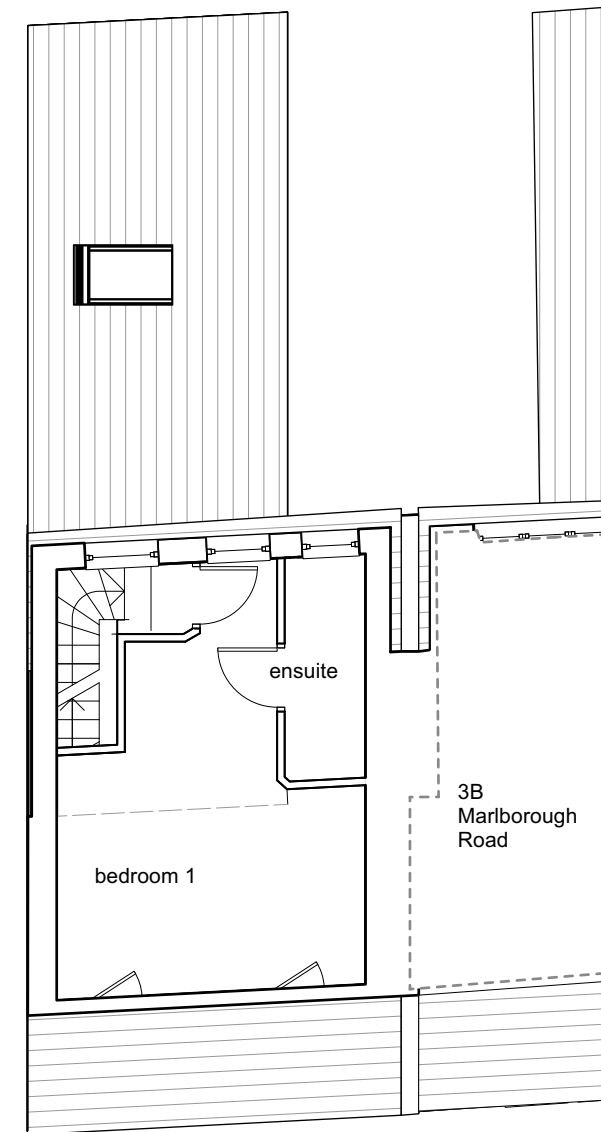

Second Floor Plan

 

PLANNING

Rev
PI Planning Issue

Date
11.06.2023

James Pooley
architecture

james@jamespooleyarchitecture.com 55 Goring Road N11 1 2BT
www.jamespooleyarchitecture.com 07881 585857

1B Marlborough Road, London. N22 8NB

Proposed Floor Plans

scale: 1:100 @ A3

Date: JUNE 2023

Drawn by: J/P

MAR-013

PI