



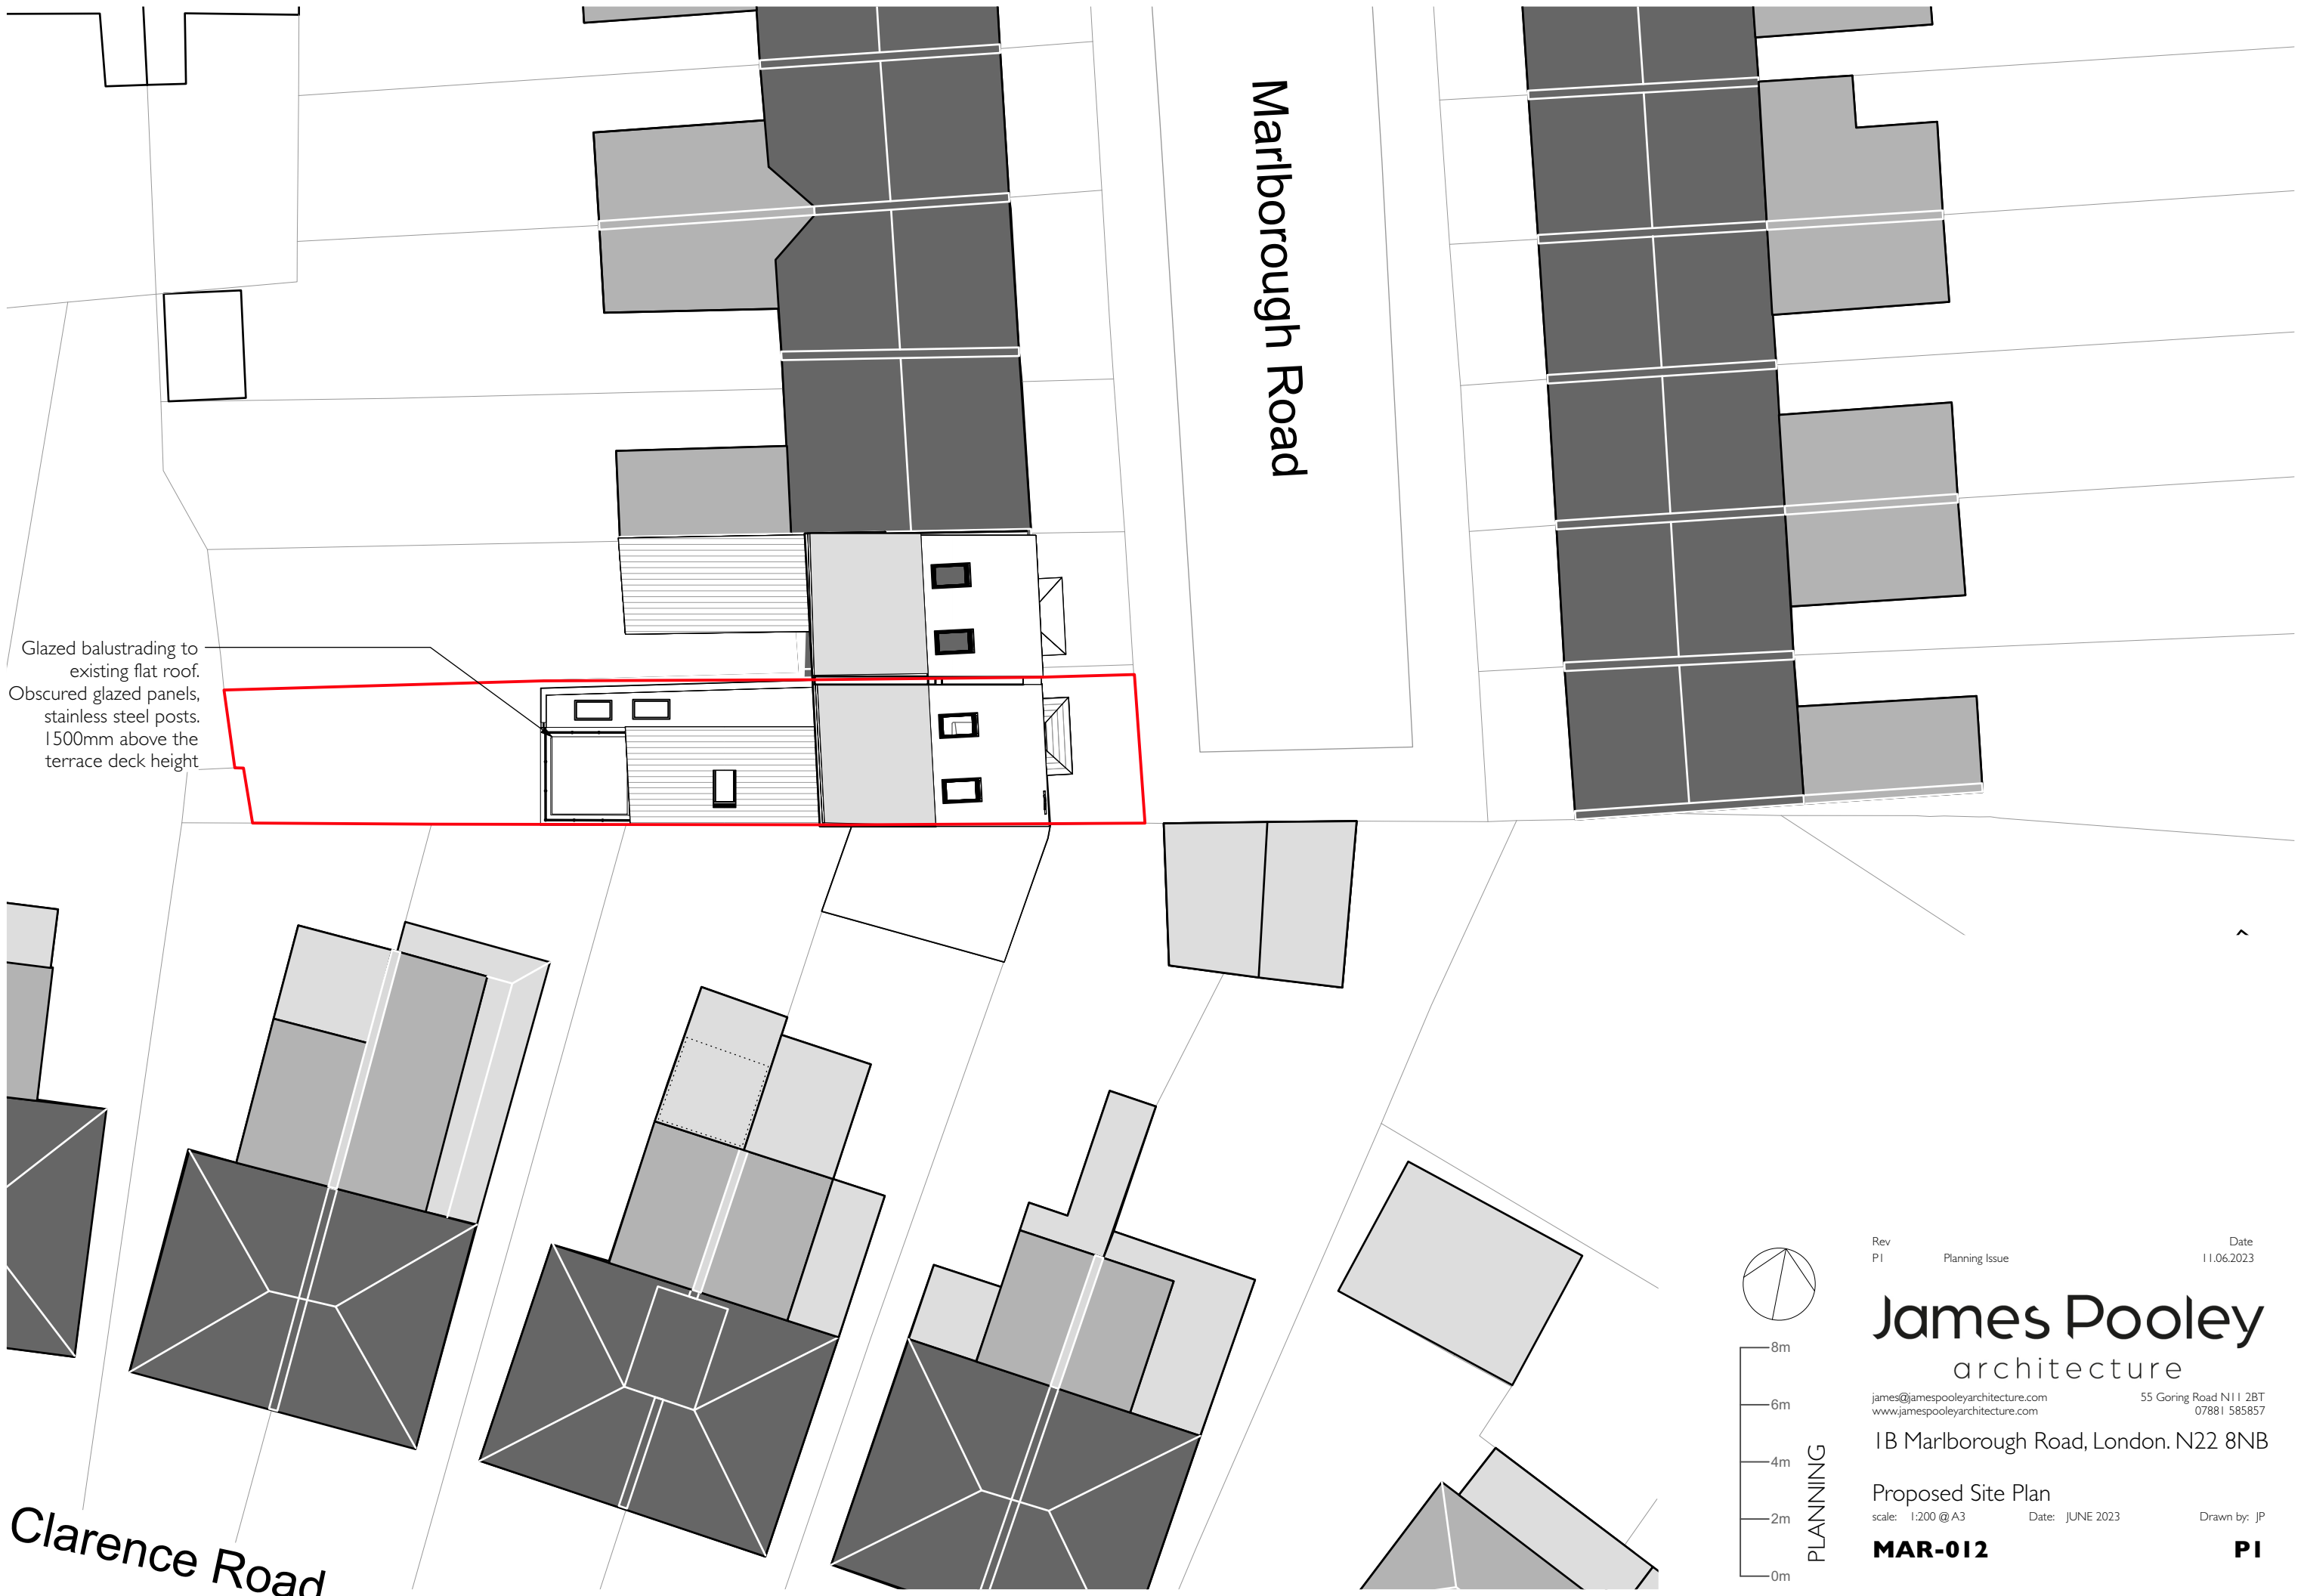

Glazed balustrading to existing flat roof. Obscured glazed panels, stainless steel posts. 1500mm above the terrace deck height

Marlborough Road

Clarence Road

 

PLANNING

|     |            |
|-----|------------|
| Rev | Date       |
| PI  | 11.06.2023 |

**James Pooley**  
architecture

james@jamespooleyarchitecture.com 55 Goring Road N11 1 2BT  
www.jamespooleyarchitecture.com 07881 585857

1B Marlborough Road, London. N22 8NB

Proposed Site Plan

scale: 1:200 @ A3 Date: JUNE 2023 Drawn by: JP

**MAR-012** **PI**