

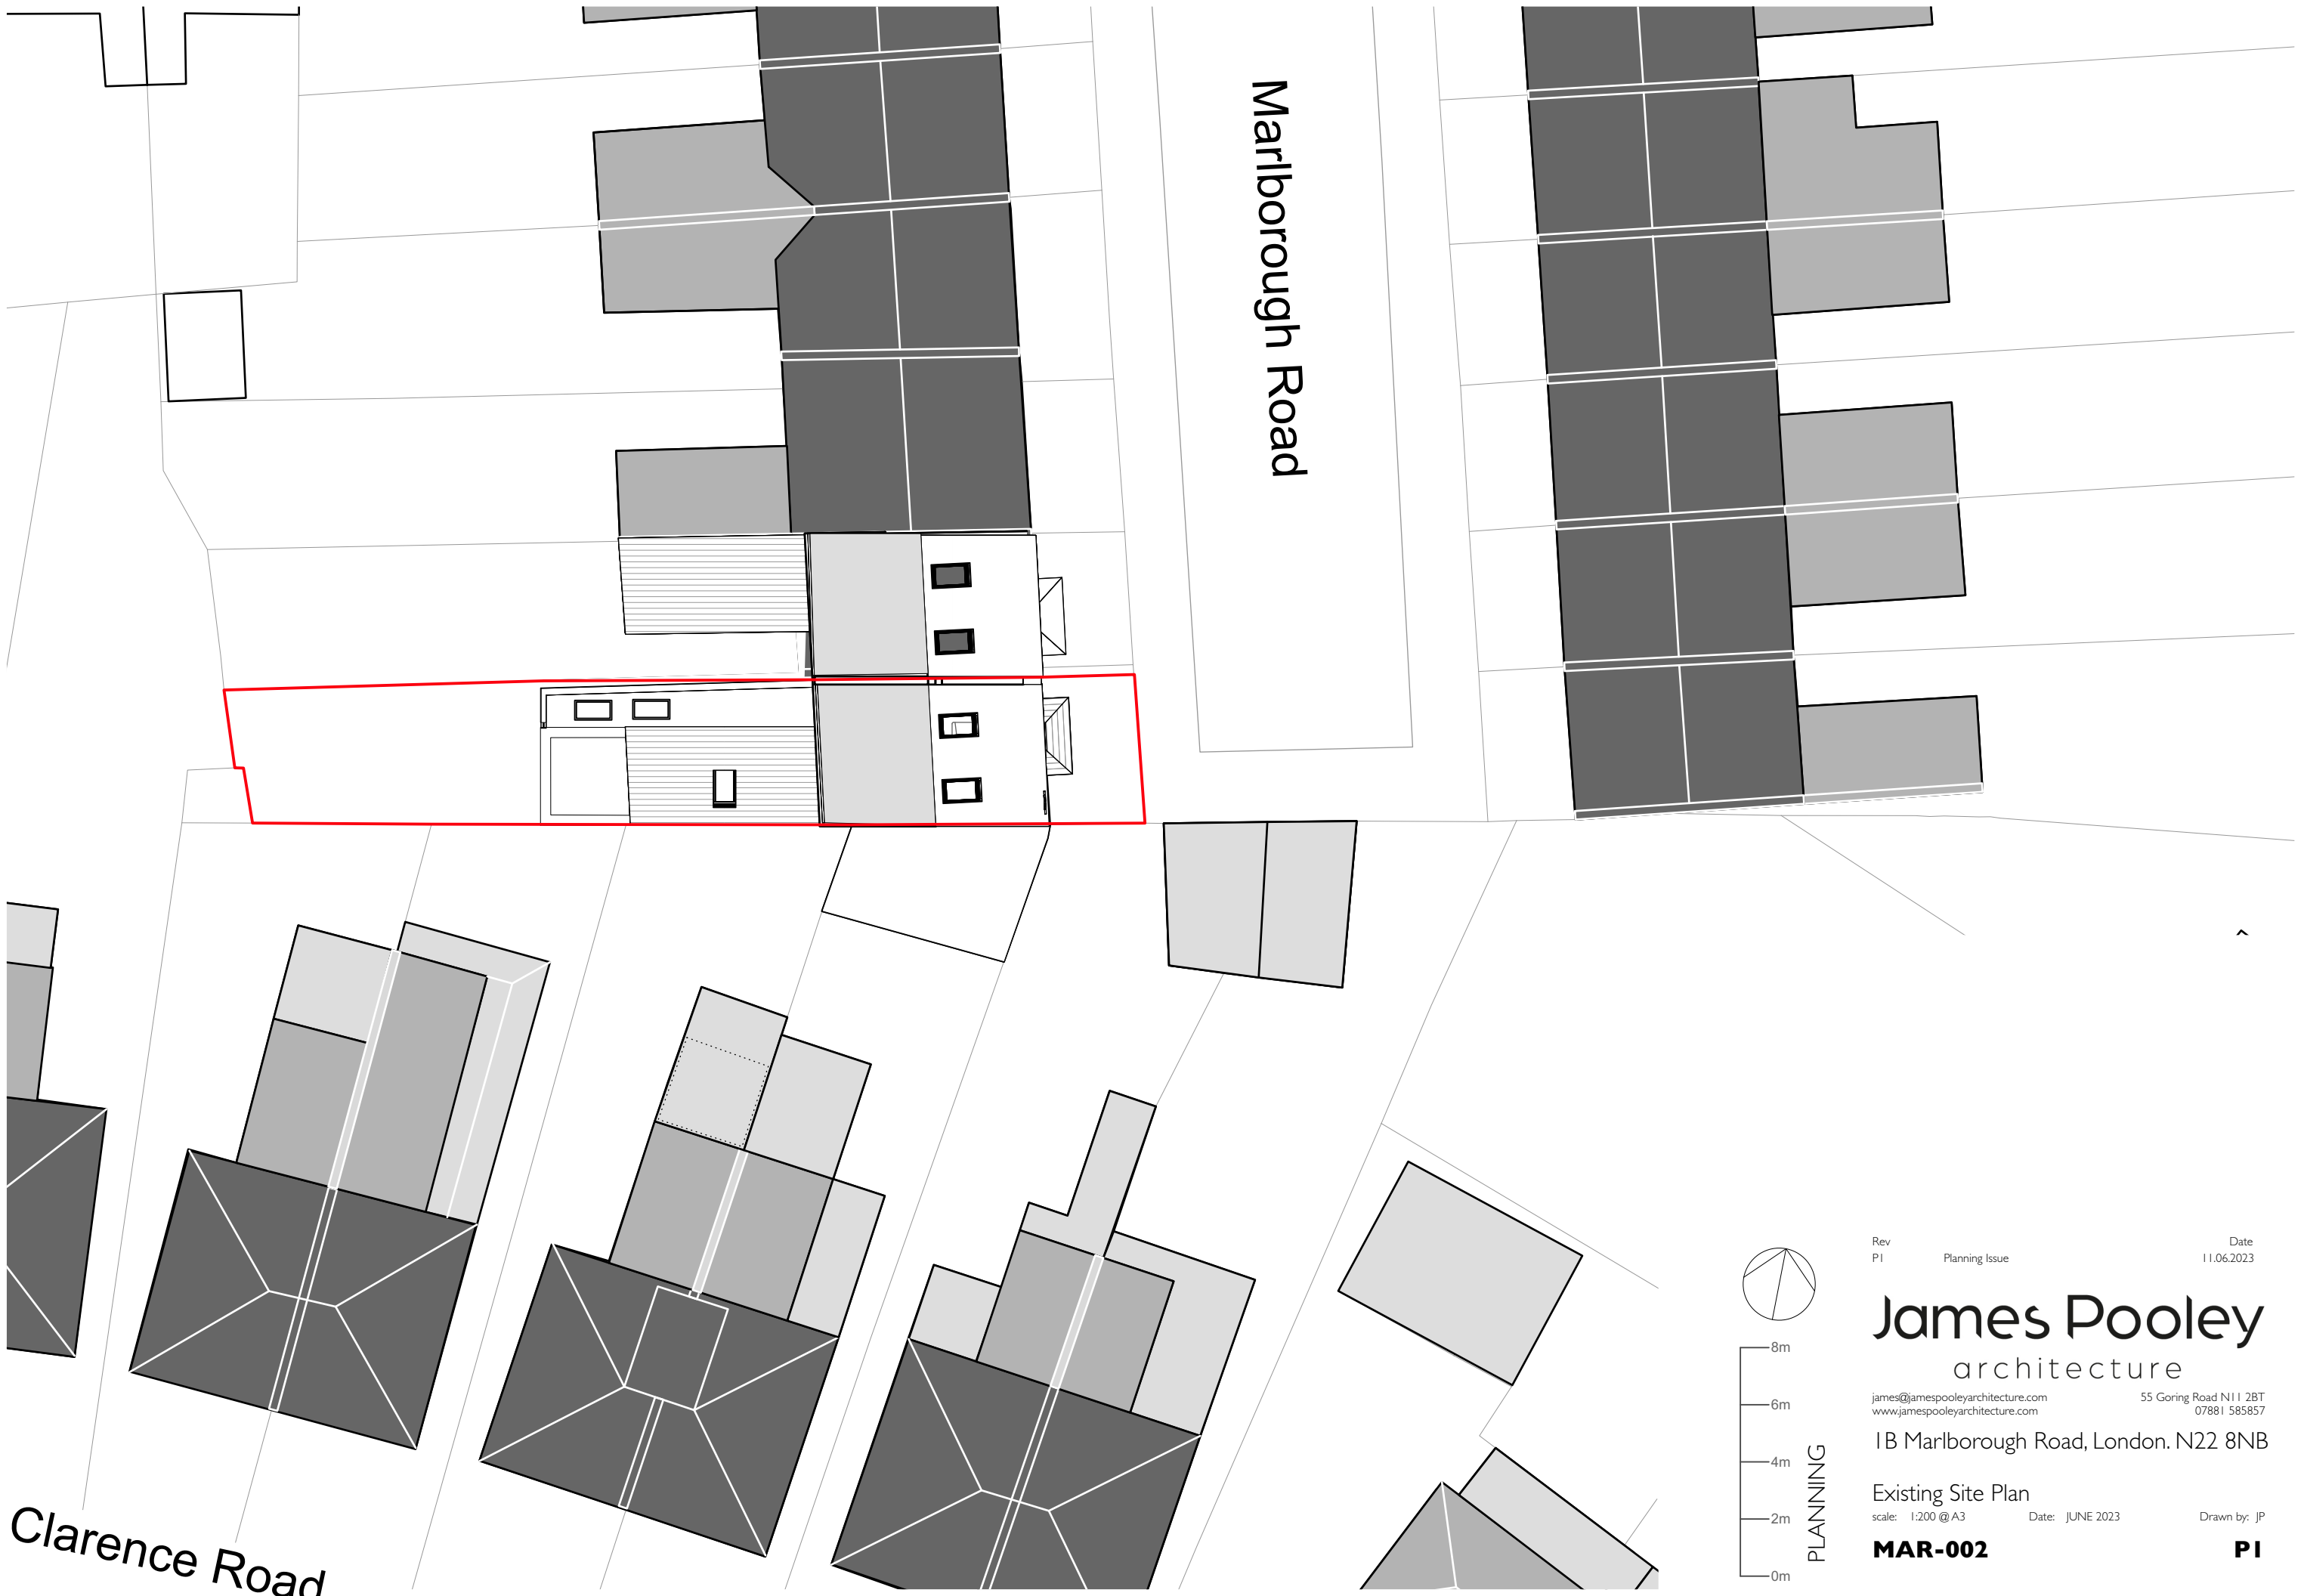


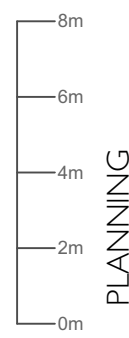

Marlborough Road

Clarence Road

 

PLANNING

Rev	Date
PI	11.06.2023

James Pooley
architecture

james@jamespooleyarchitecture.com 55 Goring Road N11 1 2BT
www.jamespooleyarchitecture.com 07881 585857

1B Marlborough Road, London. N22 8NB

Existing Site Plan
scale: 1:200 @ A3 Date: JUNE 2023 Drawn by: J/P

MAR-002

PI