



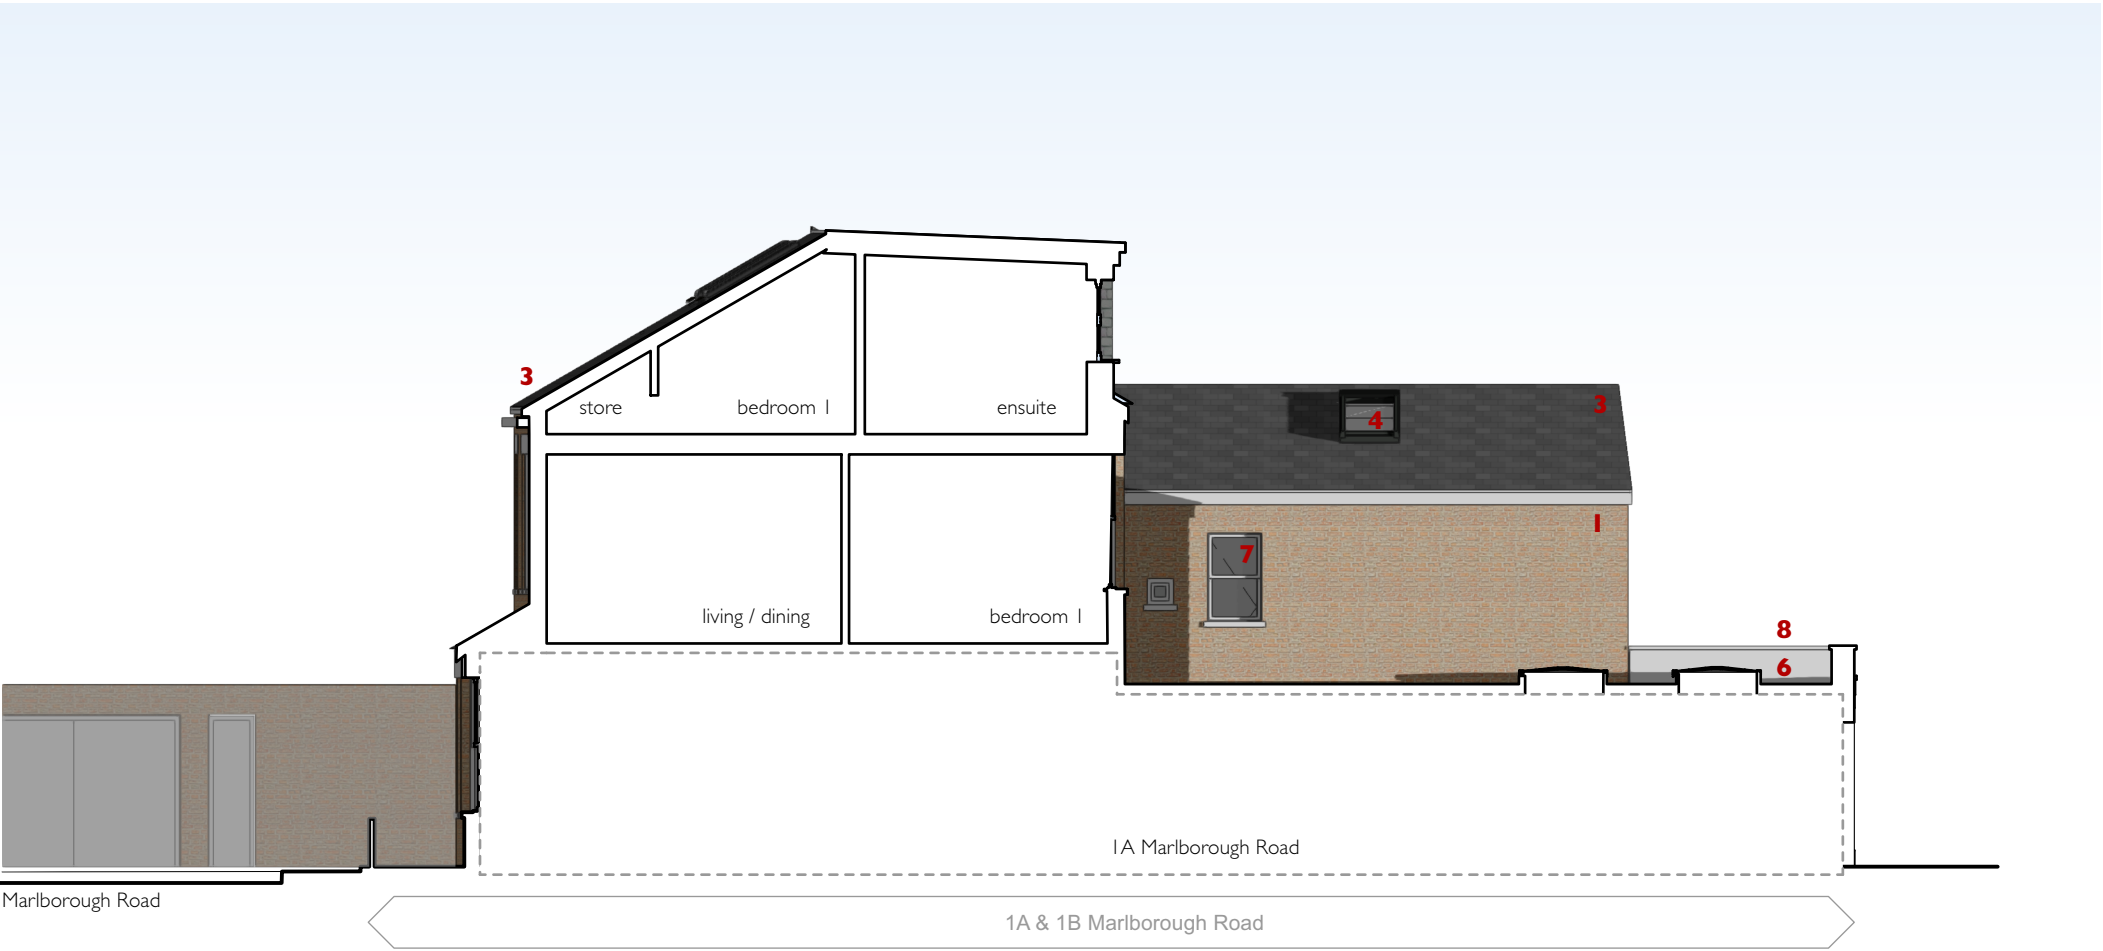

Existing Section and north elevation



Existing east elevation - Marlborough Road

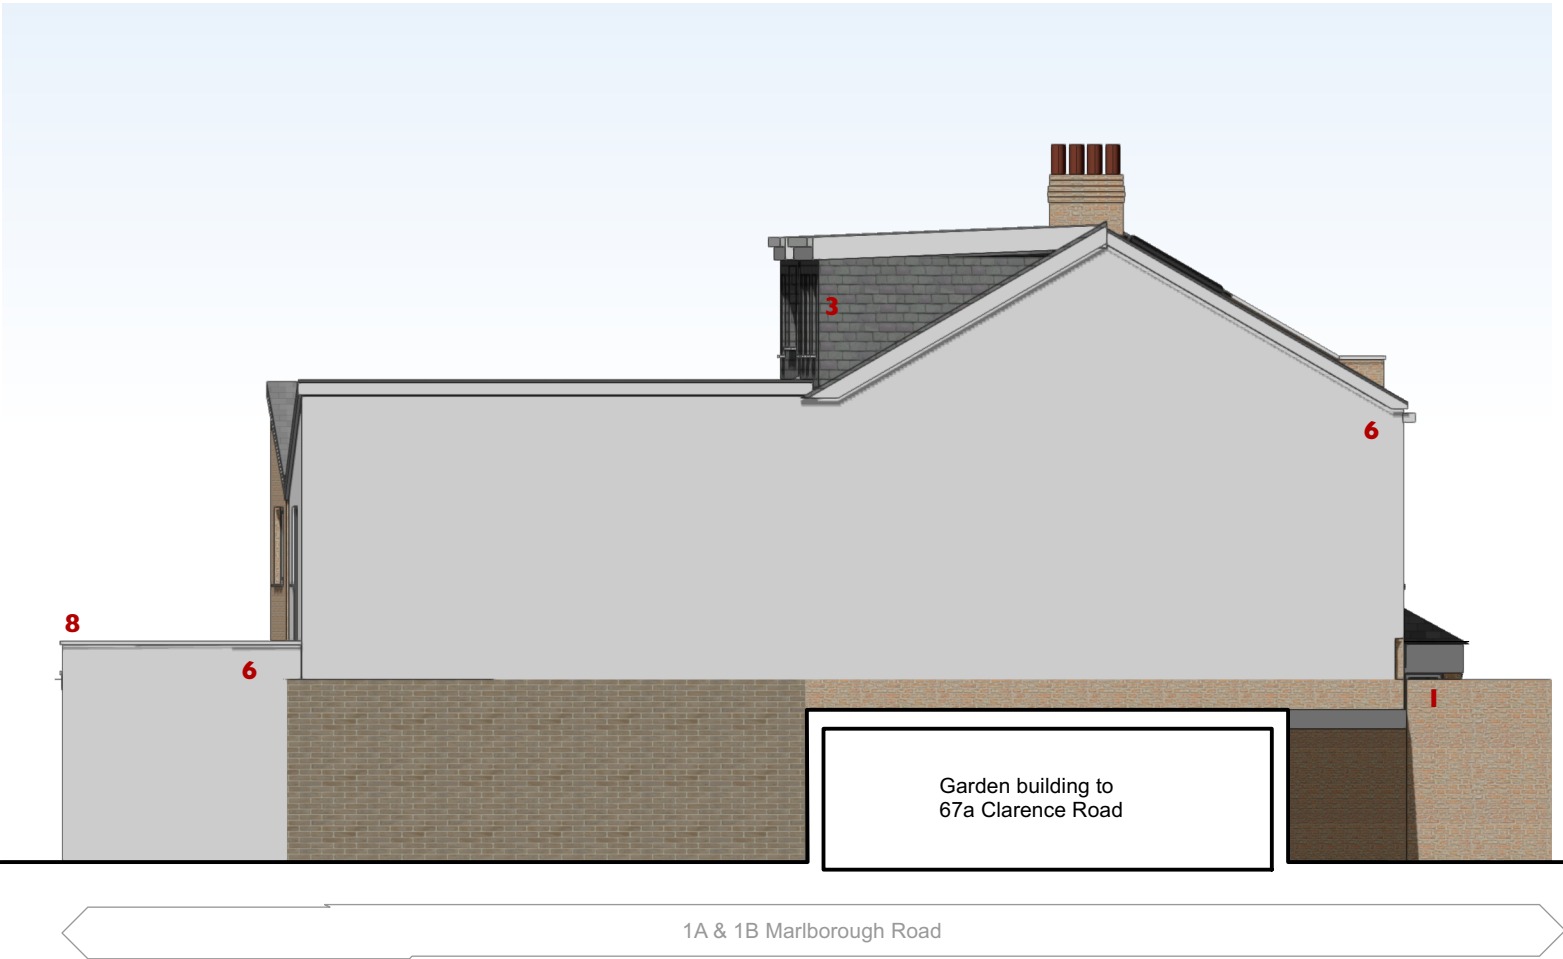

Existing south elevation



Existing west elevation - garden

- Materials
- 1 - masonry walls
 - 2 - painted timber windows and doors
 - 3 - slate roof and dormer extension walls
 - 4 - rooflight
 - 5 - felt roof
 - 6 - rendered wall
 - 7 - UPVC windows & doors
 - 8 - concrete coping stone
 - 9 - glazed balustrade to door



Rev
PI

Planning Issue

Date
11.06.2023

James Pooley
architecture

james@jamespooleyarchitecture.com 55 Goring Road N11 2BT
www.jamespooleyarchitecture.com 07881 585857

1B Marlborough Road, London. N22 8NB

Existing Elevations & Sections I

scale: 1:100 @ A3 Date: JUNE 2023 Drawn by: JP

MAR-004

PI

4m
3m
2m
1m
0m

PLANNING