



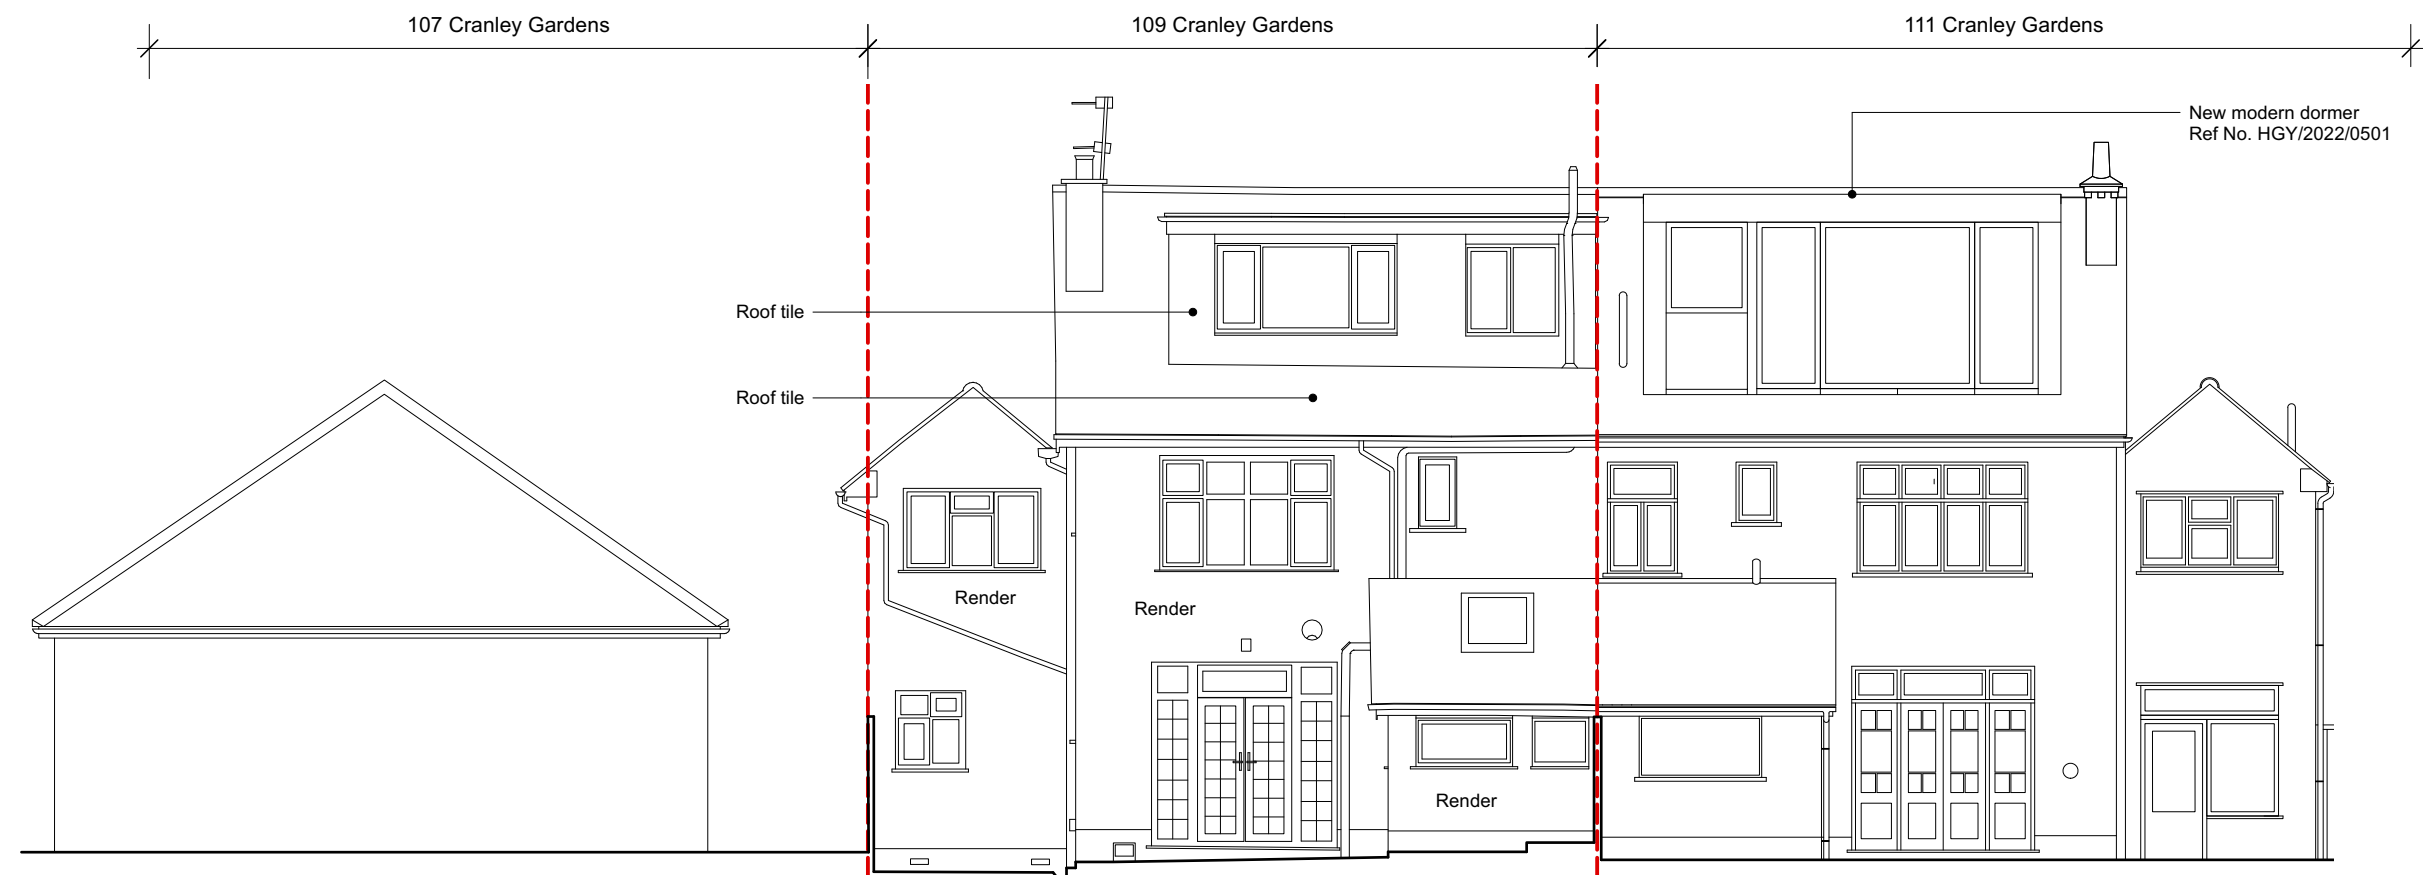

EXISTING - REAR ELEVATION

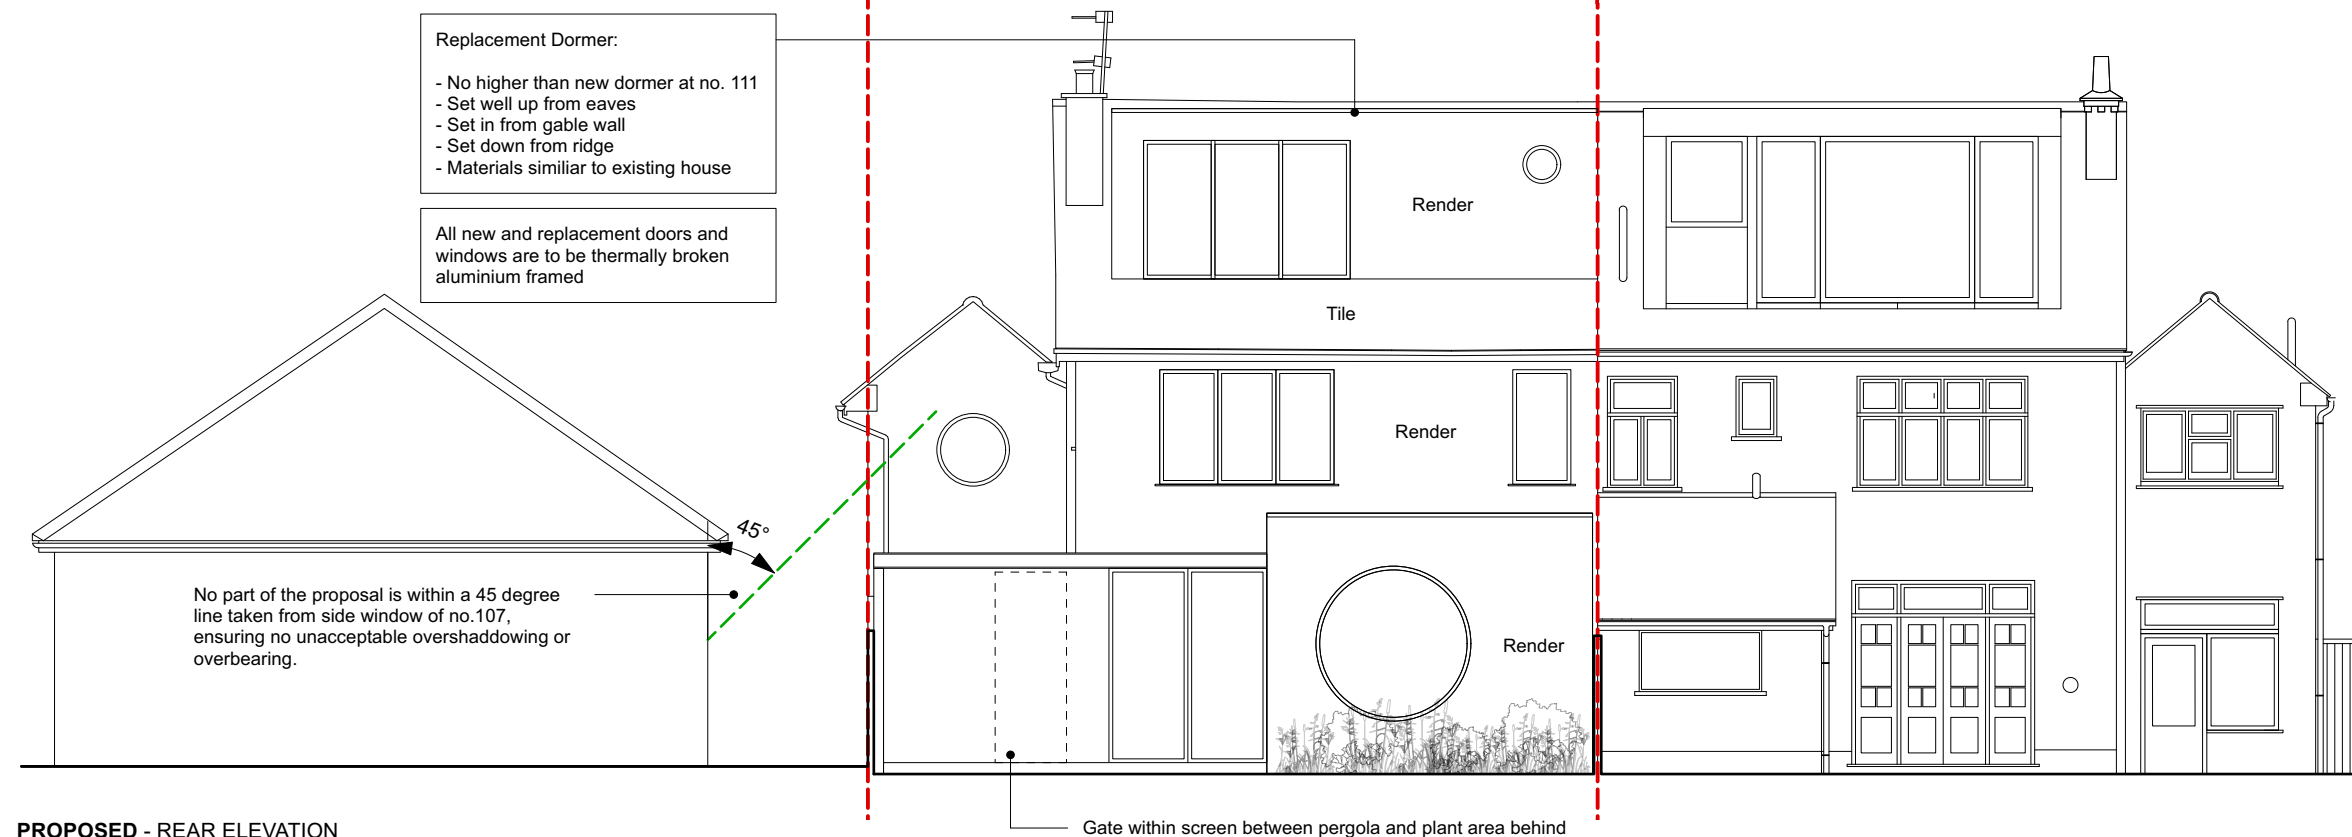

PROPOSED - REAR ELEVATION

revisions
P1
P2

Notes added to show amenity of no. 107.

Boundary Line

0 5 M
To be read in conjunction with all other information
Do not scale off this drawing.

Mulroy

020 4530 9400
www.mulroyarchitects.com

project 109 Cranley Gardens, London N10 3AD
for Debbie and Edwin Burden
title Rear Elevation - Existing & Proposed

status RIBA Stage 3

scale 1:100	size A3	drawing number 22048-3-032	P2
----------------	------------	-------------------------------	----