



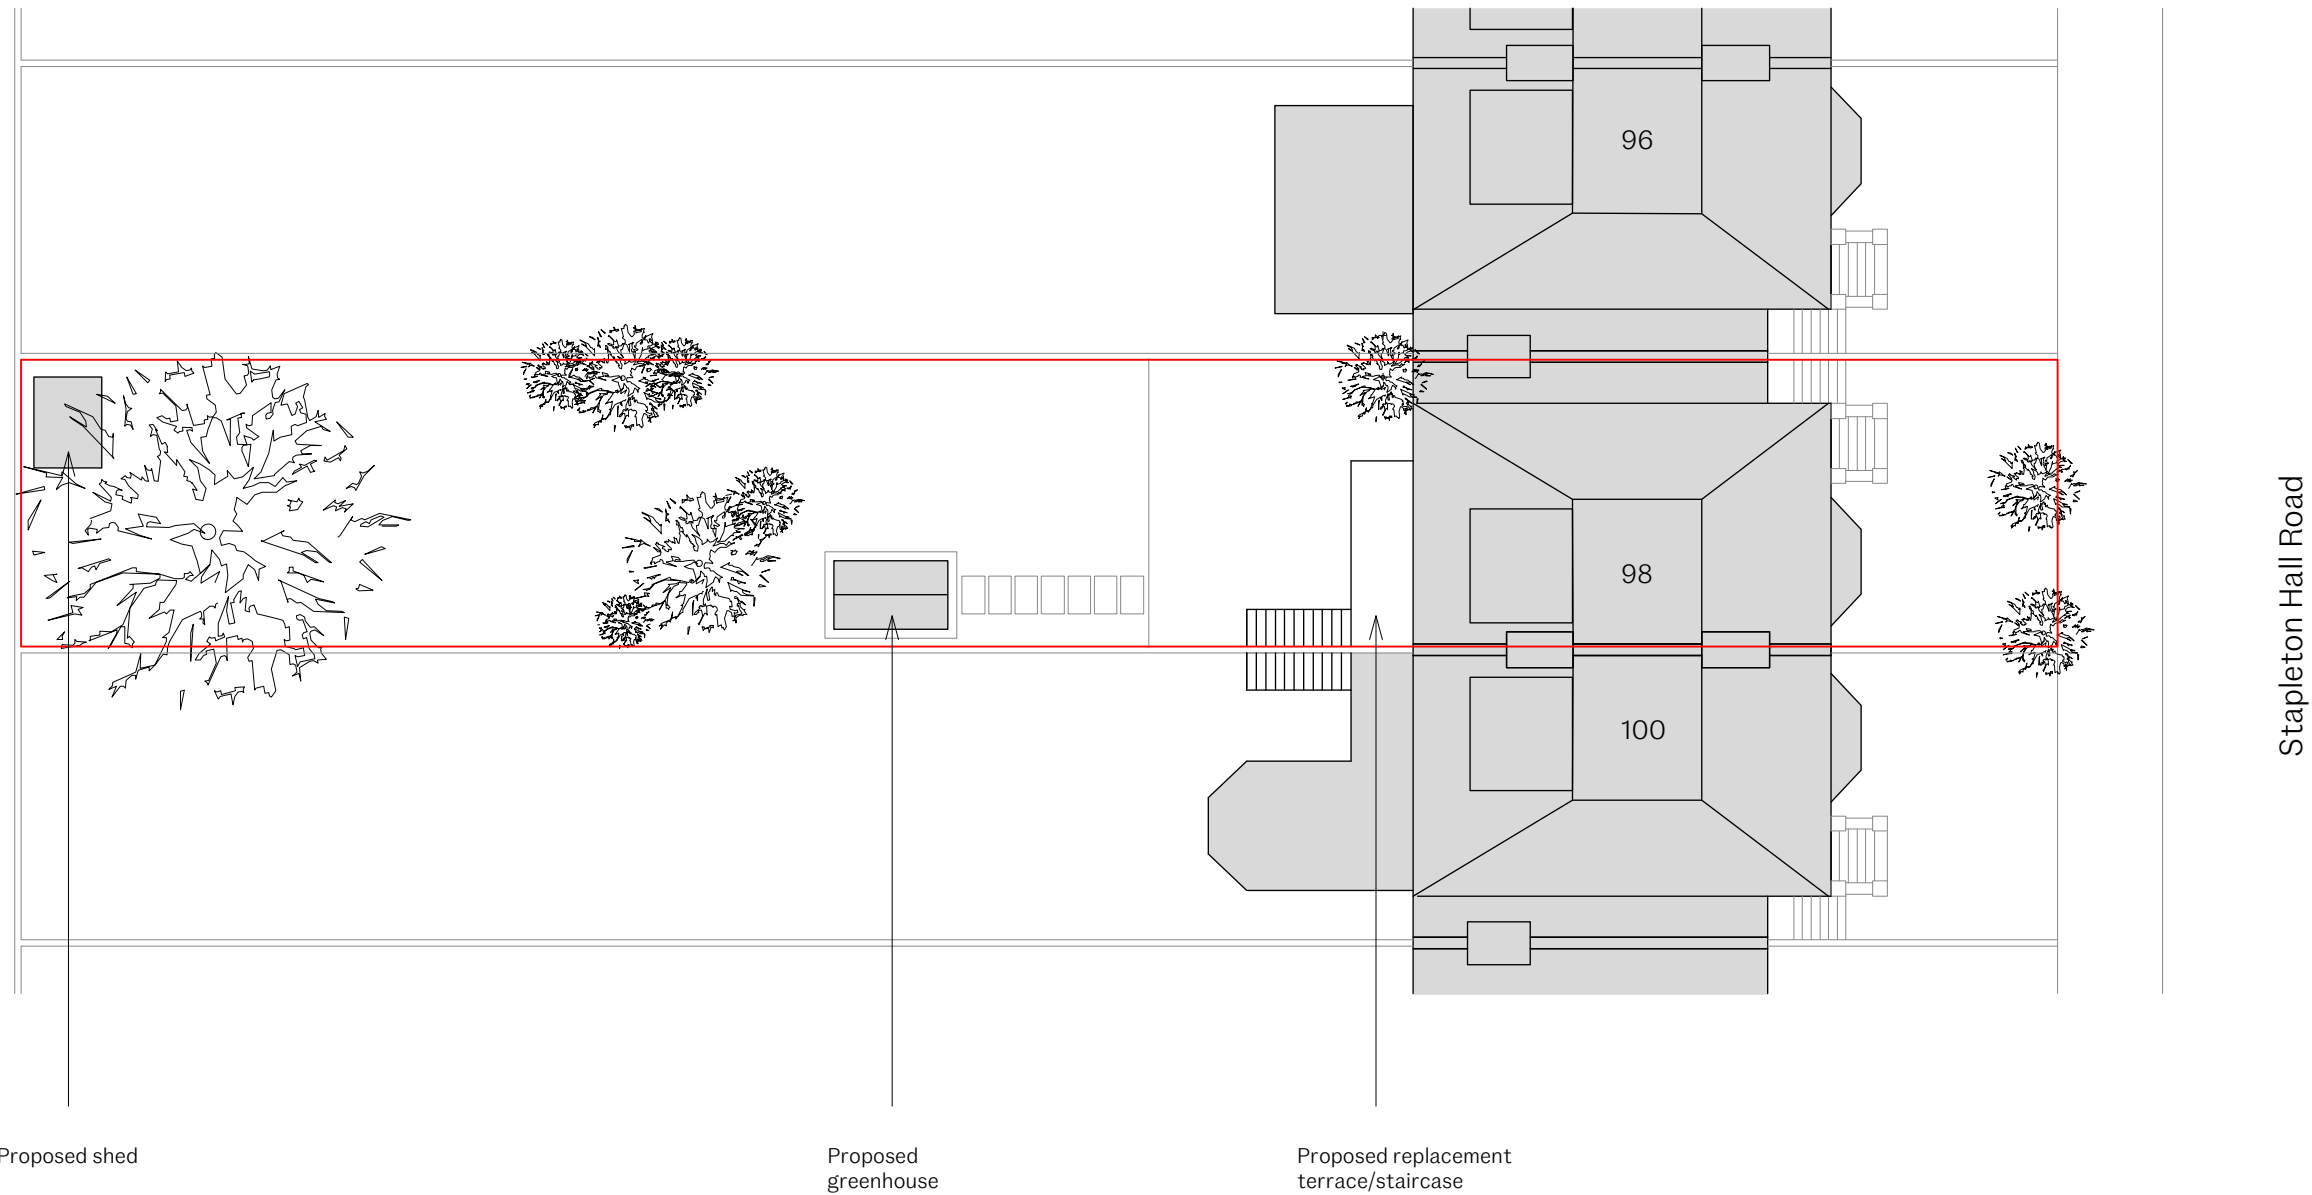

Proposed Site plan

 

General Notes

1. Do not scale drawings. Dimensions govern.

2. All dimensions are in mm unless otherwise noted.

3. This drawing remains Copyright of Artefact.

4. This drawing is based on dimensional survey information provided by others.

Artefact cannot accept responsibility for the accuracy of this survey information.

5. All dimensions to be checked on site before proceeding with work.

6. Artefact to be notified in writing of any discrepancies.

7. All structural work to Structural Engineers's designs.

8. All work to meet current Building Regulations.

9. All work to be carried out in accordance with manufacturer's recommendations.

N

				Title		Proposed Site Plan	
Xxx.xx.22xxxxxxxxxDM				Project		Stapleton Hall Road	
Rev	Date	Reason for Issue		Check	Address		
Key				Drawing Number		013_102_P	
				First issued		14.06.23	
				Status	P	Scale	1:200@A3
artefact info@artefact-studio.com							