




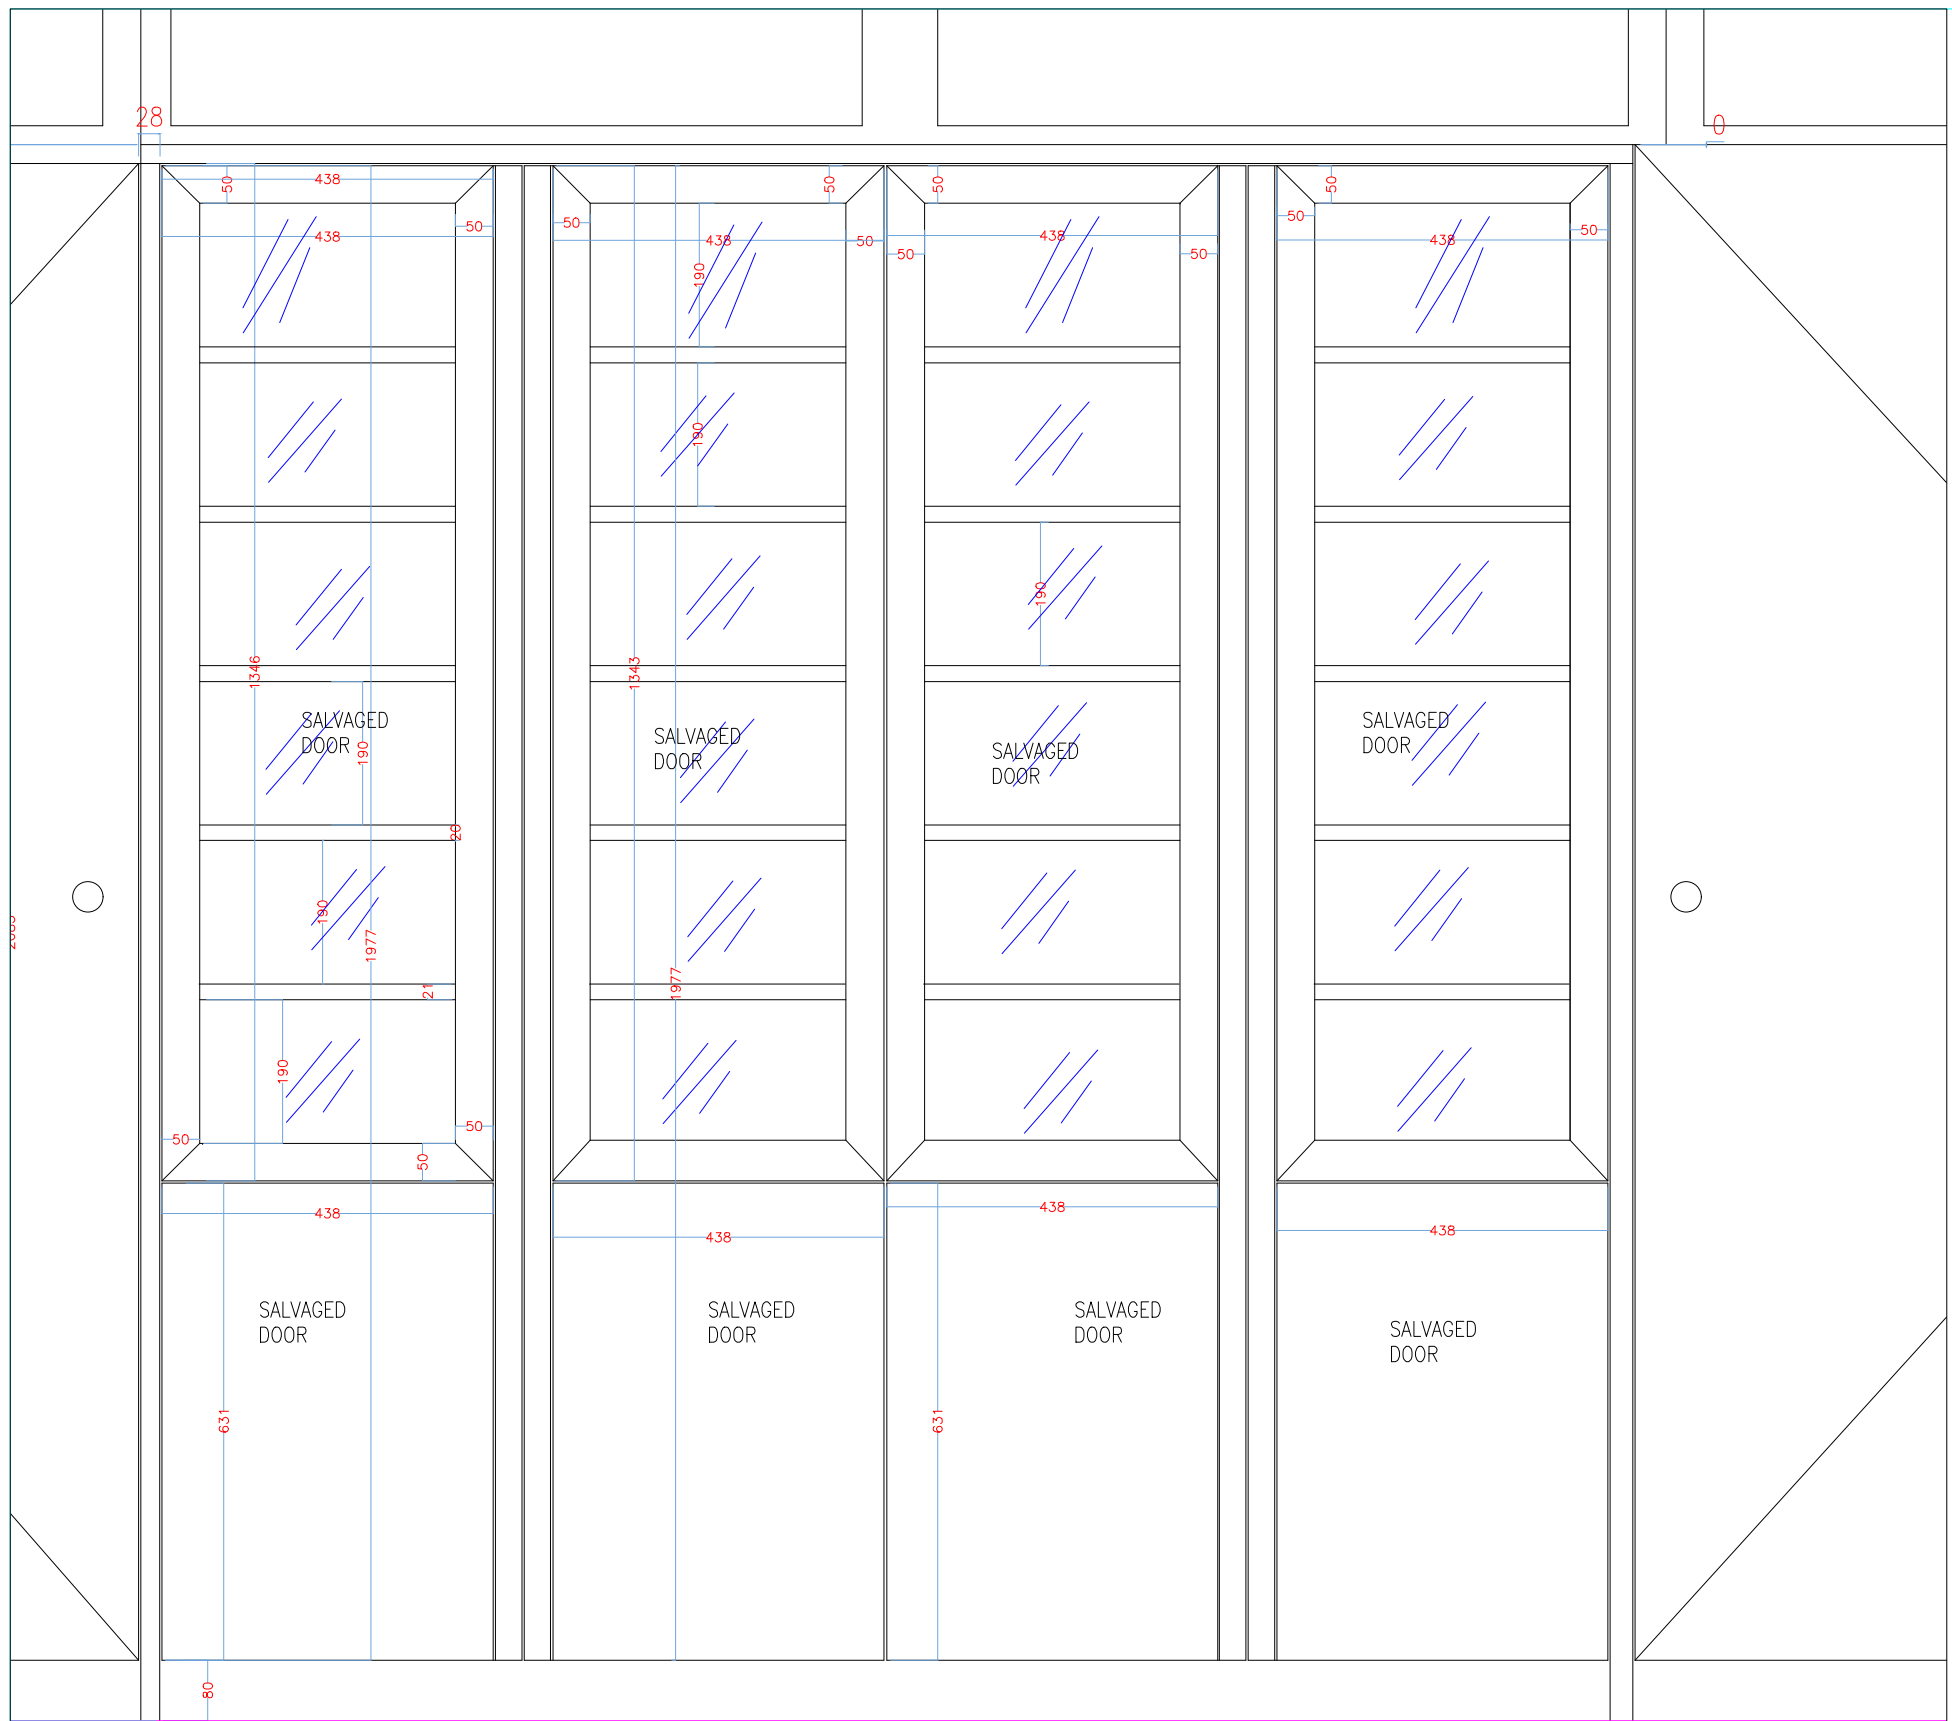


FRONT ELEVATION @1:10

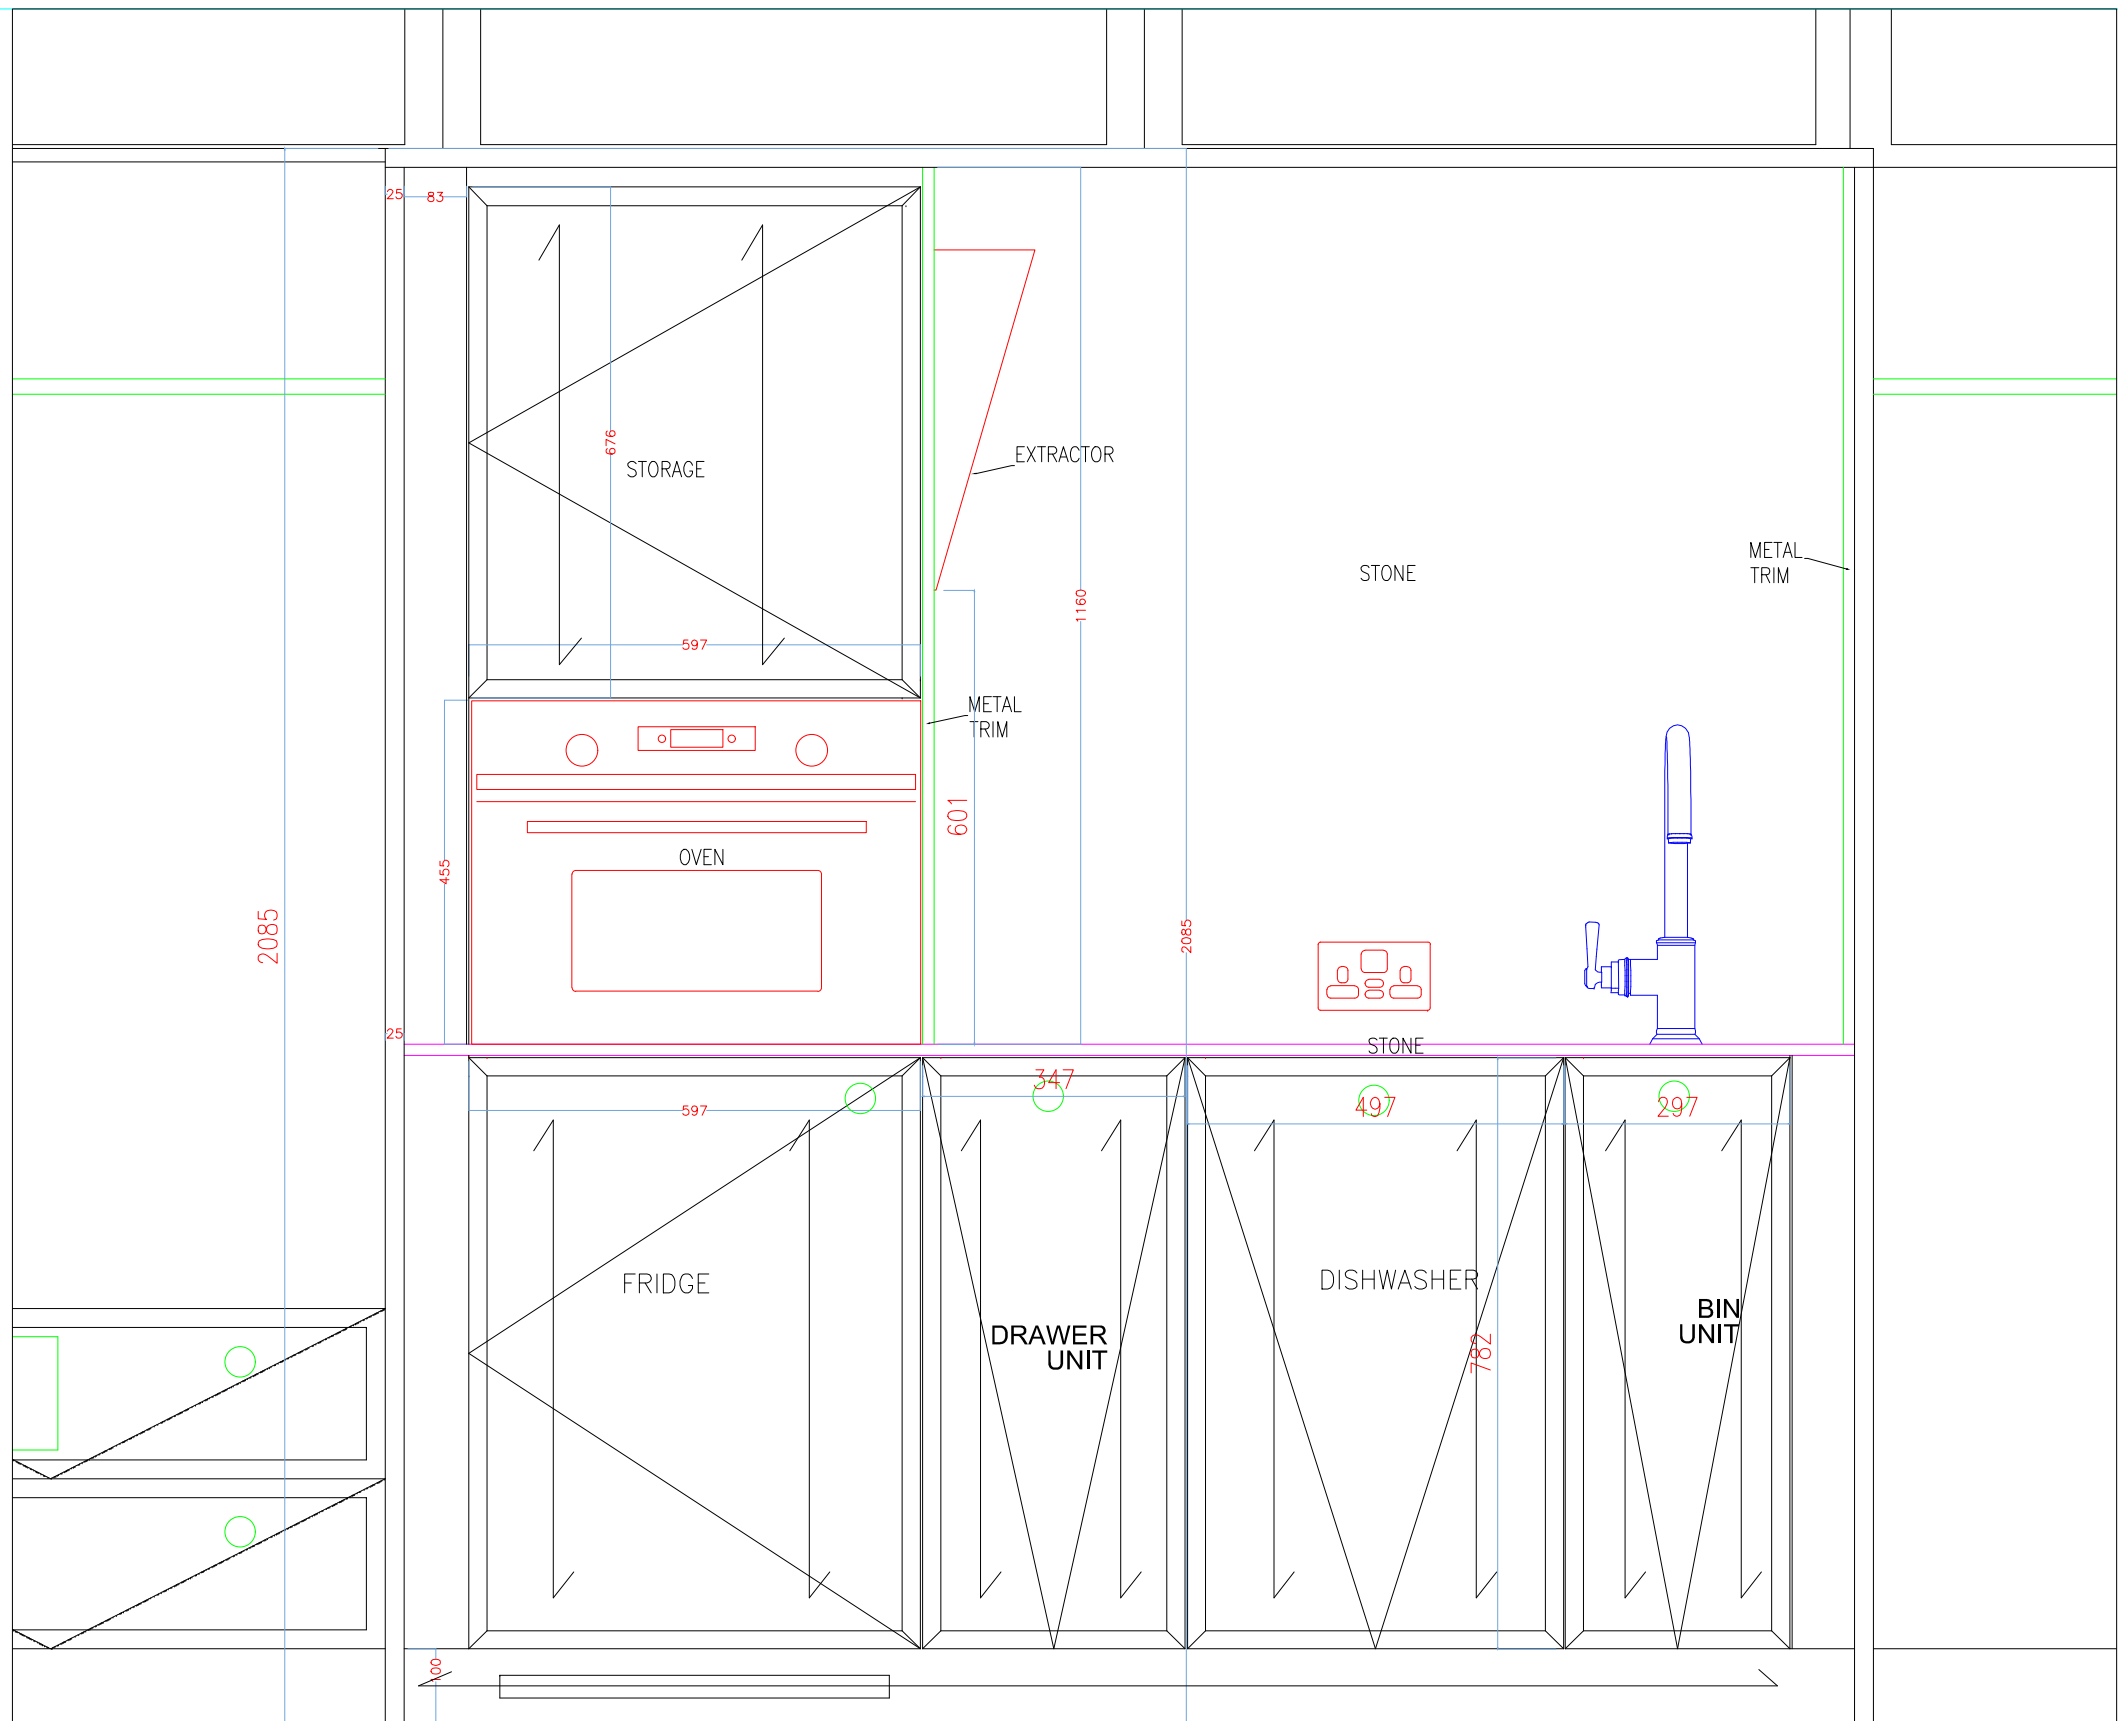


FRONT ELEVATION
BEHIND BI FOLD DOORS @1:10

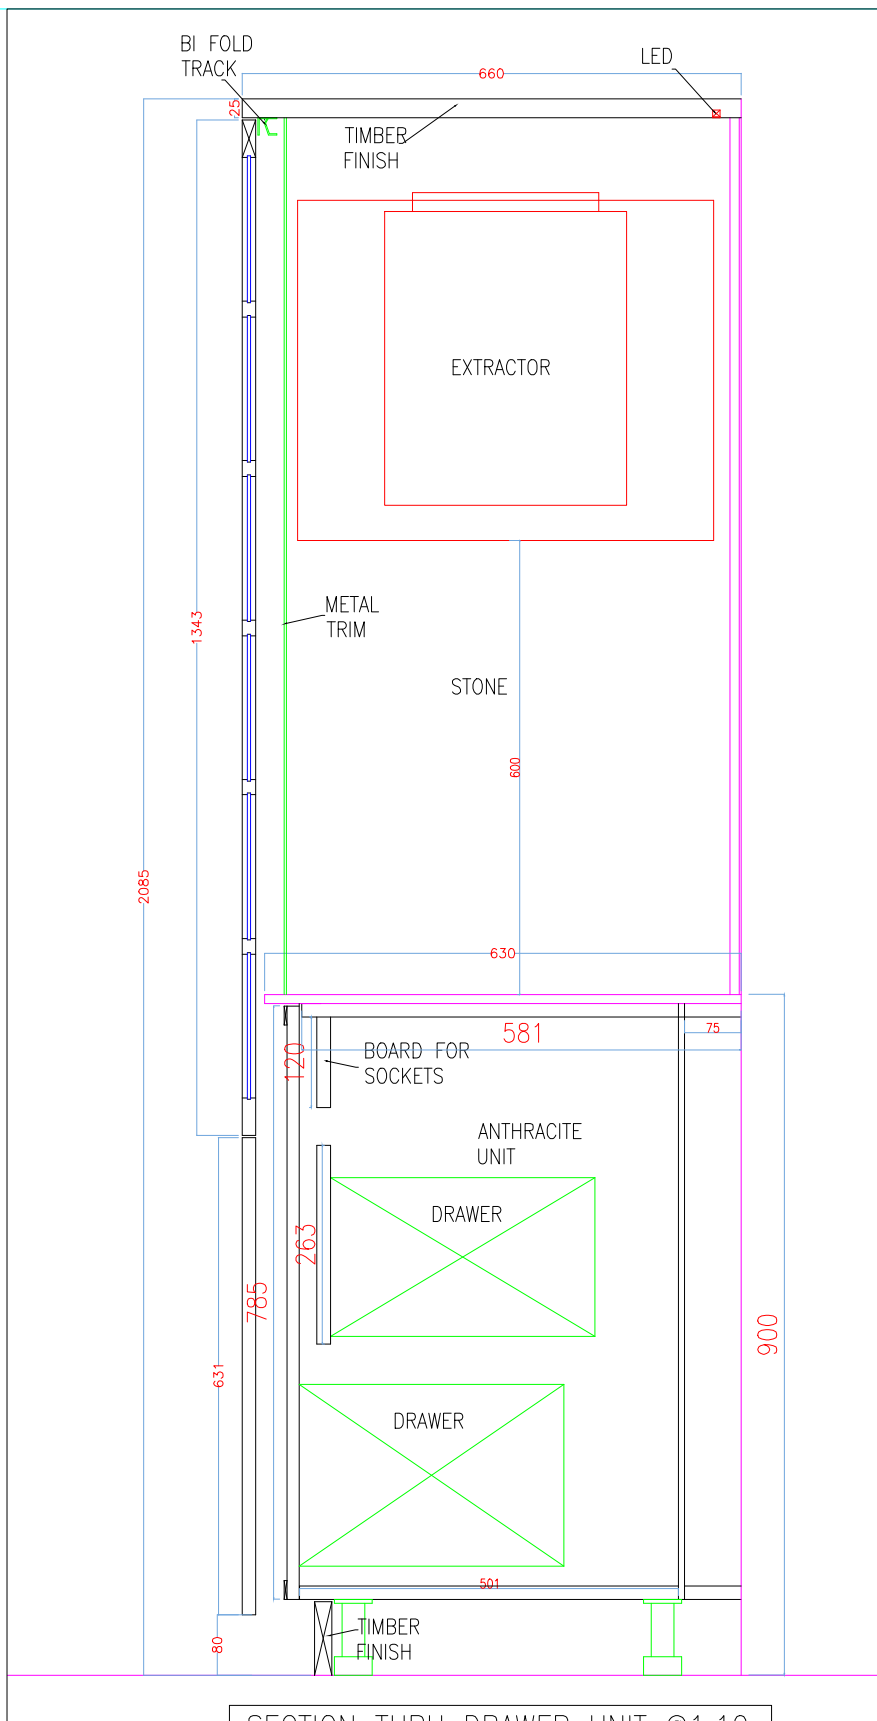


SECTION THRU DRAWER UNIT @1:10

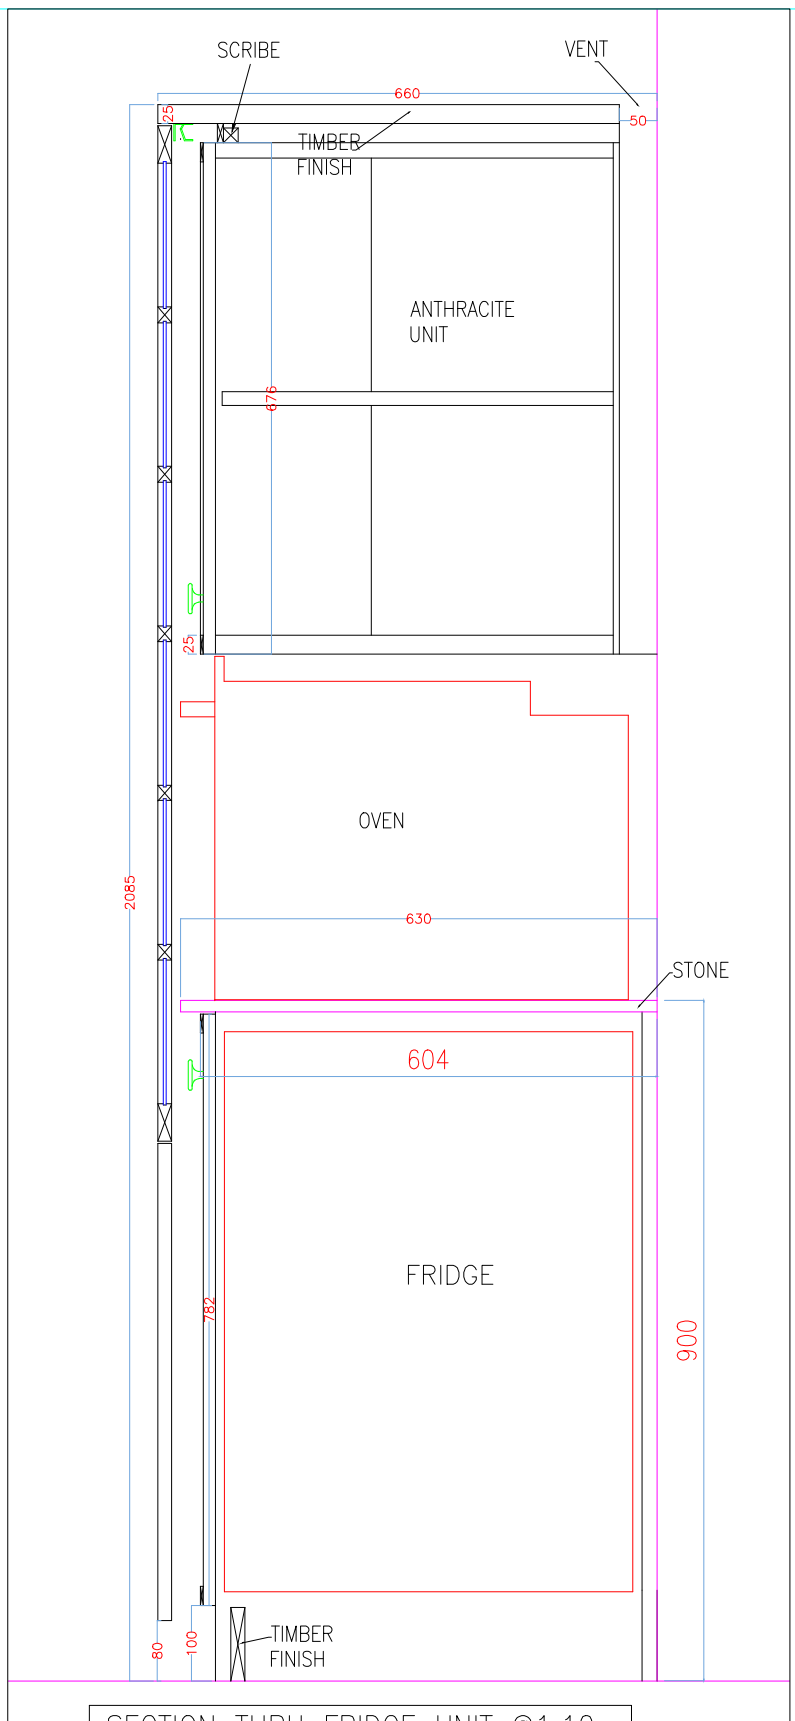


SECTION THRU FRIDGE UNIT @1:10

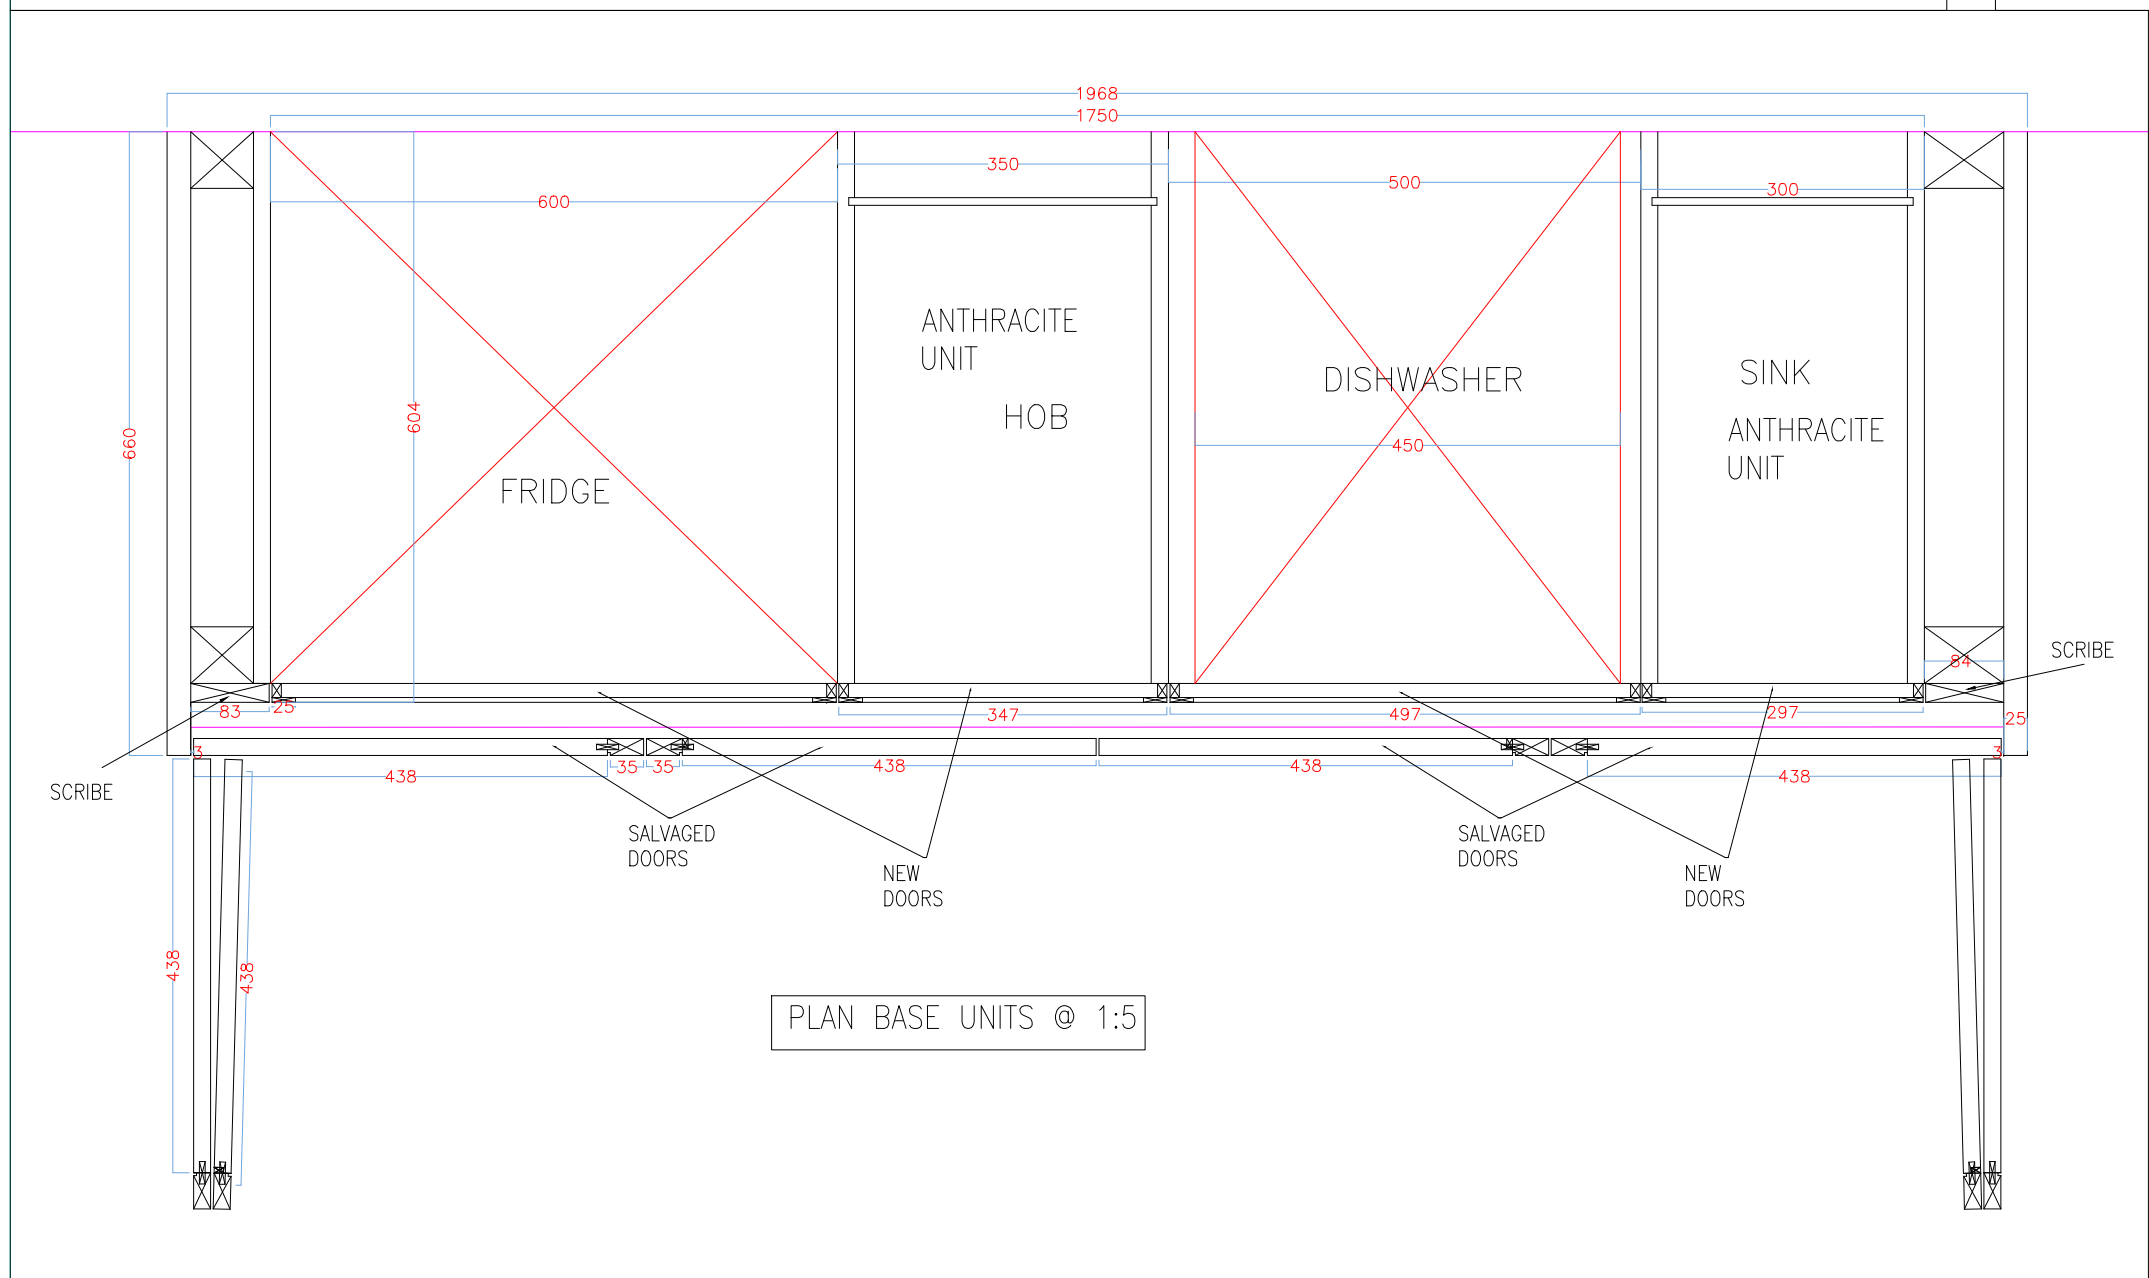


PLAN BASE UNITS @ 1:5

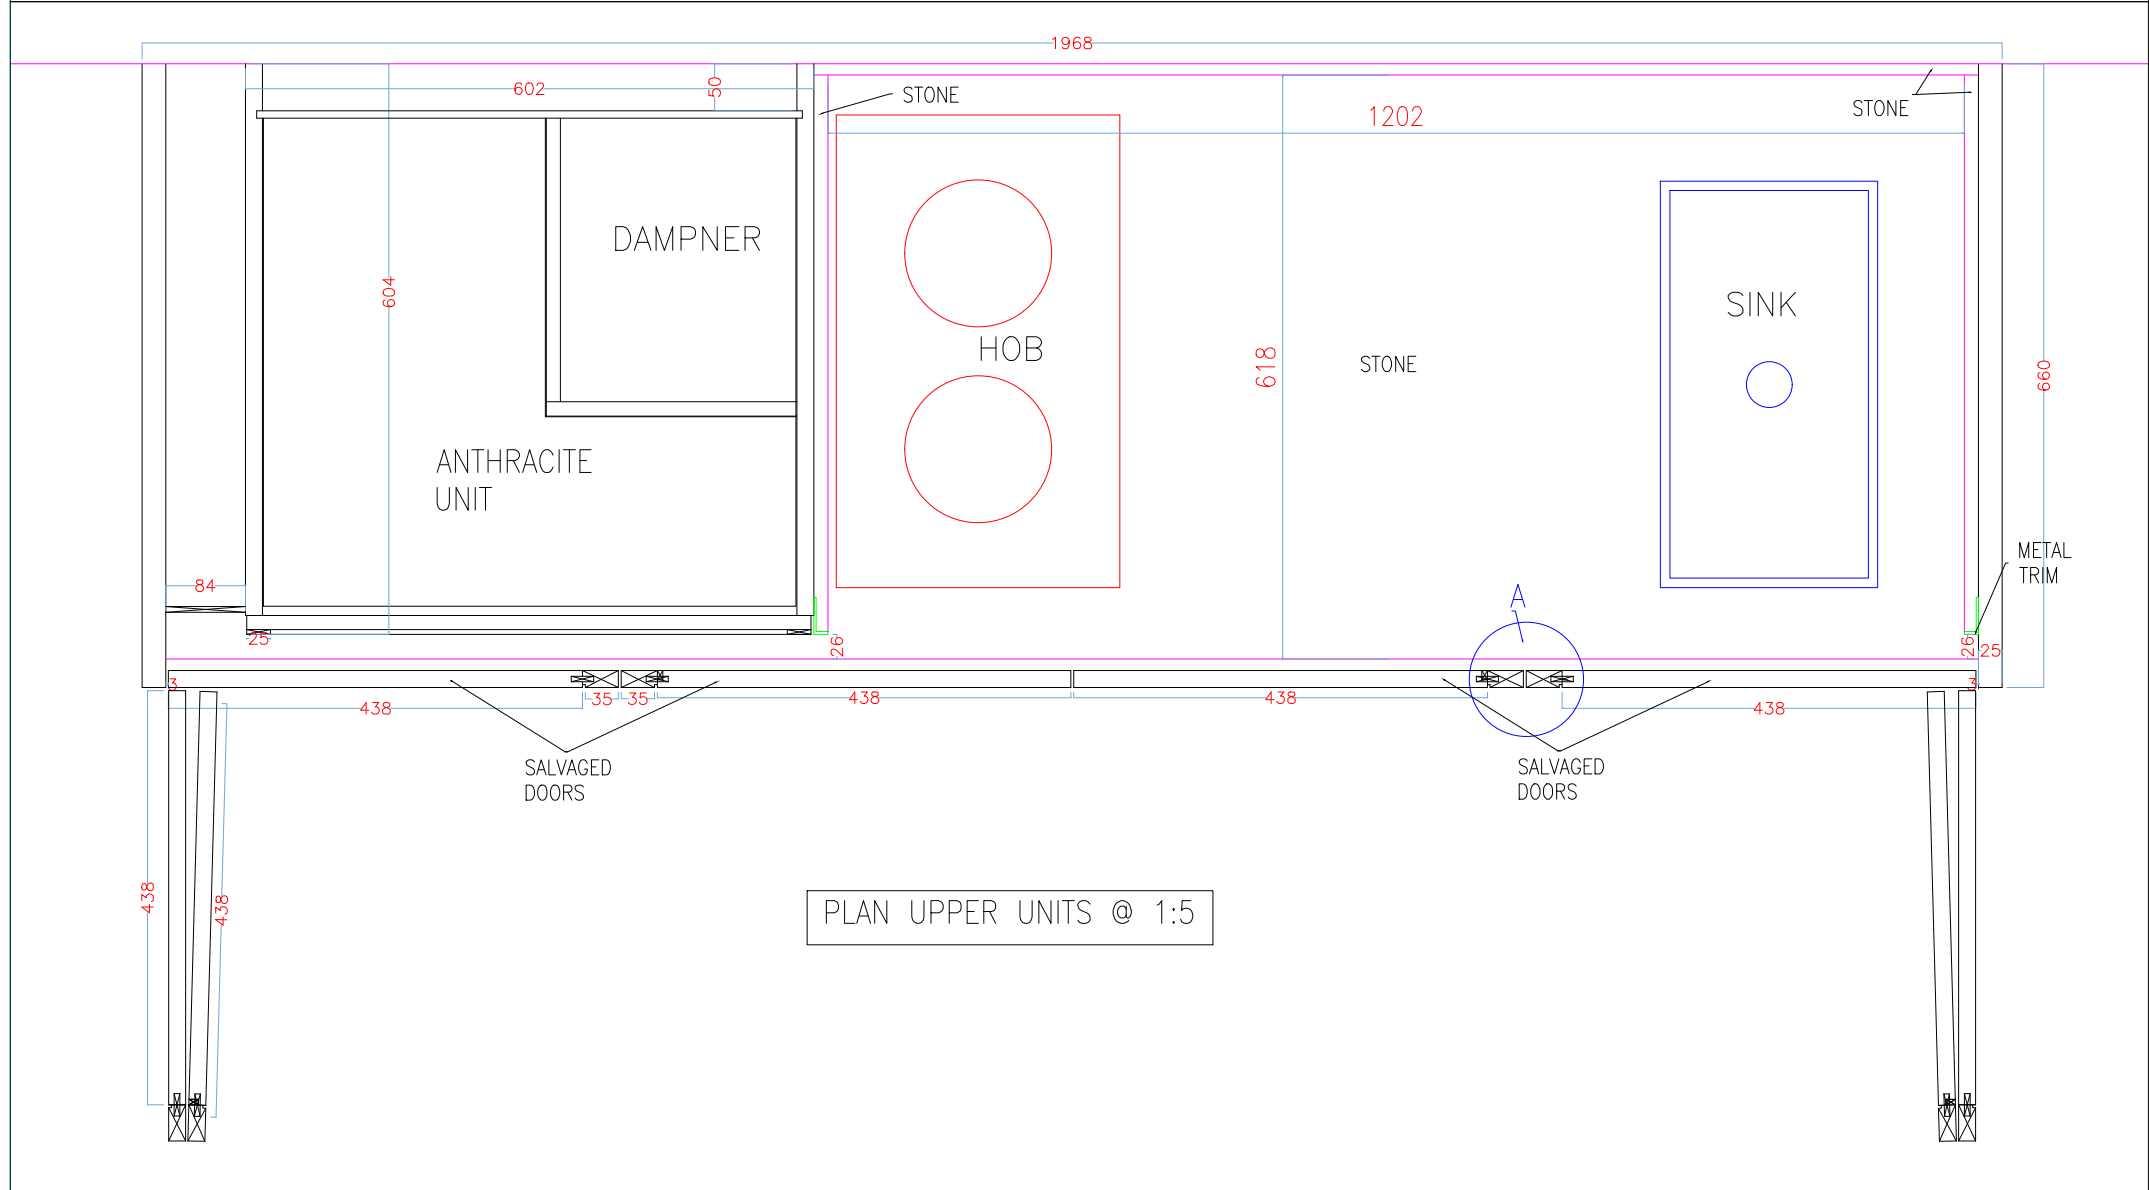


PLAN UPPER UNITS @ 1:5

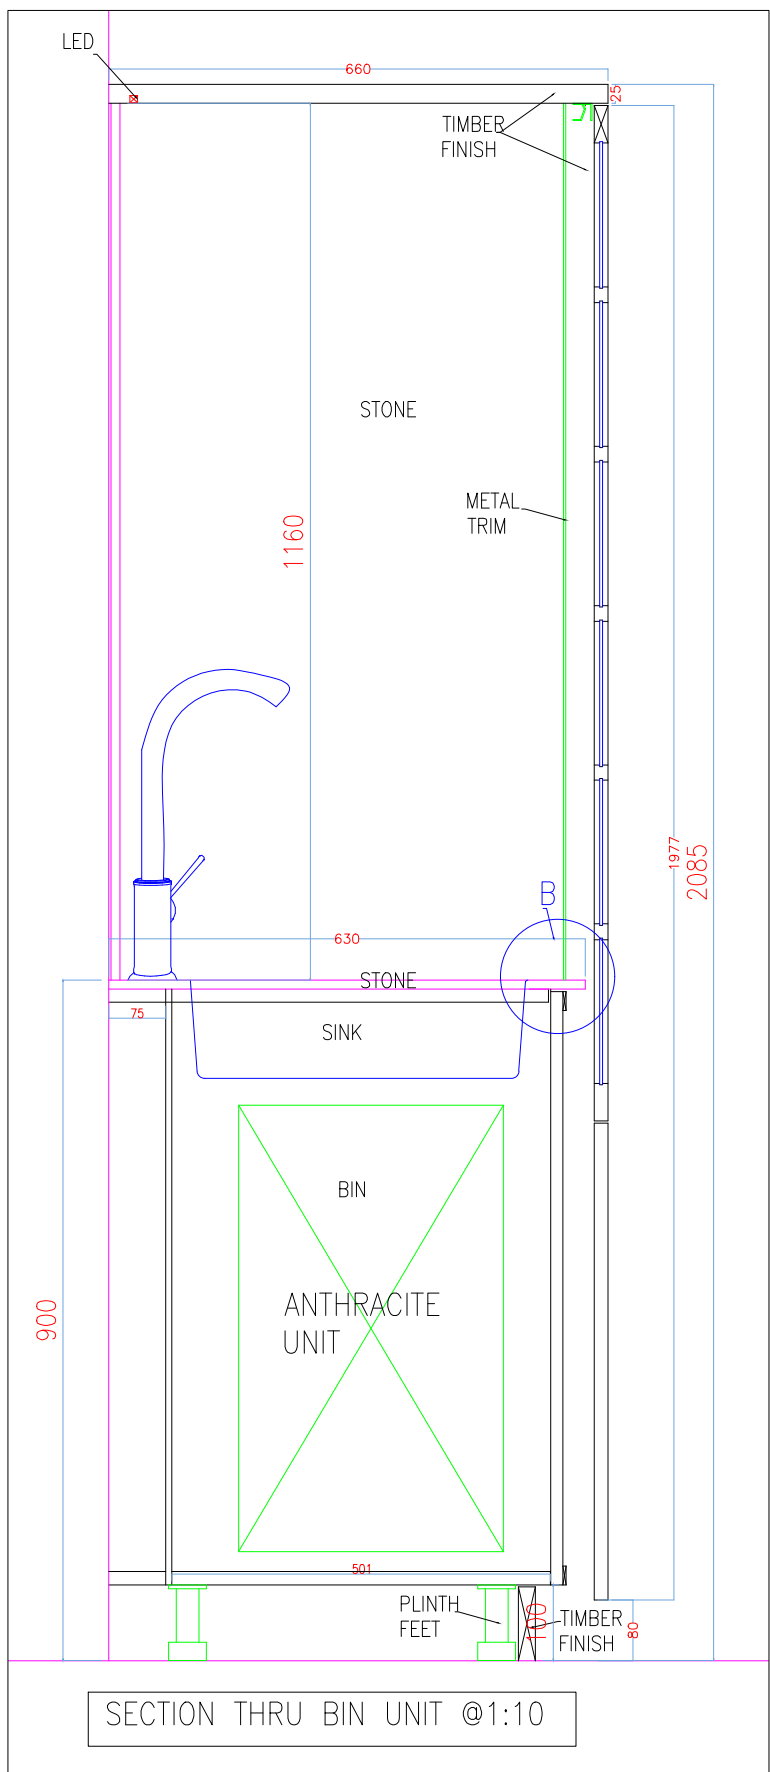


SECTION THRU BIN UNIT @1:10

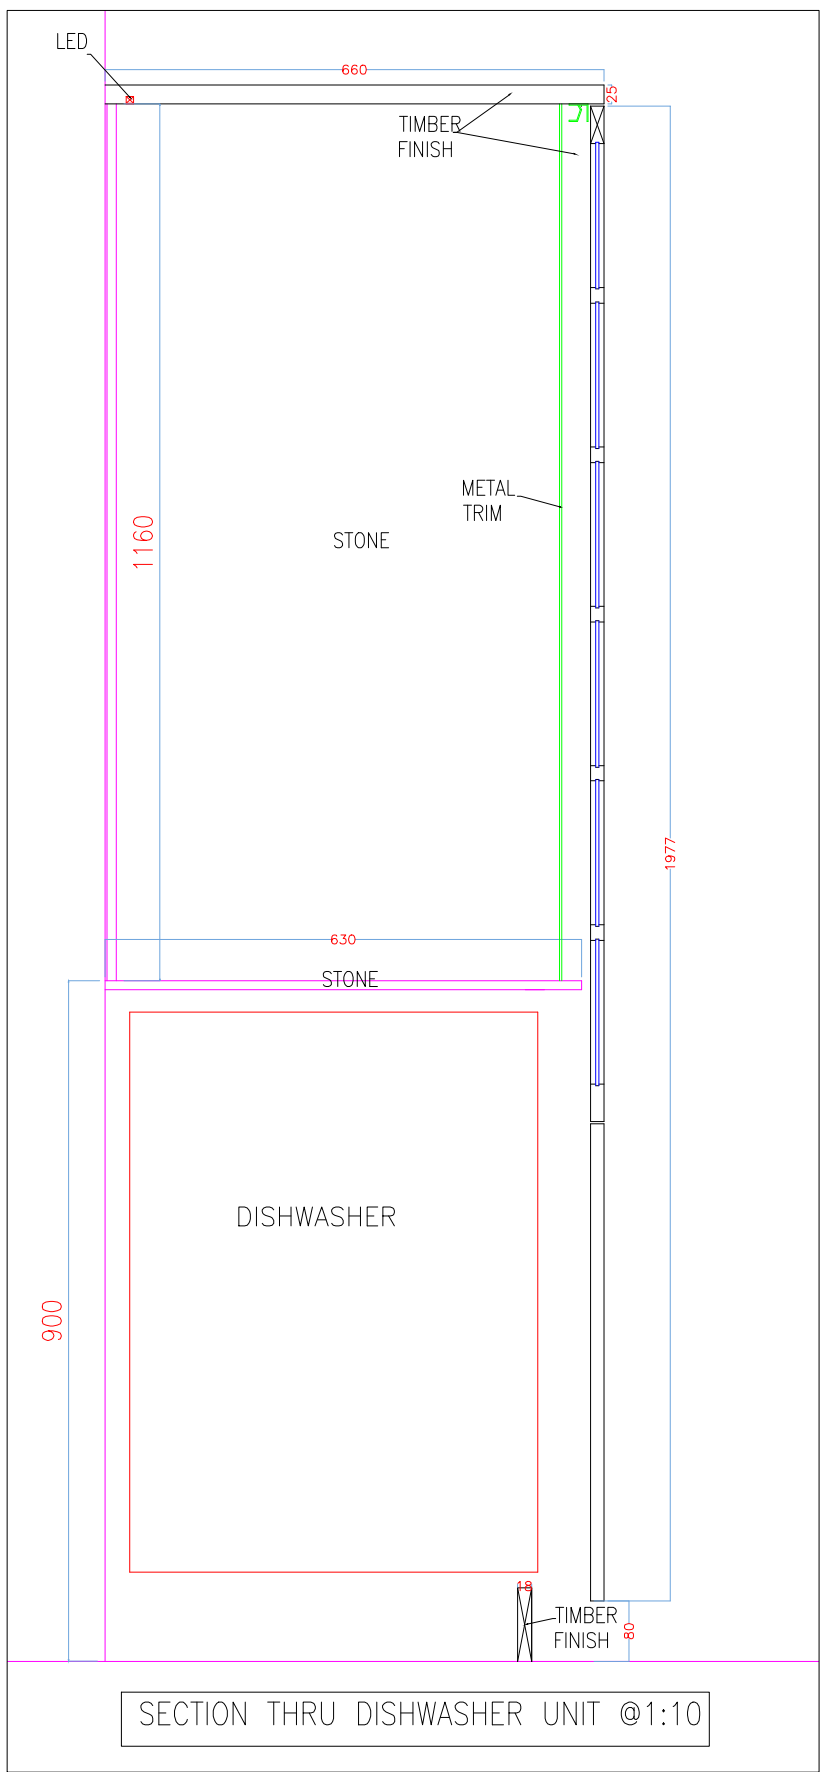

SECTION THRU DISHWASHER UNIT @1:10

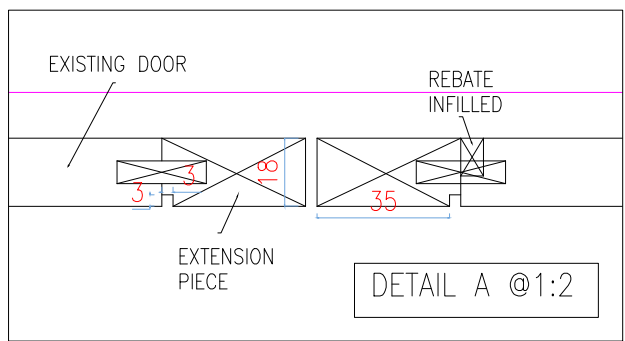

DETAIL A @1:2

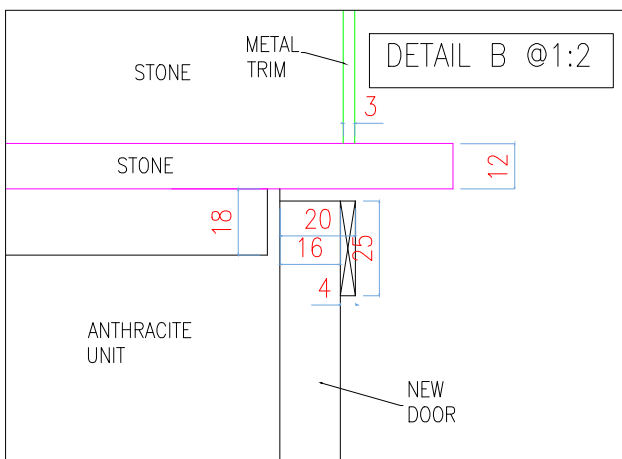

DETAIL B @1:2

UNIT CONSTRUCTED FROM ANTRACITE MFC
NEW DOOR /PANELS TO MATCH EXISTING
HERITAGE DOORS TO BE PATCHED UP AND REUSED
METAL TRIMS AS PER HOTEL KITCHENS
BI FOLD TRACK AS PER SAMPLE
HANDLES TBC

22/04/23 22/04/23

22/04/23

C1	FOR CONSTRUCTION	DOS	22/04/23
ISSUE	REVISION	DRAWN DATE	
Ardmore CONSTRUCTION LTD			
			
PROJECT: HORNSEY TOWN HALL			
CONTRACT TITLE			
HERITAGE KITCHENS			
DRAWING TITLE			
F21 KITCHEN			
ARCHITECT			
MAKE			
SCALE	VARIES	Dwg Issue	
AT A1		FOR CONSTRUCTION	
DRAWN	DOS	JOB NO.	DRG NO.
DATE	22/04/23	748BB1	748-F21-22-01-001