
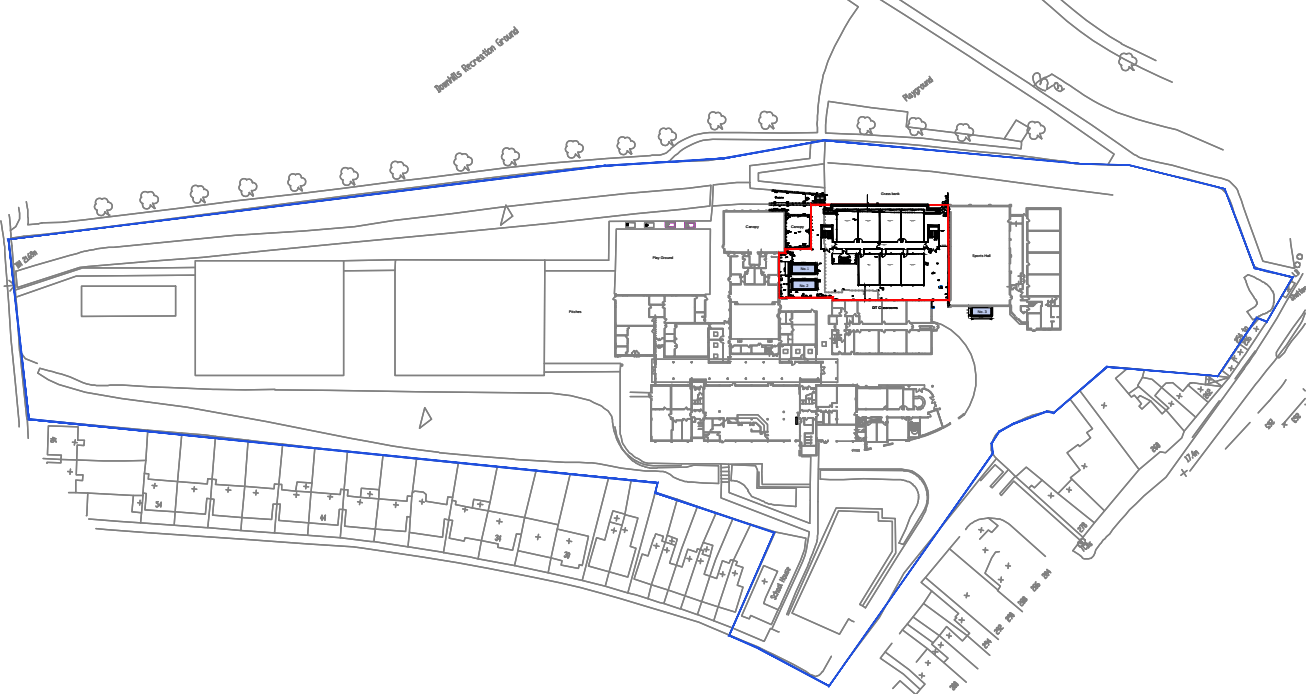


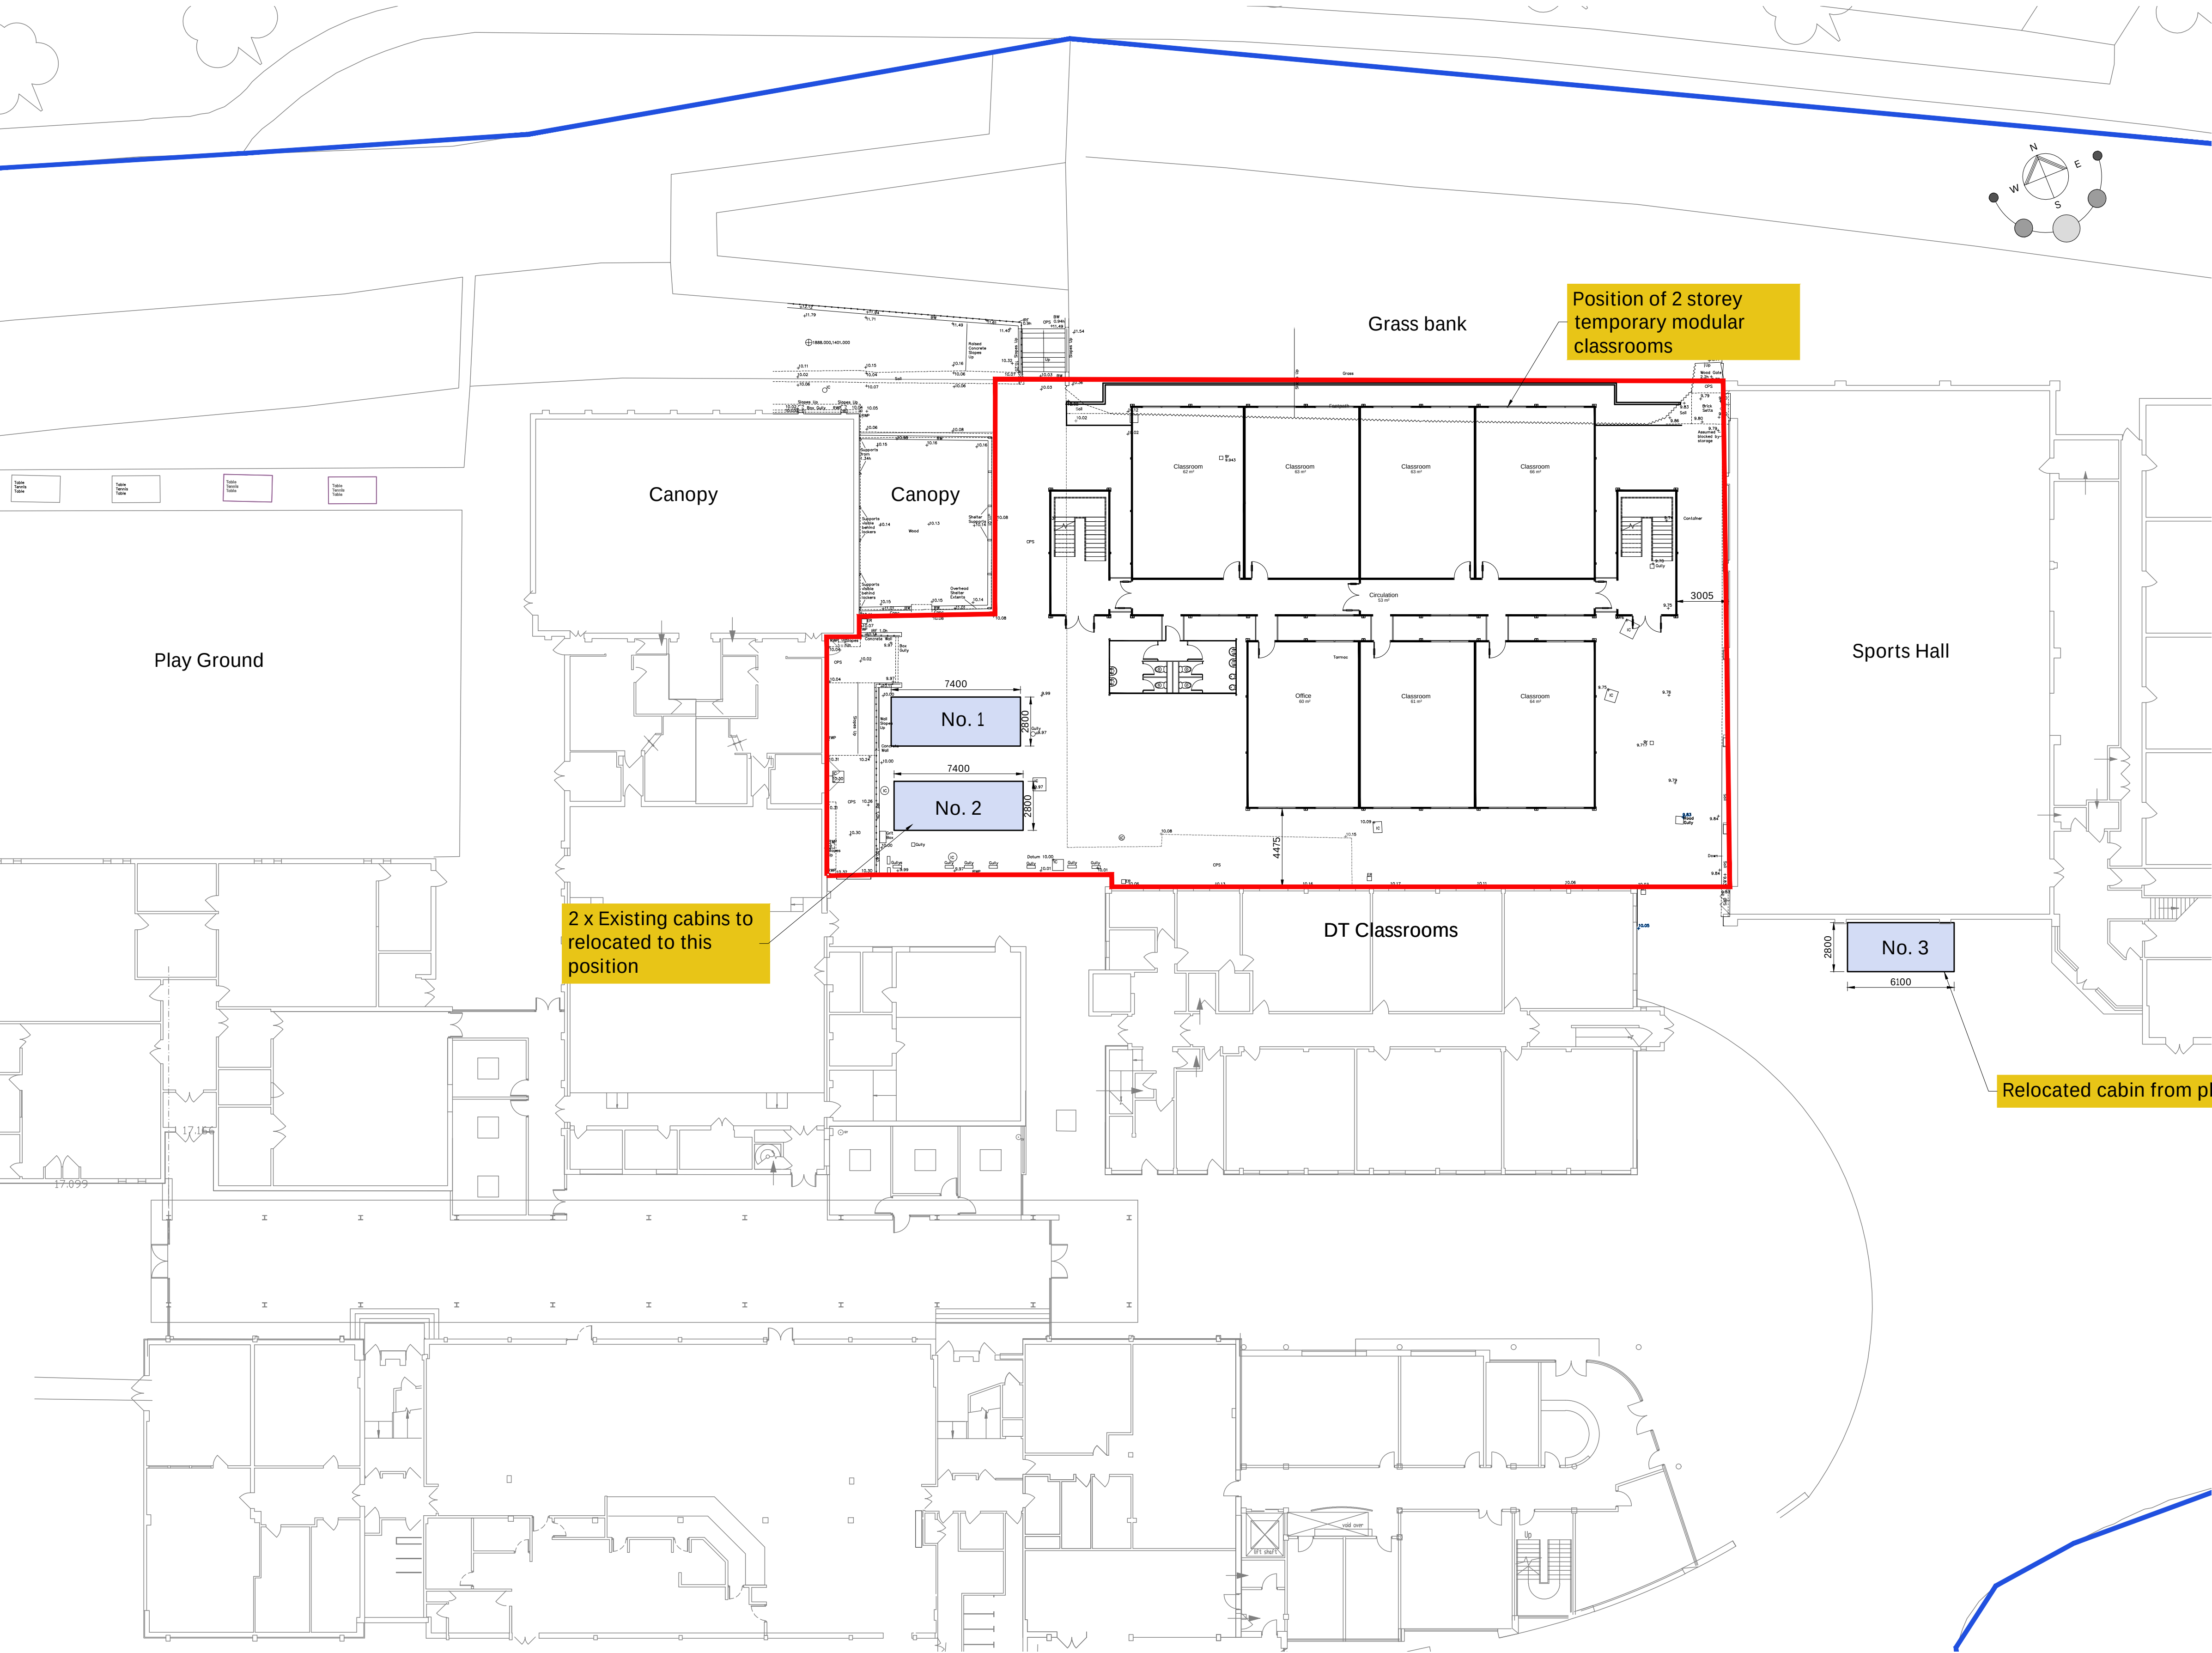


Site Plan
As Proposed

KEY

- Application Site
- Site ownership boundary

Site Plan
As Proposed

1:200

 

P02	Red boundary revised	15.06.23	sd	aw
P01	Issued for planning	09.06.23	sd	aw
rev.	description	date	drawn	chkd
client :				

London Borough of Haringey

project :

Park View School,
Temporary Classrooms

drawing title :

Proposed Site Plan

FulkersBaileyRussell

London | Basingstoke | Brighton | Bristol | Cardiff | Kings Hill | Manchester

info@fulkers.co.uk // www.fulkers.co.uk // 020 3735 5792

proj no : 23.4106	scale: 1:200@A1
-----------------------------	--------------------

identifier :
4106-FBR-A1-00-DR-A-200

status: S4 (Planning)	rev no: P02
---------------------------------	-----------------------