


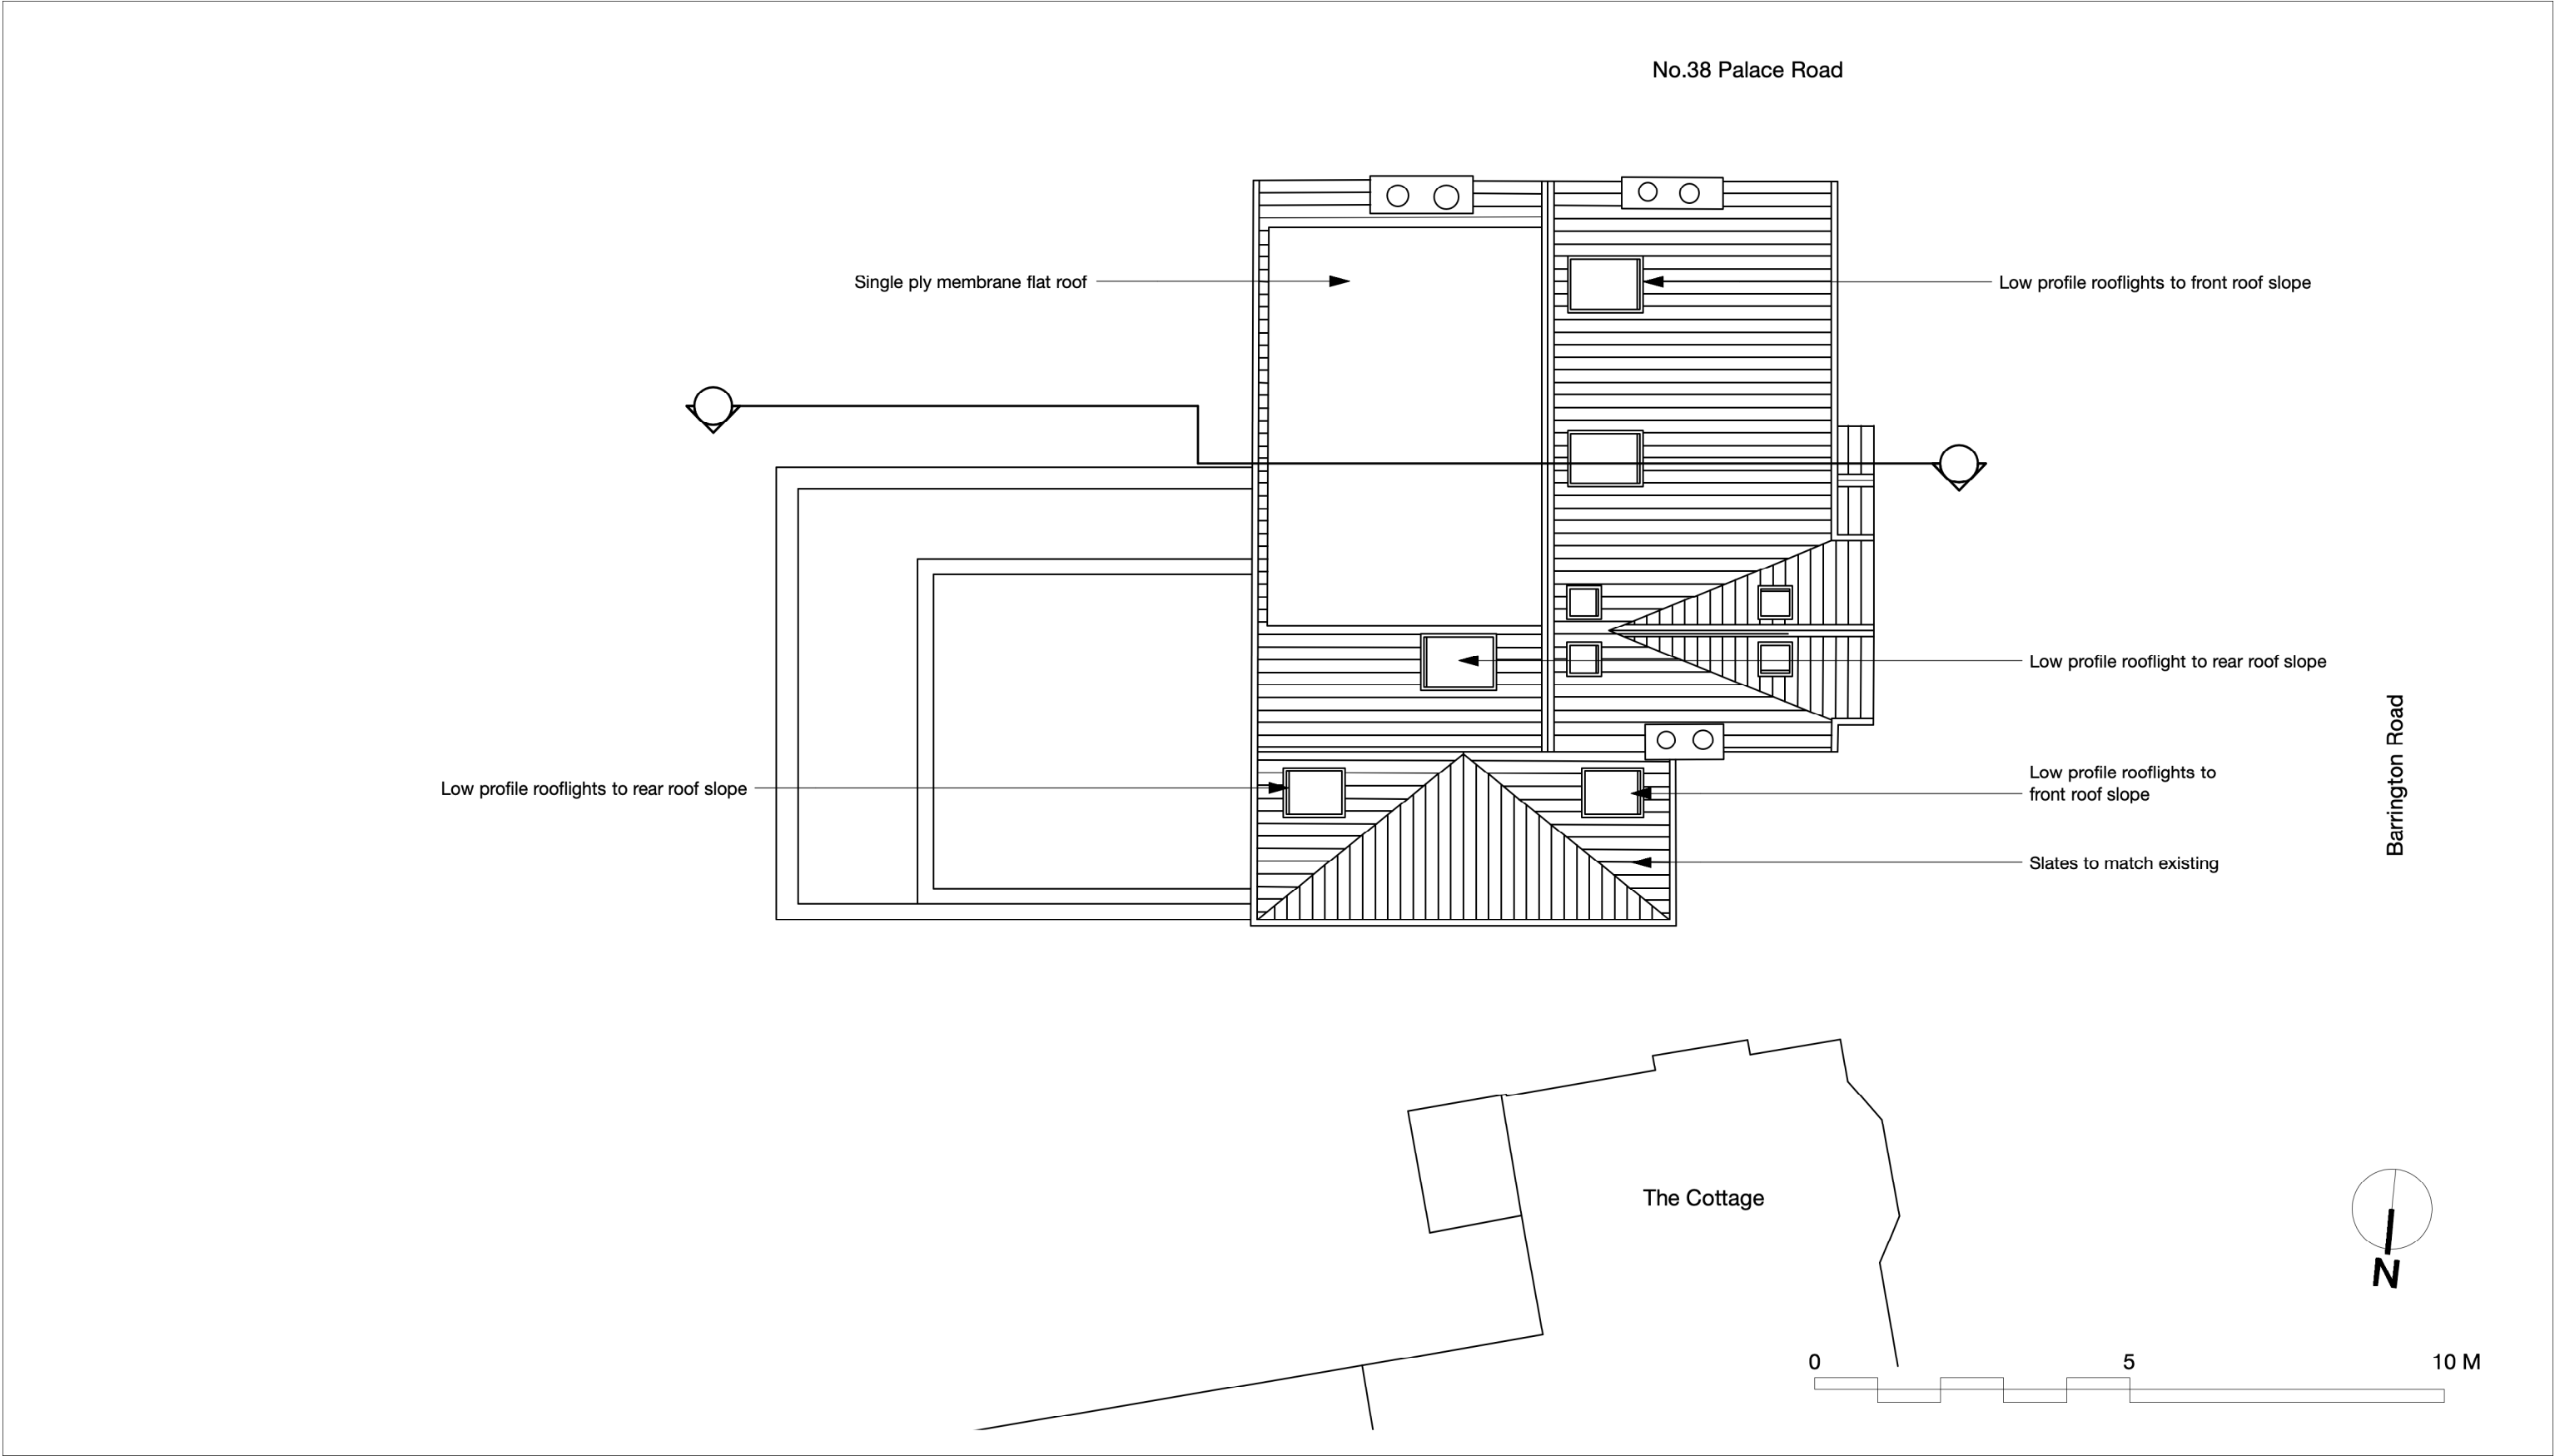

GENERAL NOTES

1. This drawing is the copyright of Haines Phillips Architects.
2. Do not scale from this drawing. Use figured dimensions only.
3. This drawing must not be used for land transfer purposes, or for construction purposes unless accompanied by an Architect's Instruction.

DRAWING ISSUE STATUS

ISSUE	STATUS	COMMENT
P	PRELIMINARY	For comment and review
PL	PLANNING	Planning/Listed Building Application
BR	BUILDING REGS	Building Regs Application
T	TENDER	For pricing purposes only
C	CONSTRUCTION	For procurement & construction
FC	FINAL CONSTRUCTION	Record drawings on completion
L	LEGAL	Conveyancing or other legal purposes

REVISIONS

REV	DATE	NOTES
2	14/05/23	Ground floor rear extension reduced in height. Depth of first floor rear extension reduced, Width adjusted. Roof terrace reduced and moved to eastern elevation. Rear dormer set in from southern end and reduced in height.
3	14/06/23	Dormer roof adjusted for reduced terrace doors and balustrade below
4	15/06/23	Width of dormer reduced. Terrace omitted with juliet balcony doors/balustrade in lieu

**HAINES
PHILLIPS**
ARCHITECTS

Tankerton Works
12 Argyle Walk
London WC1H 8HA
t 020 7833 9324
f 020 7837 2864
e office@hainesphillips.co.uk

JOB TITLE
Westbrook
Barrington Road N8 8QS
DRAWING TITLE
Roof Plan
As Proposed

DRAWN	DATE	SCALE	
PL	Jan 2023	1:100@A3	
JOB NR	DRAWING NO.	ISSUE	REVISION
4338	GA 313	PL	4