



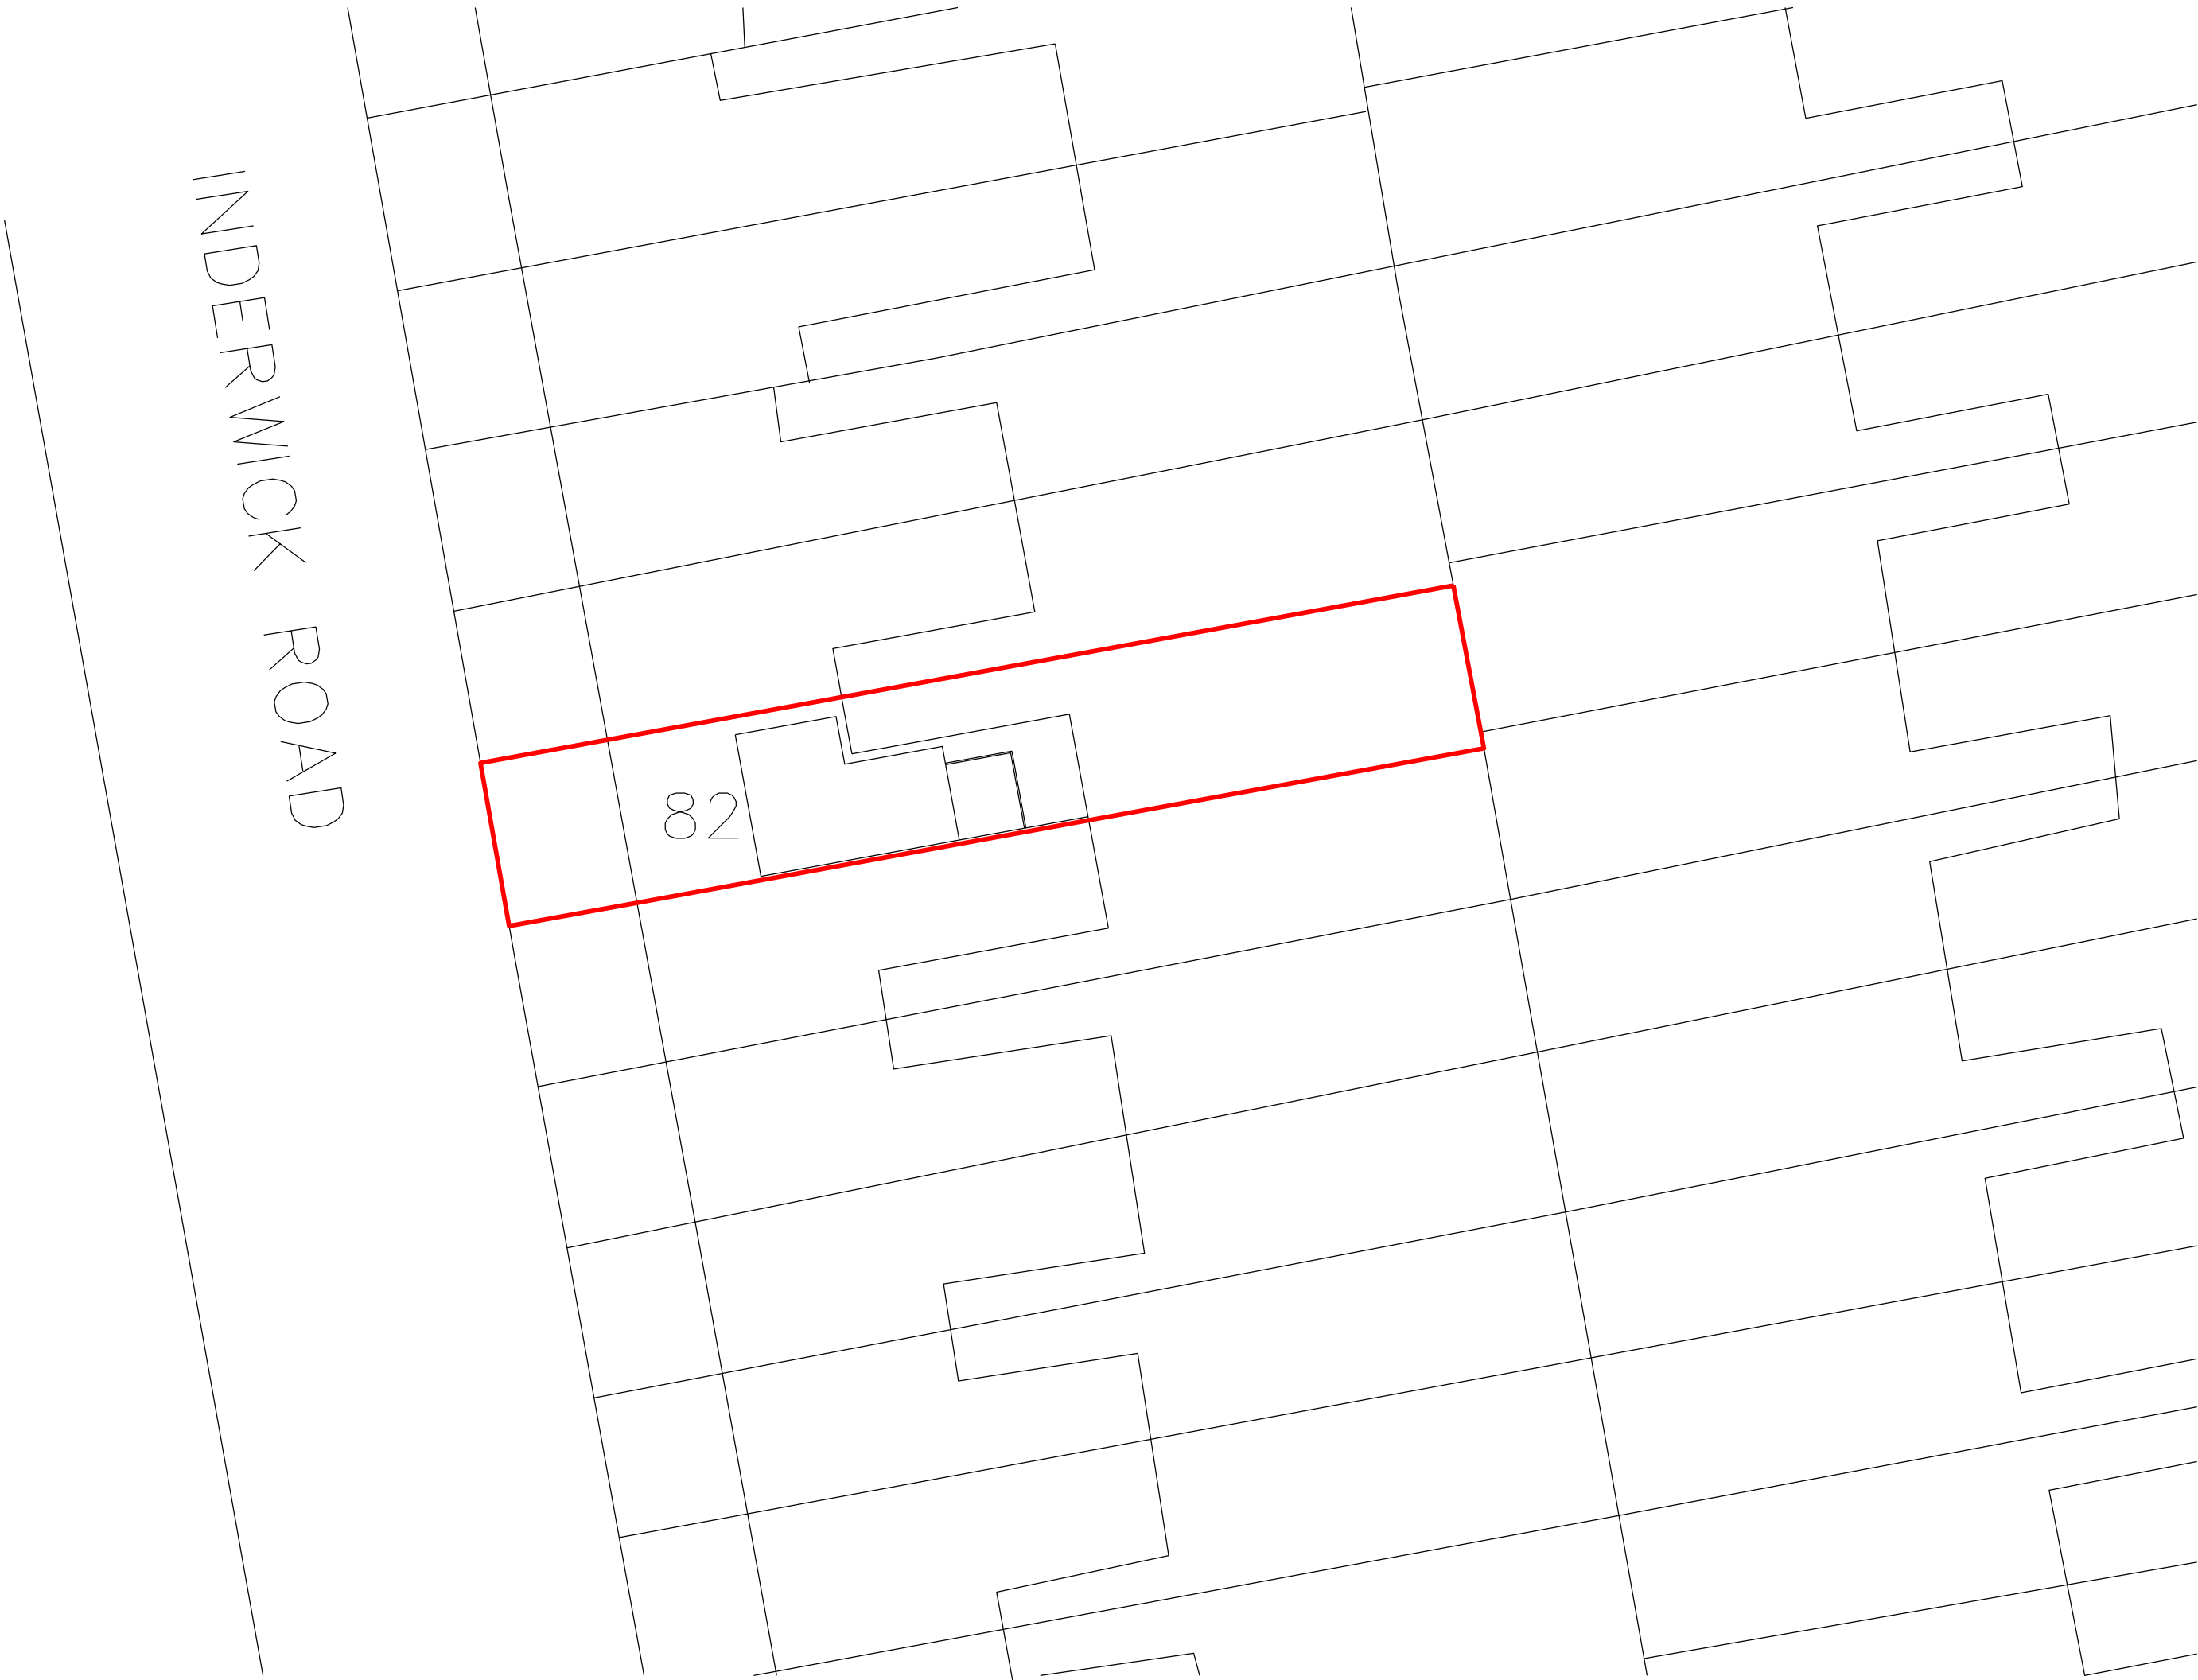

THIS DRAWING IS PROTECTED BY COPYRIGHT AND MUST NOT BE COPIED OR REPRODUCED WITHOUT THE WRITTEN CONSENT OF MAROOD ARCHITECTS. ALL DIMENSIONS AND REFS TO BE CHECKED ON SITE. NORTH POINTS SHOWN ARE INDICATIVE.

SITE SPECIFIC HAZARDS

IN ACCORDANCE WITH THE REQUIREMENTS OF THE CON REGULATIONS 2007 THE FOLLOWING SIGNIFICANT RESIDUAL HAZARDS HAVE NOT BEEN DISCLOSED OUT OF THIS PROJECT AND MUST BE TAKEN INTO CONSIDERATION BY CONTRACTORS PLANNING TO UNDERTAKE THE WORKS SHOWN ON THIS DRAWING.

 

APPLICATION SITE
BOUNDARY AREA

A	14.06.23	Terrace reduced	NM
---	----------	-----------------	----

REV	DATE	NOTES	INT.
-----	------	-------	------

CLIENT

M&B LAND INVESTMENT LTD

PROJECT

LOFT CONVERSION & TERRACE AT
82 GF UNIT INDERWICK ROAD,
LONDON N8 9JY

DRAWING TITLE

SITE PLAN

AS PROPOSED

STATUS	PLANNING
--------	----------

DATE	DRAWN	CHECK	SCALE @ A3
27.02.23	NM		1:200

PROJECT NUMBER	UNIT / BLOCK	CU / SPB CODE	TYPE & NUMBER	REVISION LETTER
----------------	--------------	---------------	---------------	-----------------

DRAWING NO.

221004	L	022	A
--------	---	-----	---

Site Location Plans	L	GA Plans	P	Elevations	E
Sections	S	Details	D	Public Realm	C

Marood Architects

43 VINCENT ROAD, DAGENHAM, RM9 6AS

T: 07737271335

Email: info@marood-architects.com
Web: www.marood-architects.com