




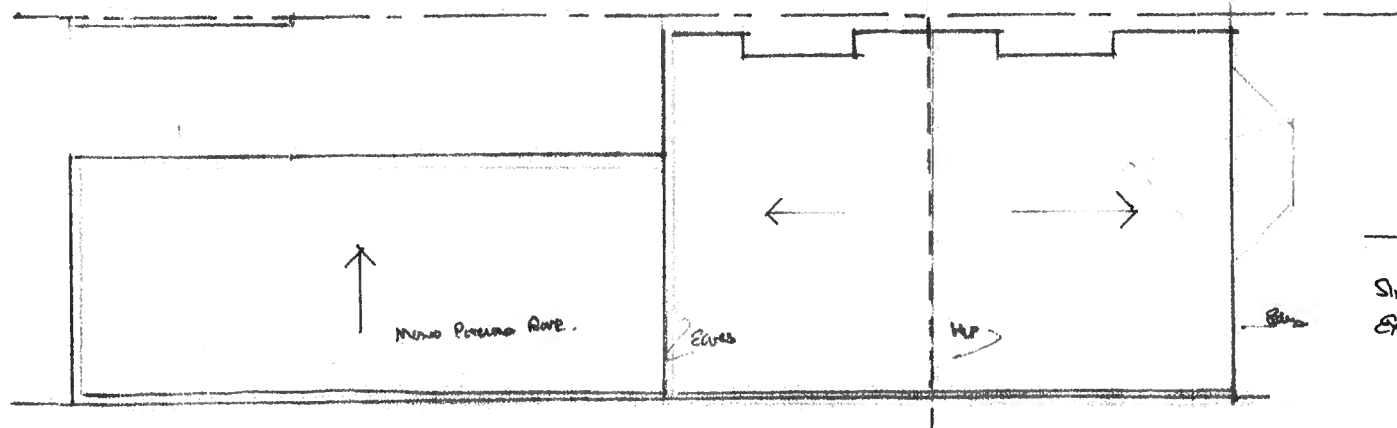


EXISTING ROOF PLAN (SCALE 1:100)

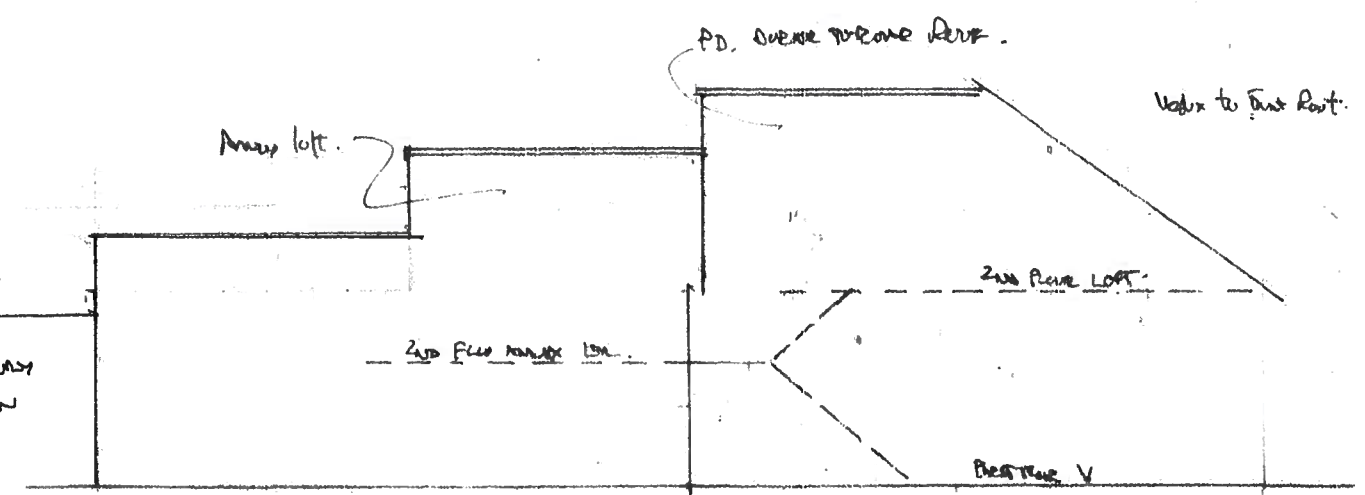

PROPOSED SECTION (SCALE 1:100)

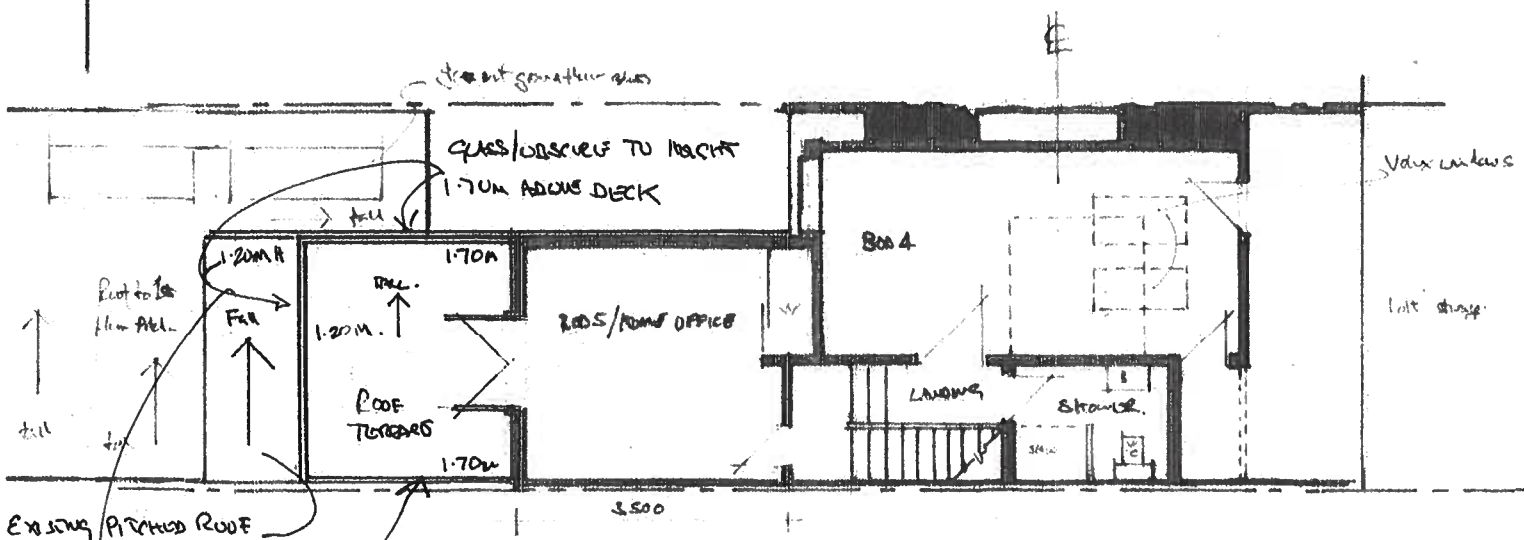

PROPOSED LOFT FLOOR LAYOUT (SCALE 1:100) GENERATED UNDER HCY | 2022 | 4700

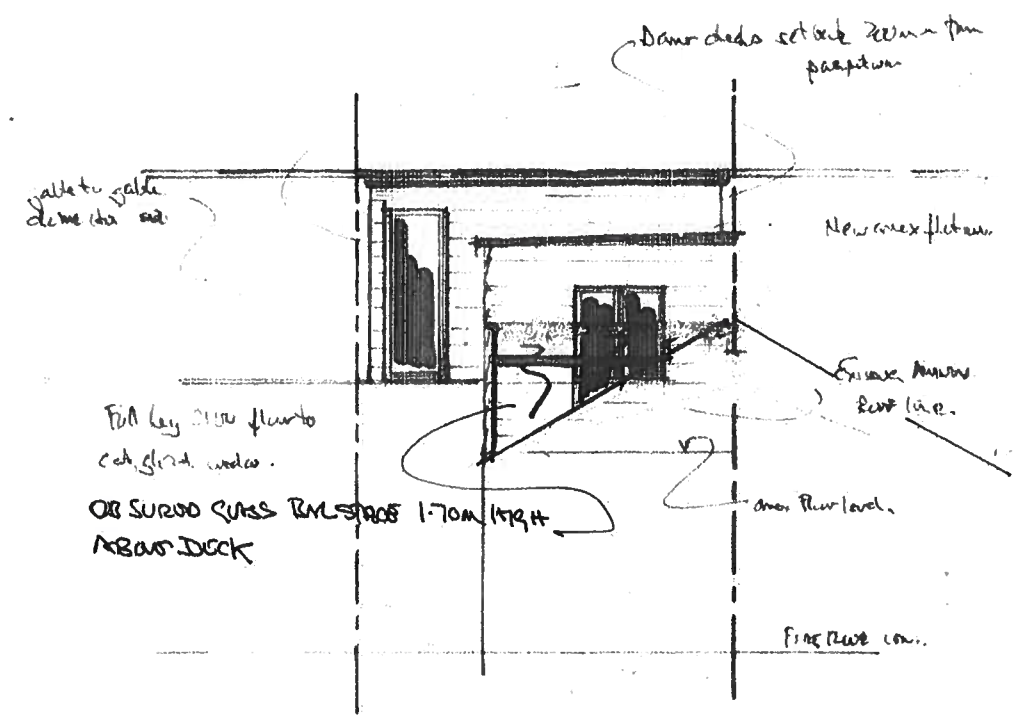

PROPOSED SECTION (SCALE 1:100)

NOTES: All dimensions must be checked on site and not scaled from this drawing.		Client MEVUE'S FARM	Scale 1:100	Showing Roof Tones? Drawing Title PROPOSED ROOF Scale & Dimensions
		Job Title LOFT SECTION 104 BRIDGEMAN ROAD ANDREWS NB OAH.	Drawn by PI Date NOV 2022	
				Drg No. 2021 03 03A Rev