


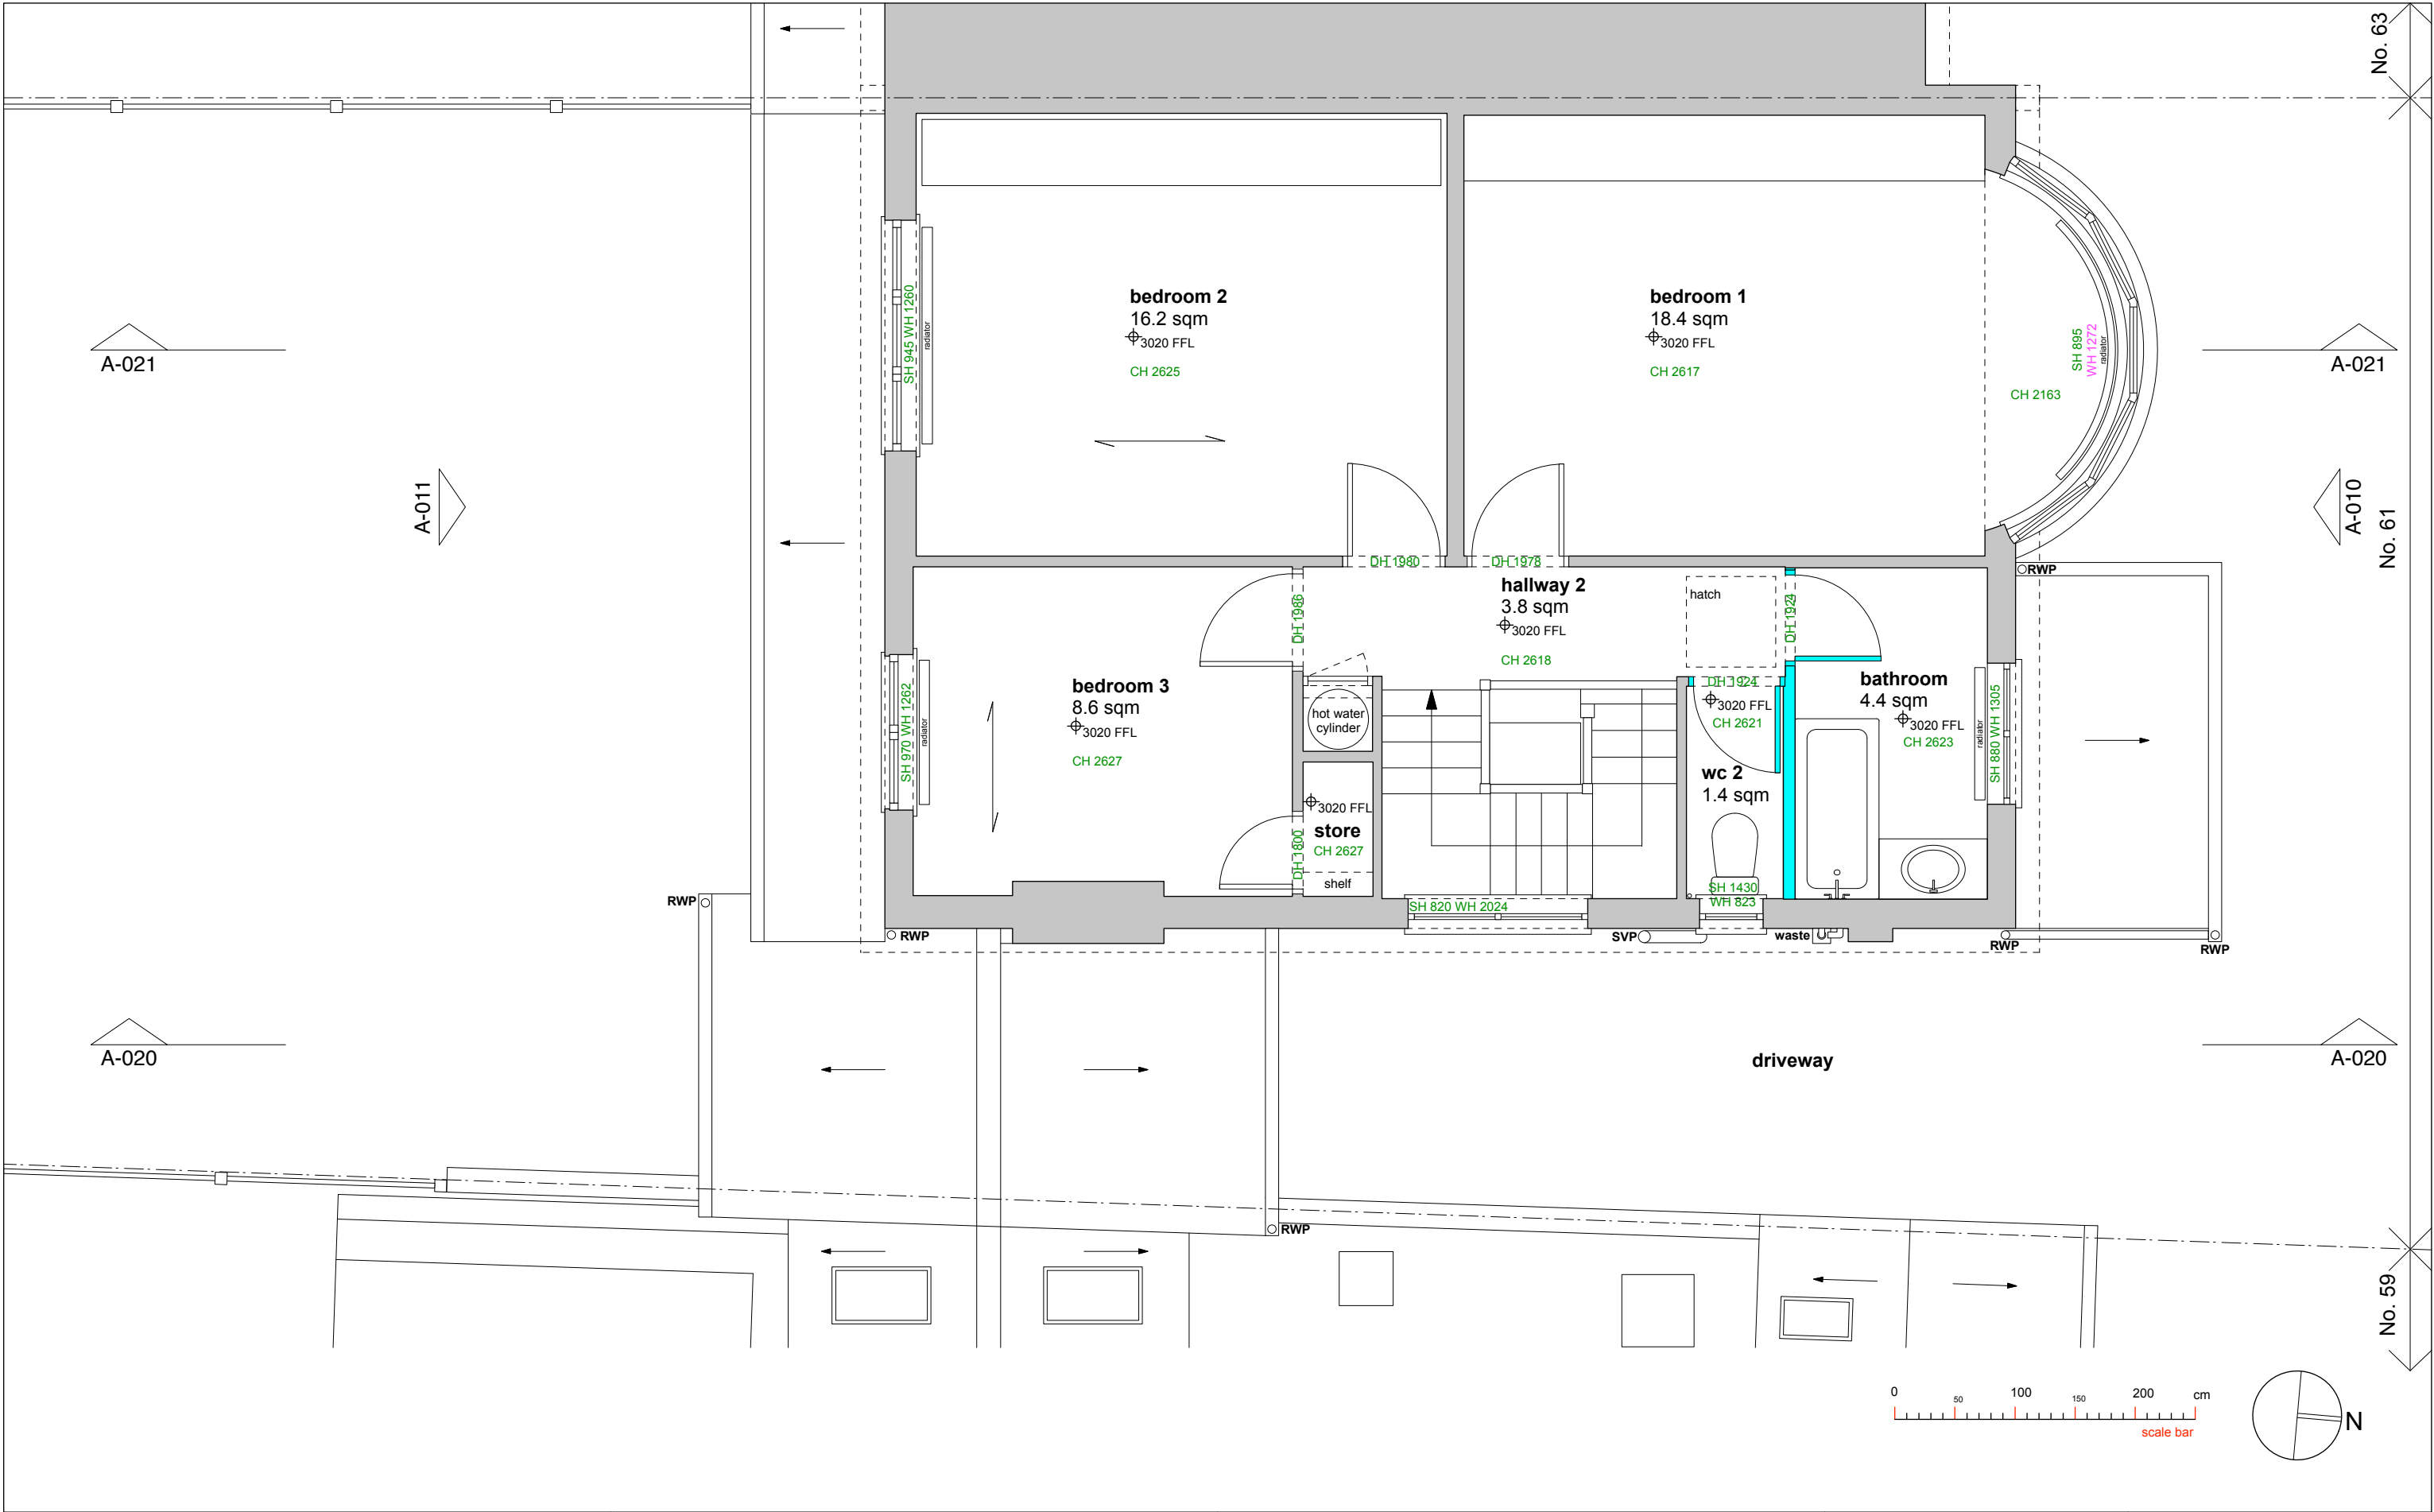

rev			date		notes		dimensions are not to be scaled from this drawing. this drawing is based on current available information and should not be relied on as accurate measurements of usable space. the contractor is responsible for checking all dimensions on site. this drawing is property of A2studio ltd. and copyright is reserved by them. the drawing is issued on condition that it is not copied or disclosed by or to any unauthorised persons without the prior consent in writing of A2studio ltd.		existing elements to be demolished / removed		A2studio 106 high street, london N8 7NT T 020 7998 9066 E info@a2studio.co.uk		project 61 grosvenor road london N10 2DR															
P1			15/06/23		issued for planning																							
													title existing first floor plan		issue planning		scale 1:50 @ A3		date 15.06.2023		drw no GTP A-002		rev P1					