



Proposed Ground Floor Communal Plan - 1:50



Revisions		
Rev	Detail	Date

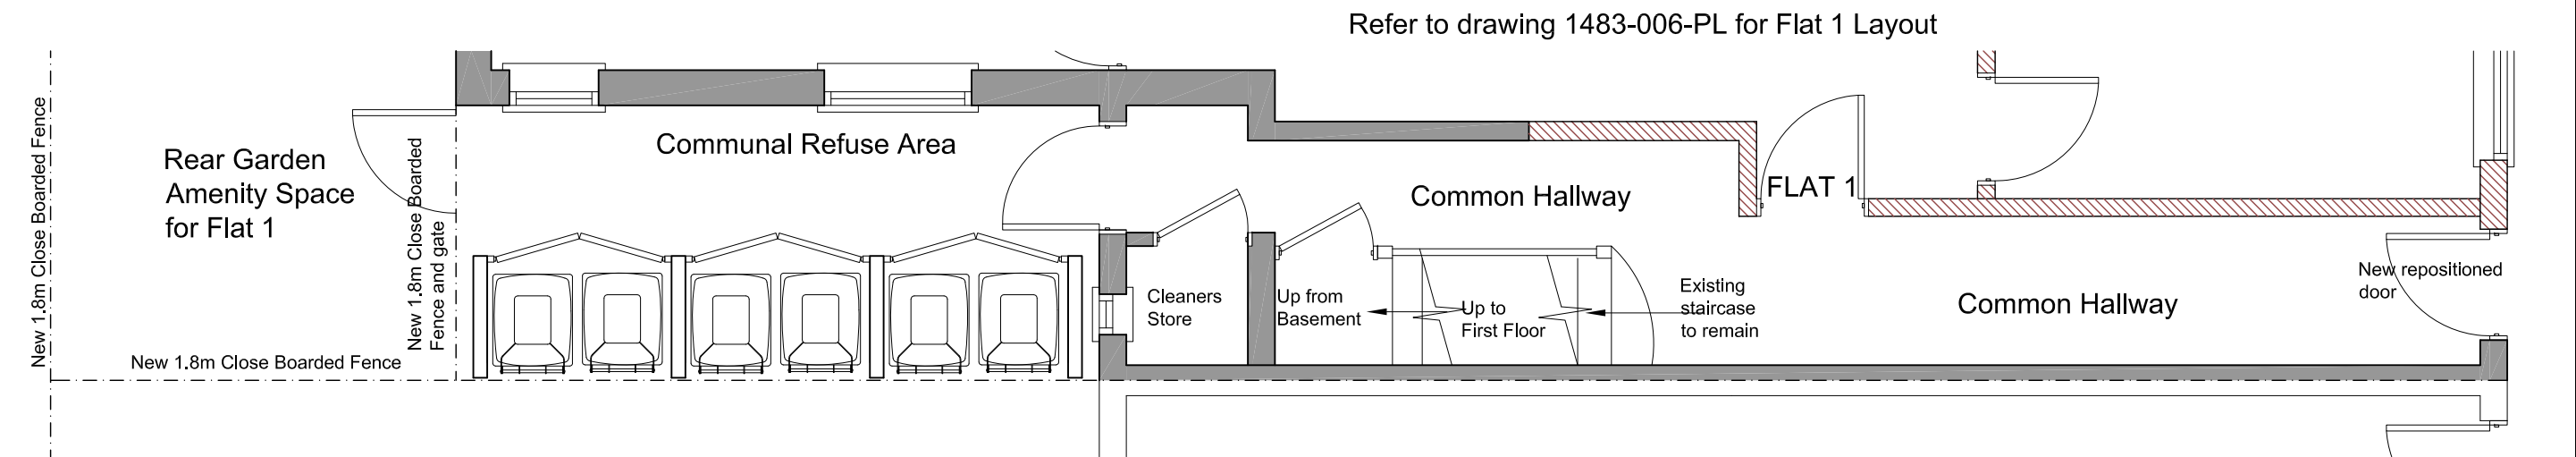

Refuse Enclosure - Front Elevation- 1:50

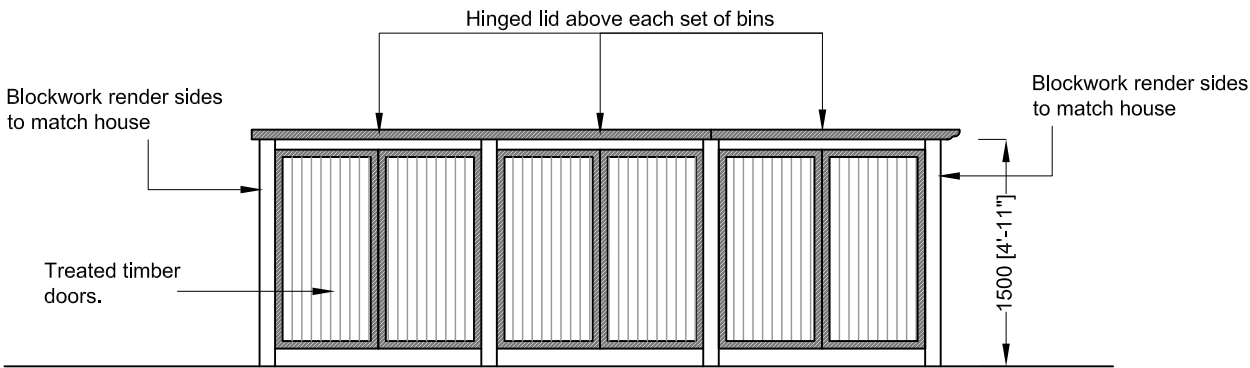

Refuse Enclosure - Side Elevations- 1:50

 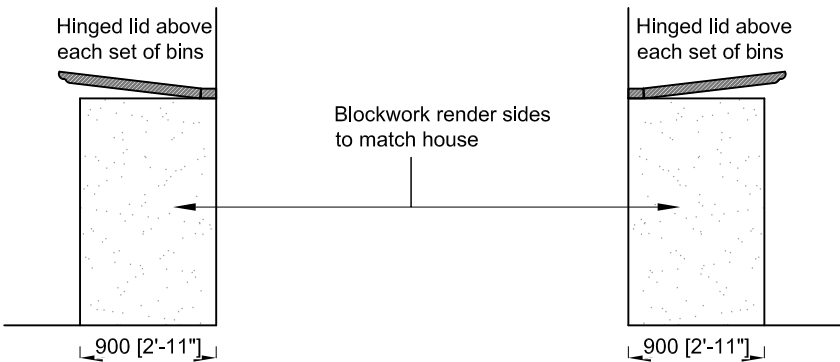

All dimensions and levels to be checked on site by contractor prior to commencement of work. This drawing and the copyrights and patents therein are the property of the Linear Insight Ltd and may not be used or reproduced without consent. This drawing is to be read in conjunction with all relevant consultants and/or specialist's drawings/documents and any discrepancies or variations are to be notified to the designer before the affected work commences. All works on site are to be carried out fully in accordance with current CDM regulations and recommendations, current Building Regulations, British Standards and Codes of Practice as appropriate.	Purpose of Issue	☒ Project	Drawing		LINEAR INSIGHT Ltd Architectural Design and Development Solutions info@linearinsight.com - www.linearinsight.com	
	Preliminary Information	☐ 6 Vartry Road Stamford Hill London N15 6PT	Proposed Refuse Details			
	Approval	☐ Client	Drawing Scale	Date		Drawing No.
	Tender	☐ Ms Ezeogu	1:50@A3	Sept 2022		1483-006-1-PL
	Construction	☐				Rev.
						—