





front elevation

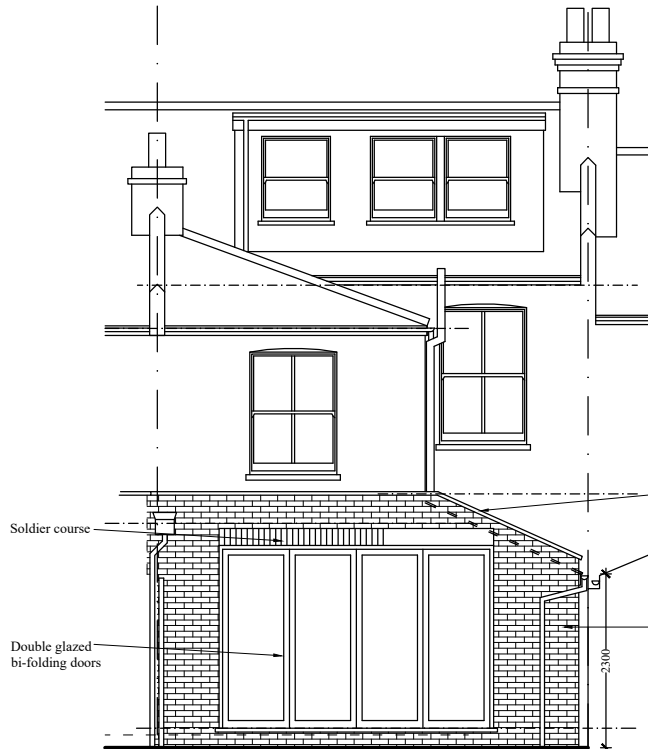

rear elevation

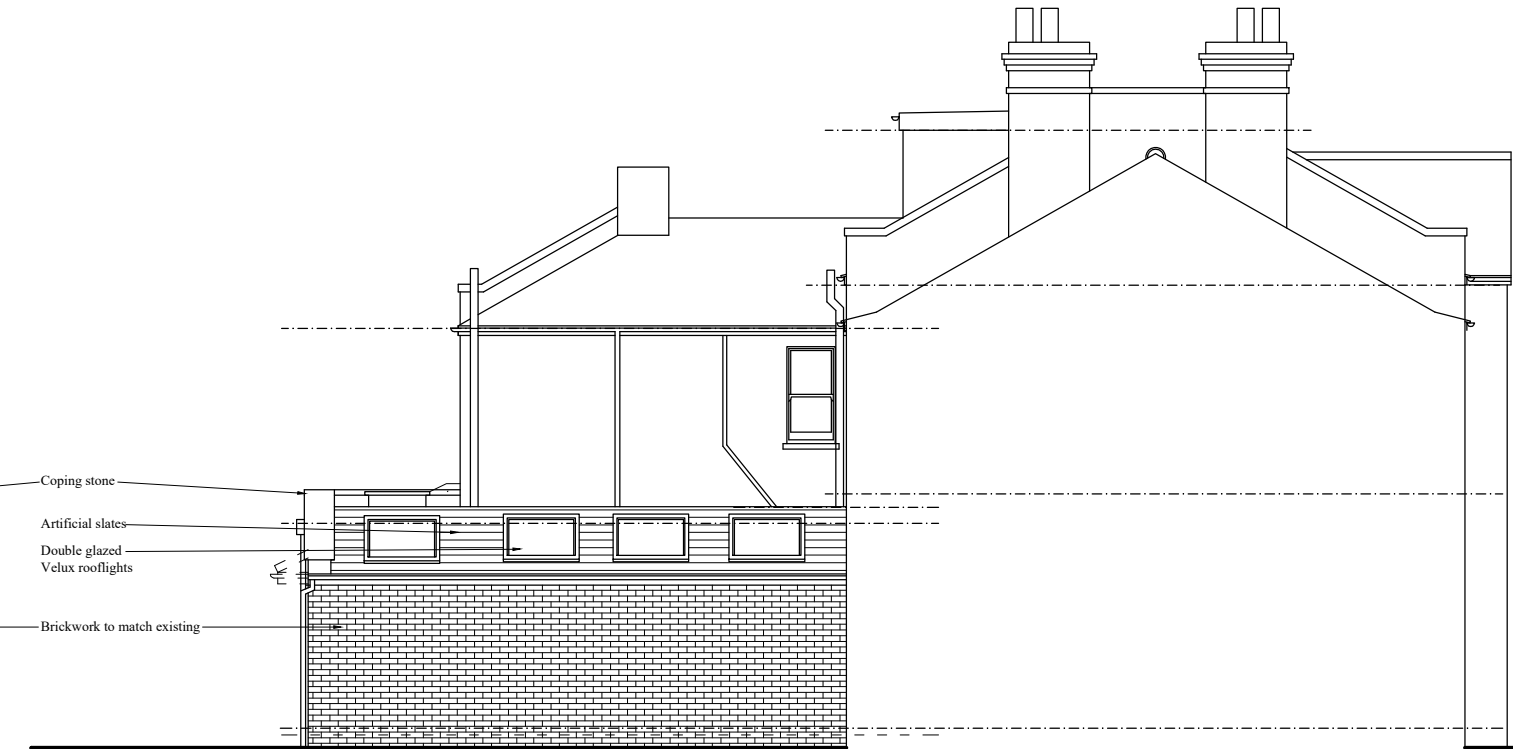

side elevation



Section A-A

REVISIONS	
A	Side roof changed to pitched roof 2.3m high on the boundary in accordance with manufacturers specification 14.6.23

project

Proposed ground floor rear extension

site

75 Claremont Road, Highgate N6 5BZ

date

December 2022

scale

1:100 @ A3

JOHN PERRIN & SONS Ltd

BUILDING SURVEYORS & DESIGNERS

883 Green Lanes, Winchmore Hill, London N21 2QS

Tel: 0208 364 0334 Email: mail@johnperrinandsons.com

© John Perrin & Sons Ltd 2017

All dimensions are to be checked on site.

drawing number

3359/4A