

REVISION:


REV/DATE

All dimensions to be checked on site before any works commence.


This drawing is the copyright of Jamie Sleep Design Limited and shall not be copied, used or reproduced in anyway without prior written consent.

CLIENT	Mr Bilal Ustun 10A The Broadway N22 6DS
DWG NO.	154-101B
TITLE	Plans as existing
DATE	15 June 2023
SCALE	1:100@A3
DRAWN	JS
STAGE	EXISTING


SLEEP DESIGN STUDIO

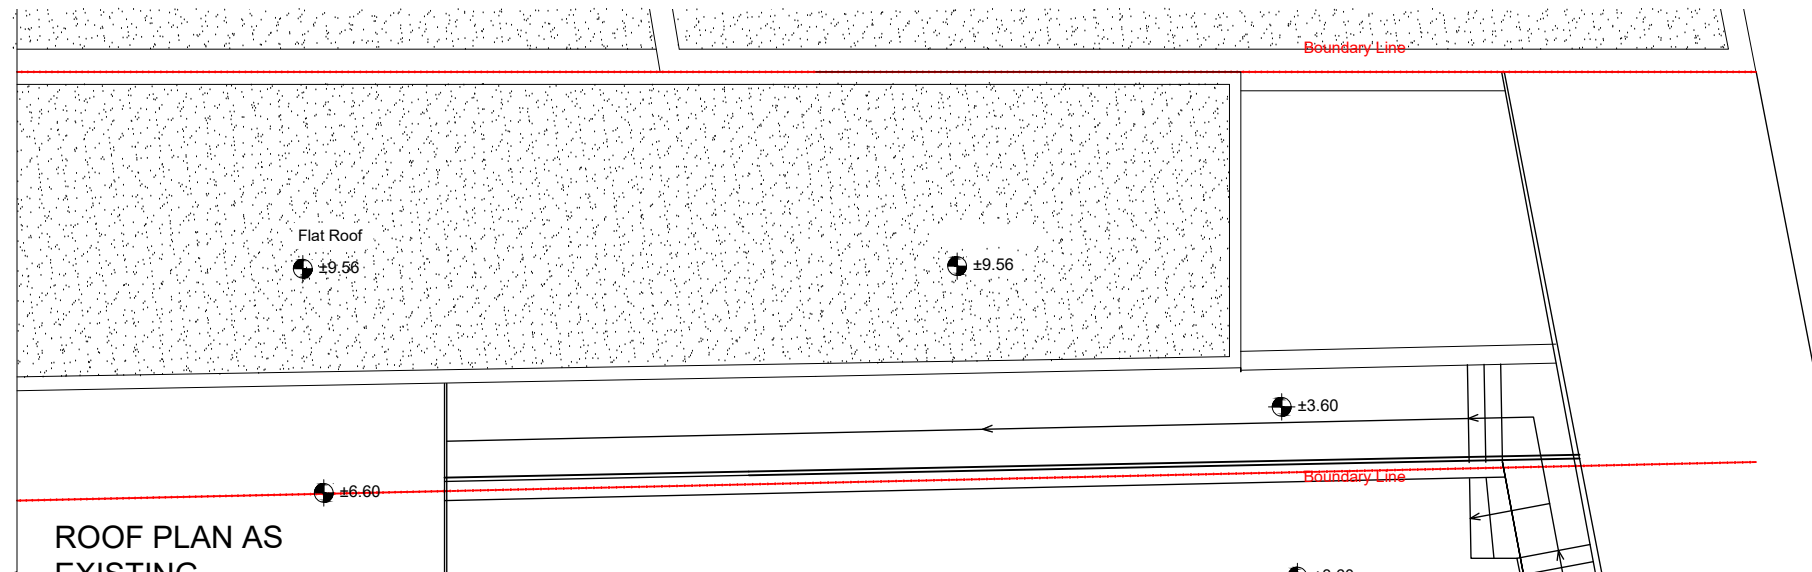

ROOF PLAN AS EXISTING

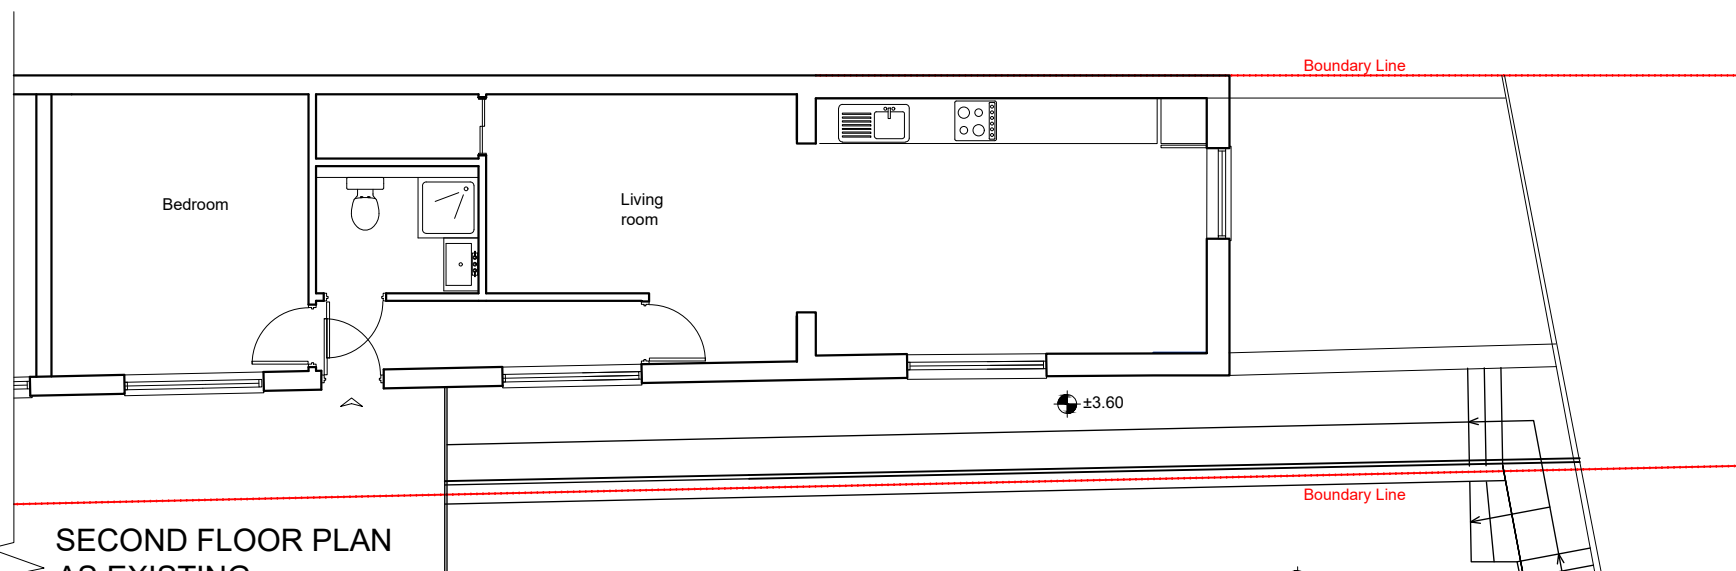

SECOND FLOOR PLAN AS EXISTING

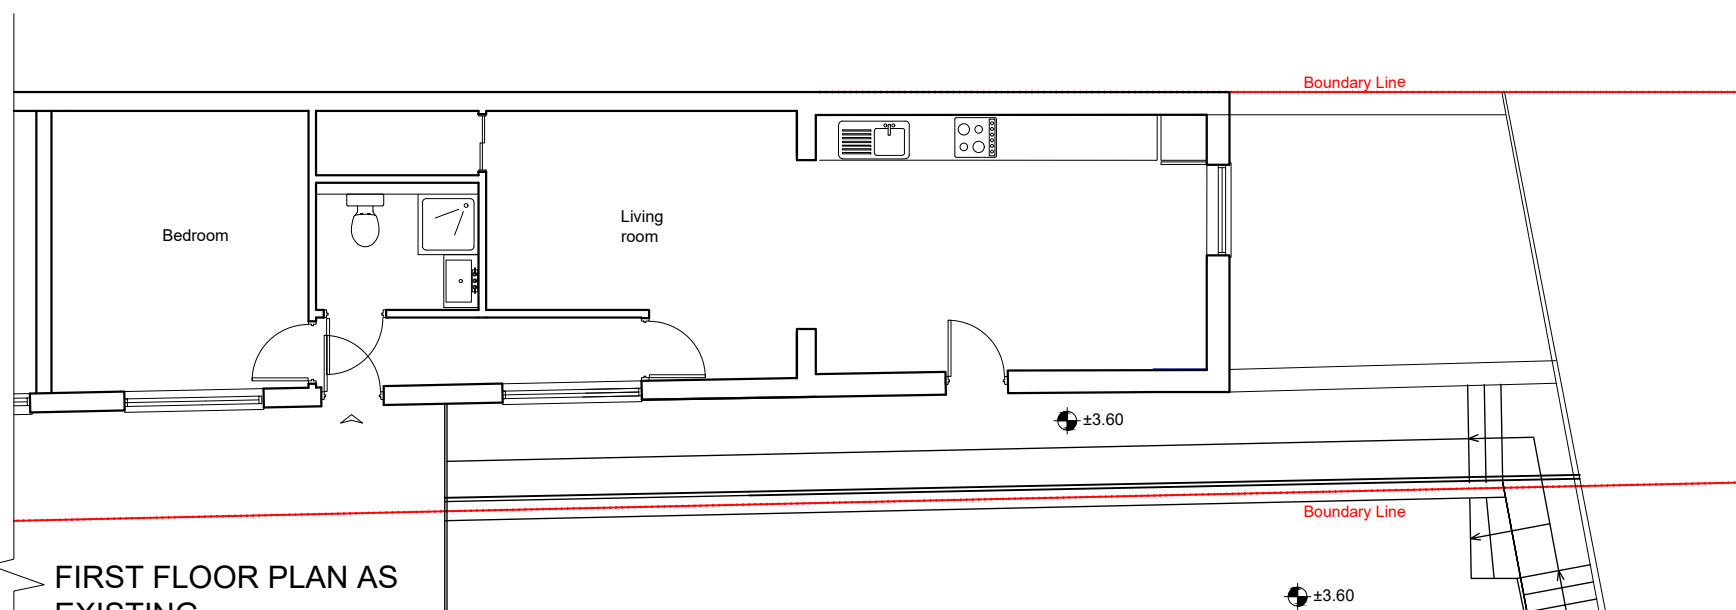

FIRST FLOOR PLAN AS EXISTING

1:100@A3

1m 5m 10m