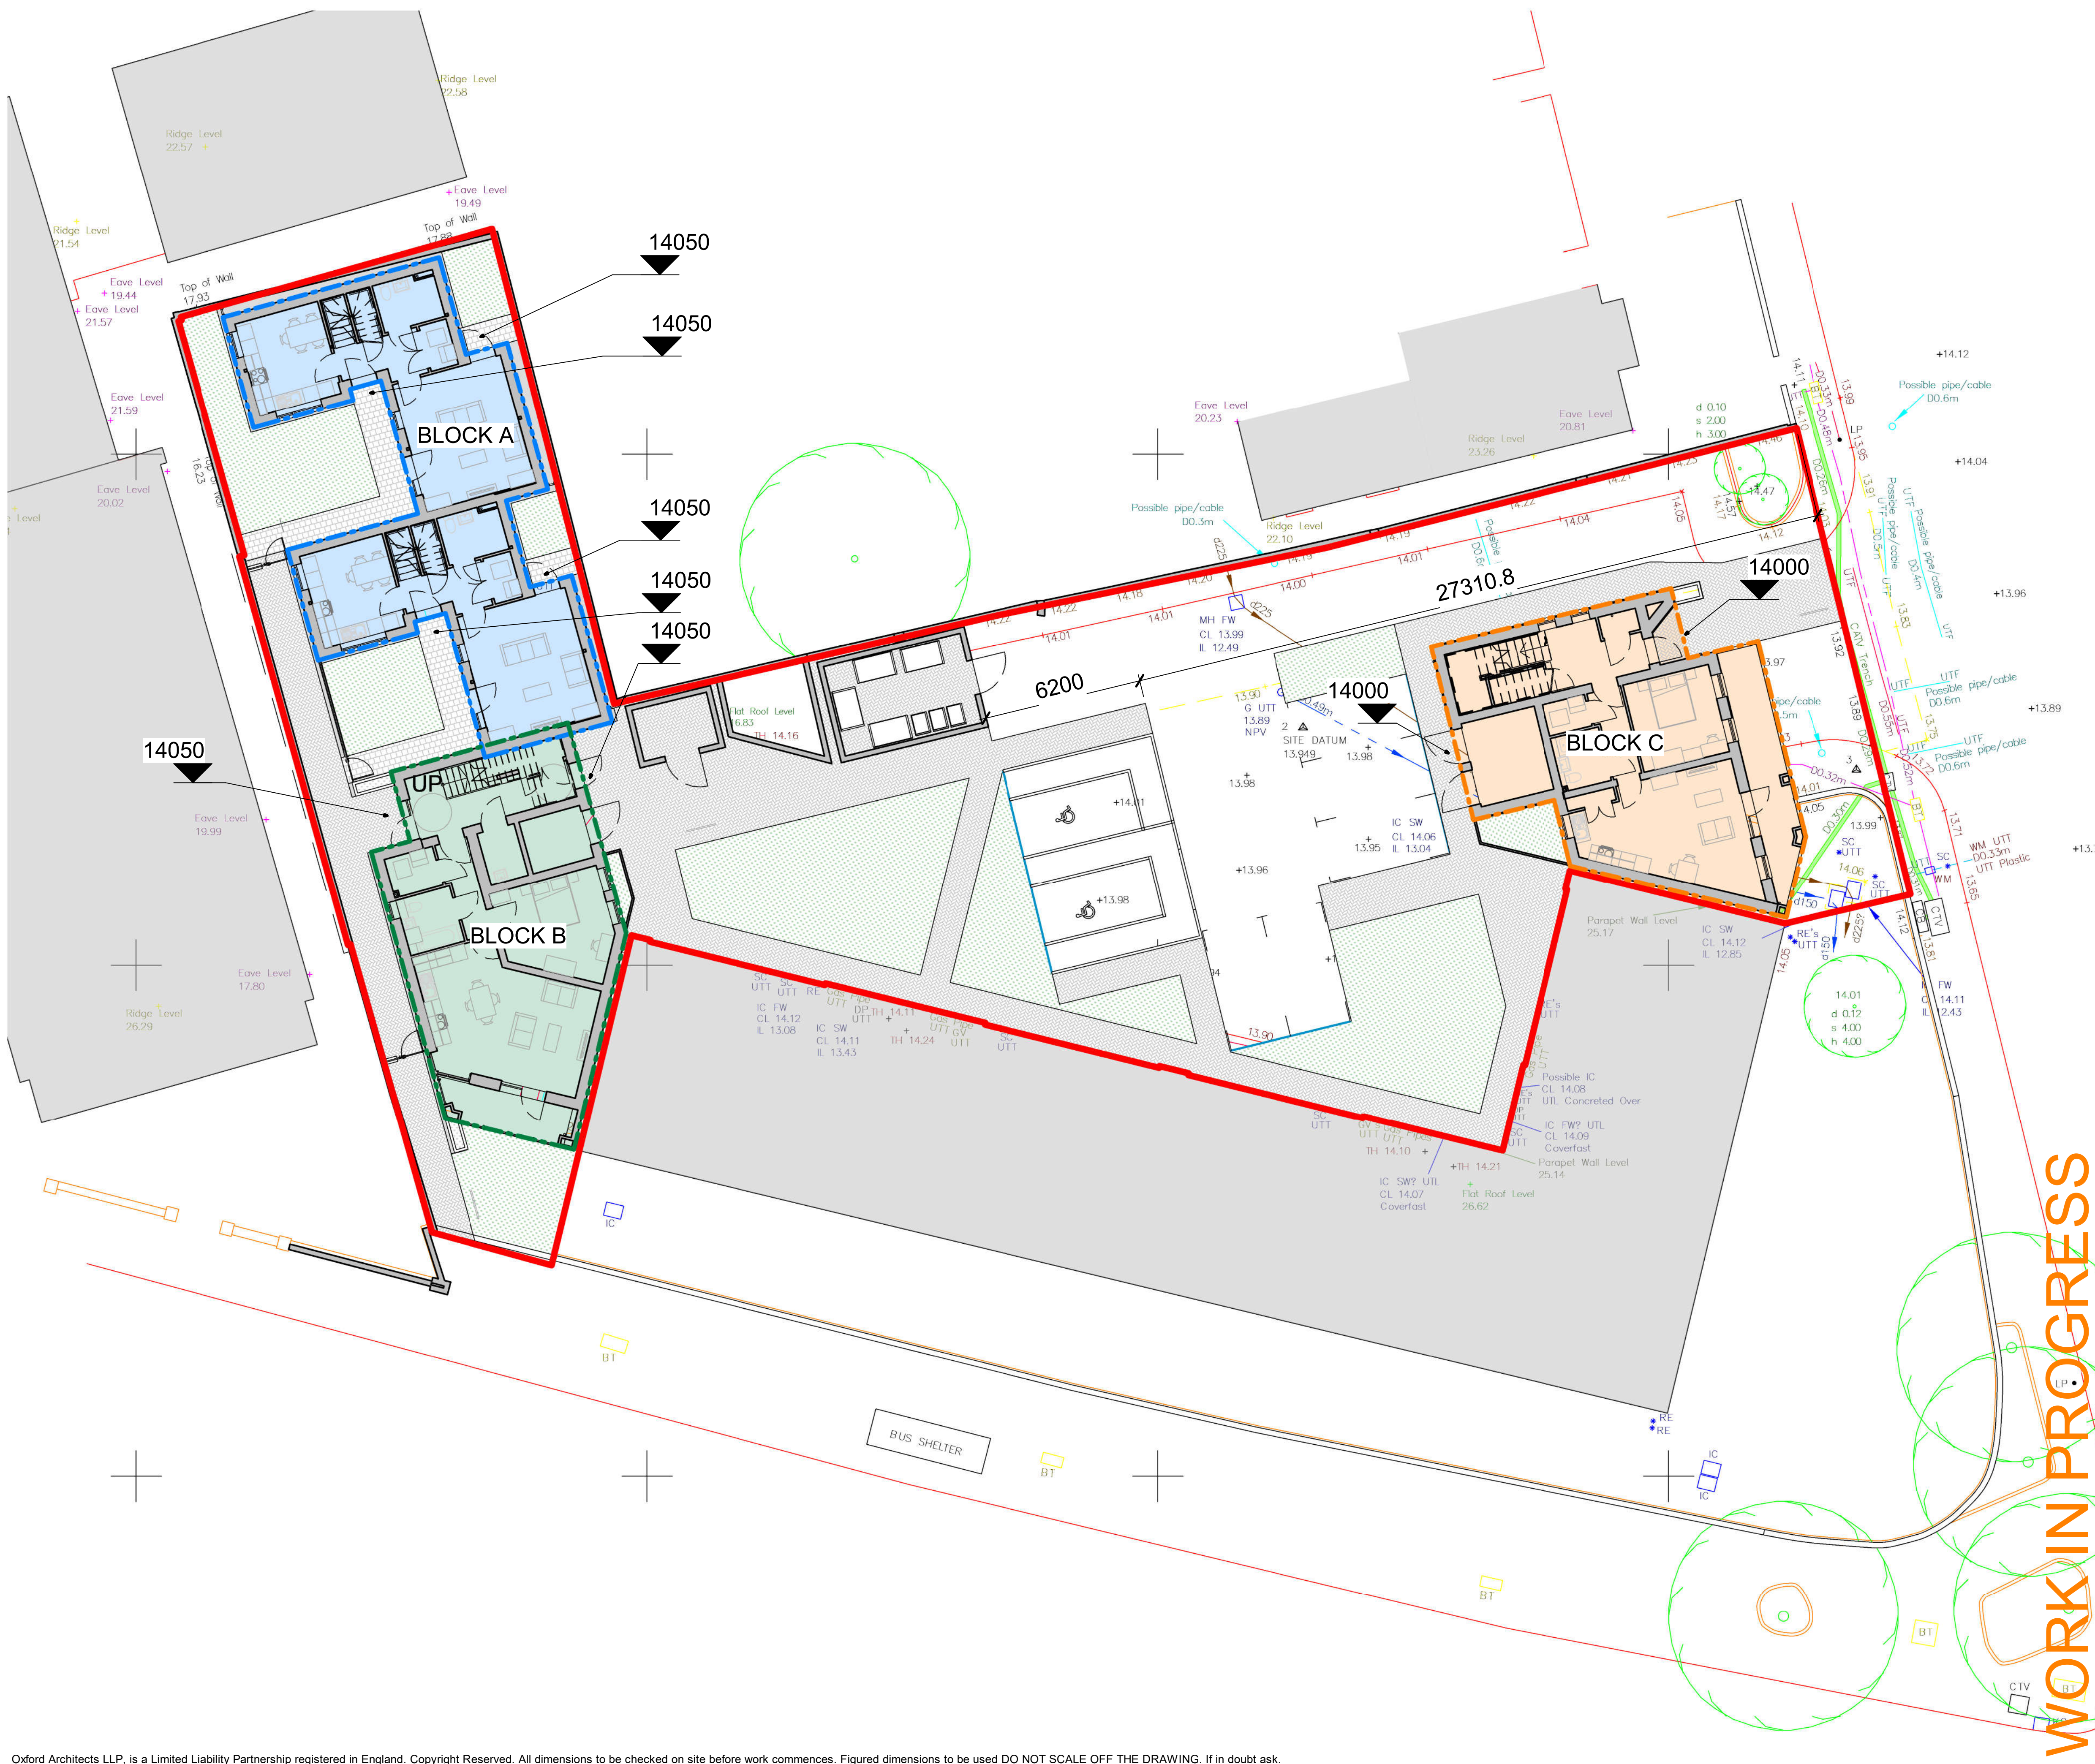


- Note
- Grass / Soft landscaping
 - Block Paving Herringbone
 - Block Paving Stretchbond

P3	Ground floor block B changed from wheelchair to general access flat, to client instruction	04.08.22
P2	Landscaping Added	04.03.22
P1	First Issue	02.03.22

Revision	Description	Date
Partner	Drawn	Date Created
CW	MJ	MAR 22

Project
Redlands

Title
Proposed Site Plan

Drawing Reference				
22013 - OA - XX - XX - DR - A - 2010				
Proj Ref	Origin	Volume	Level	Type
Drawing No	Revision	Status		
2010	P3	S0		

Scale
1 : 250 @ A3

OXFORDARCHITECTS

Bagley Croft, Hinksey Hill, Oxford, OX1 5BS
T. 01865 329100

The Workshop, 254 Southmead Road, Bristol, BS10 5EN
T. 0117 9581500