






LOCATION PLAN
1:1250 @ A4

 

MapServe

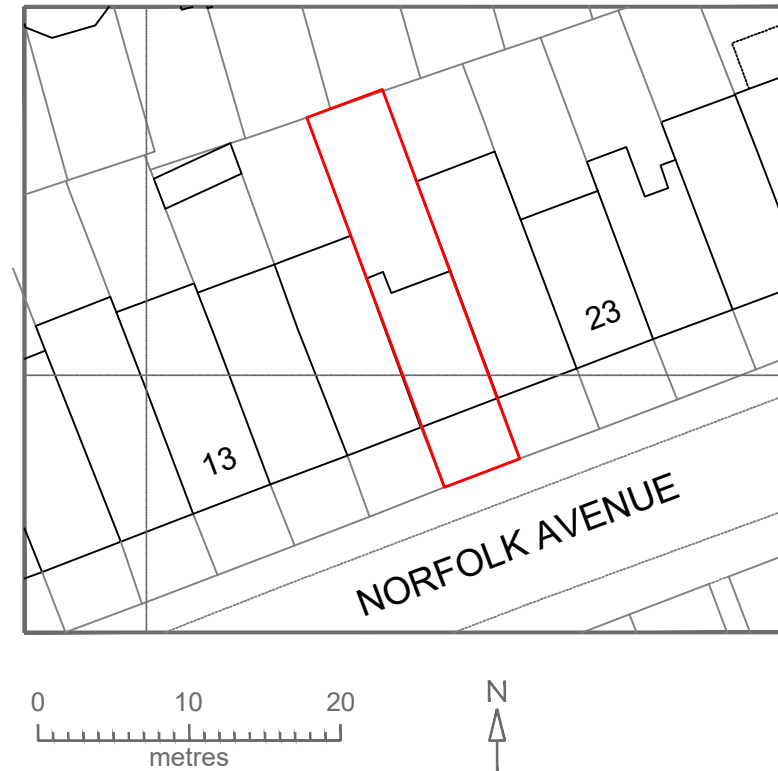


BLOCK PLAN
1:500 @ A4

 


adress. 4 Grosvenor way - E5 9ND - London.
tel. 0203781 8008
mail. office@redwoodsprojects.co.uk
web. www.redwoodsprojects.co.uk

Any errors on Dimensions to be reported to the Architect prior to commencement of Works. Dimensions and areas are based on survey information. This drawing is copyright © Redwoods Projects. All dimensions to be checked on site Prior work,


ADDRESS: 19 Norfolk Avenue,
London N15 6JX, UK
TITLE: LOCATION and BLOCK
PLANS
PROJECT No 1019 | **Date:** 15-06-2023
NAME: **E 00**

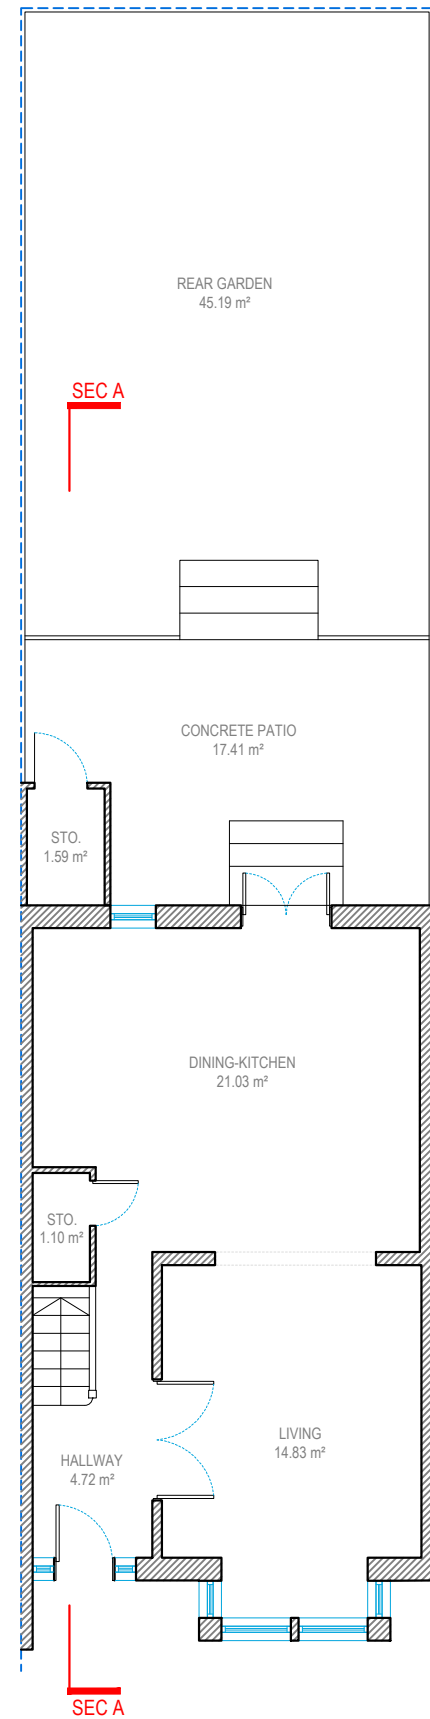


GROUND FLOOR

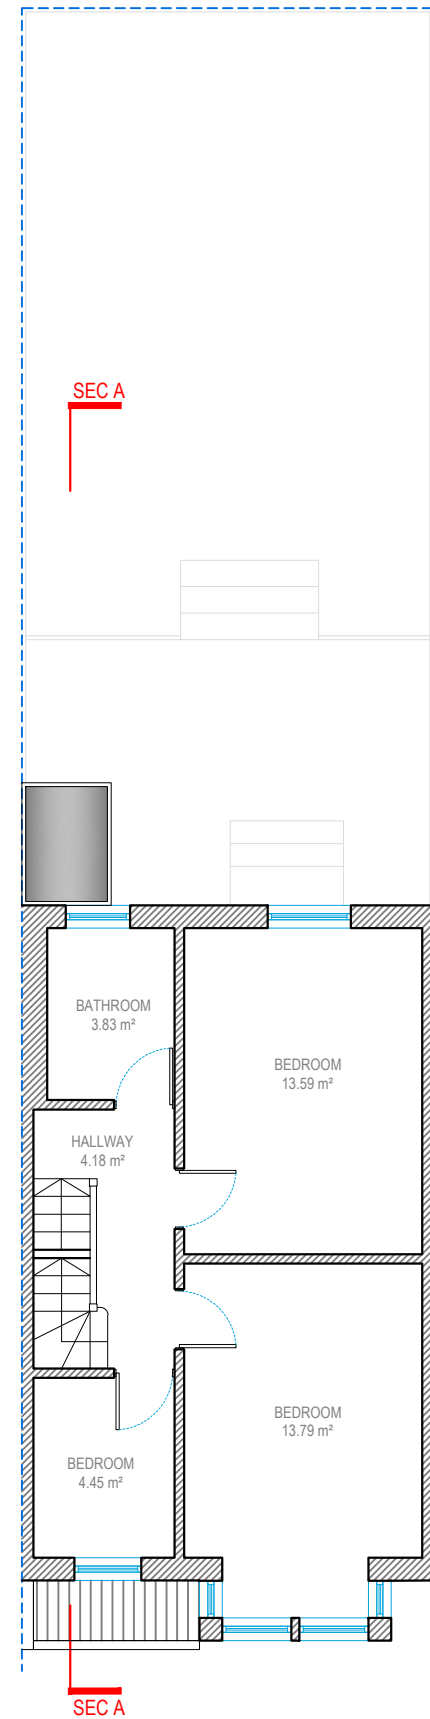

FIRST FLOOR

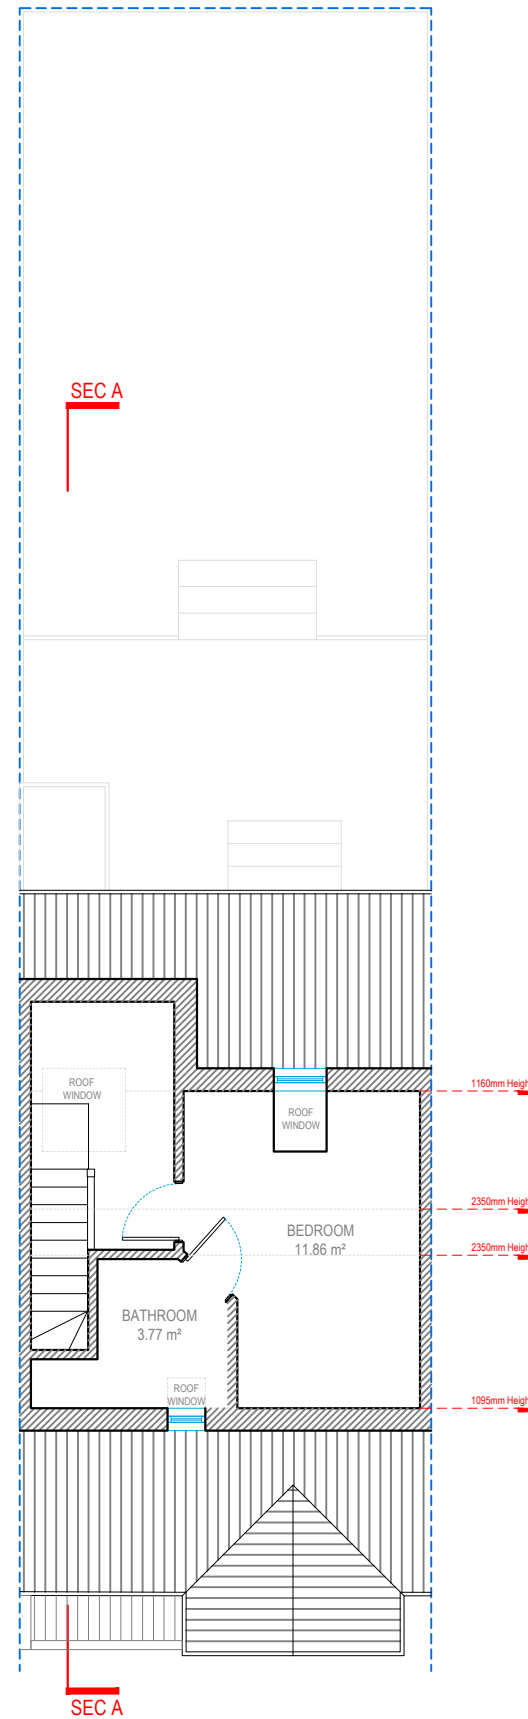

LOFT FLOOR

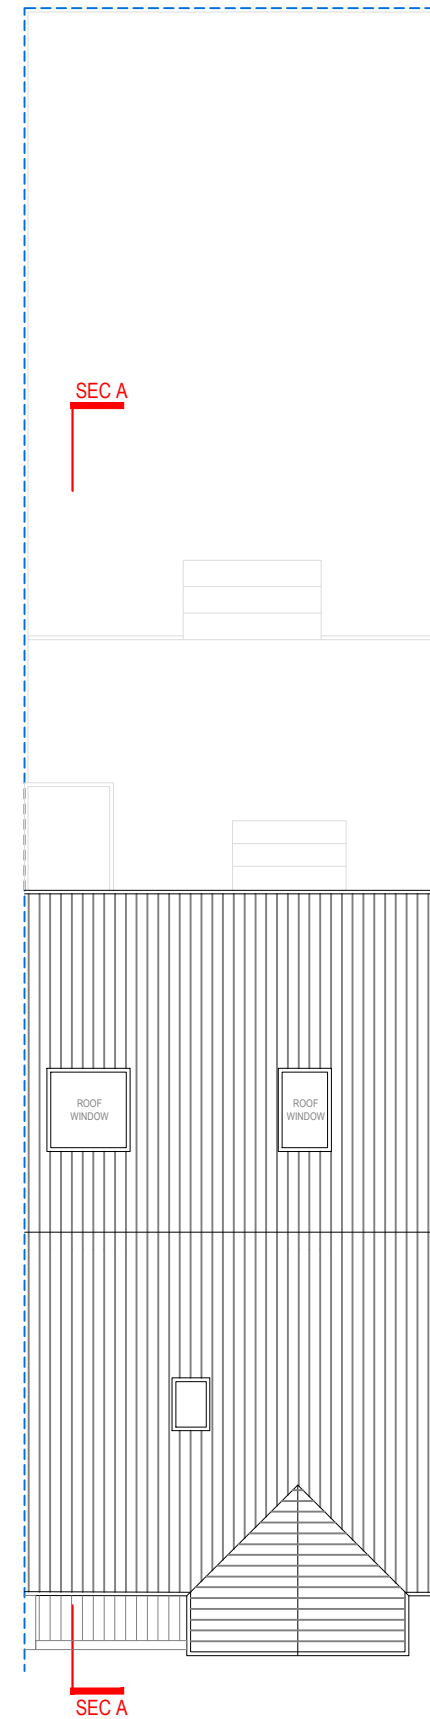

ROOF PLAN



0 1 2 5m scale 1:100 @A3



address. 4 Grosvenor way - E5 9ND - London.
tel. 0203781 8008
mail. office@redwoodsprojects.co.uk
web. www.redwoodsprojects.co.uk

ADDRESS: 19 Norfolk Avenue,
London N15 6JX, UK
TITLE: EXISTING DRAWINGS
Floor Plans


Any errors on Dimensions to be reported to the Architect prior to commencement of Works. Dimensions and areas are based on survey information. This drawing is copyright © Redwoods Projects. All dimensions to be checked on site Prior work,

PROJECT No 1019 | Date: 15-06-2023



NAME: **E 01**



FRONT ELEVATION

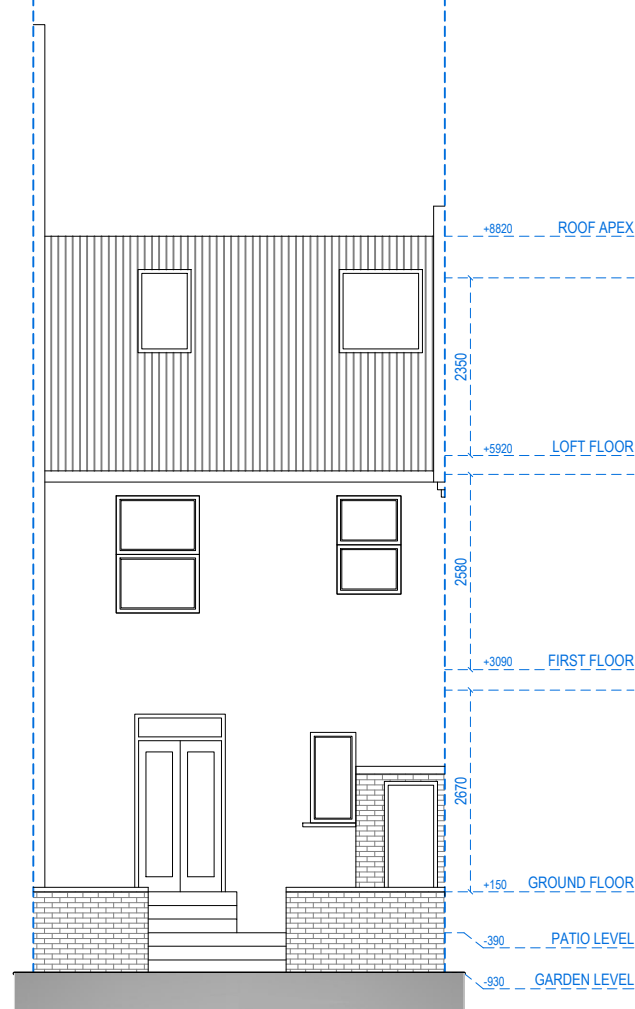

REAR ELEVATION

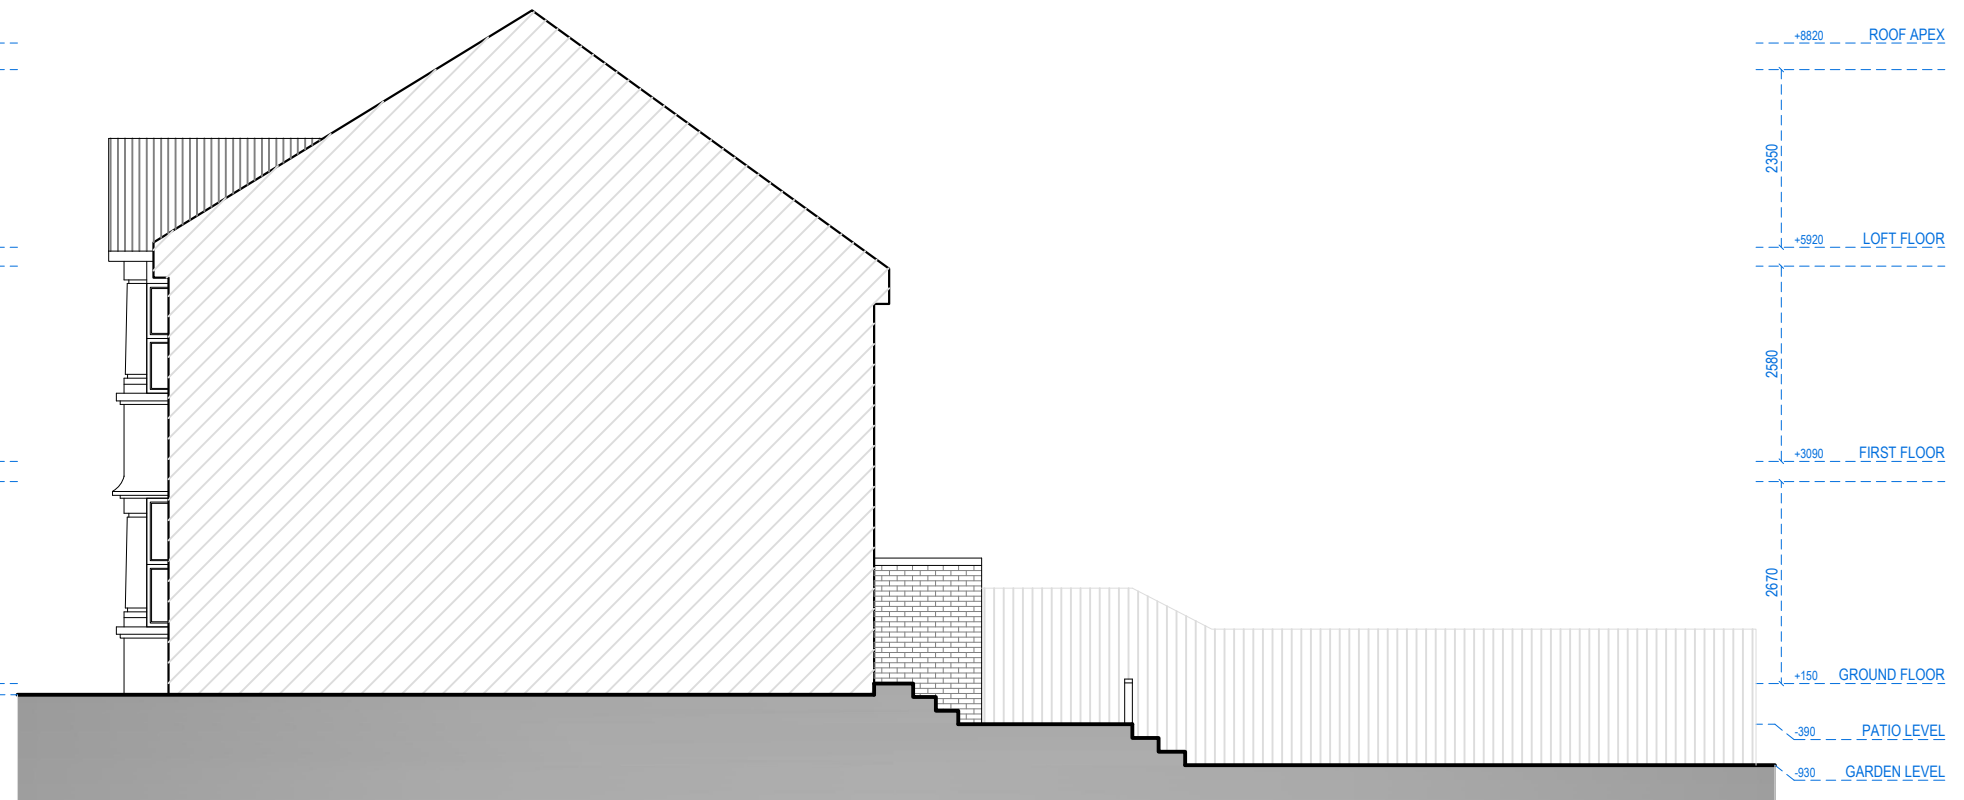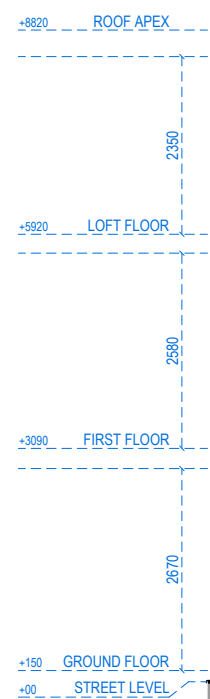

RIGHT SIDE ELEVATION



0 1 2 5m scale 1:100 @A3

address. 4 Grosvenor way - E5 9ND - London.
tel. 0203781 8008
mail. office@redwoodsprojects.co.uk
web. www.redwoodsprojects.co.uk

ADDRESS: 19 Norfolk Avenue,
London N15 6JX, UK
TITLE: EXISTING DRAWINGS
Elevations

PROJECT No 1019 | Date: 15-06-2023

NAME: E 02

Any errors on Dimensions to be reported to the Architect prior to commencement of Works. Dimensions and areas are based on survey information. This drawing is copyright © Redwoods Projects. All dimensions to be checked on site Prior work,



SECTION A.A



0 1 2 5m scale 1:100 @A3


address. 4 Grosvenor way - E5 9ND - London.
tel. 0203781 8008
mail. office@redwoodsprojects.co.uk
web. www.redwoodsprojects.co.uk

Any errors on Dimensions to be reported to the Architect prior to commencement of Works. Dimensions and areas are based on survey information. This drawing is copyright © Redwoods Projects. All dimensions to be checked on site Prior work,

ADDRESS: 19 Norfolk Avenue,
London N15 6JX, UK
TITLE: EXISTING DRAWINGS
Section

PROJECT No 1019 | Date: 15-06-2023


NAME: E 03

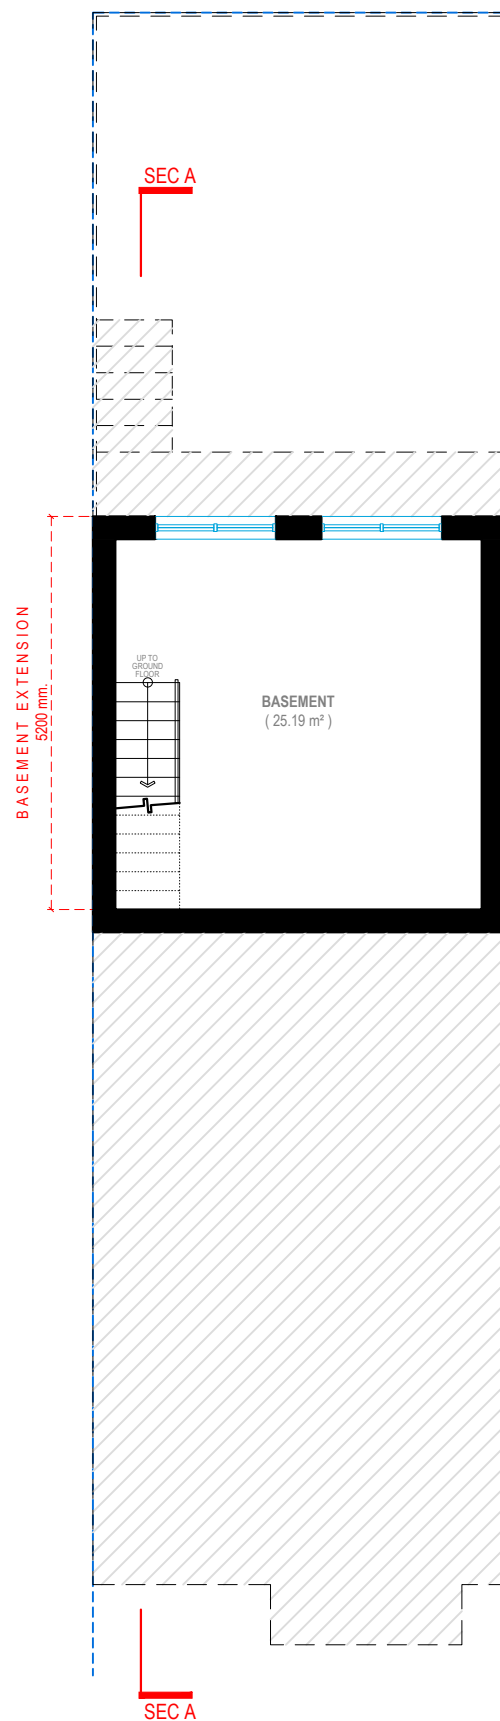


BASEMENT FLOOR

Original garden - 62.69 M²

Remaining Garden Area (rear) - 31.66 M² (50.5%)

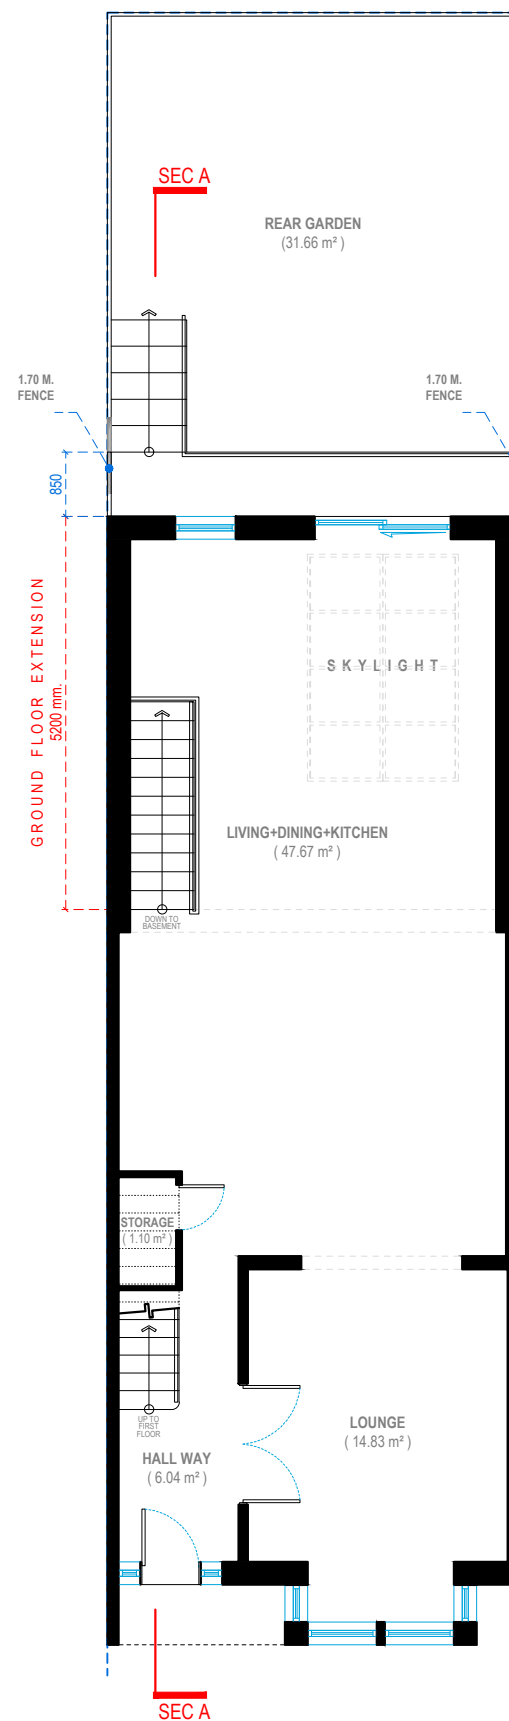

GROUND FLOOR

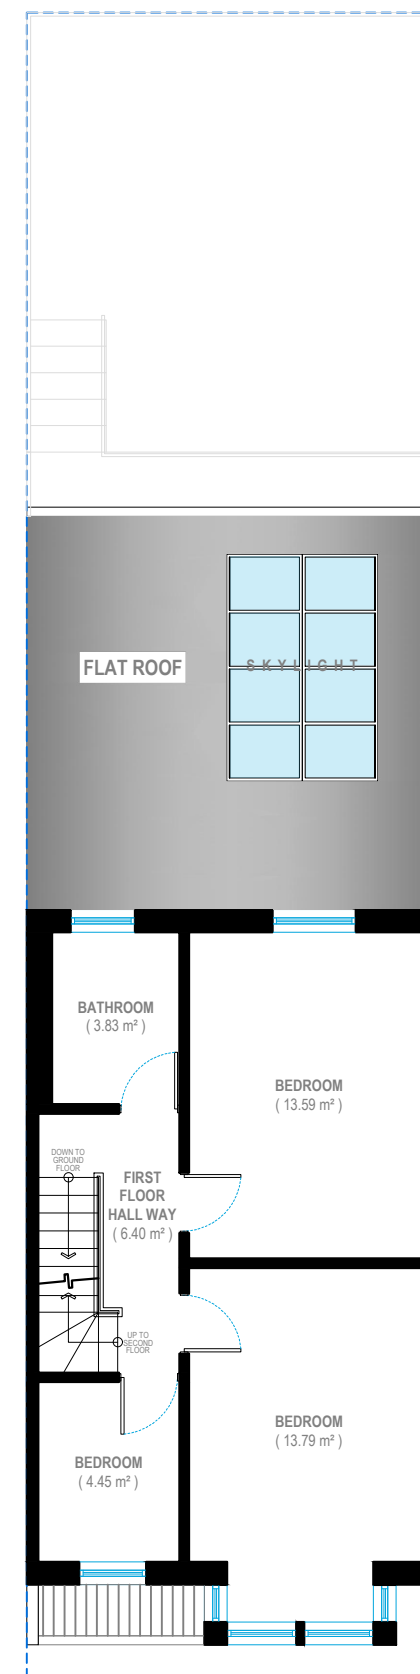

FIRST FLOOR




address. 4 Grosvenor way - E5 9ND - London.
tel. 0203781 8008
mail. office@redwoodsprojects.co.uk
web. www.redwoodsprojects.co.uk

Any errors on Dimensions to be reported to the Architect prior to commencement of Works. Dimensions and areas are based on survey information. This drawing is copyright © Redwoods Projects. All dimensions to be checked on site Prior work,


ADDRESS: 19 Norfolk Avenue,
London N15 6JX, UK
TITLE: PROPOSED DRAWINGS
Floor Plans
PROJECT No 1019 | Date: 15-06-2023
NAME: **P 01**

0 1 2 5m scale 1:100 @A3




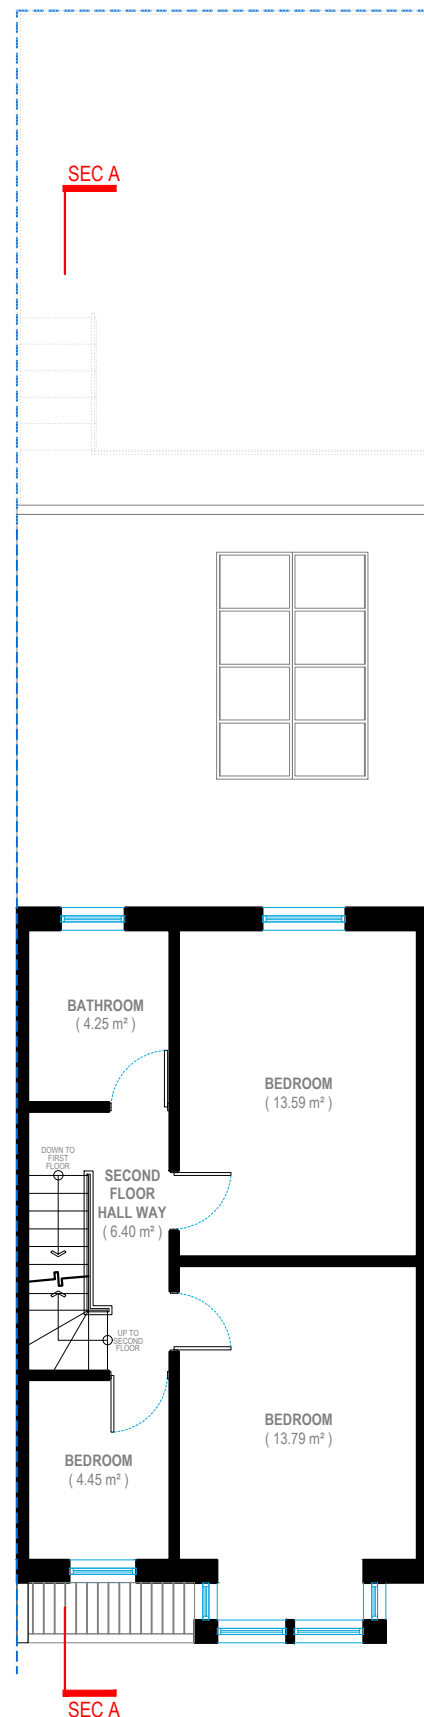

SECOND FLOOR

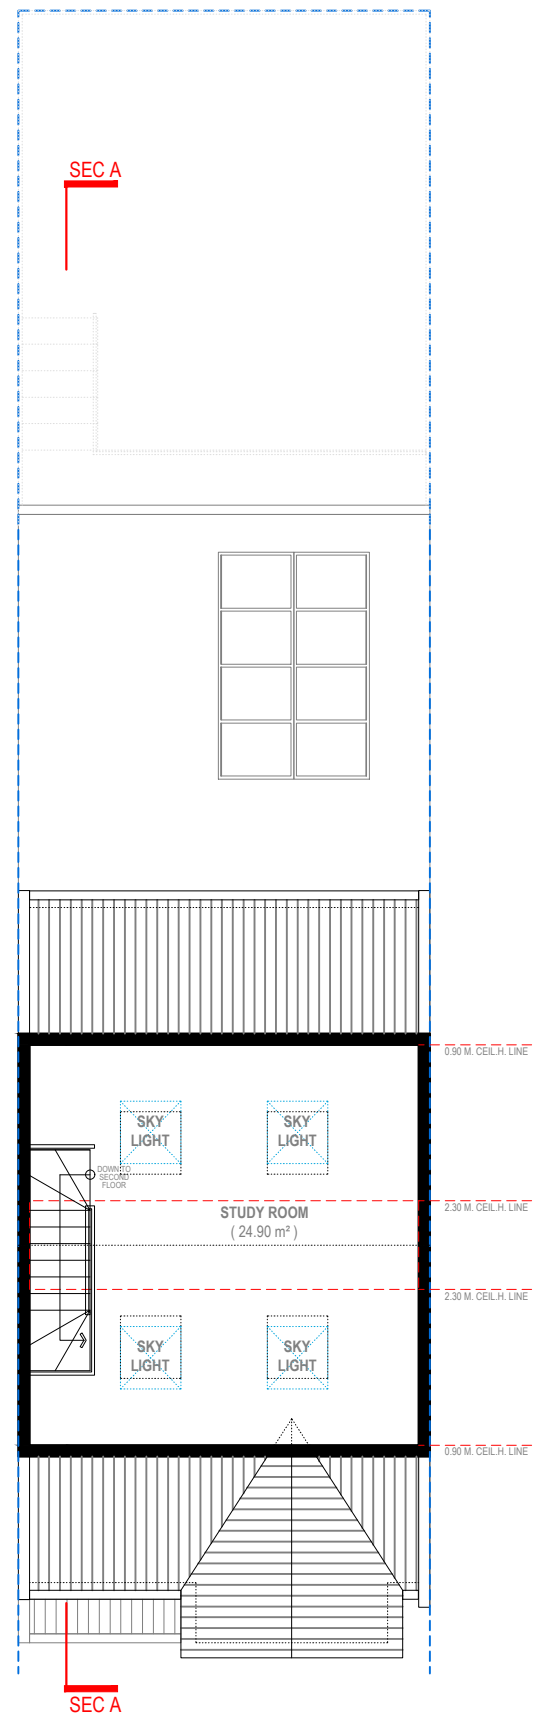

LOFT FLOOR

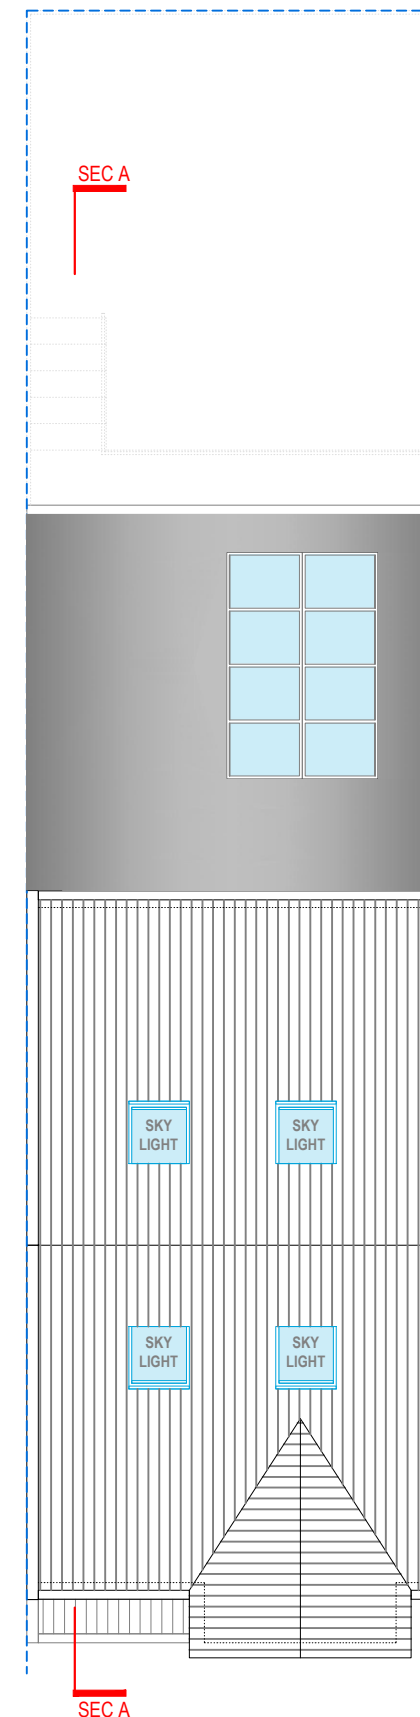

ROOF PLAN



address. 4 Grosvenor way - E5 9ND - London.
tel. 0203781 8008
mail. office@redwoodsprojects.co.uk
web. www.redwoodsprojects.co.uk

Any errors on Dimensions to be reported to the Architect prior to commencement of Works. Dimensions and areas are based on survey information. This drawing is copyright © Redwoods Projects. All dimensions to be checked on site Prior work,


ADDRESS: 19 Norfolk Avenue,
London N15 6JX, UK
TITLE: PROPOSED DRAWINGS
Floor Plans
PROJECT No 1019 | Date: 15-06-2023
NAME: **P 02**

0 1 2 5m scale 1:100 @A3





FRONT ELEVATION

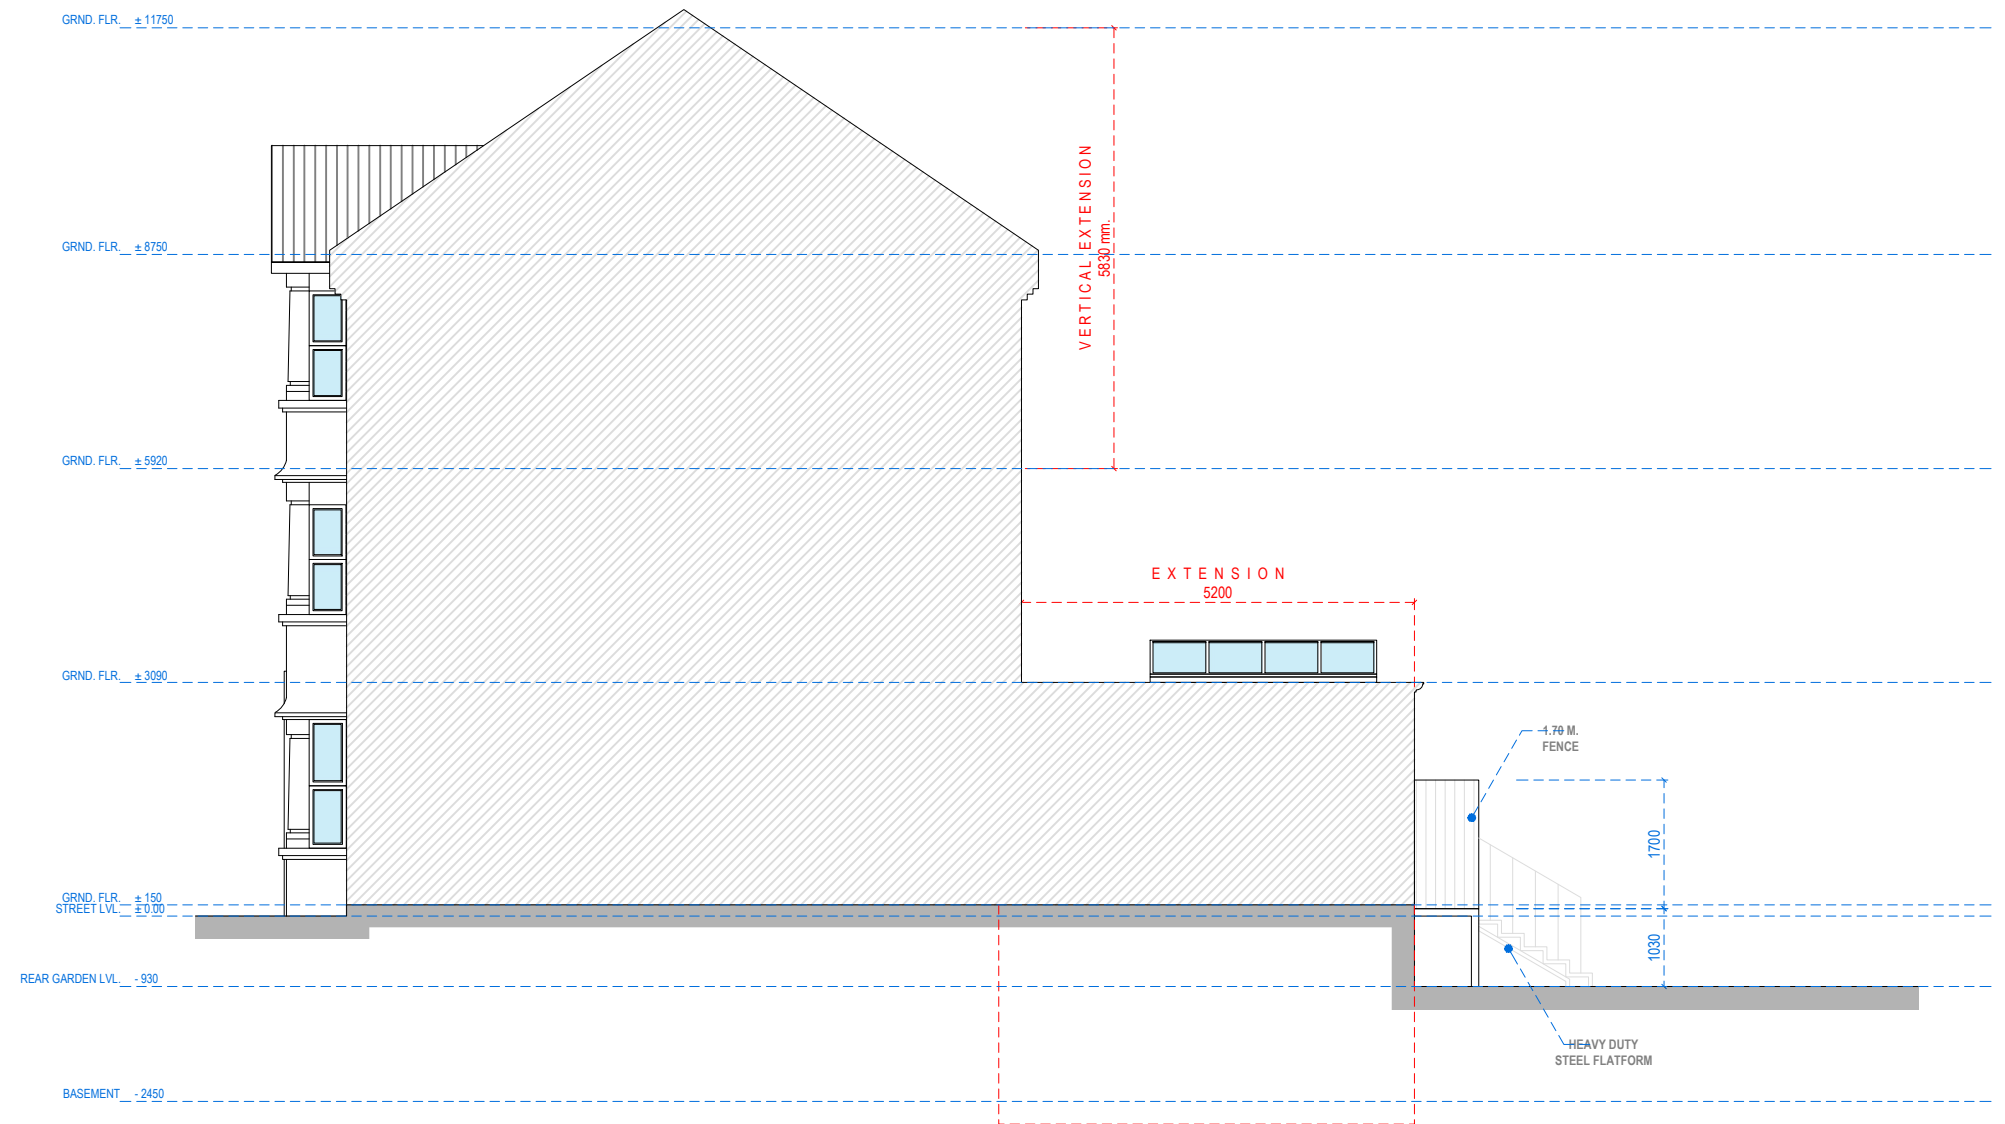

RIGHT SIDE ELEVATION



0 1 2 5m scale 1:100 @A3

address. 4 Grosvenor way - E5 9ND - London.
tel. 0203781 8008
mail. office@redwoodsprojects.co.uk
web. www.redwoodsprojects.co.uk

Any errors on Dimensions to be reported to the Architect prior to commencement of Works. Dimensions and areas are based on survey information. This drawing is copyright © Redwoods Projects. All dimensions to be checked on site Prior work,


ADDRESS: 19 Norfolk Avenue,
London N15 6JX, UK
TITLE: PROPOSED DRAWINGS
Elevations

PROJECT No 1019 | Date: 15-06-2023

NAME: P 03



REAR ELEVATION

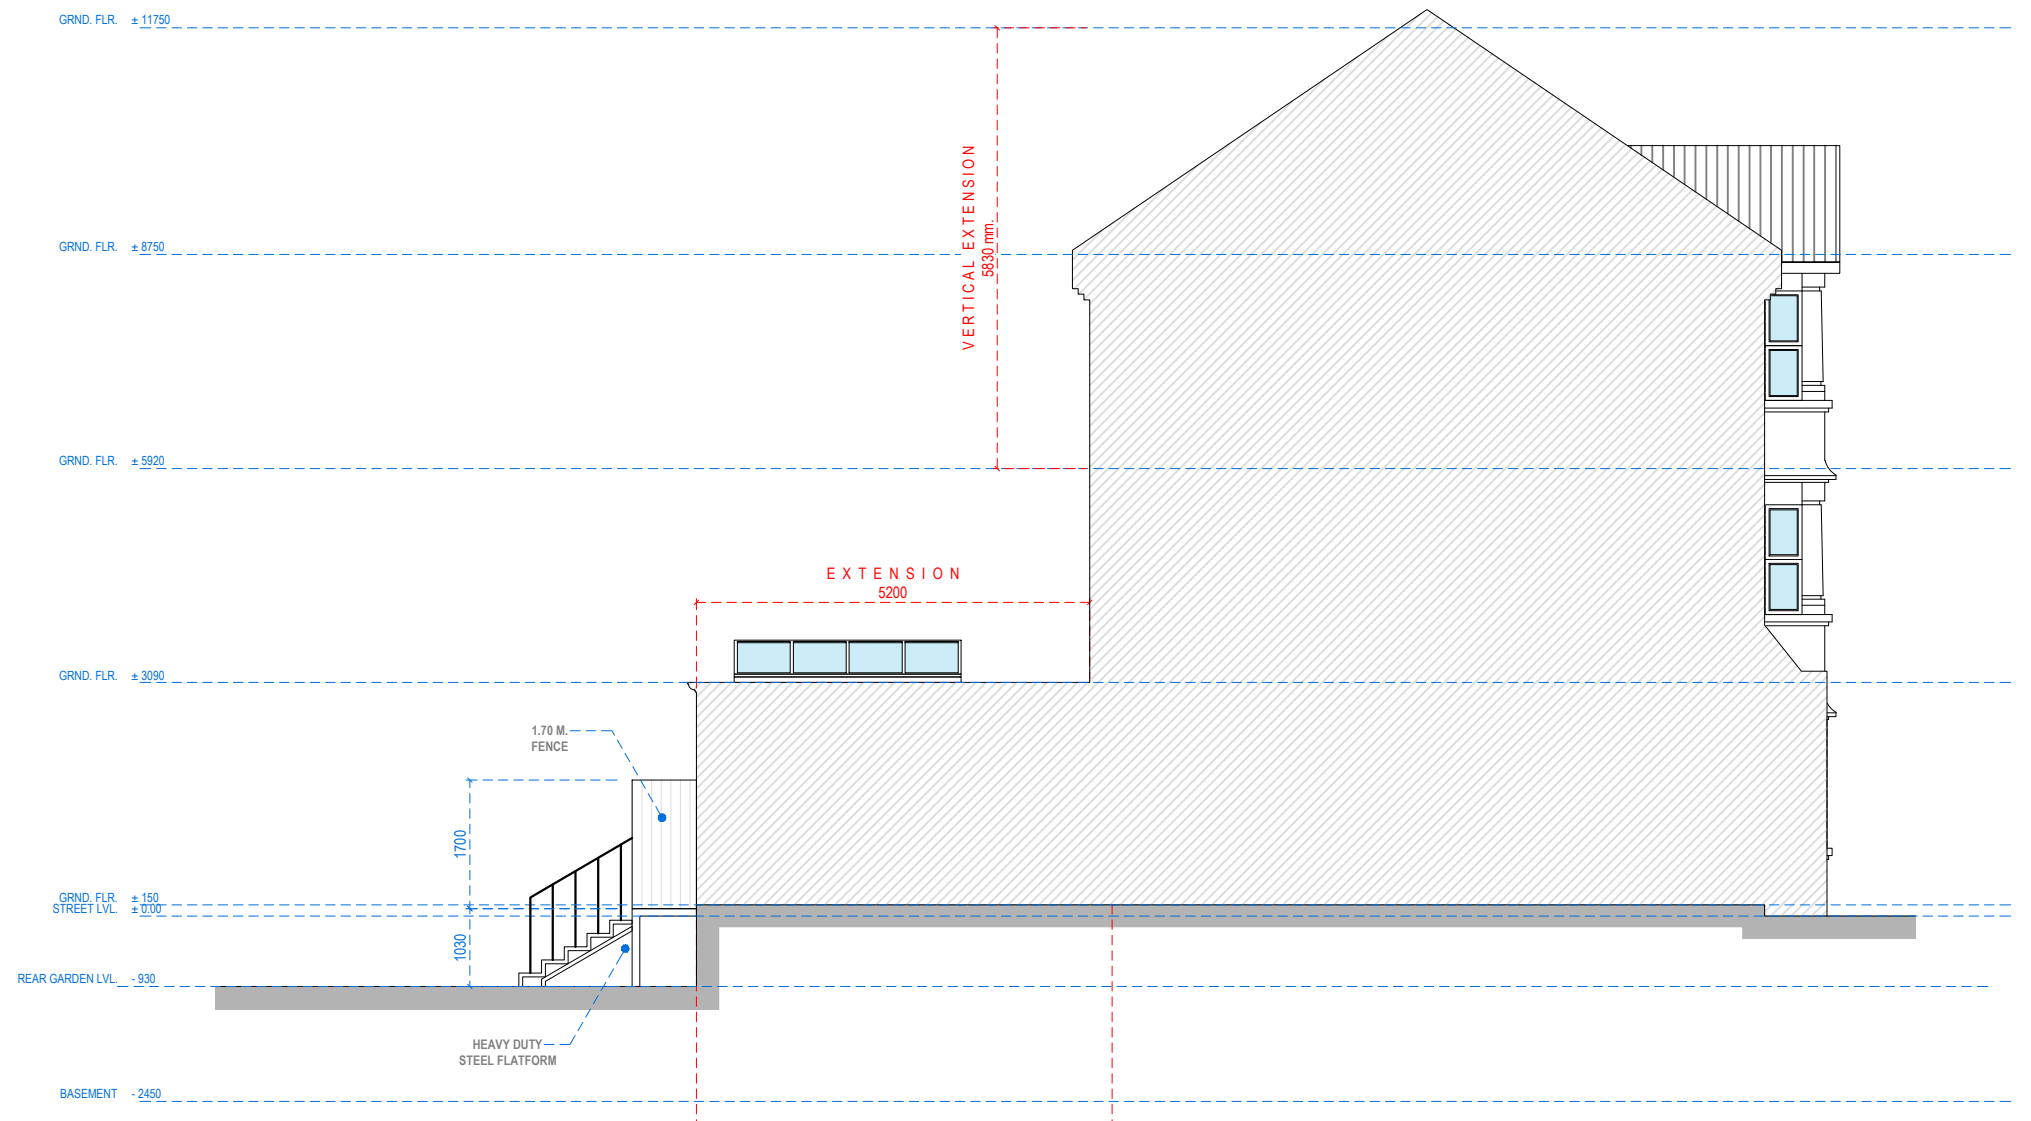

LEFT SIDE ELEVATION




0 1 2 5m scale 1:100 @A3

adress. 4 Grosvenor way - E5 9ND - London.
tel. 0203781 8008
mail. office@redwoodsprojects.co.uk
web. www.redwoodsprojects.co.uk

Any errors on Dimensions to be reported to the Architect prior to commencement of Works. Dimensions and areas are based on survey information. This drawing is copyright © Redwoods Projects. All dimensions to be checked on site Prior work,

ADDRESS: 19 Norfolk Avenue,
London N15 6JX, UK
TITLE: PROPOSED DRAWINGS
Elevations
PROJECT No 1019 | Date: 15-06-2023
NAME: P 04

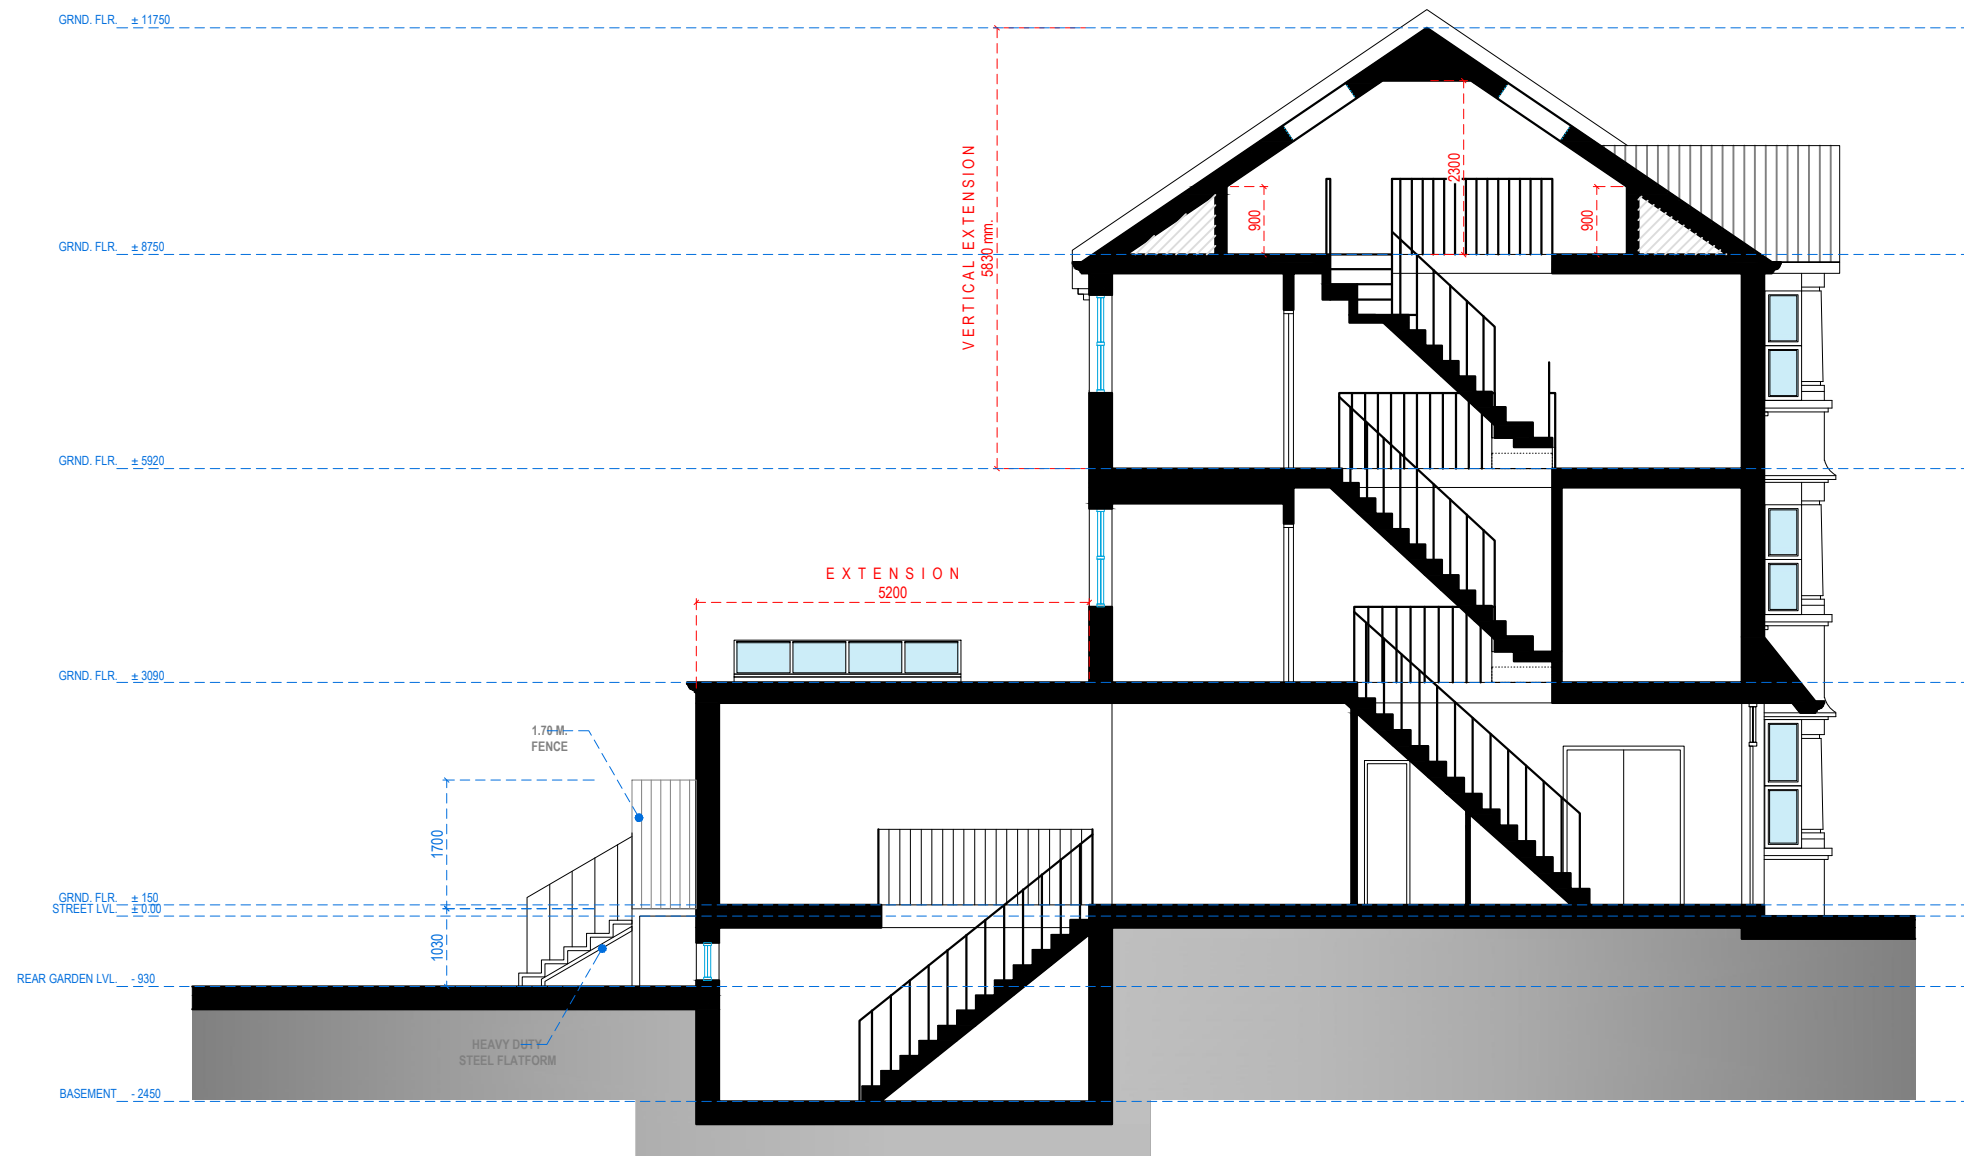

SECTION A.A



0 1 2 5m scale 1:100 @A3

address. 4 Grosvenor way - E5 9ND - London.
tel. 0203781 8008
mail. office@redwoodsprojects.co.uk
web. www.redwoodsprojects.co.uk

Any errors on Dimensions to be reported to the Architect prior to commencement of Works. Dimensions and areas are based on survey information. This drawing is copyright © Redwoods Projects. All dimensions to be checked on site Prior work,

ADDRESS: 19 Norfolk Avenue,
London N15 6JX, UK
TITLE: PROPOSED DRAWINGS
Section
PROJECT No 1019 | Date: 15-06-2023
NAME: **P 05**