





front elevation




section A-A

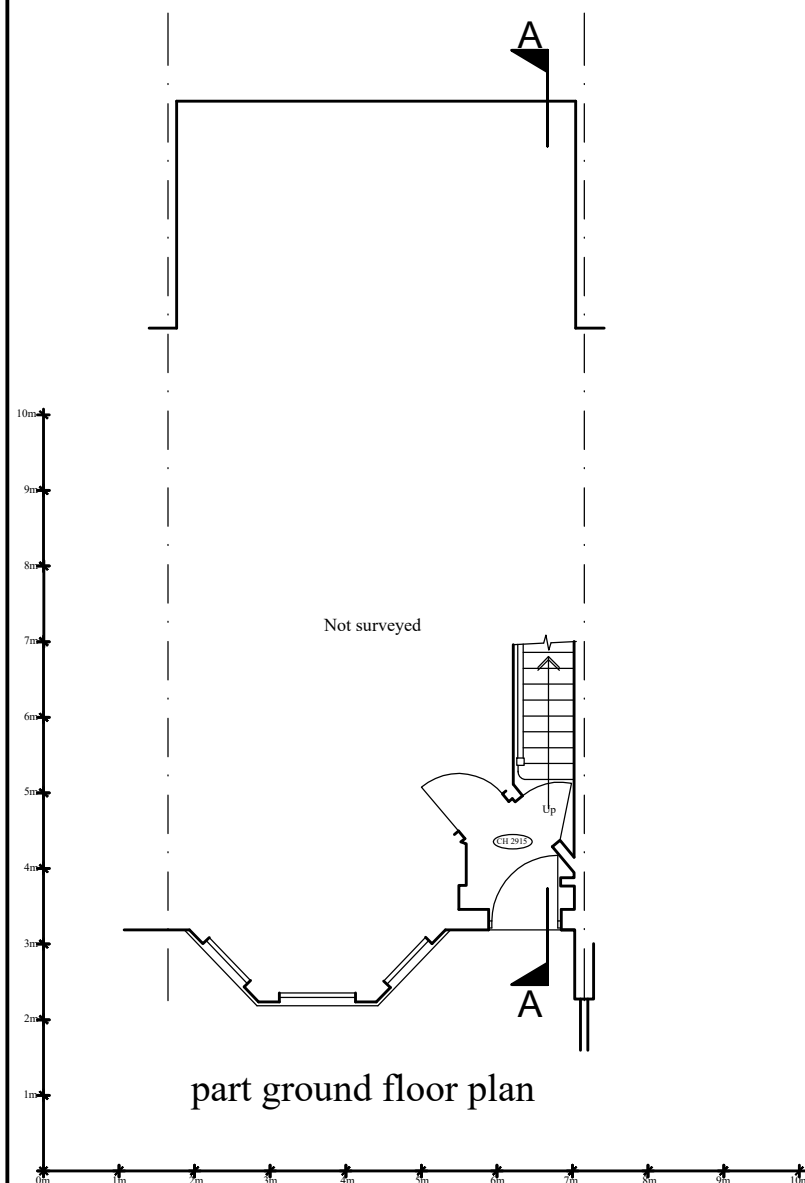

part ground floor plan

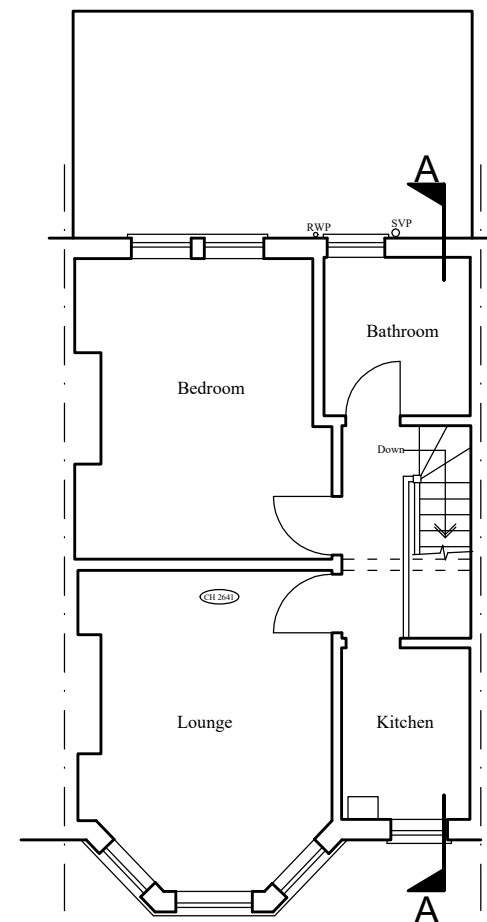

first floor plan

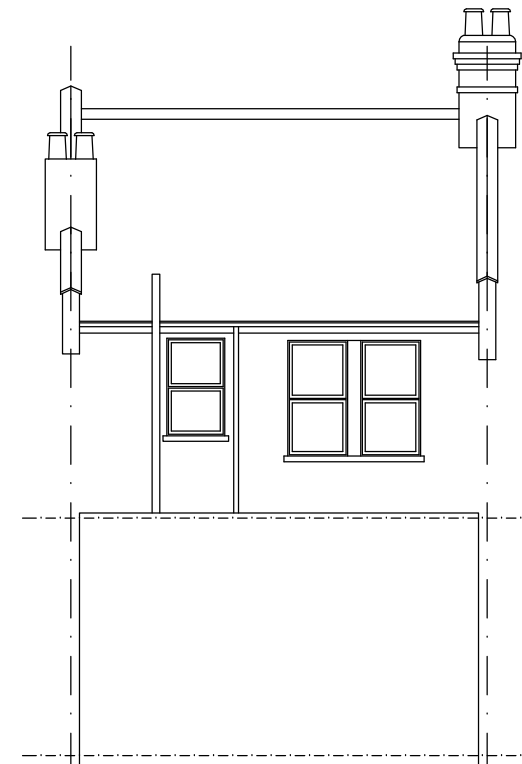

rear elevation

project Survey as existing	
site 47A Lyndhurst Road N22 5AX	
date June 2023	scale 1:100 @ A3
JOHN PERRIN & SONS Ltd BUILDING SURVEYORS & DESIGNERS 885 Green Lanes, Winchmore Hill, London N21 2QS Tel: 0208 364 0334 Email: mail@johnperrinandsons.com © John Perrin & Sons Ltd 2022	
All dimensions are to be checked on site.	
drawing number	3399/1