

 


42598 Tottenham - Page Green Road	
Group	U1
Branch	xx
Version	v1
Date	11/04/23
Version	Revision History
#1 : 11/04/23	Initial Drawing Created

FACE SIZES
 (Once assembled)

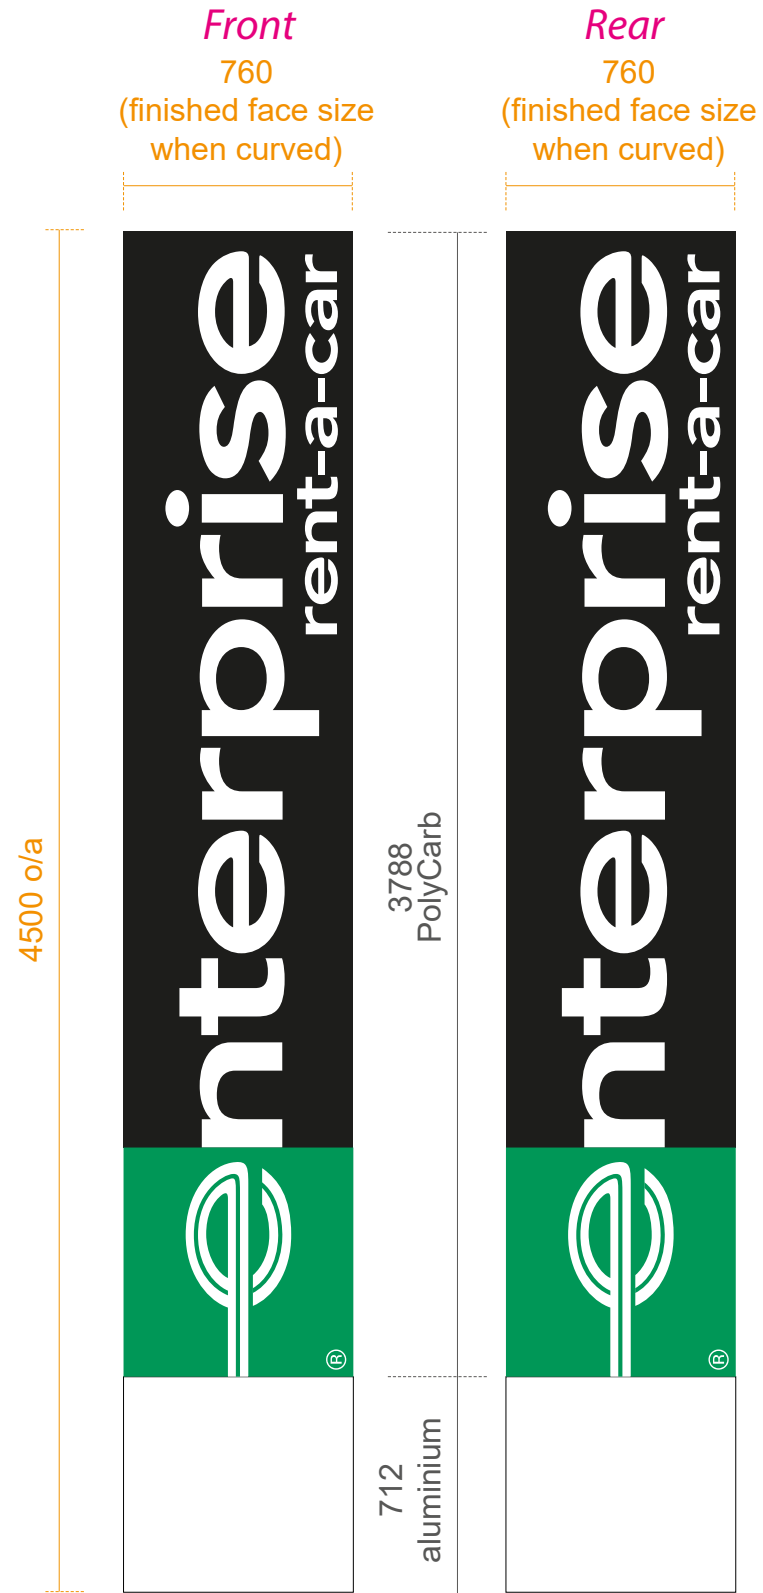


FLAT SIZES
 (Before assembling)

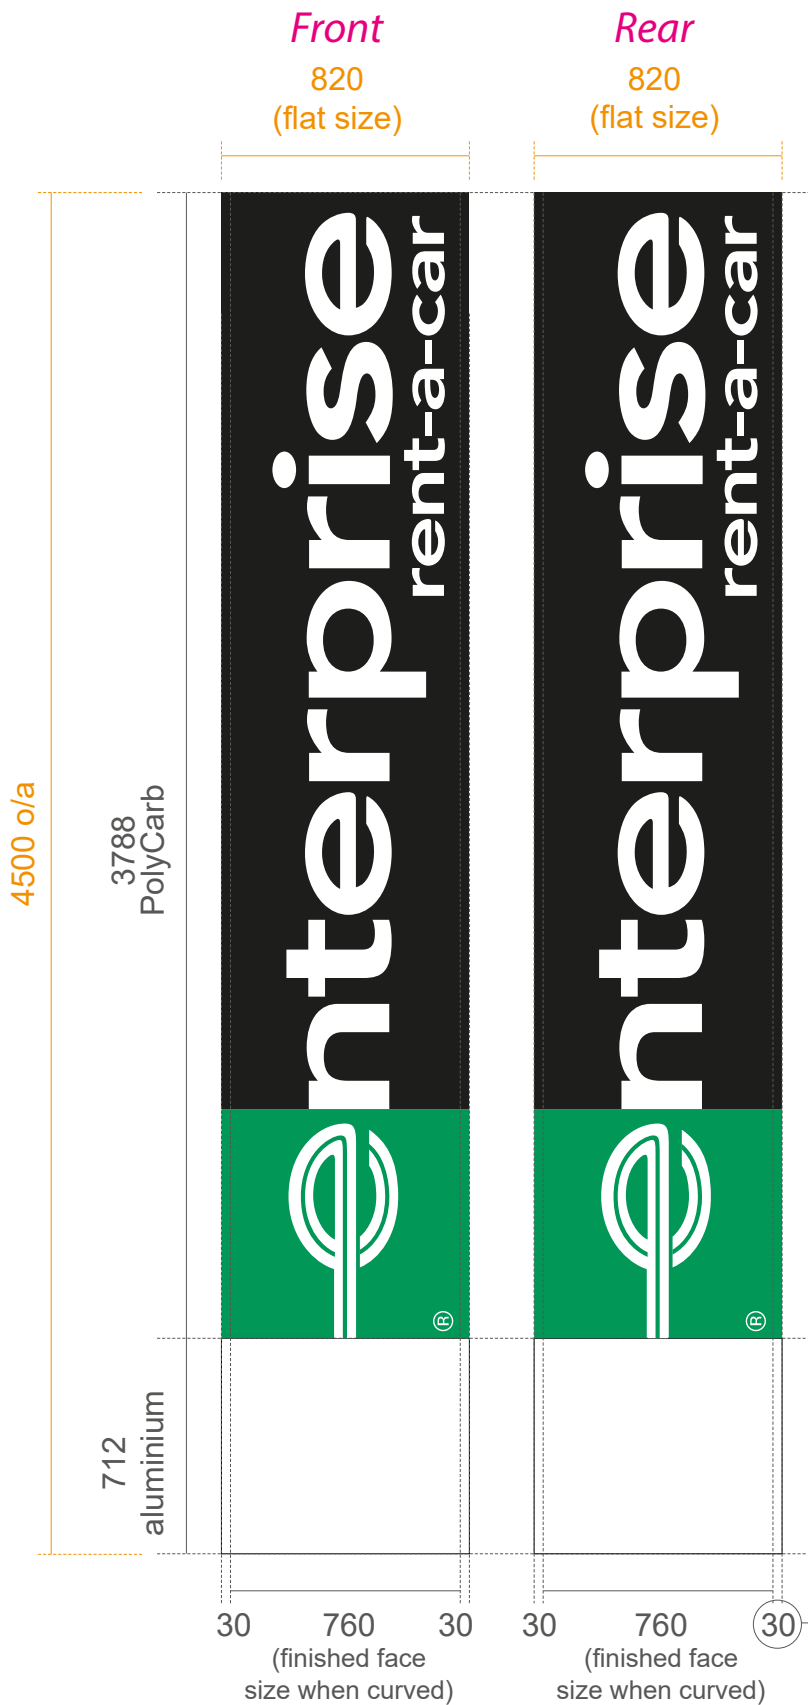

1 ENTERPRISE CURVED TOTEM (DUAL SIDED)



SPEC: 50x50mm steel box section subframe c/w bespoke folded profile, PolyCarb panels and aluminium base.
LIGHTING: Internally illuminated via LEDs mounted to ACM panels face fixed to subframe
POLYCARB: 2no. 3mm clear PolyCarb panels @ 820 x 3788mm c/w translucent vinyls applied to rear of panel
ALUMINIUM BASE: 1.5mm aluminium panels (Powdered RAL9003)
SIZE: Finished size = 760 x 4500mm
RETURNS: Approx. 406mm o/a once assembled
FIX: Fix to existing concrete pad (by building contractor) via chem fixing

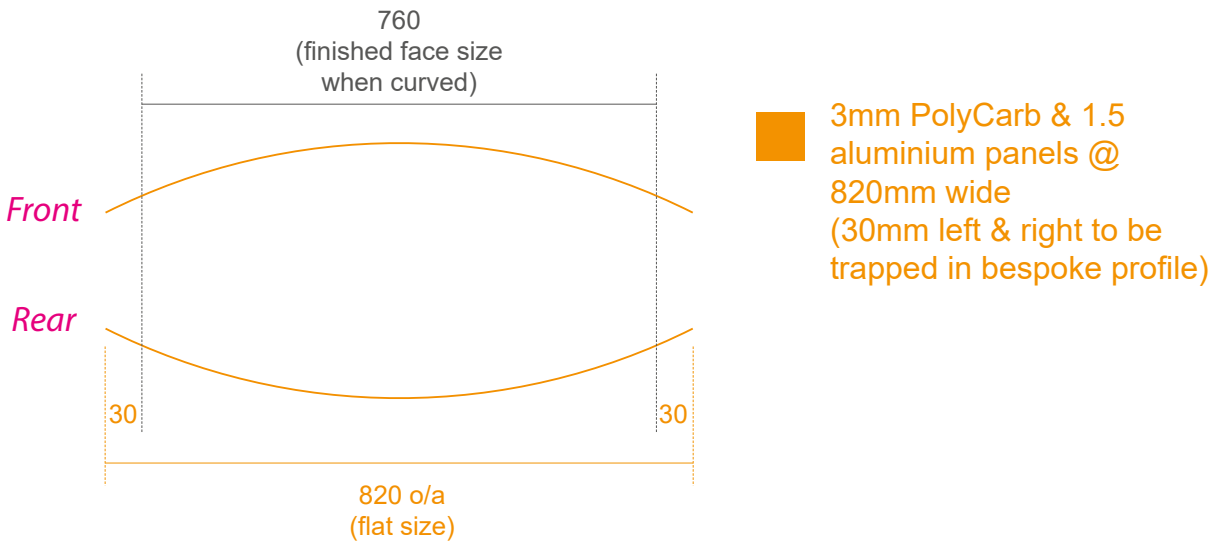

2 GATE SIGN

Visual - Bespoke
Construction - Standard
Sizing - Bespoke

MATERIAL: ACM panel with direct print to face & plotted black o/h text
DIMENSIONS: 600 x 450mm
PRINT MEDIA: Grey Back printed logo, plotted Matt black text
LAMINATE: Matt
APPLICATION: Applied to panel
FIX: To be fitted to gate via signfix channel to rear of panel and square head M8 (bolt, nut and washer) fixed into 2no.13mm saddle brackets

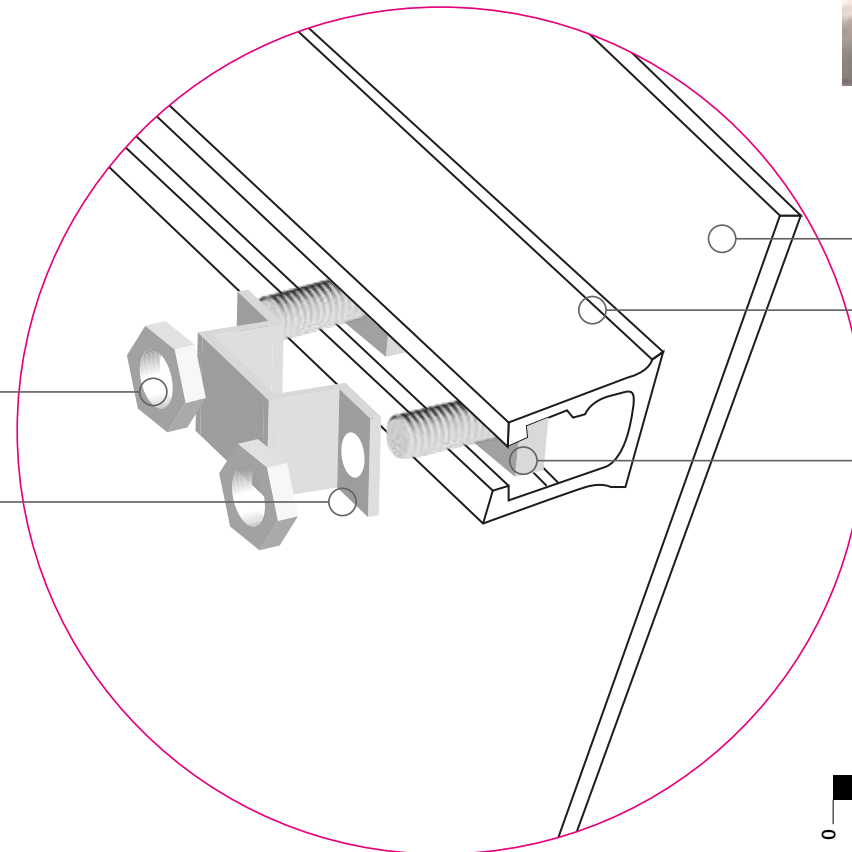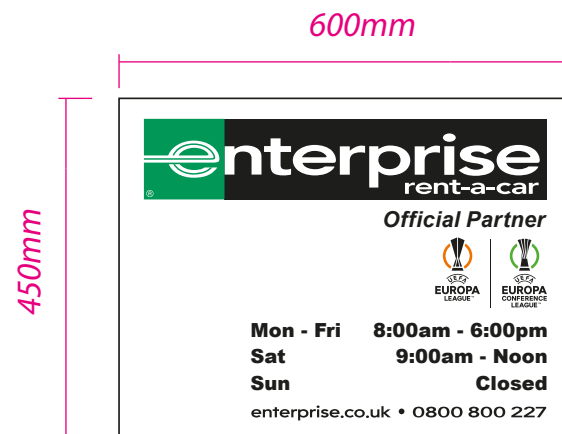


Secure bolt through steel saddle
brackets via nut and washer


Fix to gate via saddle brackets

Rear of ACM panel

Signfix channel mounted to rear
of panel via countersunk screws
through front of panel and graphic
applied over face

Square headed bolt to slot into
signfix channel and through gate

 

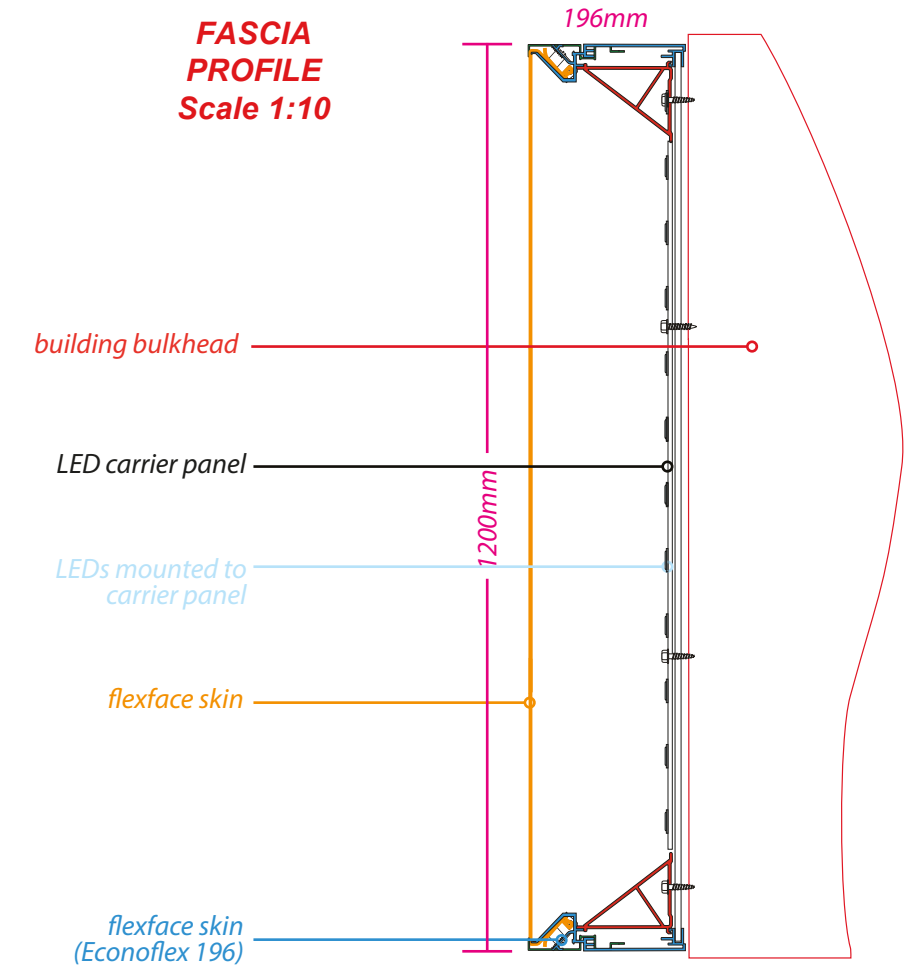


3 ILLUMINATED FASCIA BAND

Visual - Standard
Construction - Standard
Sizing - Standard

SIZES:
1@ 6200mm x 1200mm

Flexface (196mm econoflex system) with plotted translucent vinyls applied to flexface skin. Internally illuminated by LEDs.


Scale 1:50@A3

 

APPROX. HEIGHT FROM GROUND: 2.4m Approx
O/A DEPTH OF SIGN: Approx. 0.196m
LARGEST LETTER HEIGHTS: P = 62.5cm
COLOUR REFS: Enterprise = 3630-146 (Enterprise Green), Printed (Black)
& Macal 9748/04 (National Dark Green)
luminance no more than 600 candelas p sq m




Scale 1:50@A3

 

FRONT ELEVATION - 1:50



Scale 1:50@A3

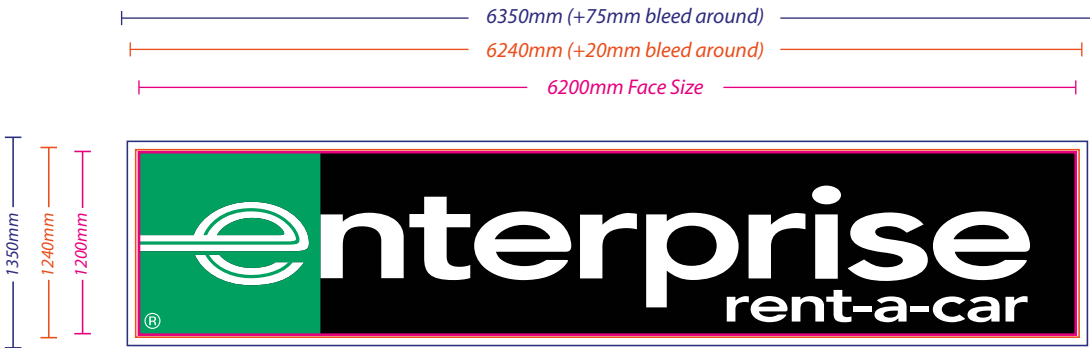


Area of illumination



- ☐ 6200 x 1200mm face size
- ☐ (+20mm all round vinyl bleed) 6240 x 1240mm
- ☐ (+75mm all round) 6350 x 1350mm (final size)



Colour ref. PMS 347 c (Enterprise Green) Colour ref. Process (White) Colour ref. Process (Black)

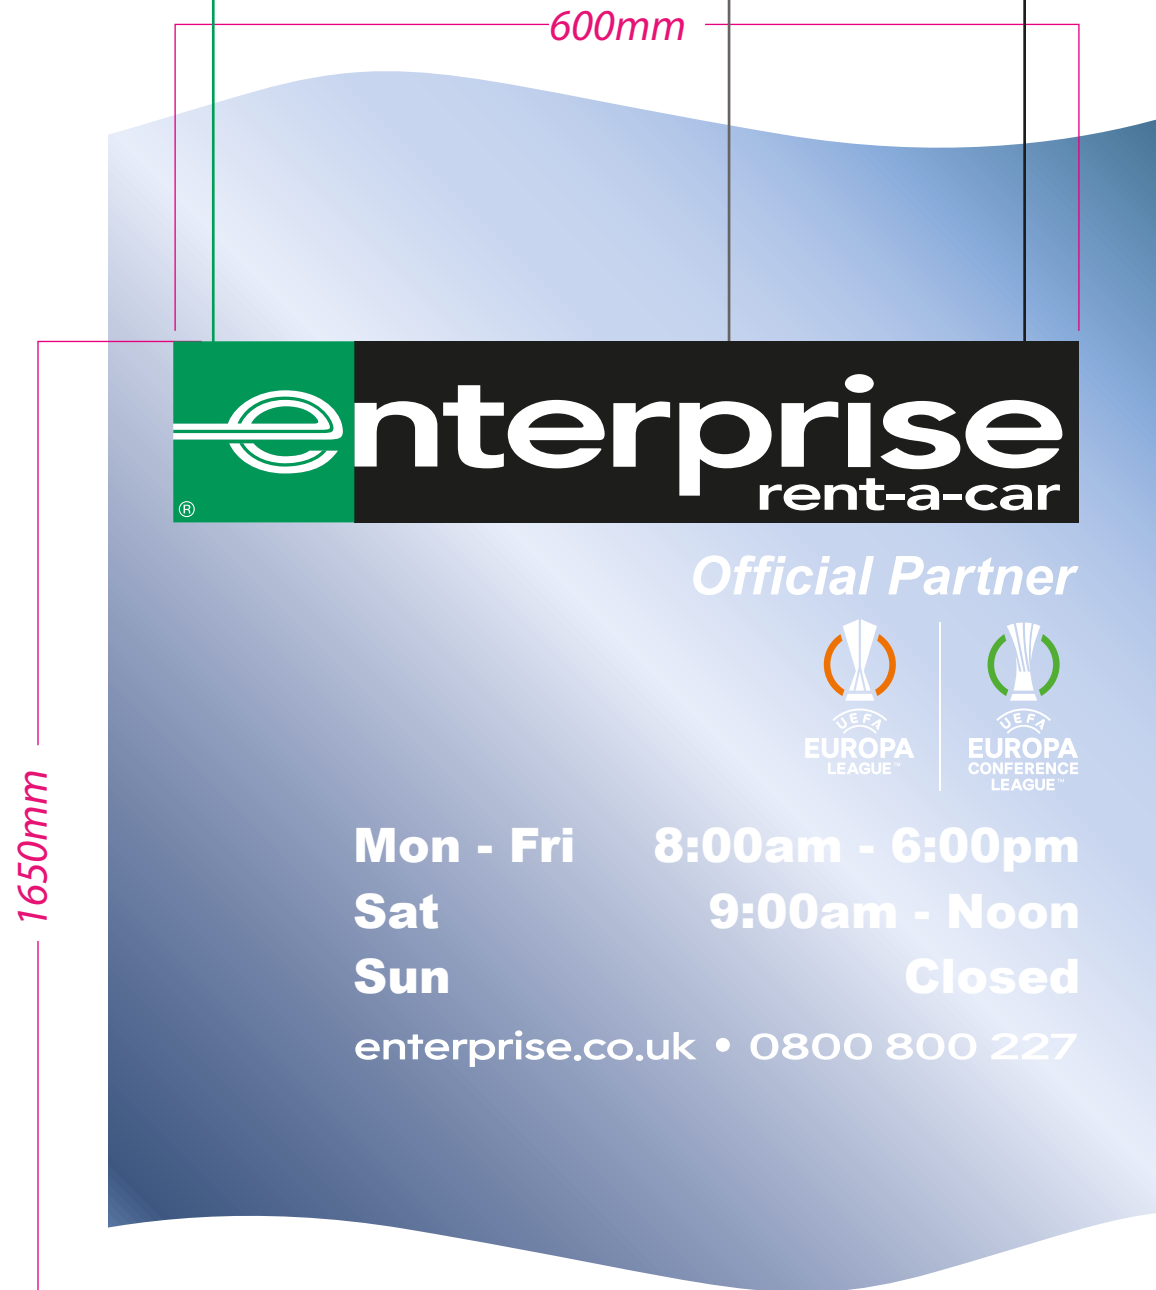

Ground level

4 DOOR VINYL

Plotted vinyls applied to the outside of the door

Opening hours as follows:


Mon-Fri: 8am-6pm



Sat: 9am-Noon

Sun: closed










NOTE: Please check hours are correct before production

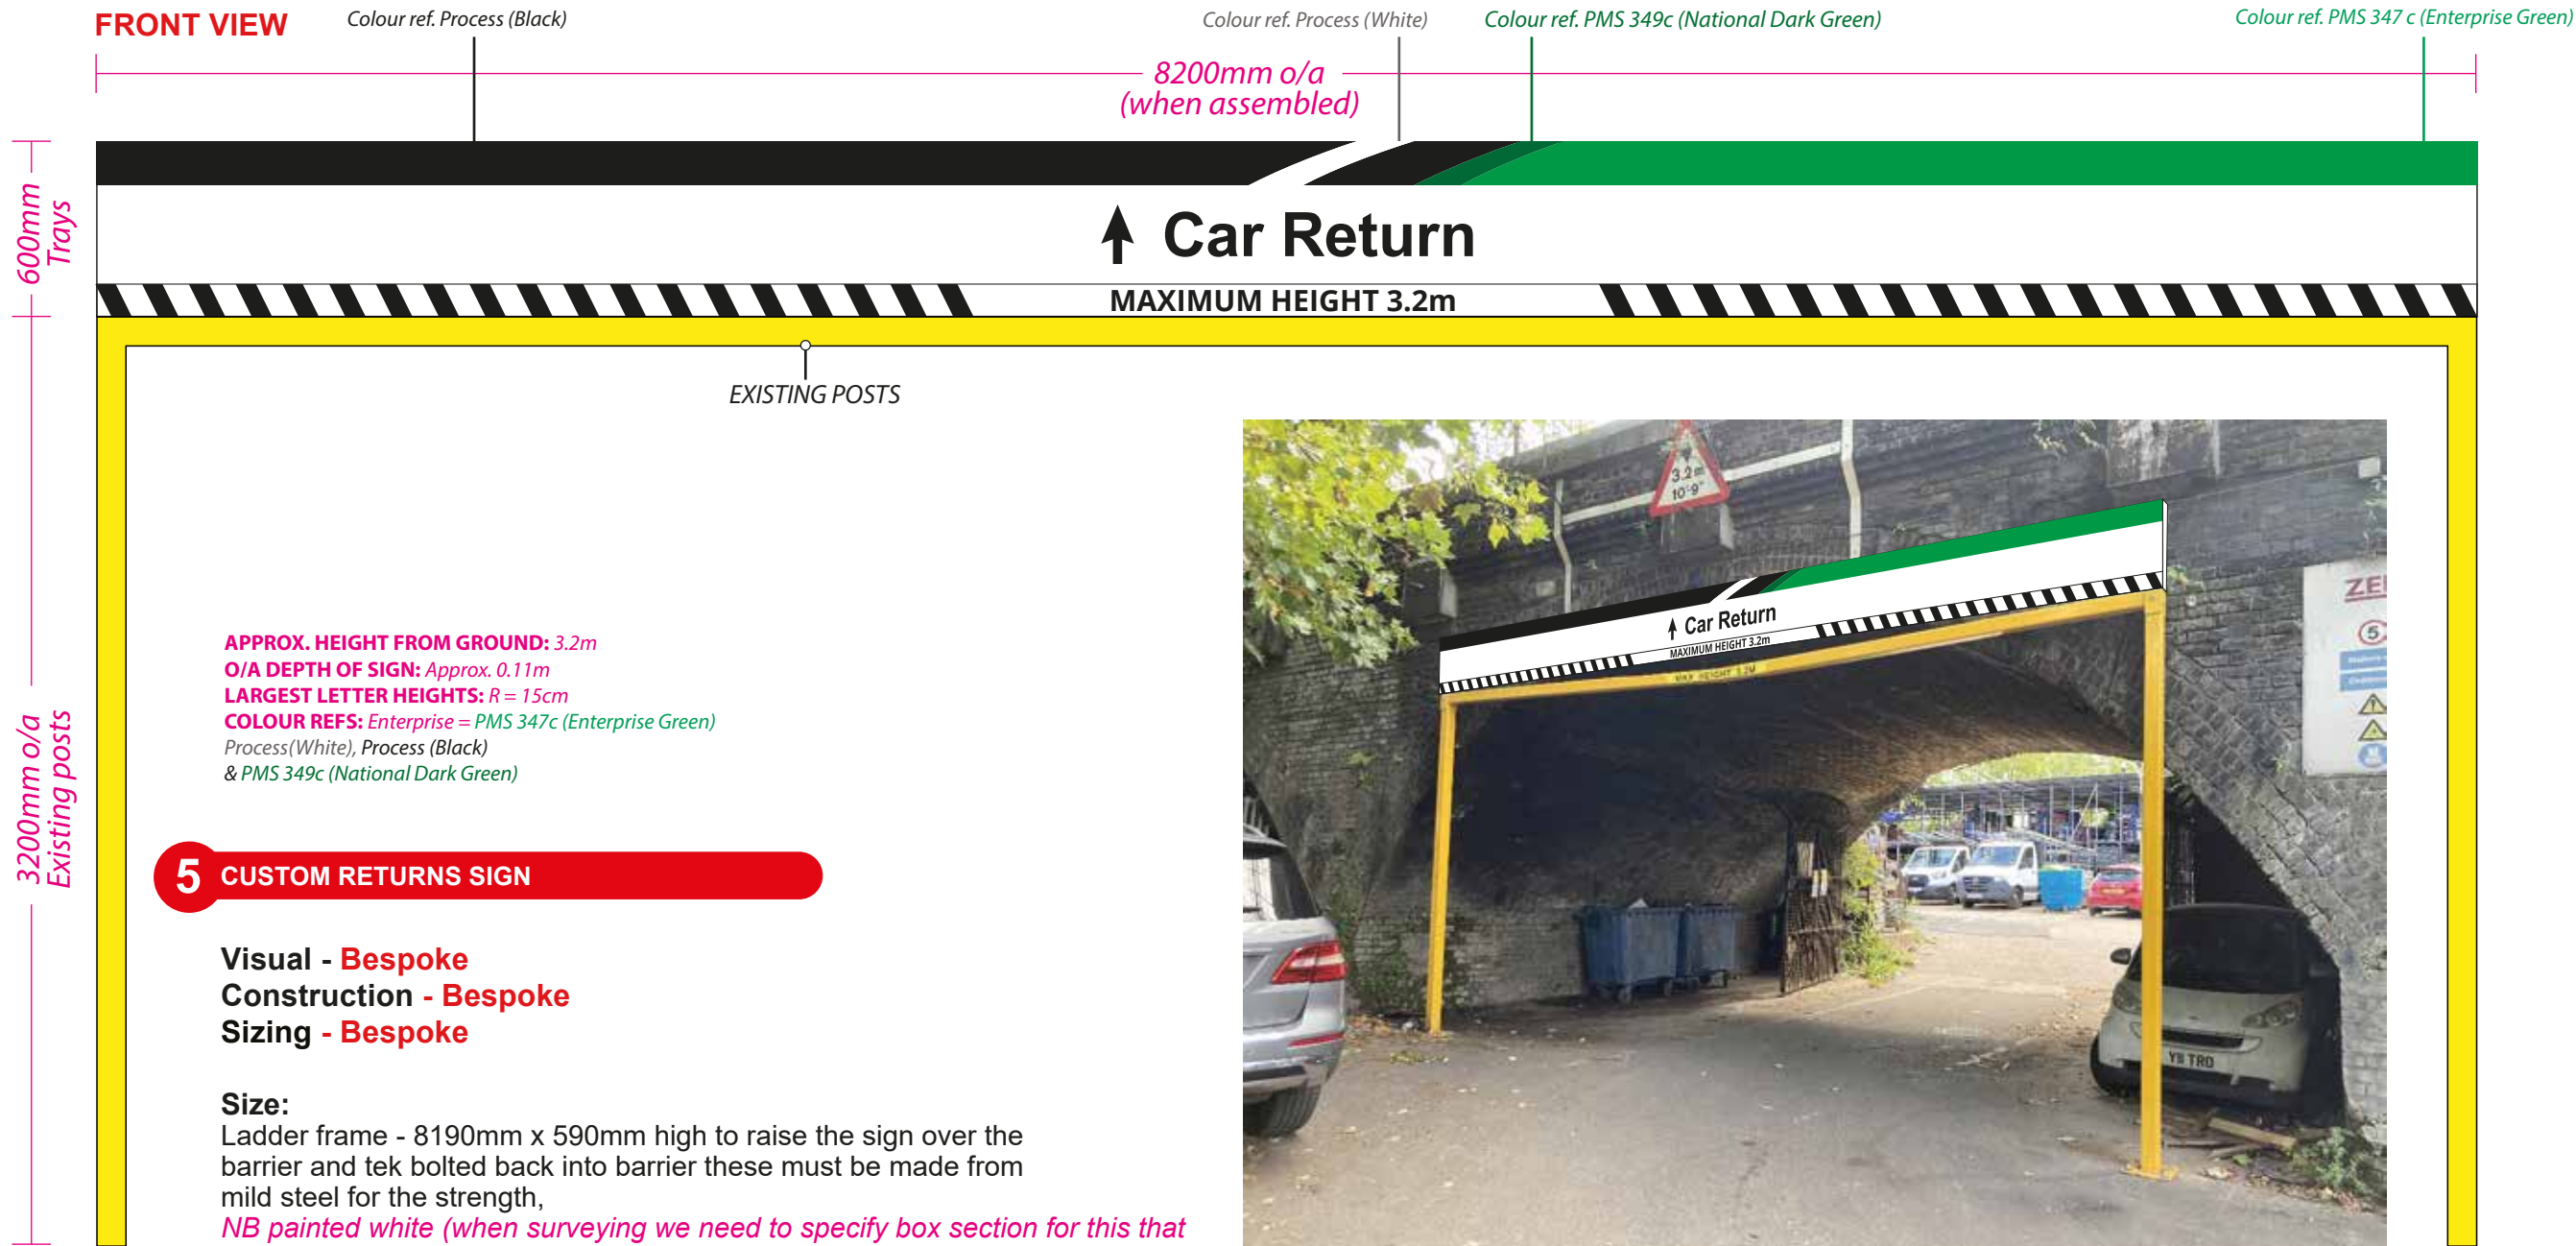

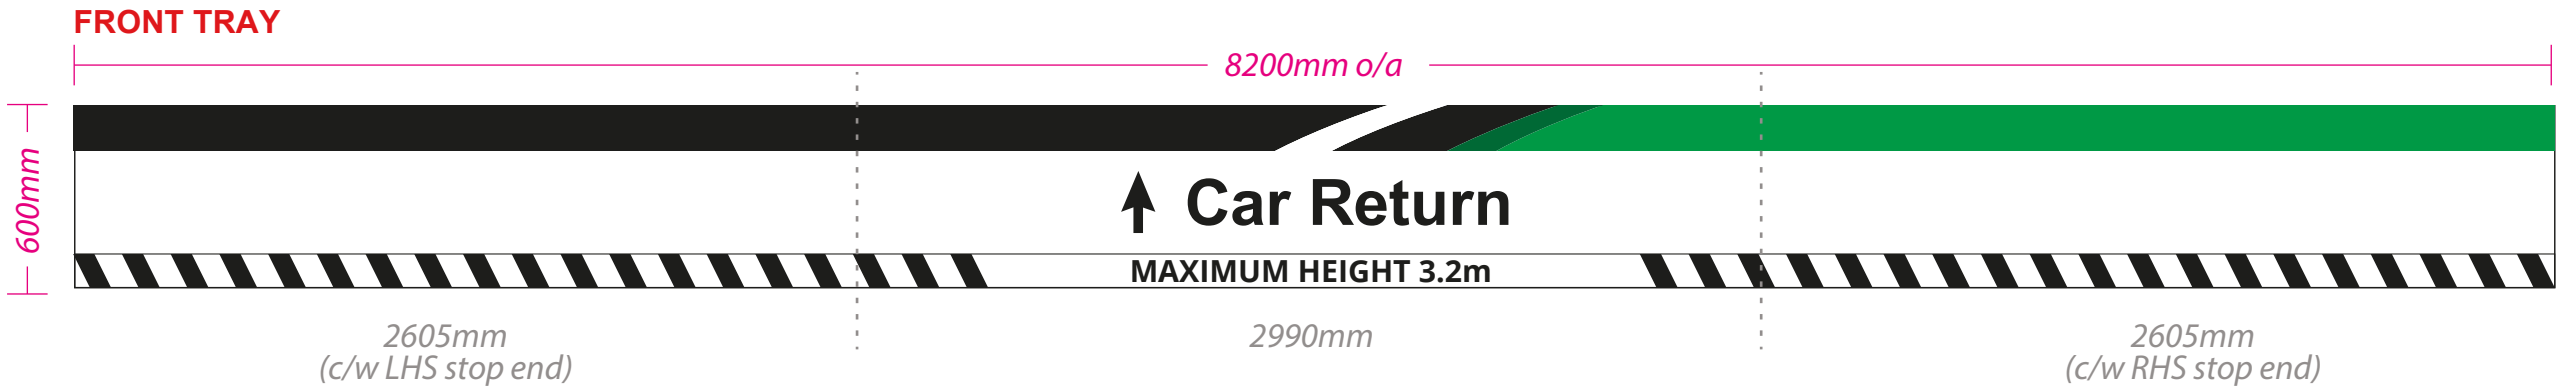 

Panel Profiles
Scale 1:10 @ A3

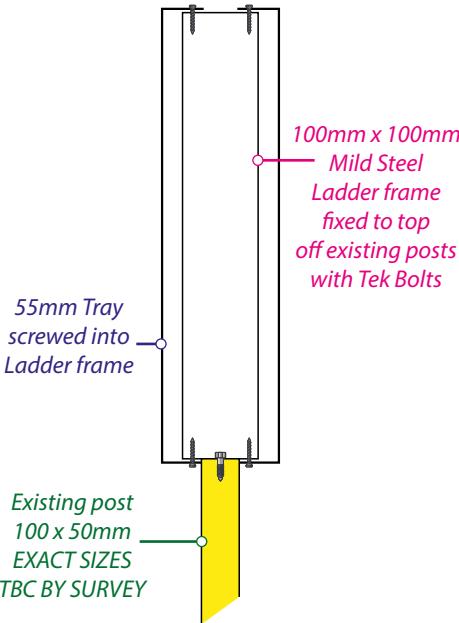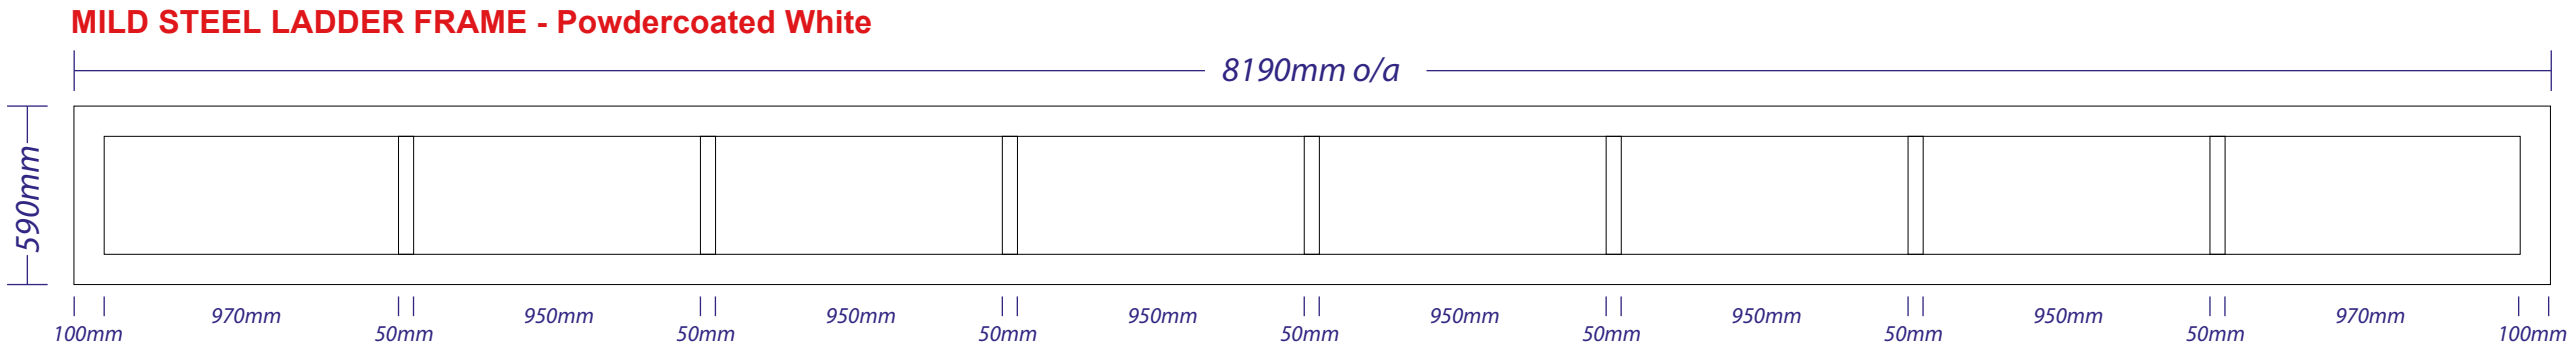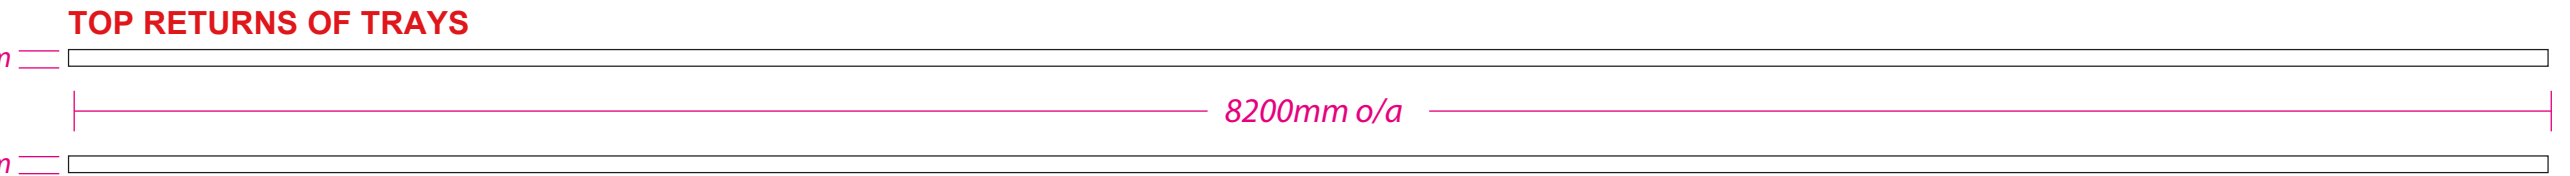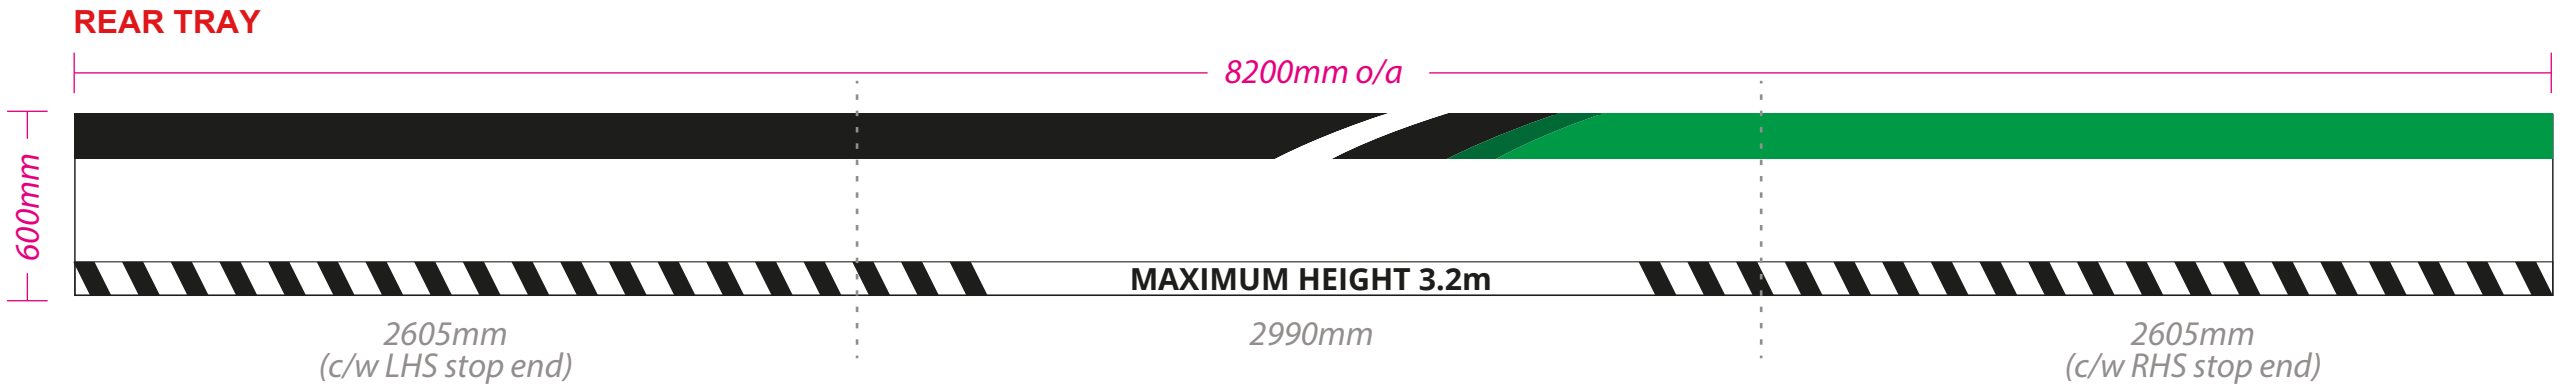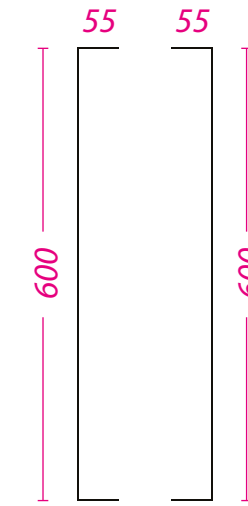

 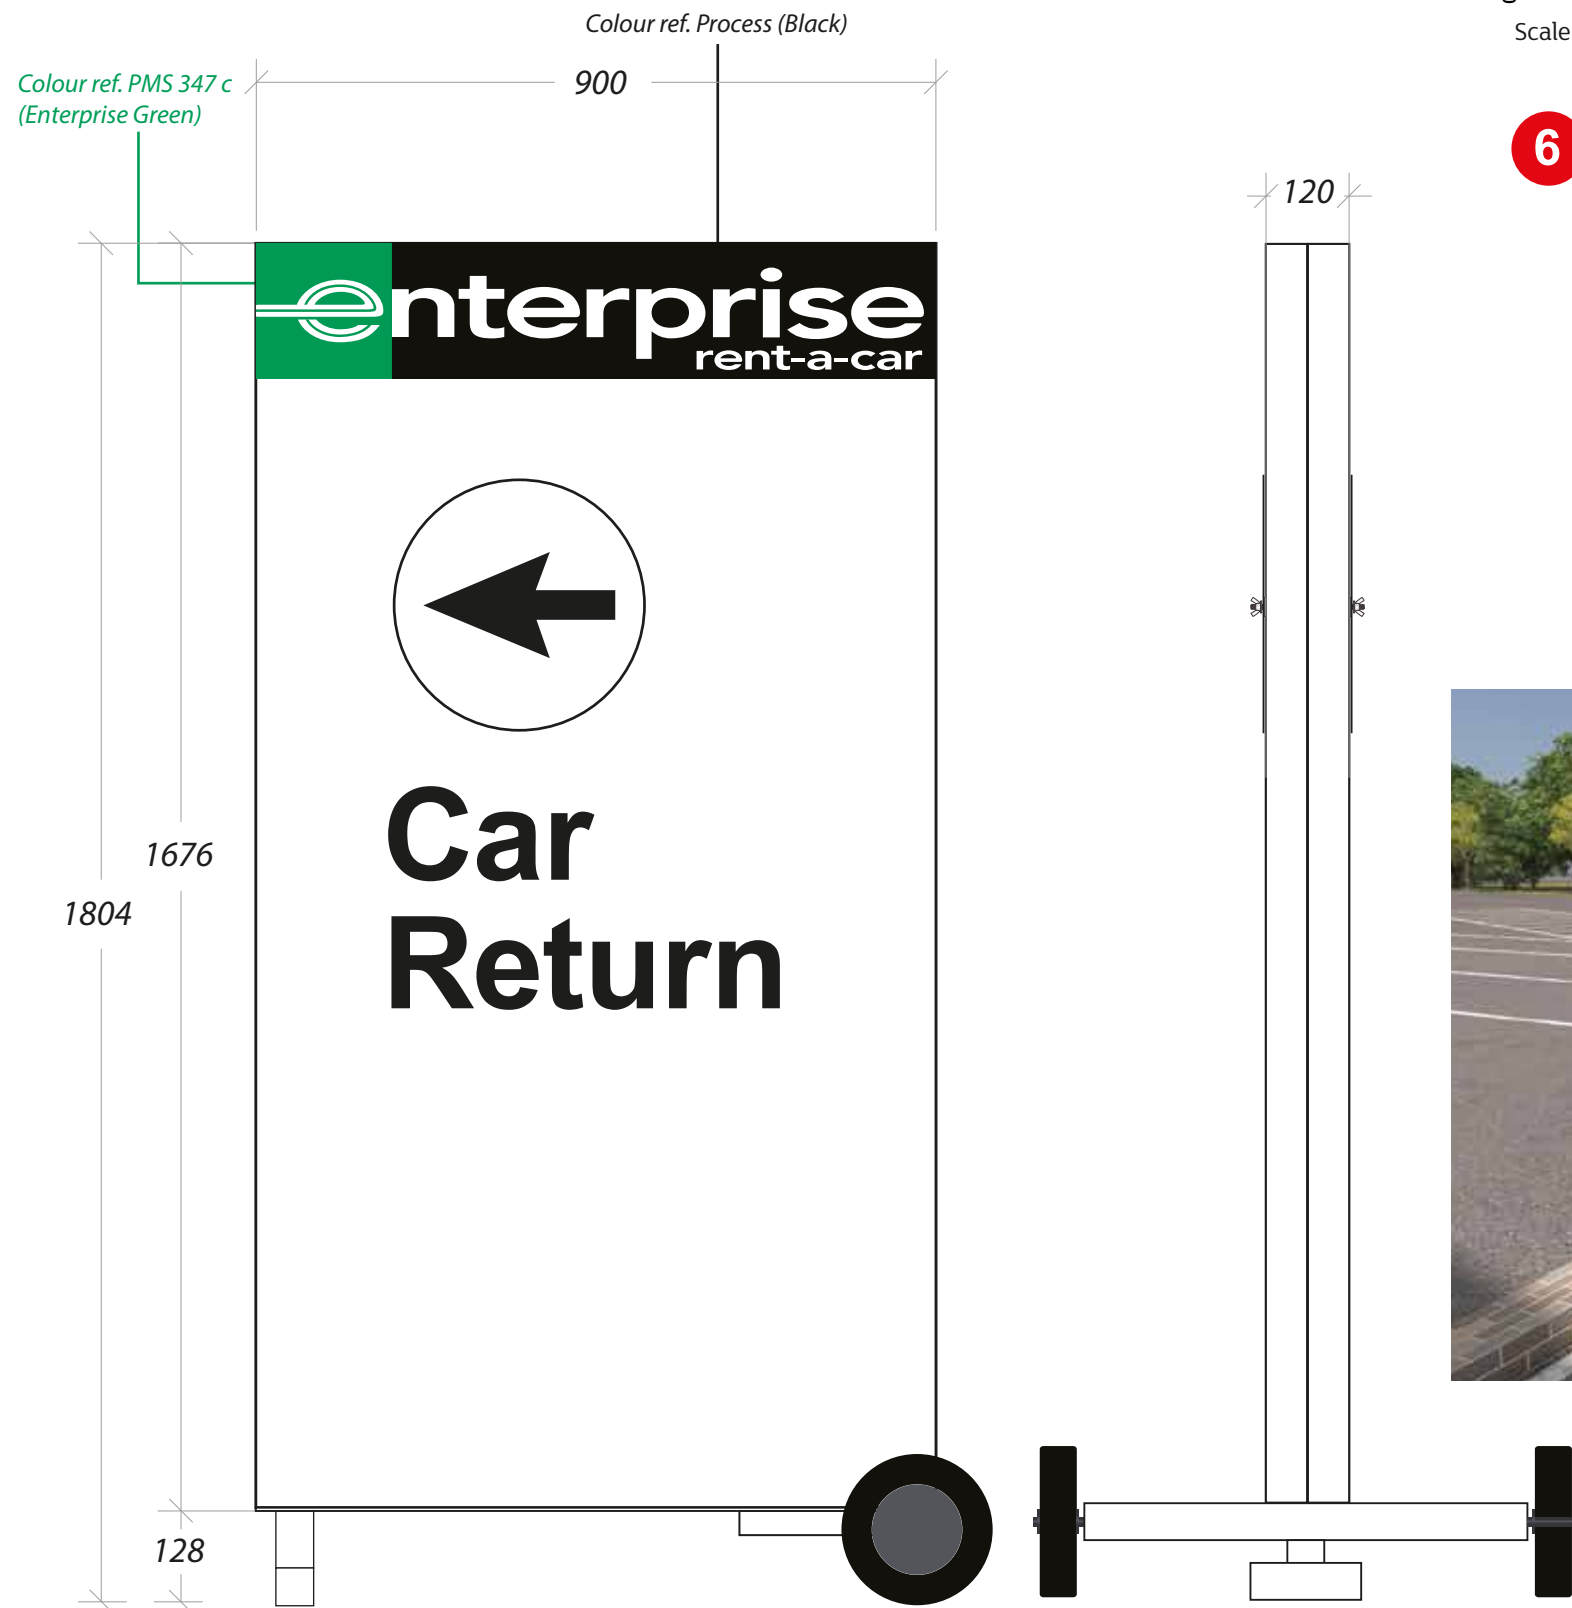


6 DOUBLE SIDED TROLLEY SIGN


Visual - **Standard**
Construction - **Standard**
Sizing - **Standard**


Size:

Face : 900mm x 1676mm with 60mm returns
Aluminium 50mm box section subframe complete with wheels and bumpers. Fabricated Aluminium trays c/w rotating discs, to clad frame. Fully powdercoated RAL 9003. Graphics to be plotted vinyls applied to face of trays & discs. Plotted **PMS 347c (Enterprise Green)** and Process (Black) vinyls applied to face.

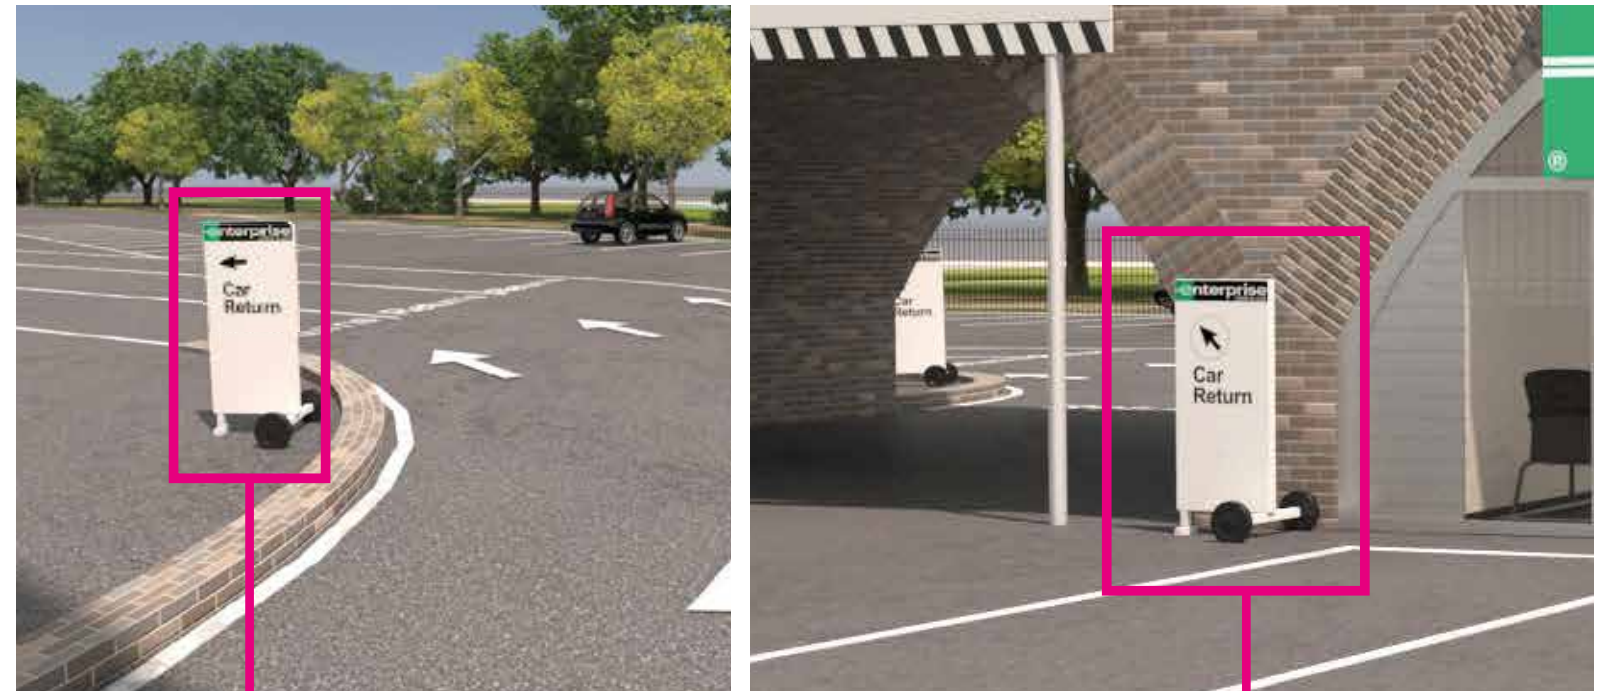

Qty 2
Trolleys in total

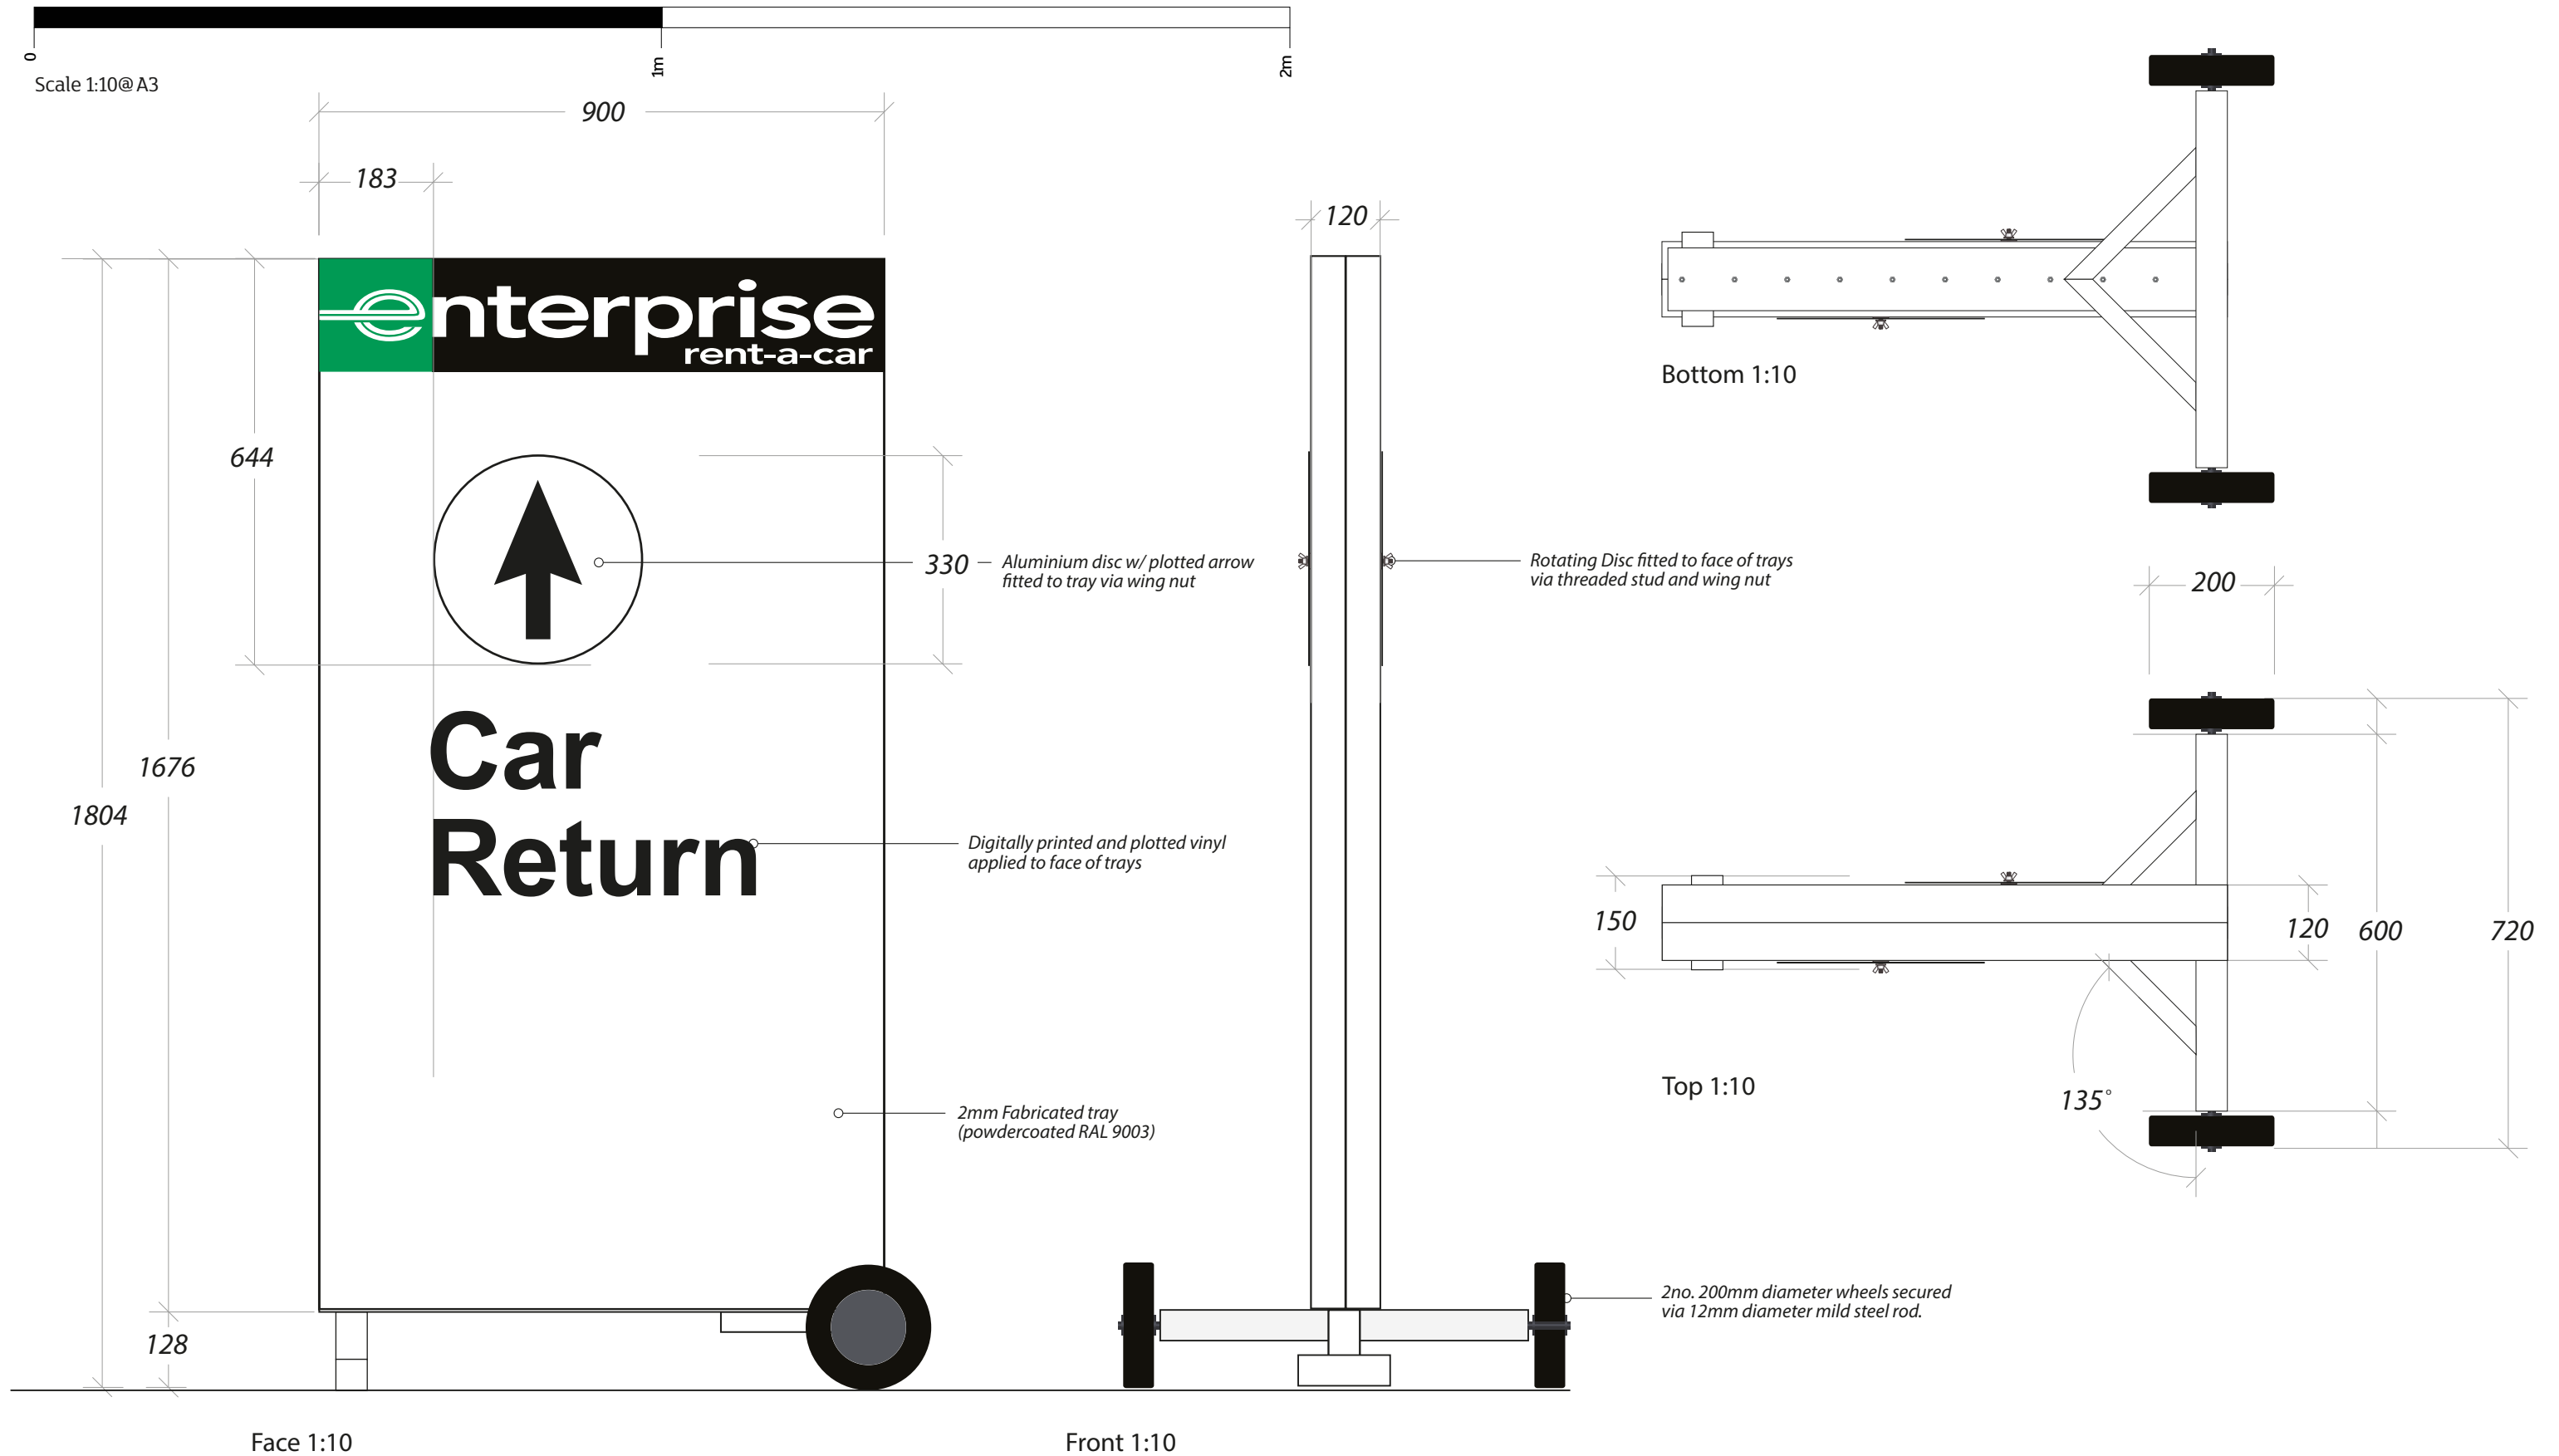

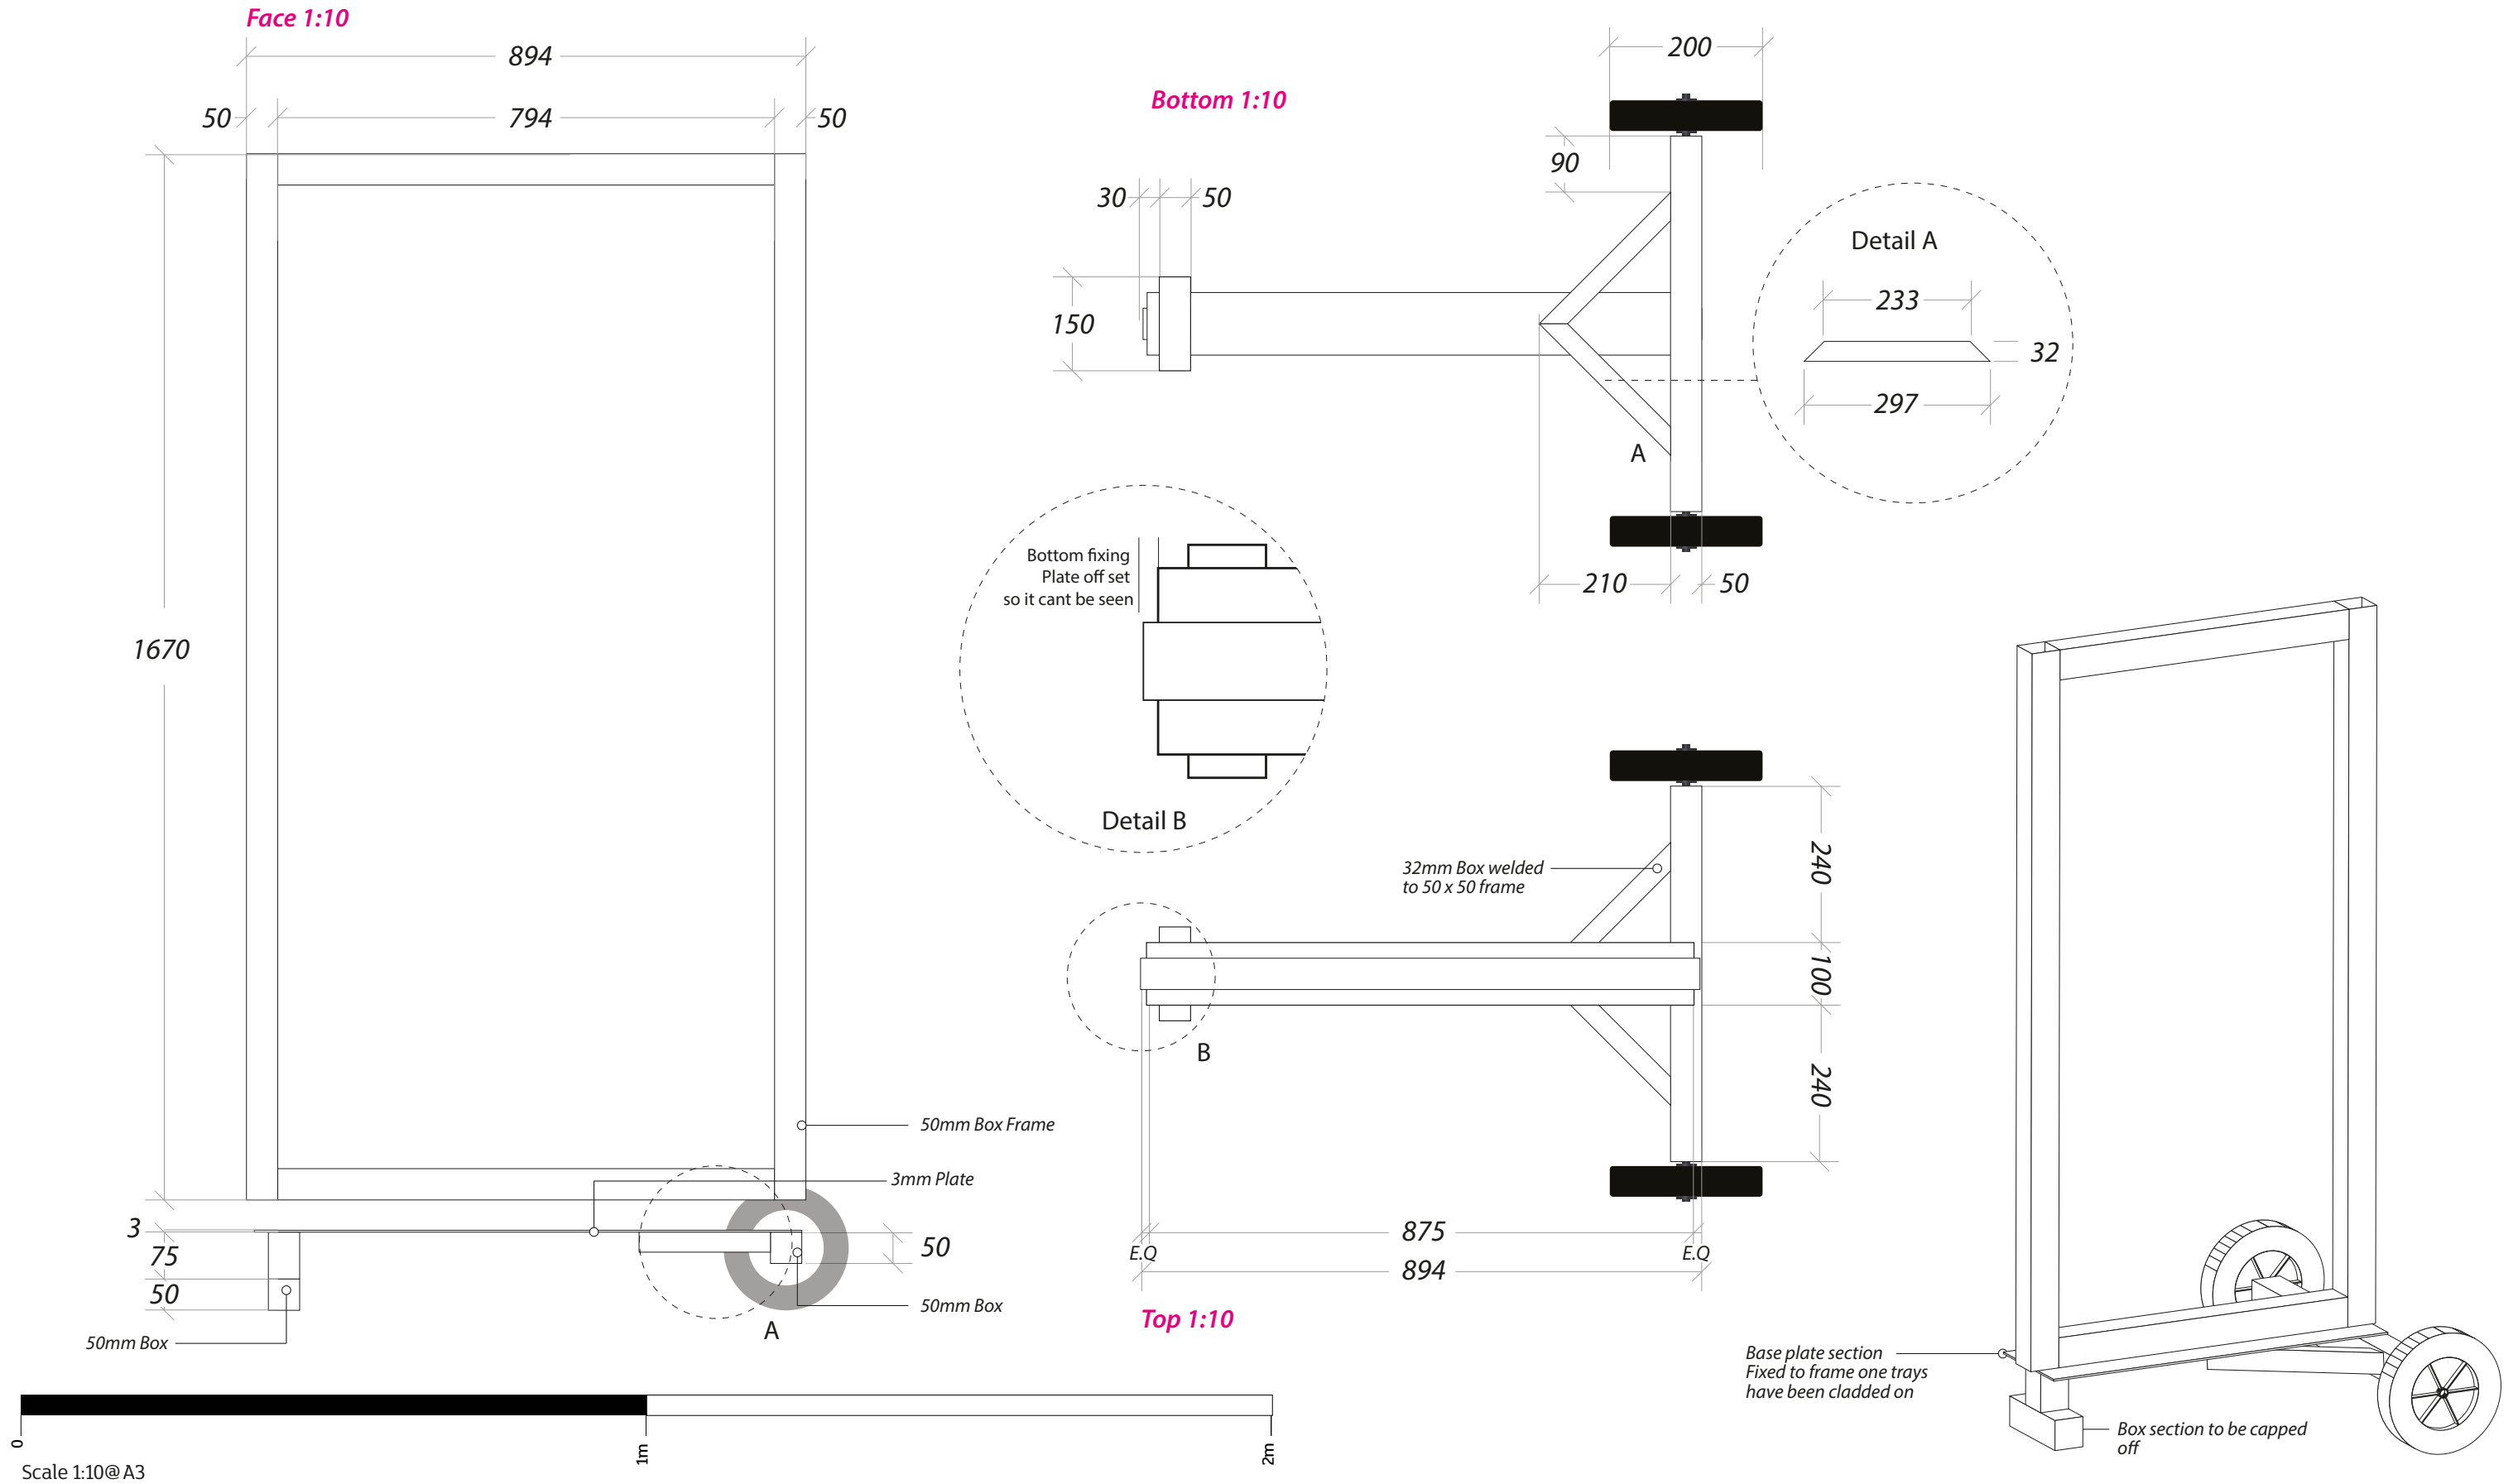




7 BACK WALL SIGN - SMALL

Small Back Wall Sign

Size:
2098 x 554mm

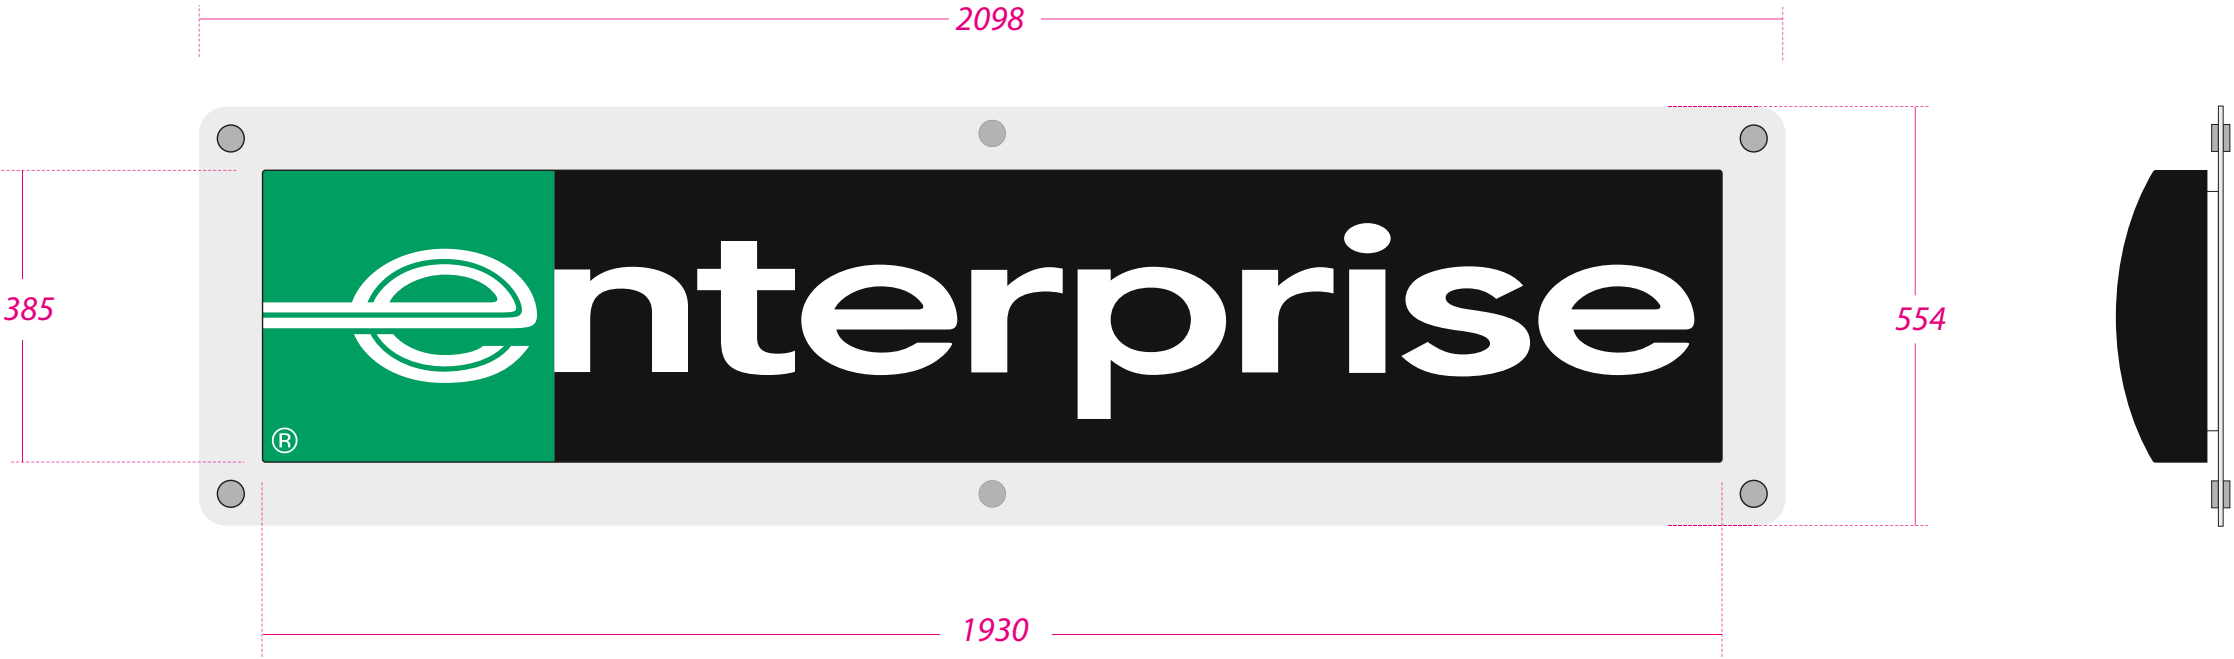

Scale 1:10 @ A3

