

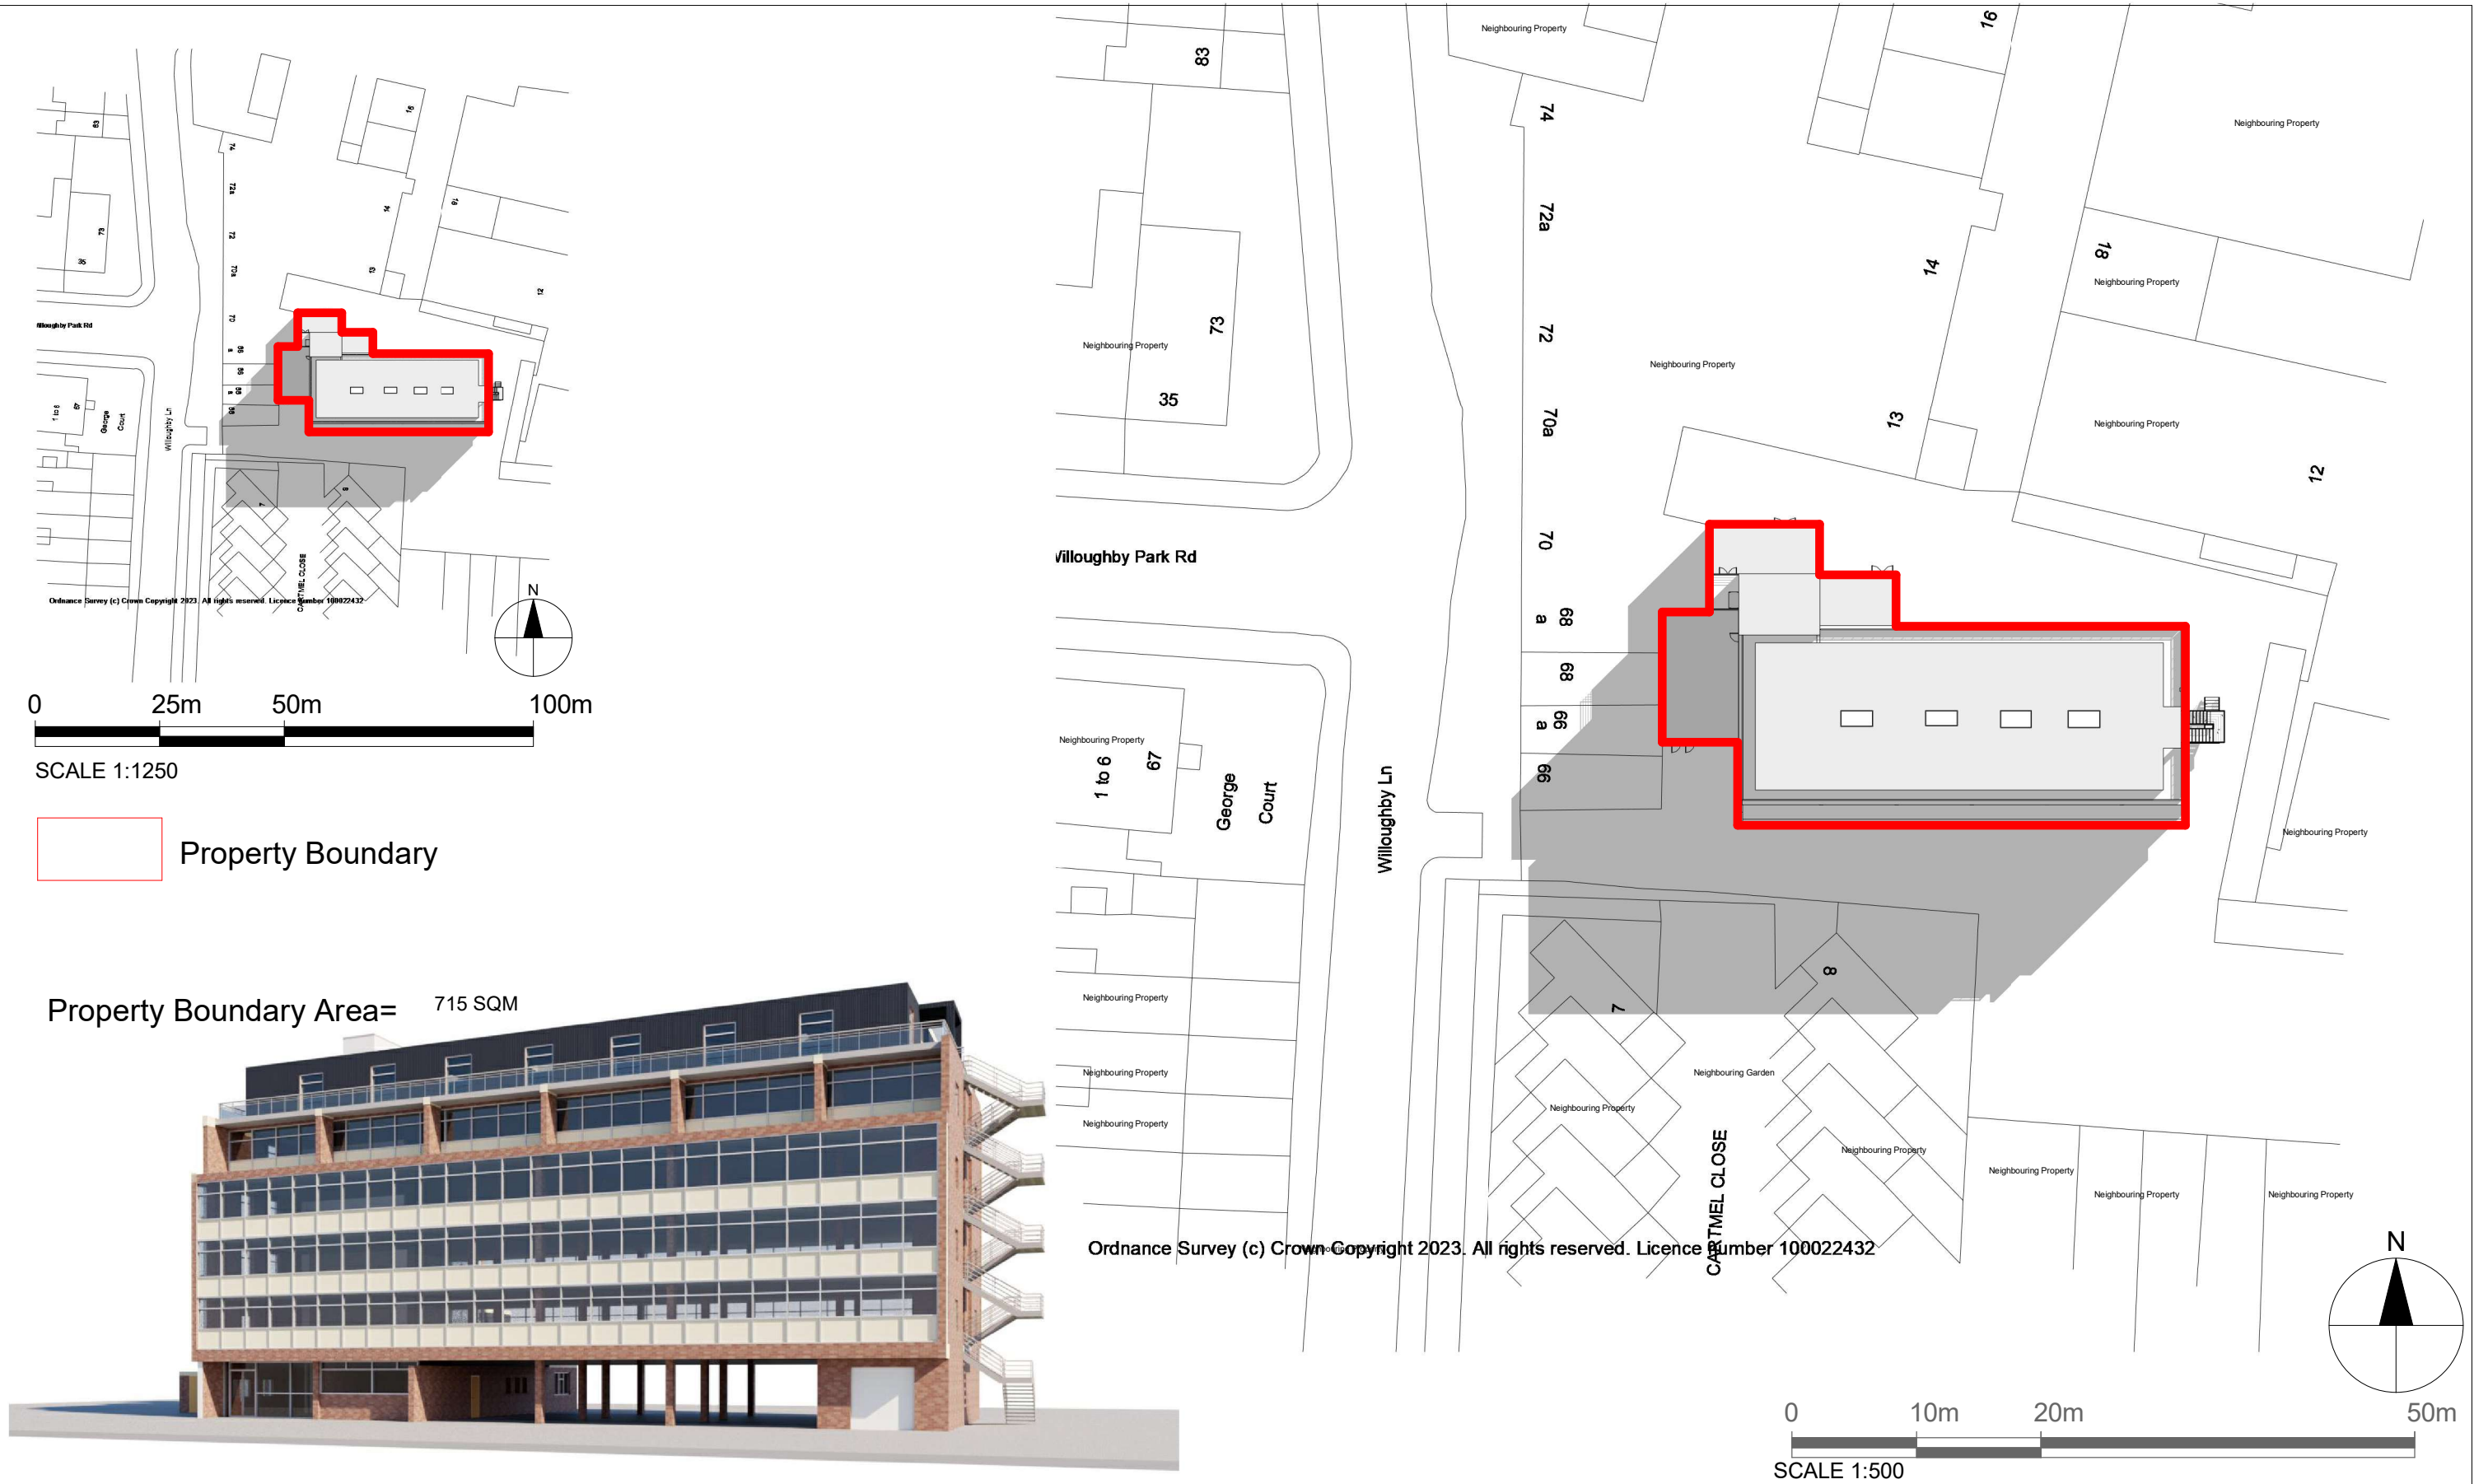


 

Notes. Contractors must verify all dimensions at the site before comencing any work. No construction work before Building Control approval and structural engineer confirmation. Any discrepancies to be reported to Gridline. All drawings are to be read in conjunction with all relevant drawings and specifications.	Project No.S					PROJECT TITLE Imperial House, 64 Willoughby Lane, London, N17 0SP		DRAWING TITLE Proposed - Os Map/ Location Plan		 PLANNING SERVICES Unit 9b, The High Cross Centre, Fountayne Rd, N154BE TEL: 020 8802 3480 www.samplanning.co.uk		
	REV	DATE	DESCRIPTION	BY	CH			CLIENT Mr Grussgott				
						DATE April 2023		Project No. 6955	DRAWING No. PR - L001		SCALE @ A3	Drawn by: Niloufar

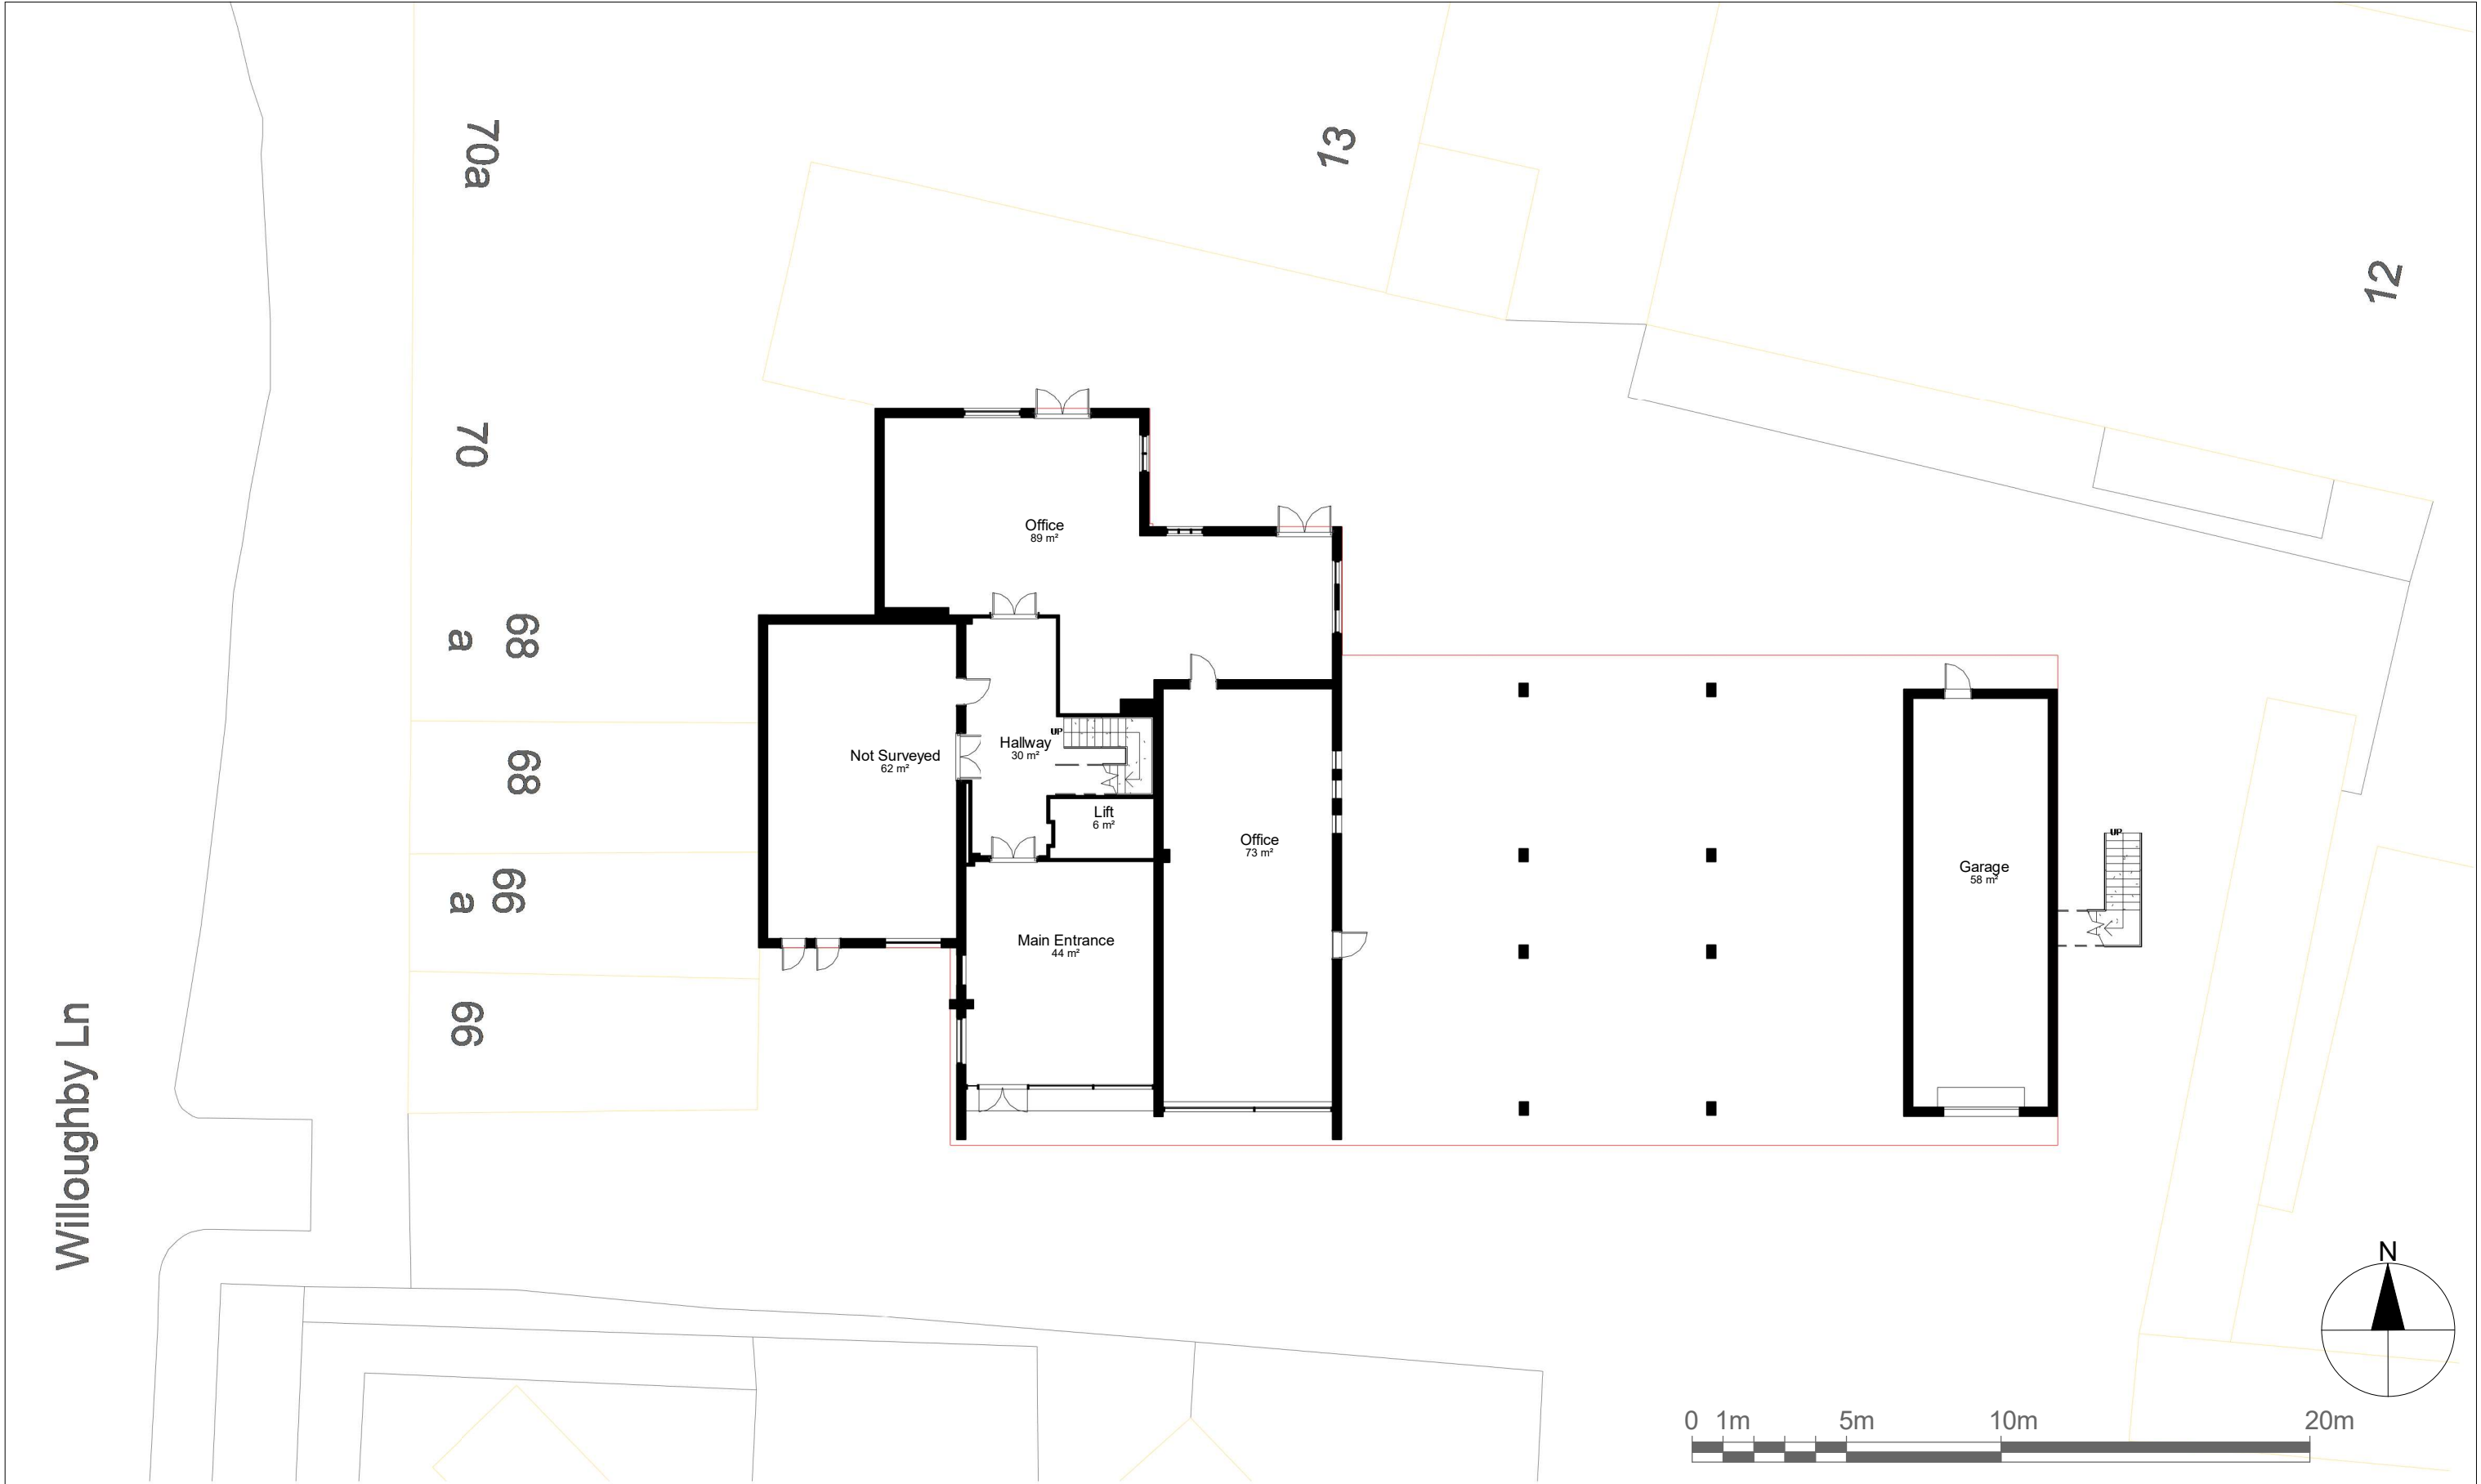

Notes.
Contractors must verify all dimensions at the site before comencing any work.
No construction work before Building Control approval and structural engineer confirmation.
Any discrepancies to be reported to Gridline.
All drawings are to be read in conjunction with all relevant drawings and specifications.


Project No.S				
REV	DATE	DESCRIPTION	BY	CH

PROJECT TITLE	
Imperial House, 64 Willoughby Lane, London, N17 0SP	
DATE	Project No.
April 2023	6955

DRAWING TITLE		
Proposed - Ground Floor		
CLIENT		
Mr Grussgott		
DRAWING No.	SCALE @ A3	Drawn by:
PR - P001	1:200	Niloufar



PLANNING SERVICES
Unit 9b, The High Cross Centre,
Fountainy Rd,
N15 4BE
TEL: 020 8802 3480
www.sampling.co.uk

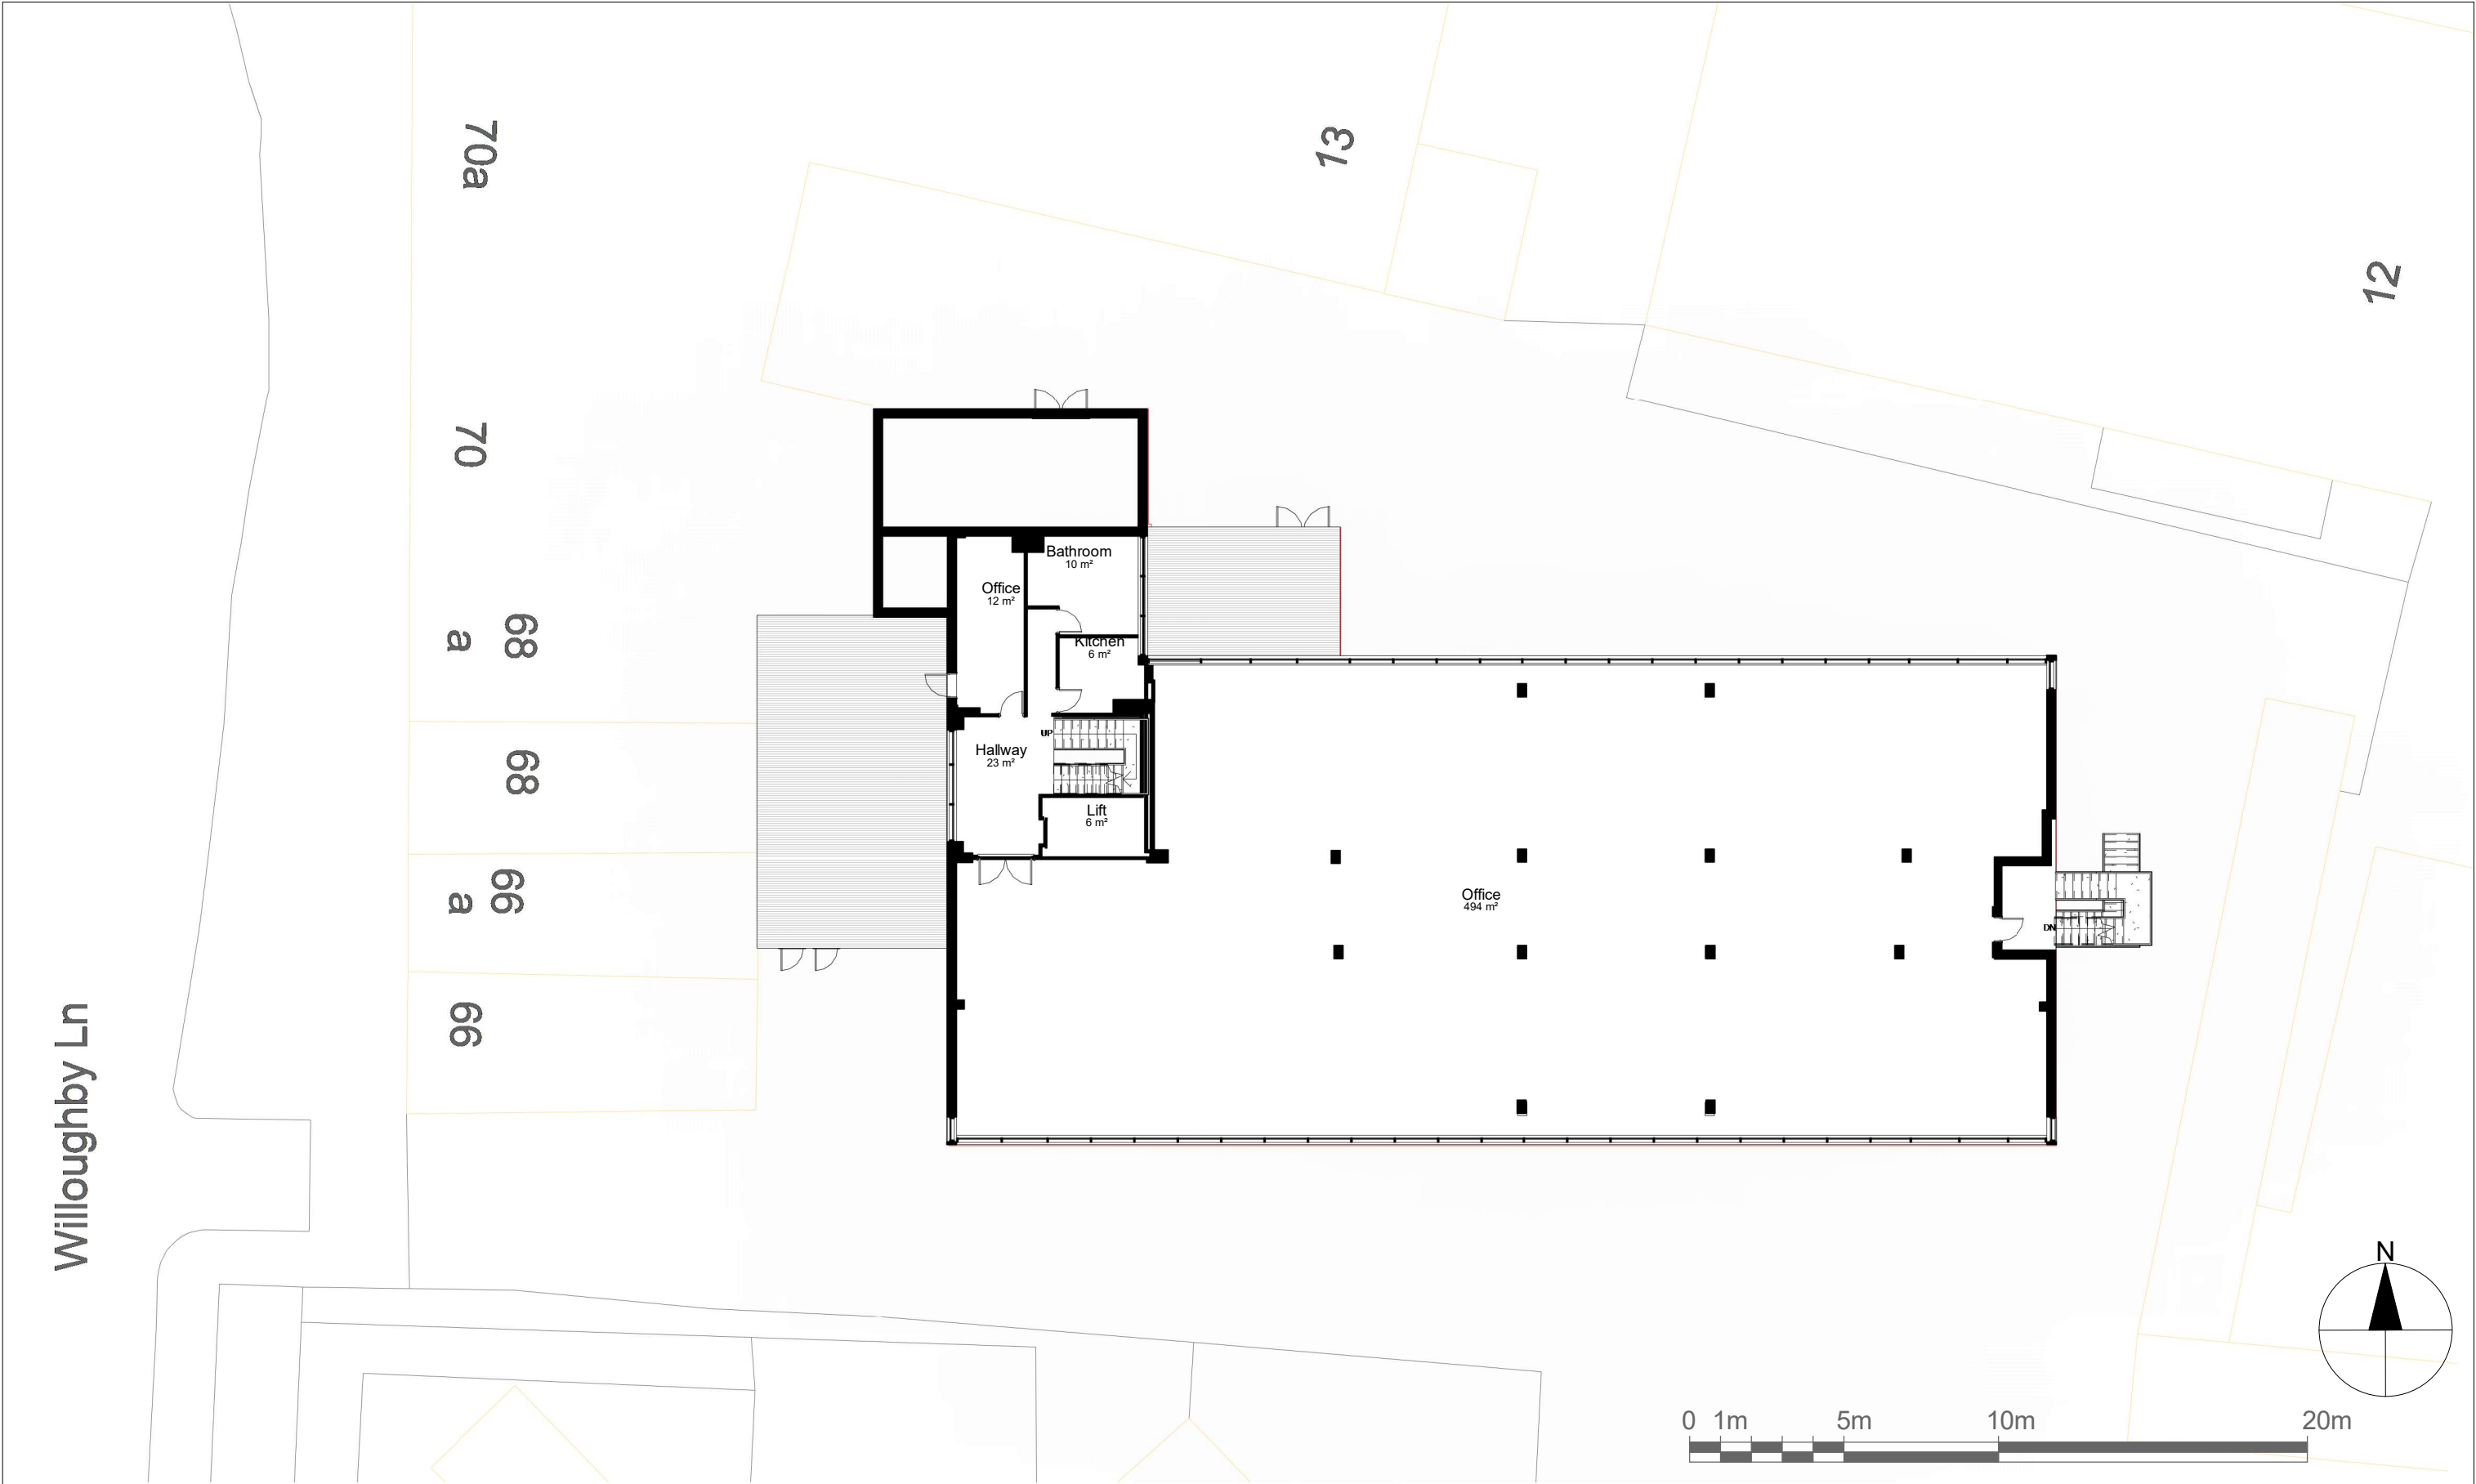

Notes.
Contractors must verify all dimensions at the site before comencing any work.
No construction work before Building Control approval and structural engineer confirmation.
Any discrepancies to be reported to Gridline.
All drawings are to be read in conjunction with all relevant drawings and specifications.


Project No.S				
REV	DATE	DESCRIPTION	BY	CH

PROJECT TITLE	
Imperial House, 64 Willoughby Lane, London, N17 0SP	
DATE	Project No.
April 2023	6955

DRAWING TITLE		
Proposed - First Floor		
CLIENT		
Mr Grussgott		
DRAWING No.	SCALE @ A3	Drawn by:
PR - P002	1:200	Niloufar



PLANNING SERVICES
Unit 9b, The High Cross Centre,
Fountainy Rd,
N15 4BE
TEL: 020 8802 3480
www.samplanning.co.uk

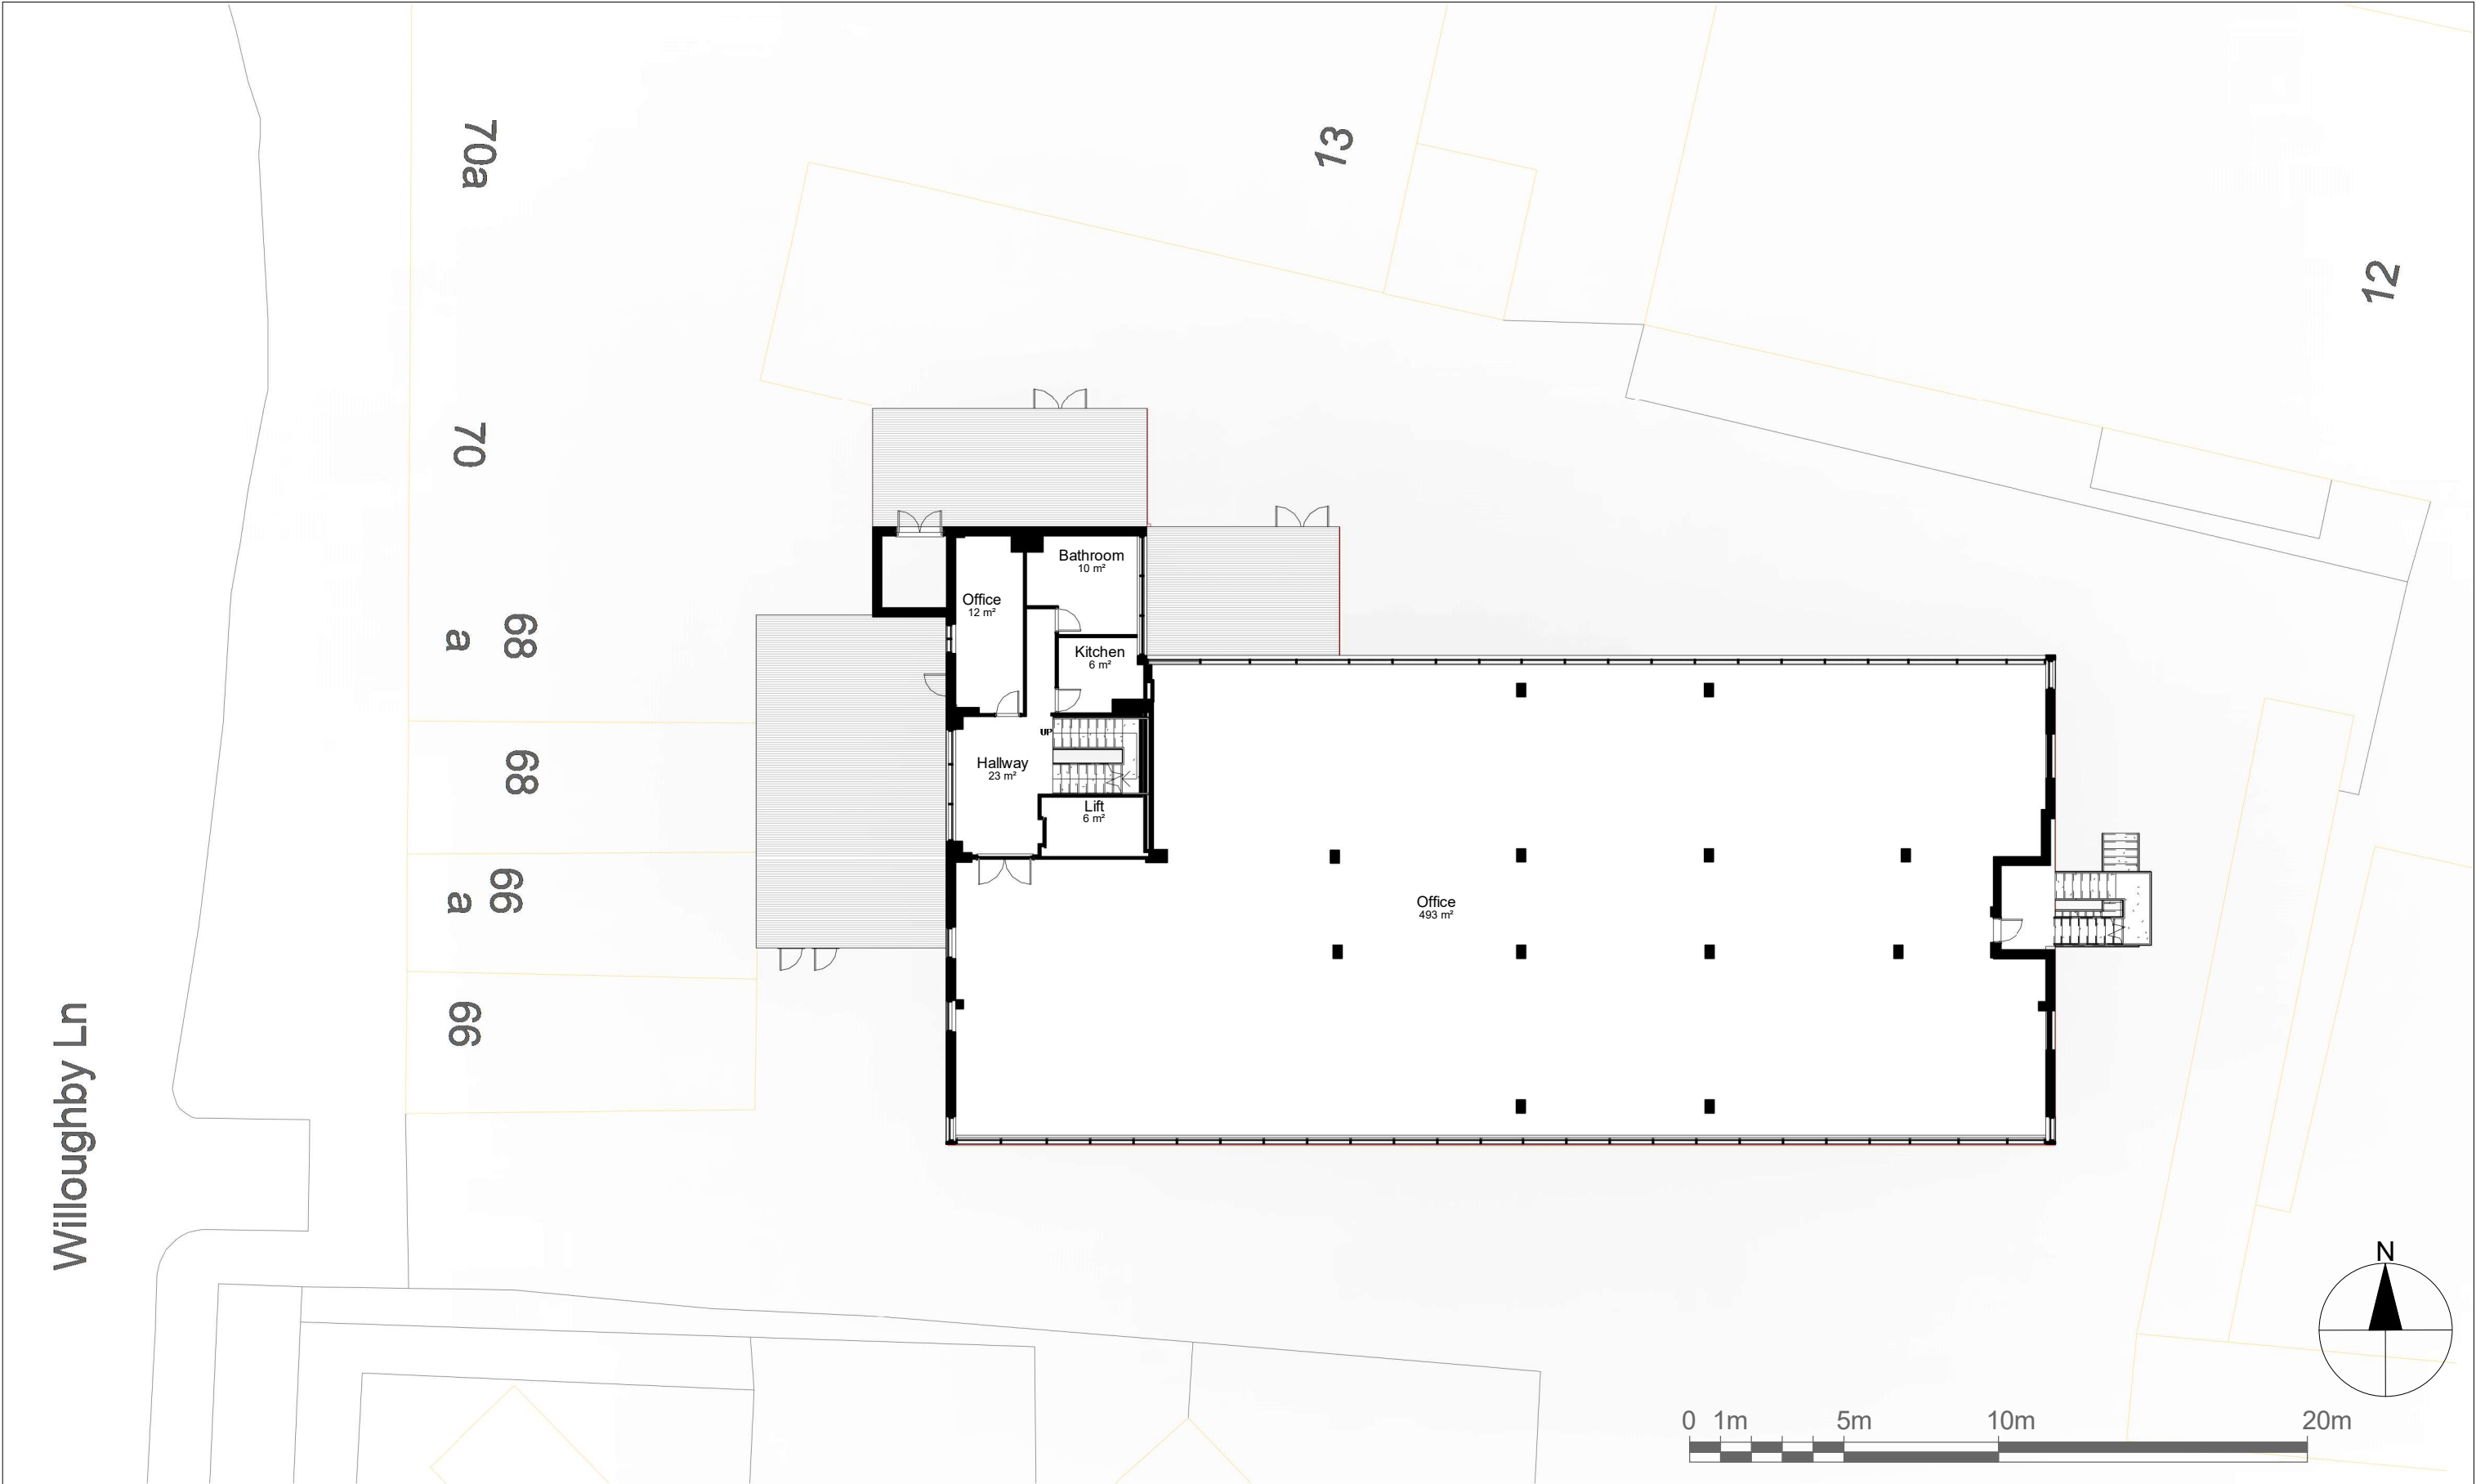

Notes.
Contractors must verify all dimensions at the site before comencing any work.
No construction work before Building Control approval and structural engineer confirmation.
Any discrepancies to be reported to Gridline.
All drawings are to be read in conjunction with all relevant drawings and specifications.


Project No.S				
REV	DATE	DESCRIPTION	BY	CH

PROJECT TITLE	
Imperial House, 64 Willoughby Lane, London, N17 0SP	
DATE	Project No.
April 2023	6955

DRAWING TITLE		
Proposed - Second Floor		
CLIENT		
Mr Grussgott		
DRAWING No.	SCALE @ A3	Drawn by:
PR - P003	1:200	Niloufar



PLANNING SERVICES
Unit 9b, The High Cross Centre,
Fountainy Rd,
N15 4BE
TEL: 020 8802 3480
www.samplanning.co.uk

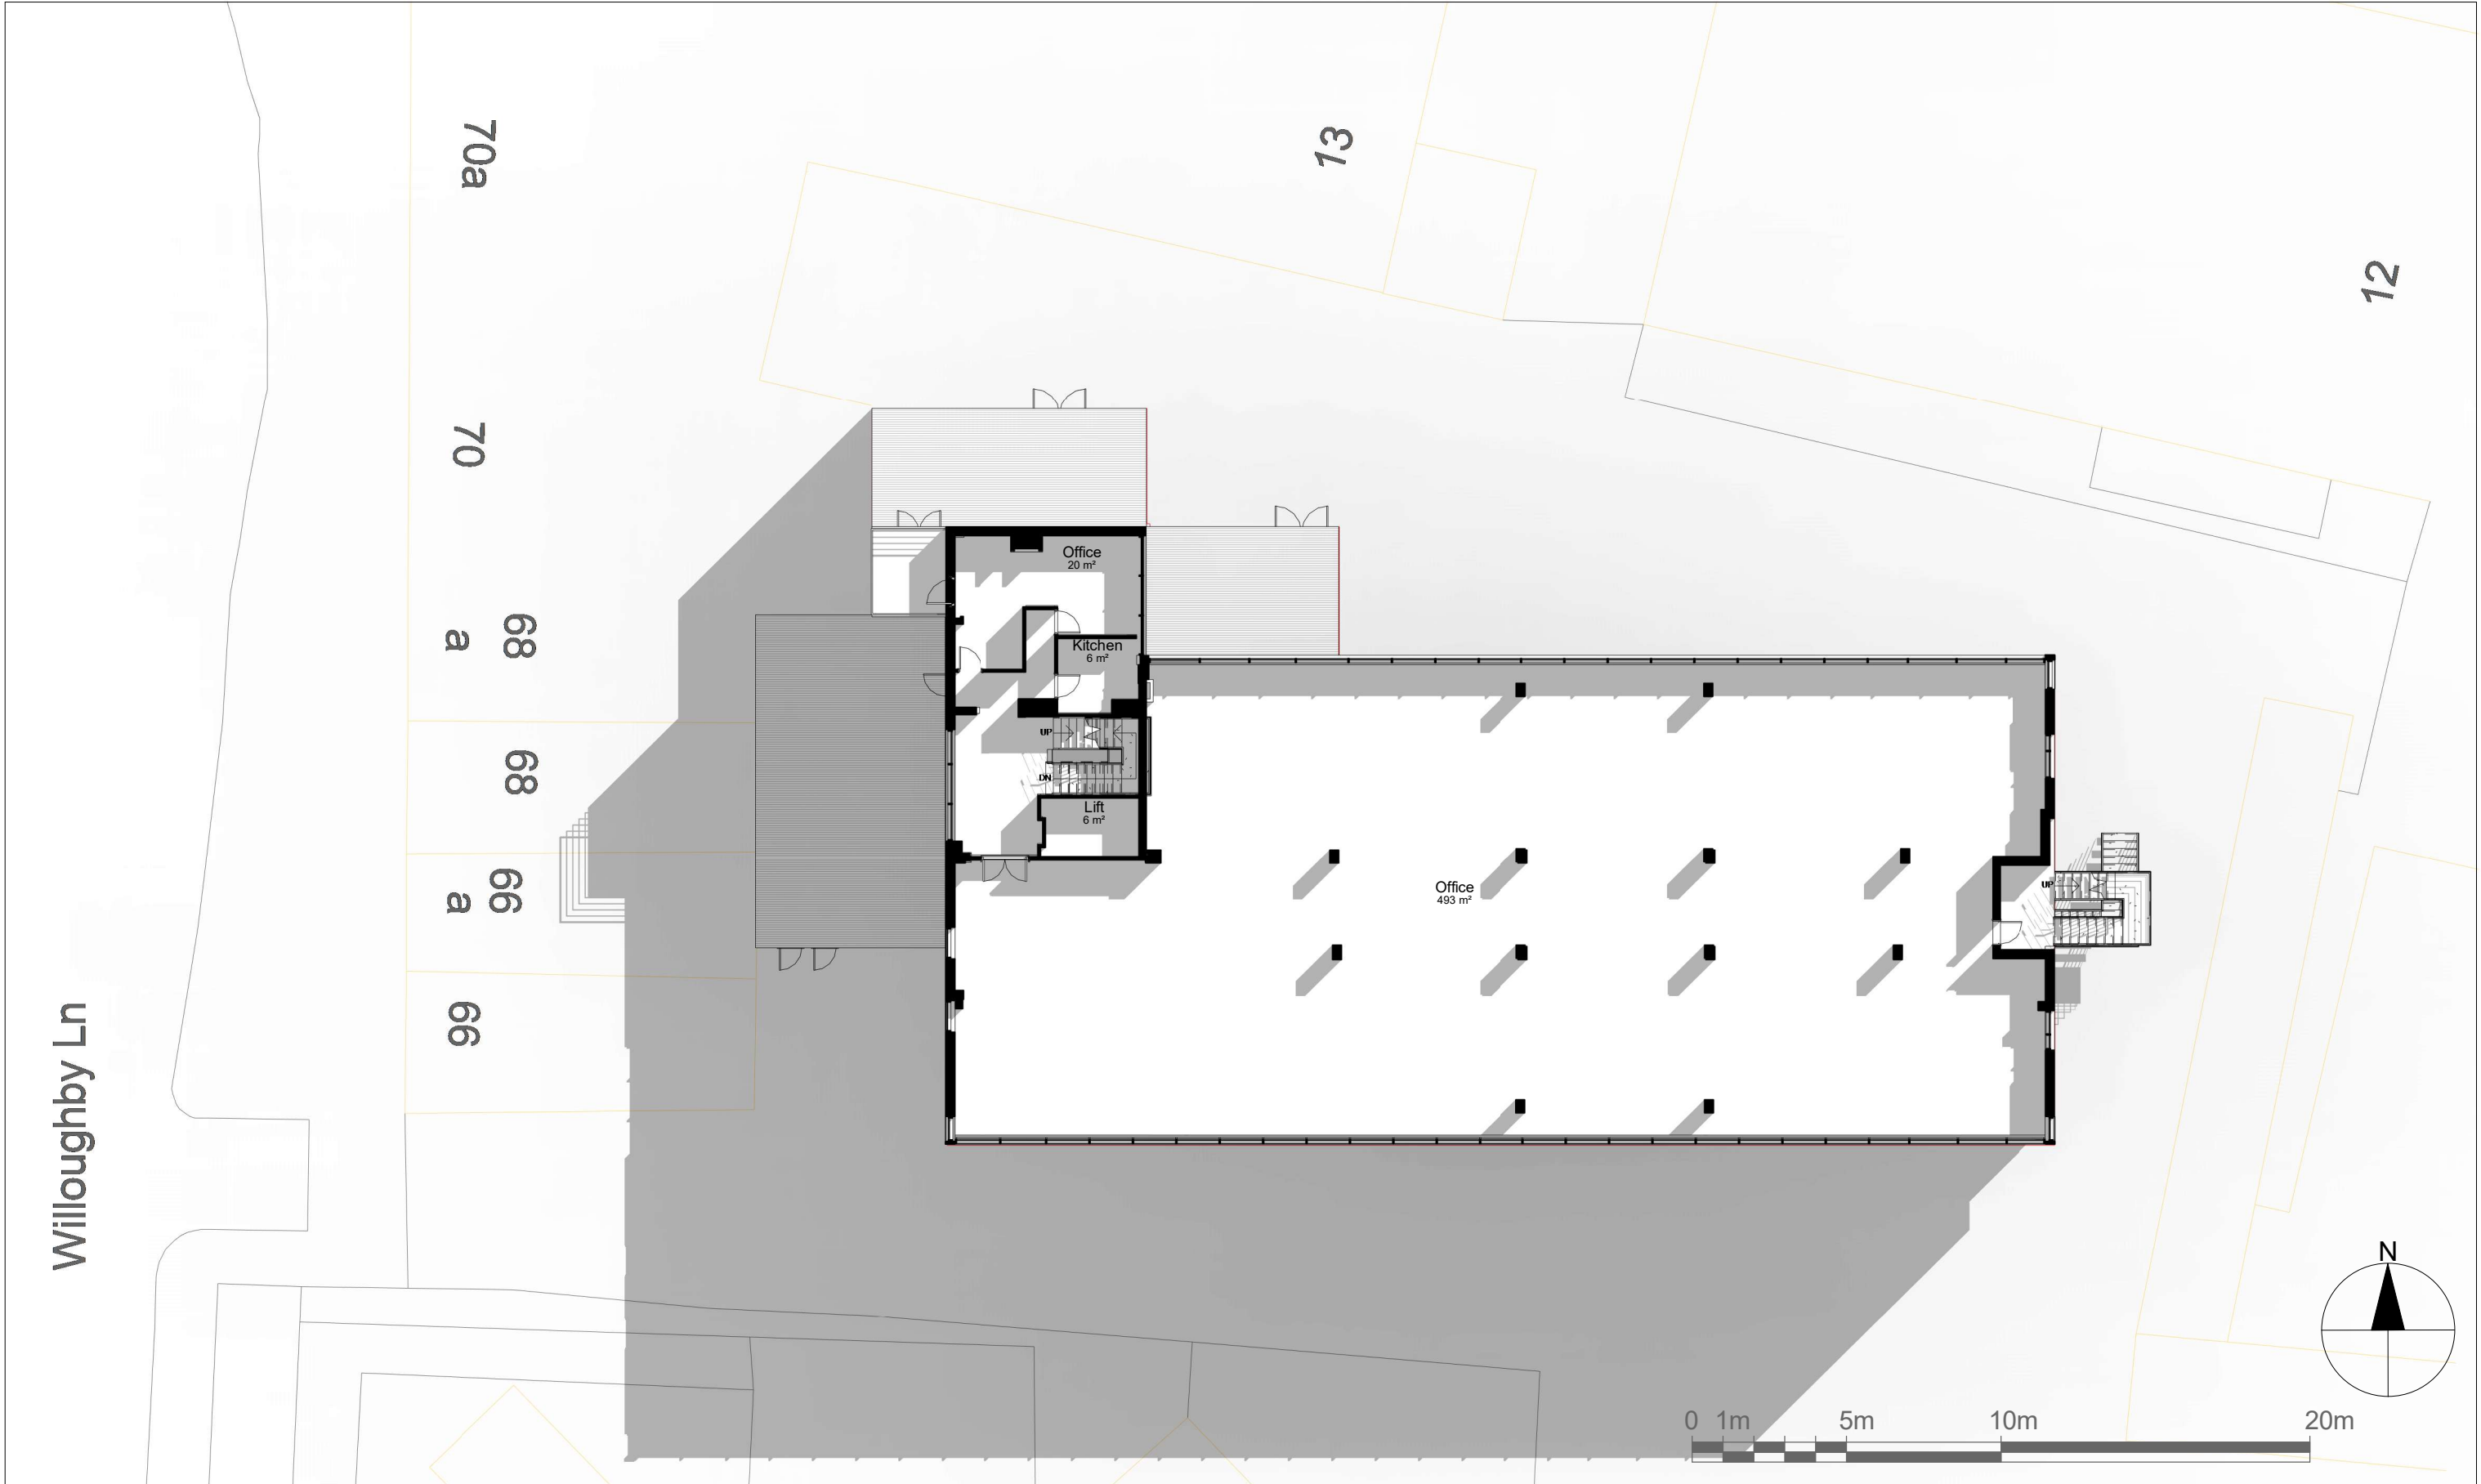

Notes.
Contractors must verify all dimensions at the site before comencing any work.
No construction work before Building Control approval and structural engineer confirmation.
Any discrepancies to be reported to Gridline.
All drawings are to be read in conjunction with all relevant drawings and specifications.


Project No.S				
REV	DATE	DESCRIPTION	BY	CH

PROJECT TITLE	
Imperial House, 64 Willoughby Lane, London, N17 0SP	
DATE	Project No.
April 2023	6955

DRAWING TITLE		
Proposed - Third Floor		
CLIENT		
Mr Grussgott		
DRAWING No.	SCALE @ A3	Drawn by:
PR - P004	1:200	Niloufar



PLANNING SERVICES
Unit 9b, The High Cross Centre,
Fountainy Rd,
N15 4BE
TEL: 020 8802 3480
www.sampling.co.uk

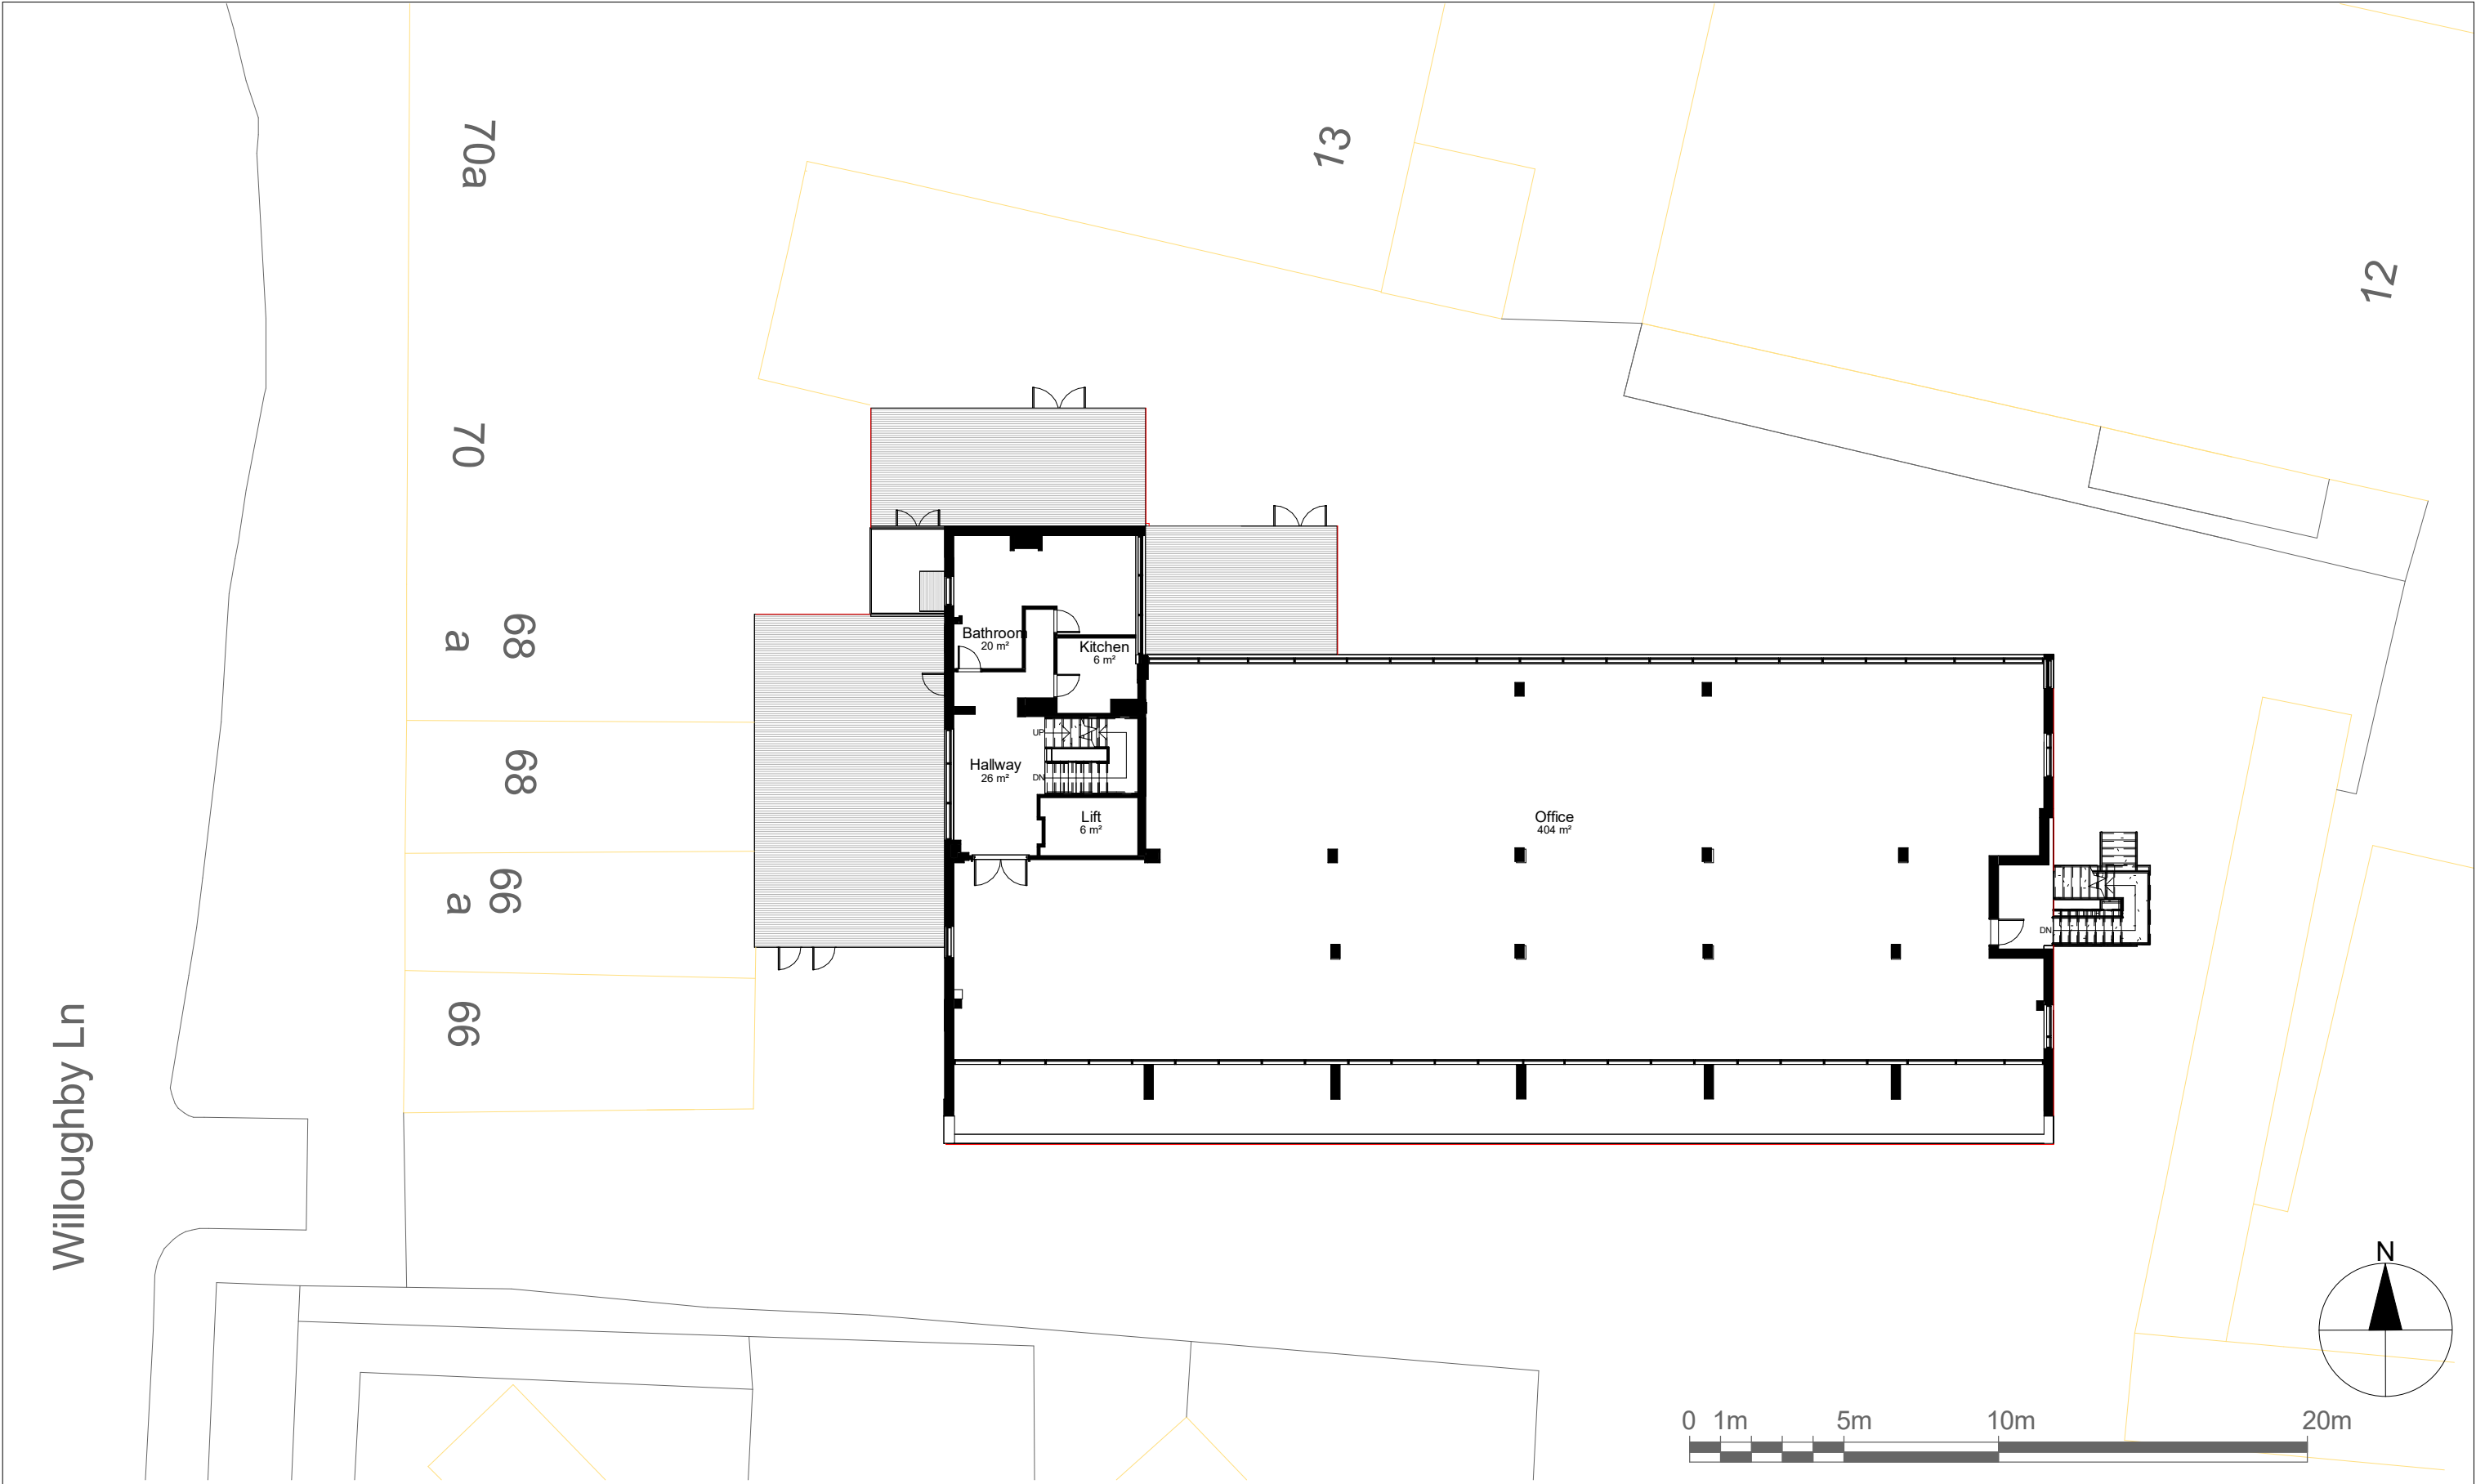

Notes.
Contractors must verify all dimensions at the site before comencing any work.
No construction work before Building Control approval and structural engineer confirmation.
Any discrepancies to be reported to Gridline.
All drawings are to be read in conjunction with all relevant drawings and specifications.


Project No.S				
REV	DATE	DESCRIPTION	BY	CH

PROJECT TITLE	
Imperial House, 64 Willoughby Lane, London, N17 0SP	
DATE	Project No.
April 2023	6955

DRAWING TITLE		
Proposed - Fourth Floor		
CLIENT		
Mr Grussgott		
DRAWING No.	SCALE @ A3	Drawn by:
PR - P005	1:200	Niloufar



PLANNING SERVICES
Unit 9b, The High Cross Centre,
Fountainy Rd,
N15 4BE
TEL: 020 8802 3480
www.samplanning.co.uk

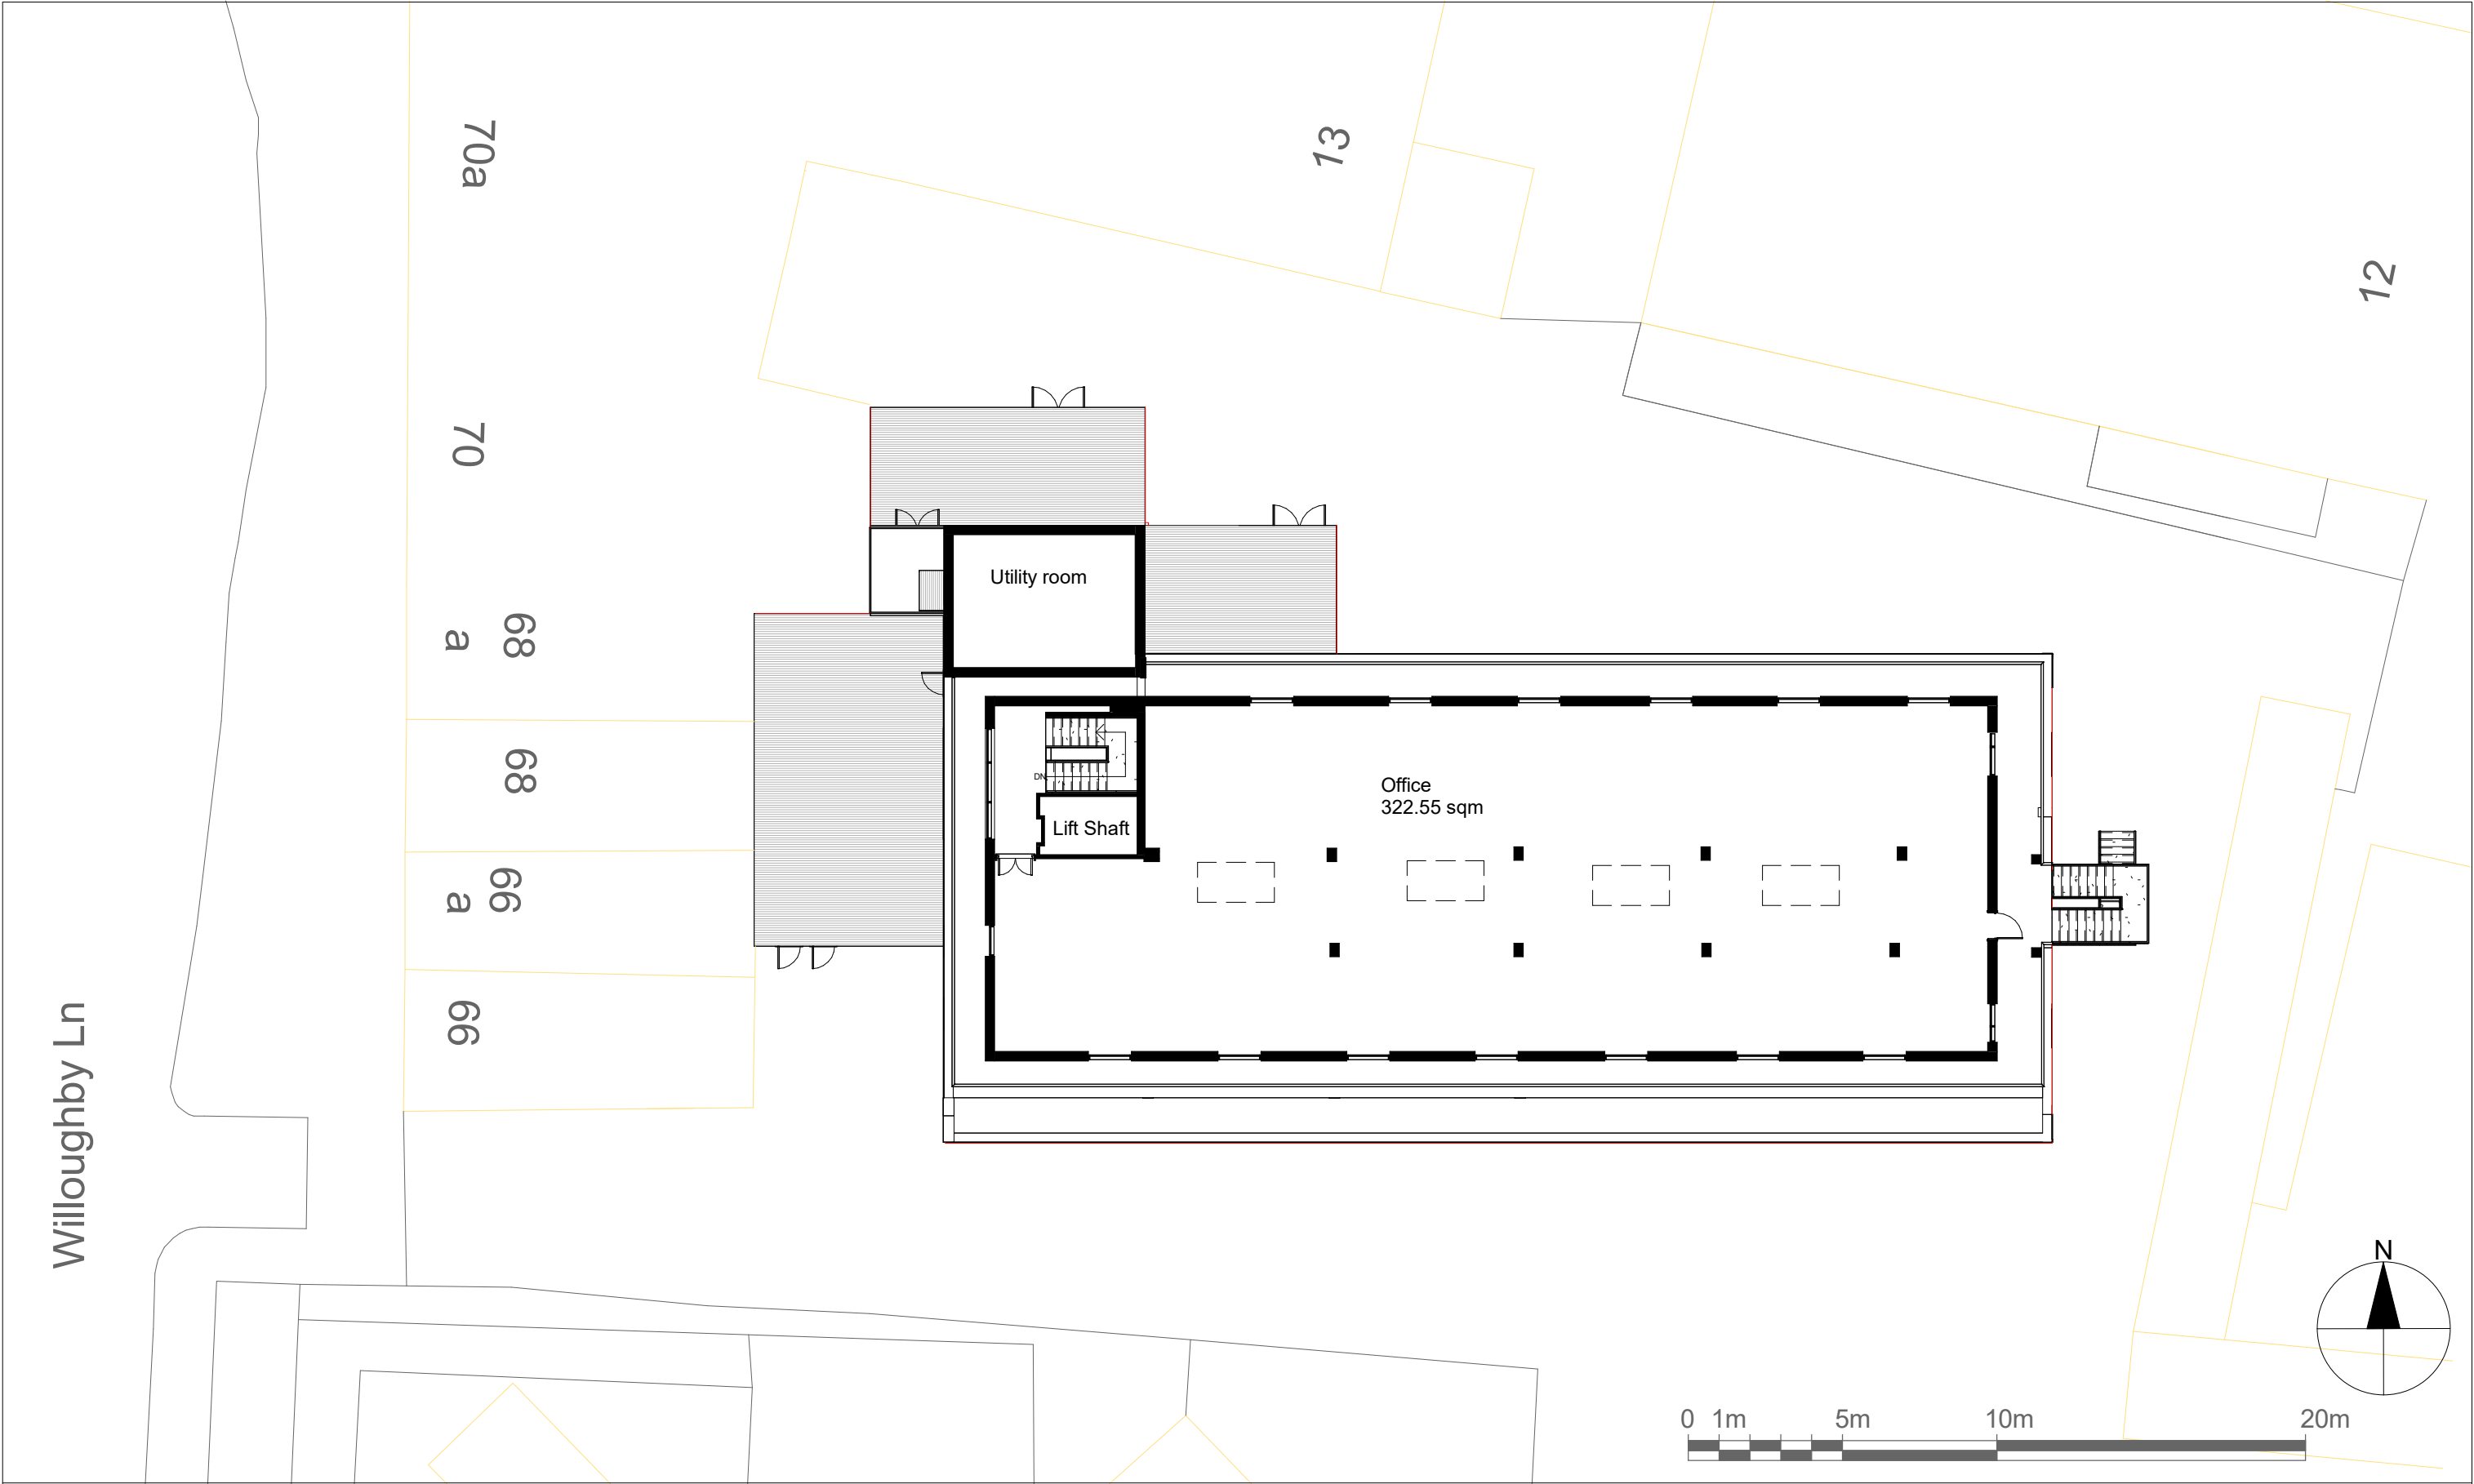

Notes.
Contractors must verify all dimensions at the site before comencing any work.
No construction work before Building Control approval and structural engineer confirmation.
Any discrepancies to be reported to Gridline.
All drawings are to be read in conjunction with all relevant drawings and specifications.


Project No.S				
REV	DATE	DESCRIPTION	BY	CH

PROJECT TITLE	
Imperial House, 64 Willoughby Lane, London, N17 0SP	
DATE	Project No.
April 2023	6955

DRAWING TITLE		
Proposed - Fifth Floor		
CLIENT		
Mr Grussgott		
DRAWING No.	SCALE @ A3	Drawn by:
PR - P006	1:200	Niloufar



PLANNING SERVICES
Unit 9b, The High Cross Centre,
Fountainy Rd,
N154BE
TEL: 020 8802 3480
www.samplanning.co.uk

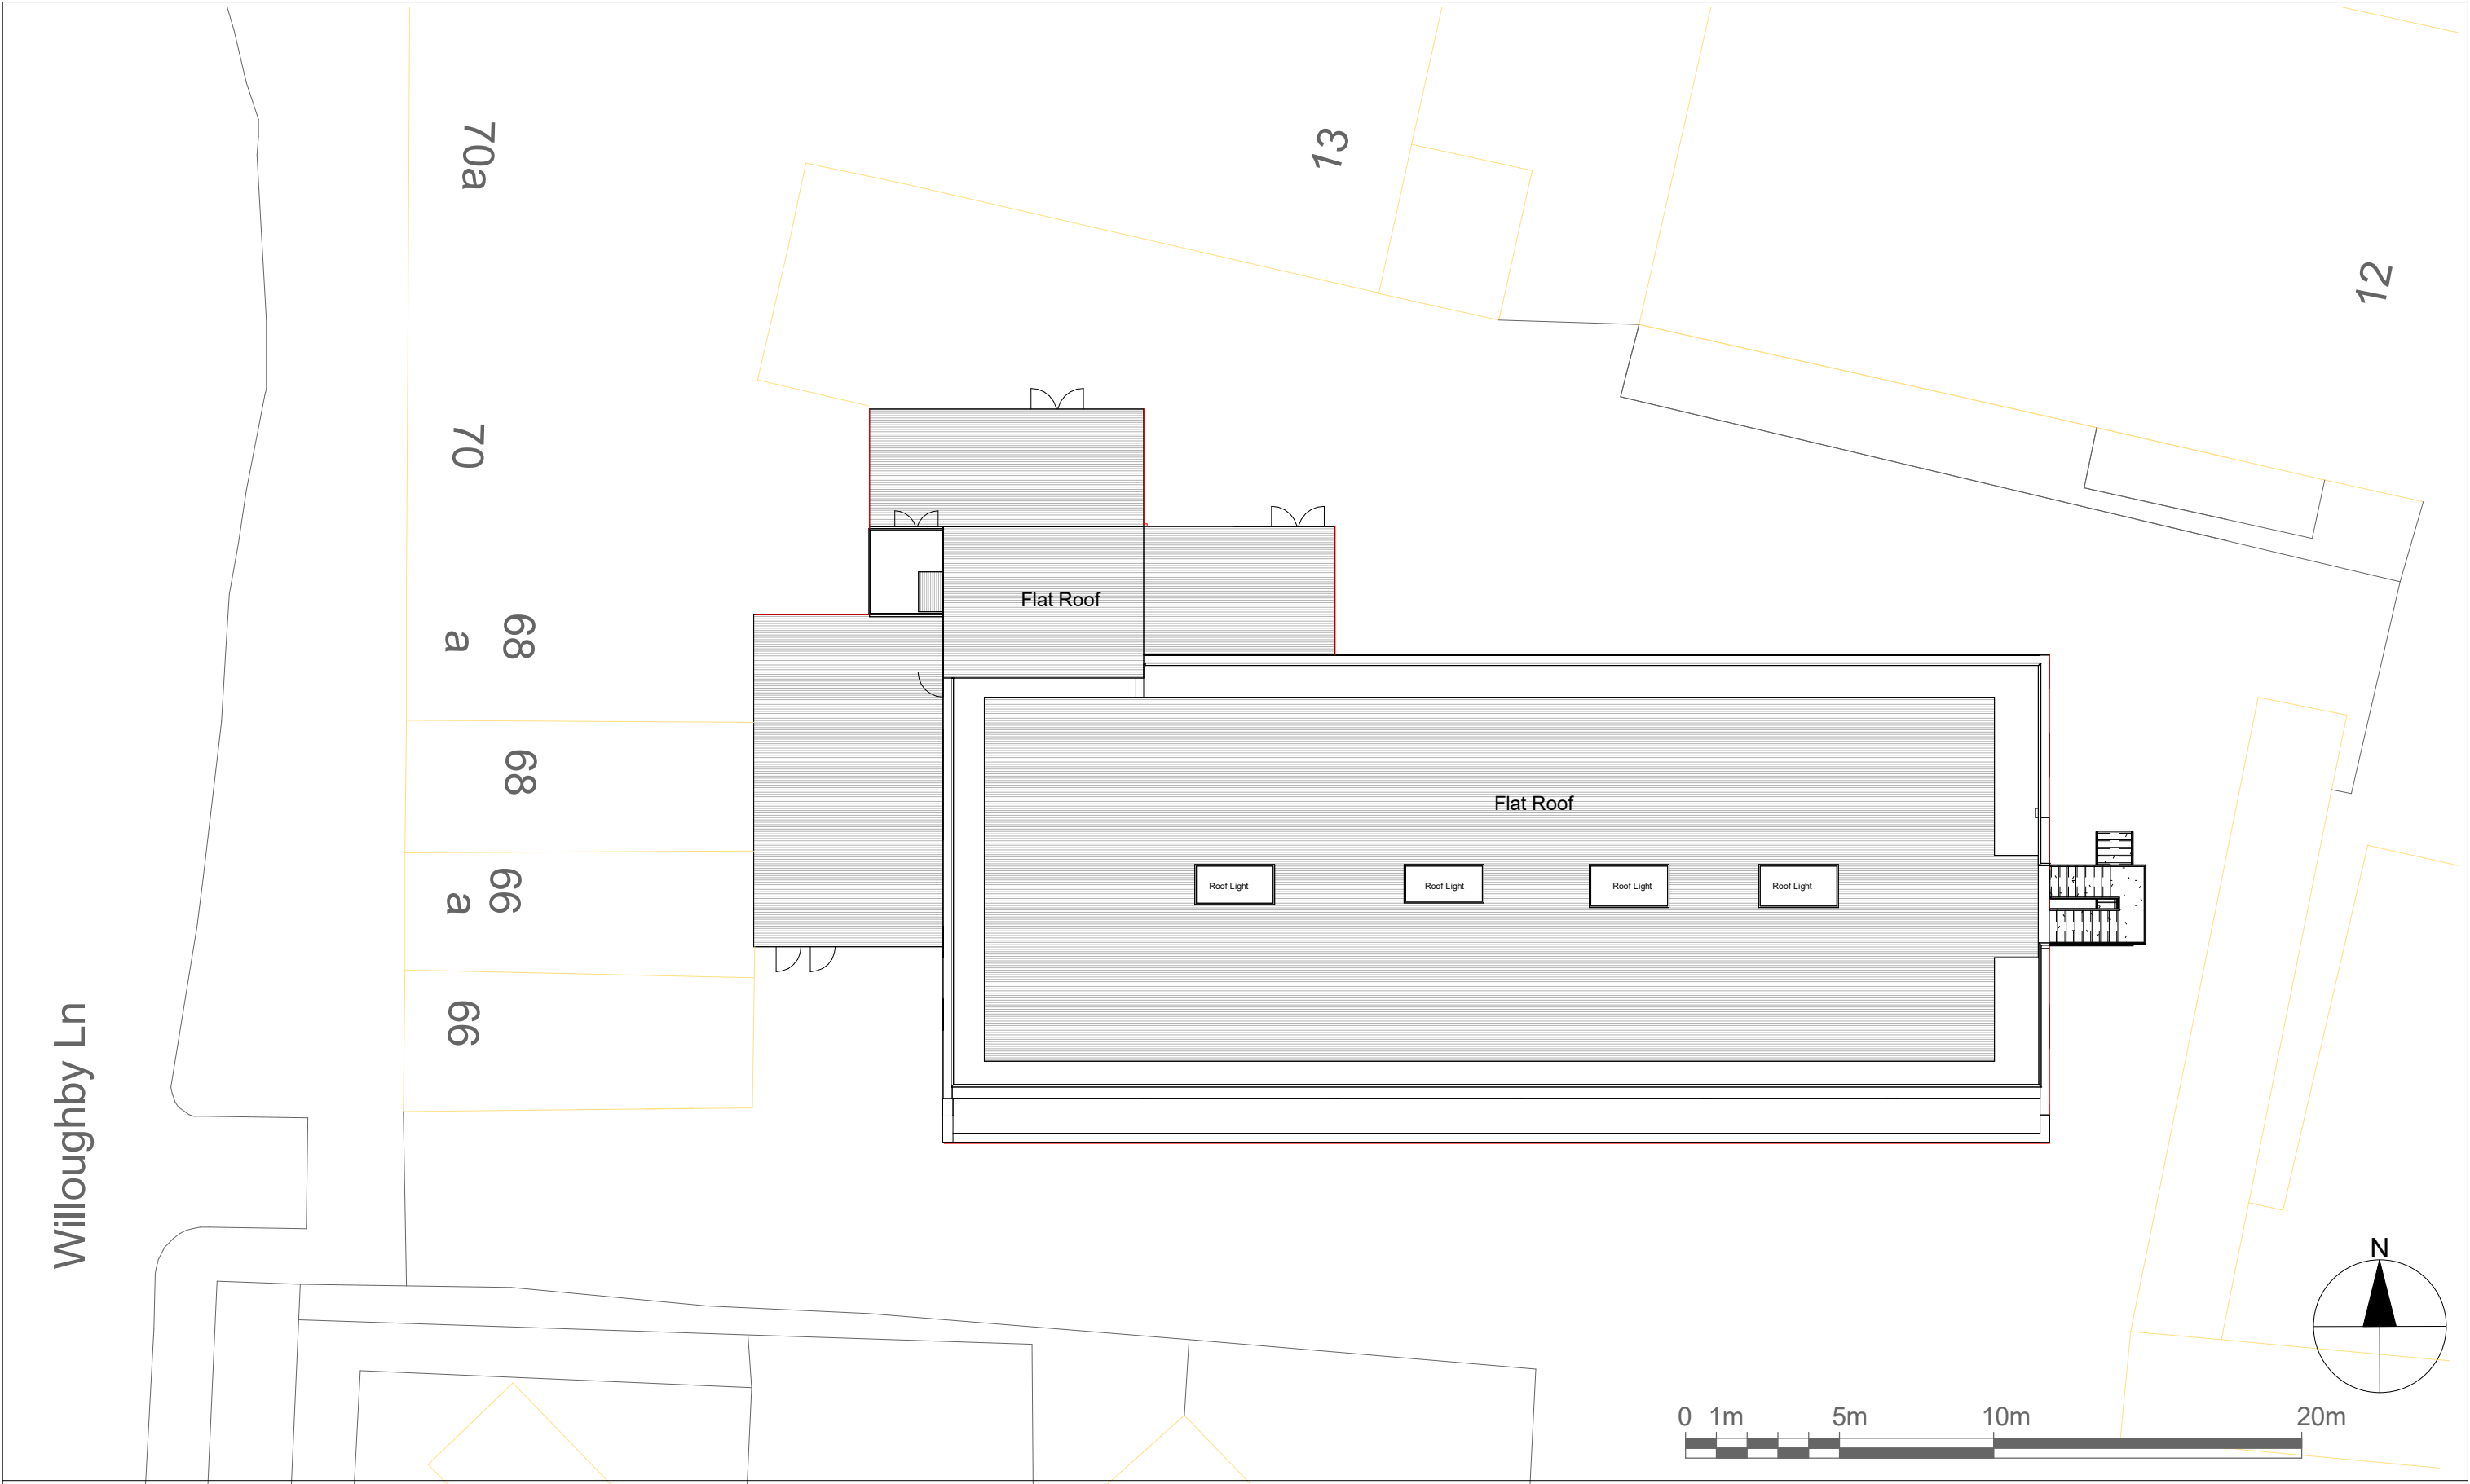

Notes.
Contractors must verify all dimensions at the site before comencing any work.
No construction work before Building Control approval and structural engineer confirmation.
Any discrepancies to be reported to Gridline.
All drawings are to be read in conjunction with all relevant drawings and specifications.

Project No.S				
REV	DATE	DESCRIPTION	BY	CH

PROJECT TITLE	
Imperial House, 64 Willoughby Lane, London, N17 0SP	
DATE	Project No.
April 2023	6955

DRAWING TITLE		
Proposed - Roof Plan		
CLIENT		
Mr Grussgott		
DRAWING No.	SCALE @ A3	Drawn by:
PR - P007	1:200	Niloufar




PLANNING SERVICES
Unit 9b, The High Cross Centre,
Fountainy Rd,
N15 4BE
TEL: 020 8802 3480
www.samplanning.co.uk

1

Front Elevation


1 : 200

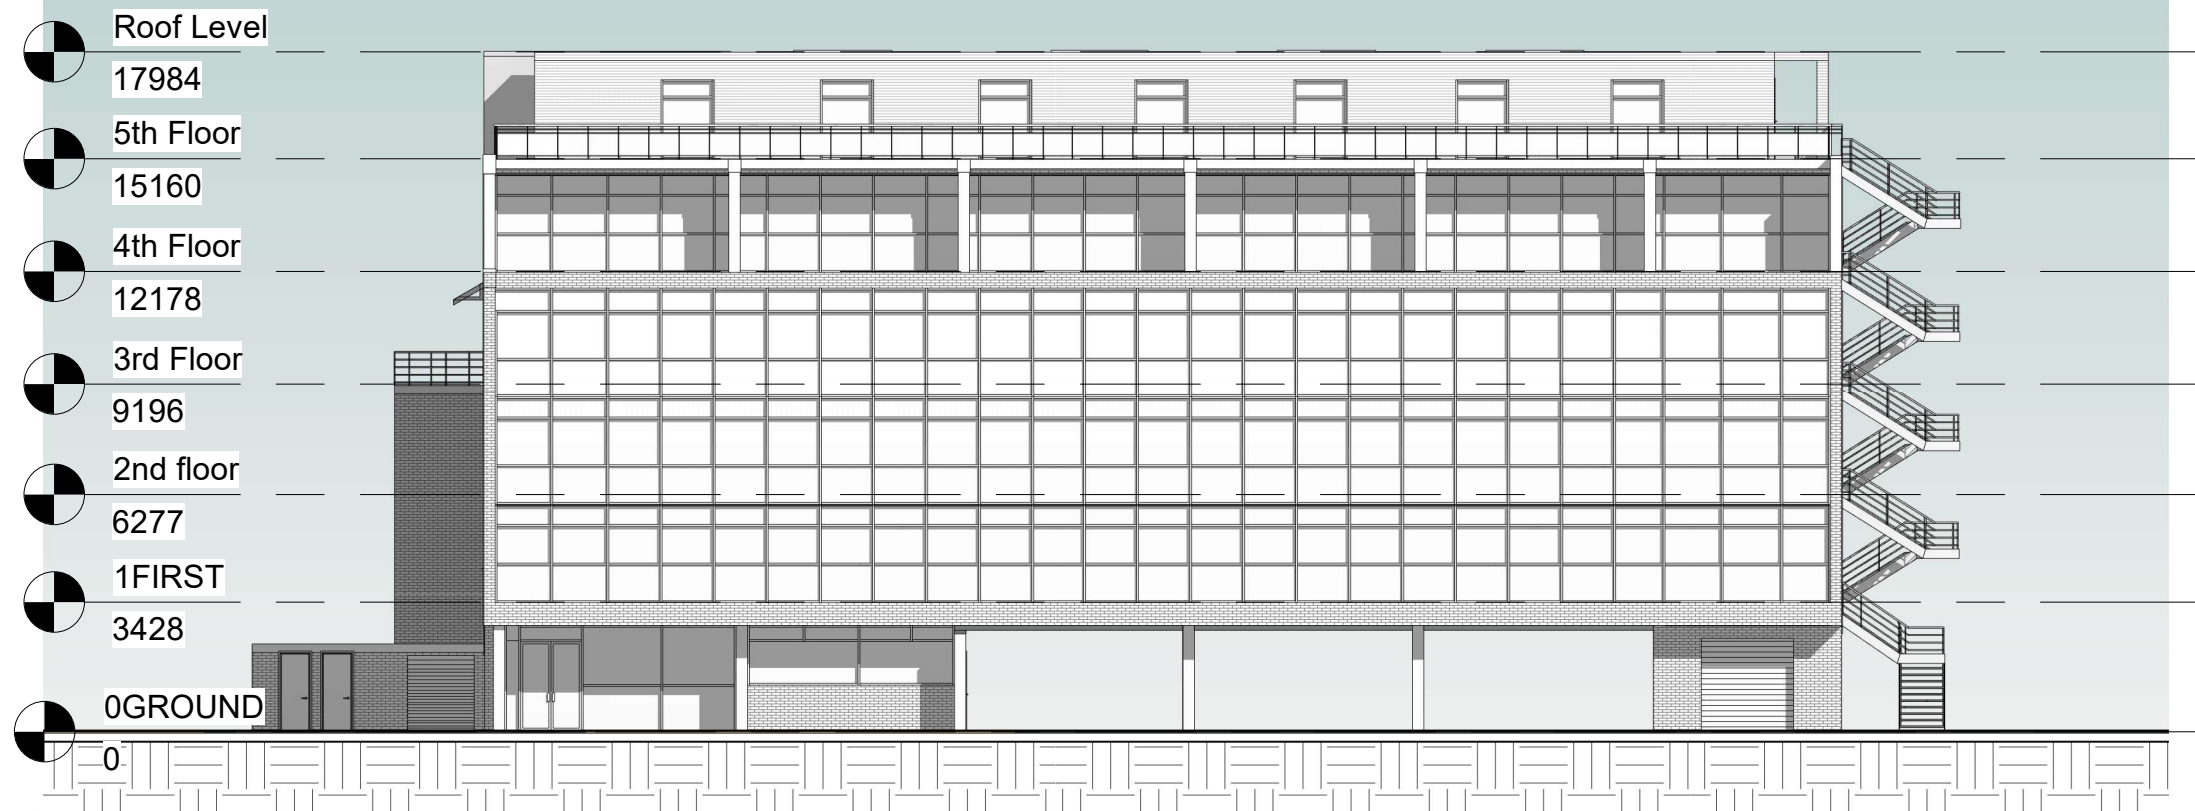

2

Rear Elevation

1 : 200

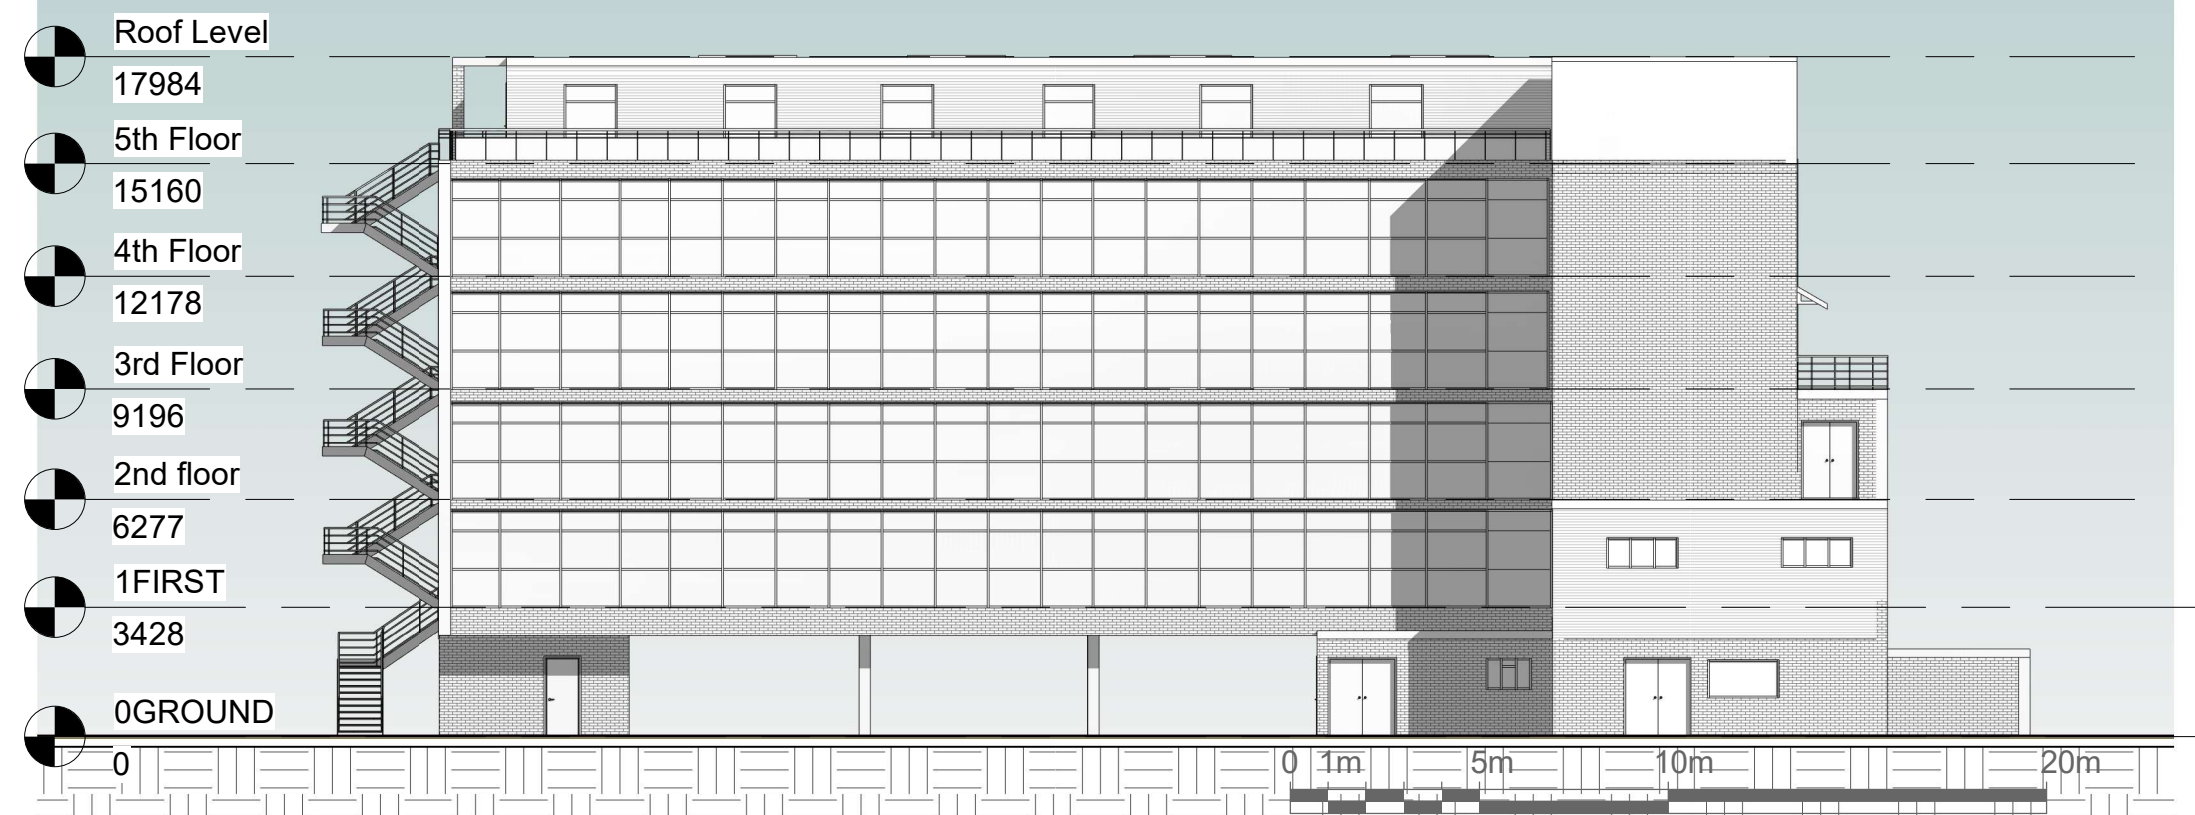

Notes.
Contractors must verify all dimensions at the site before comencing any work.
No construction work before Building Control approval and structural engineer confirmation.
Any discrepancies to be reported to Gridline.
All drawings are to be read in conjunction with all relevant drawings and specifications.


Project No.S				
REV	DATE	DESCRIPTION	BY	CH

PROJECT TITLE	
Imperial House, 64 Willoughby Lane, London, N17 0SP	
DATE	Project No.
April 2023	6955

DRAWING TITLE		
Proposed - Front/ Rear Elevations		
CLIENT		
Mr Grussgott		
DRAWING No.	SCALE @ A3	Drawn by:
PR - E001	1:200	Niloufar



PLANNING SERVICES
Unit 9b, The High Cross Centre,
Fountainy Rd,
N15 4BE
TEL: 020 8802 3480
www.samplanning.co.uk

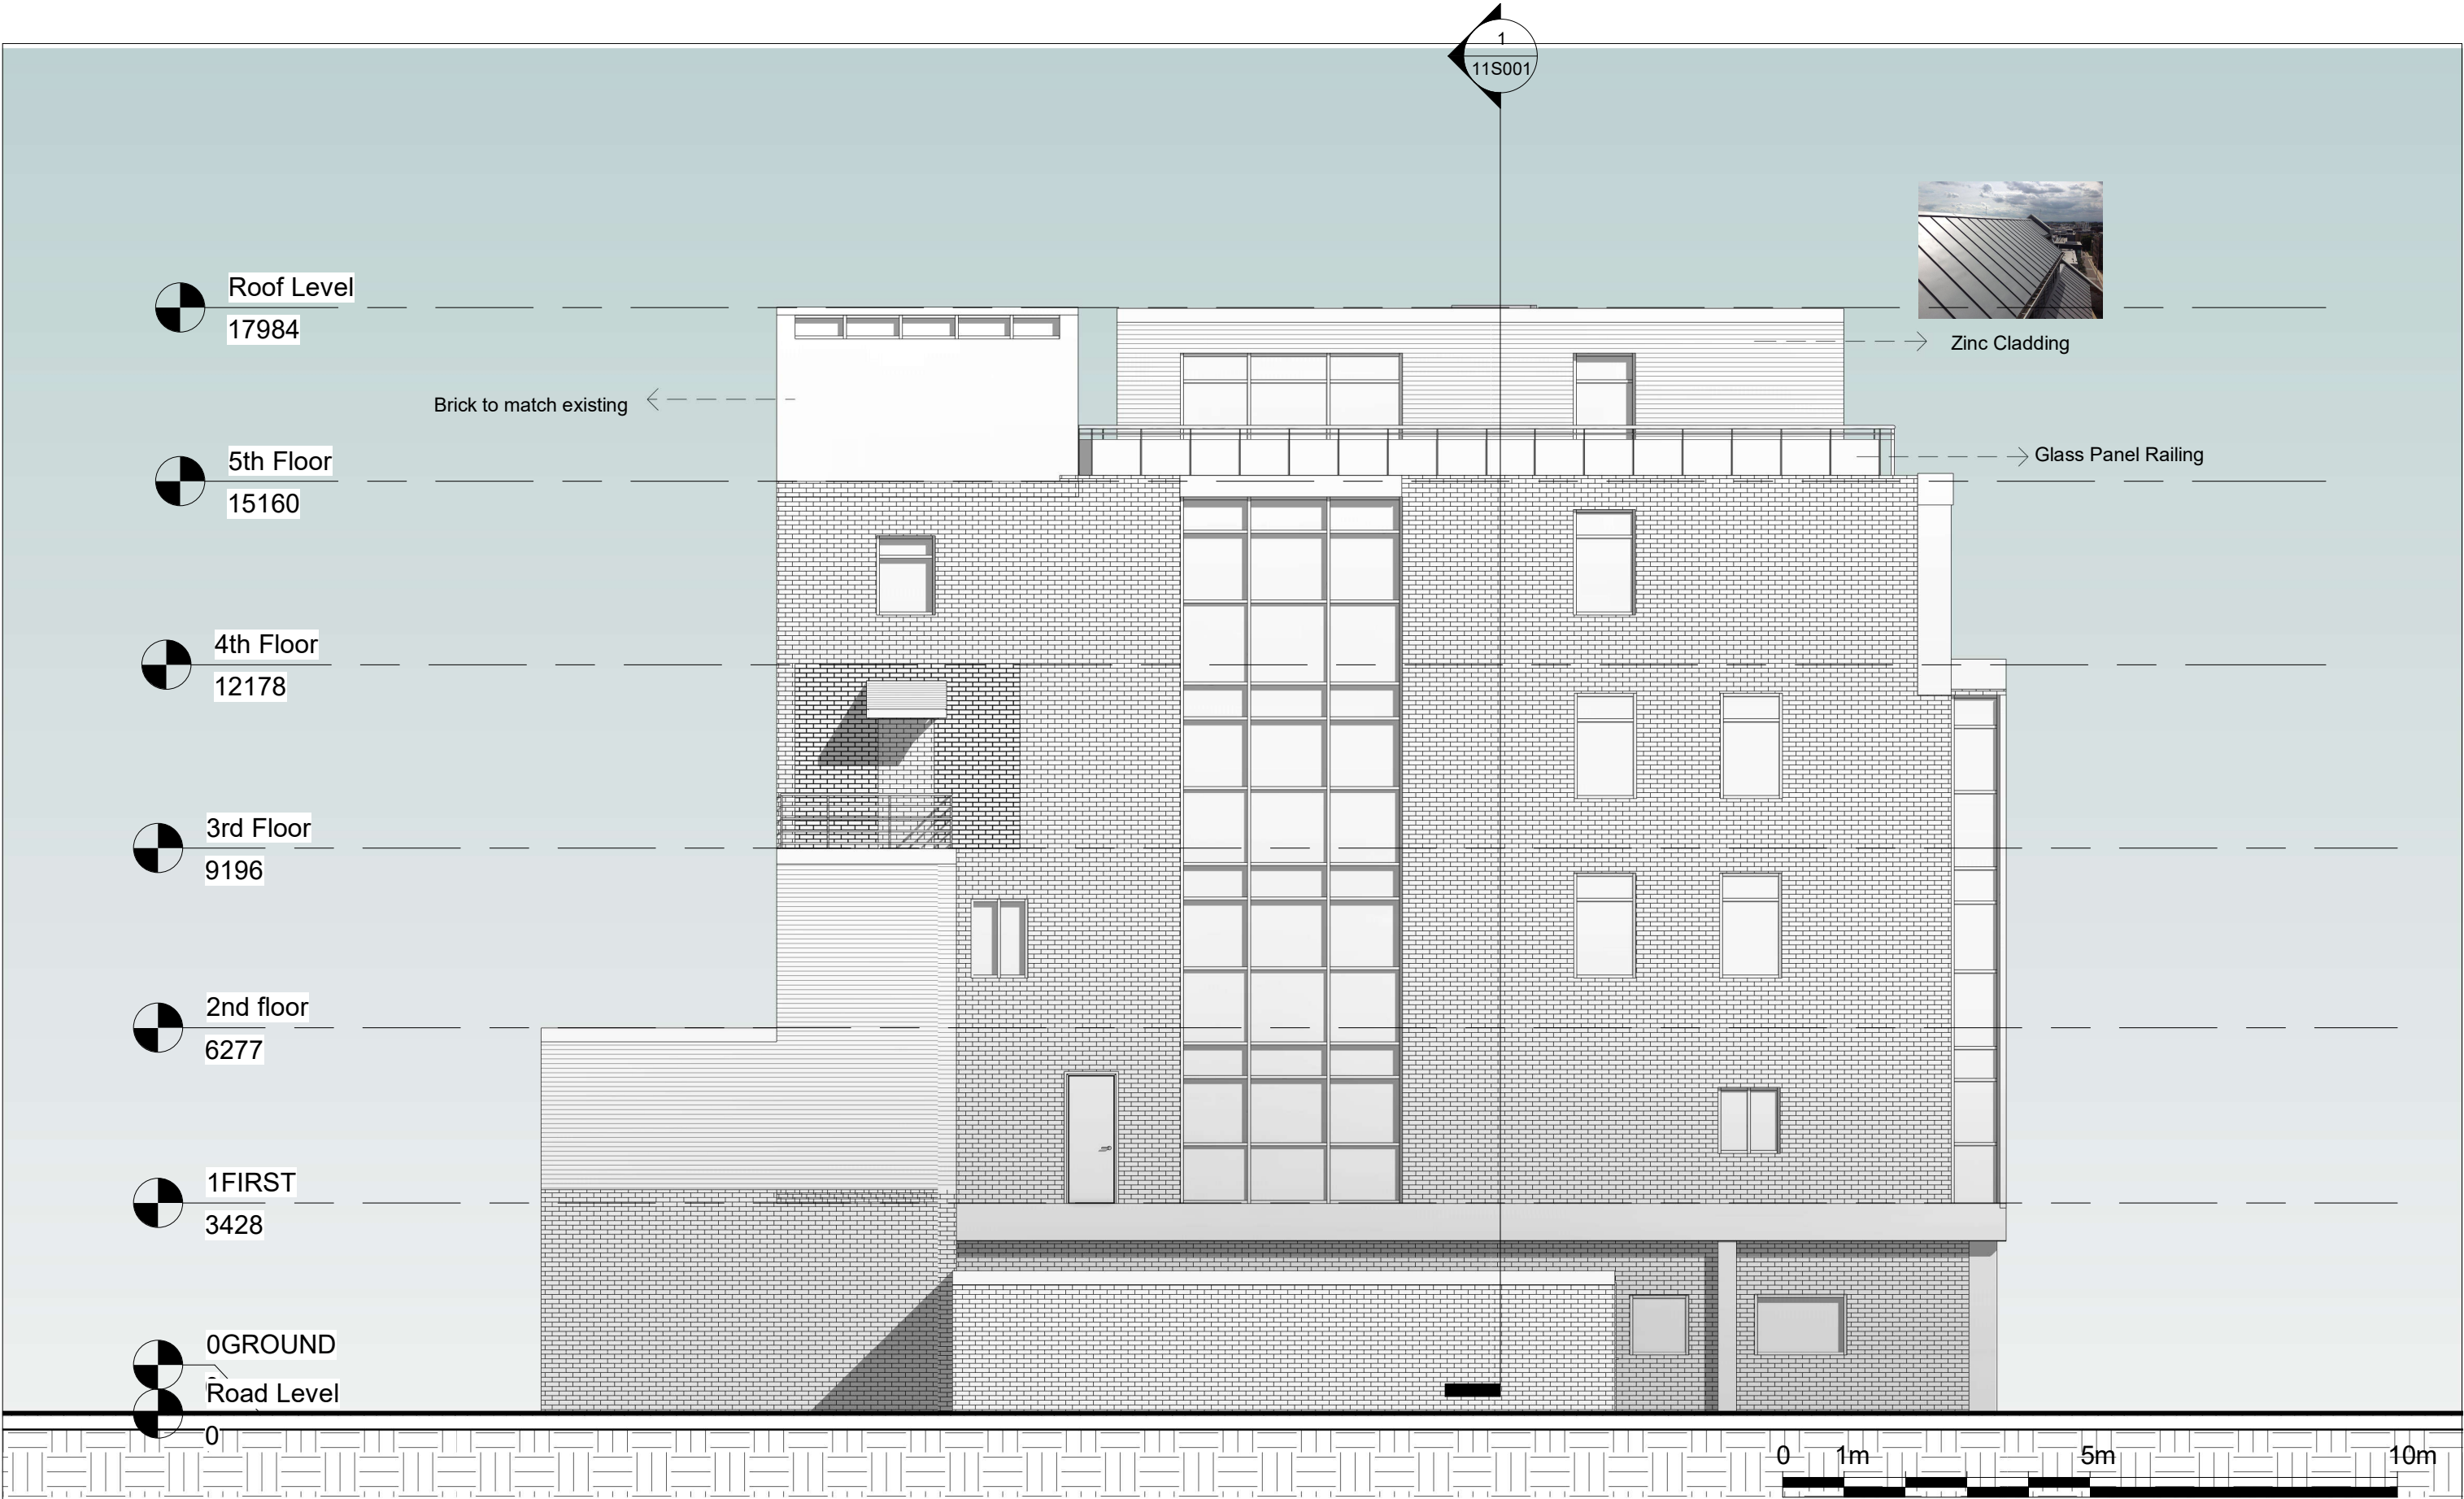

Notes.
Contractors must verify all dimensions at the site before comencing any work.
No construction work before Building Control approval and structural engineer confirmation.
Any discrepancies to be reported to Gridline.
All drawings are to be read in conjunction with all relevant drawings and specifications.


Project No.S				
REV	DATE	DESCRIPTION	BY	CH

PROJECT TITLE	
Imperial House, 64 Willoughby Lane, London, N17 0SP	
DATE	Project No.
April 2023	6955

DRAWING TITLE		
Proposed - Side Elevation 1		
CLIENT		
Mr Grussgott		
DRAWING No.	SCALE @ A3	Drawn by:
PR - E002	1:100	Niloufar



PLANNING SERVICES
Unit 9b, The High Cross Centre,
Fountainy Rd,
N15 4BE
TEL: 020 8802 3480
www.samplanning.co.uk

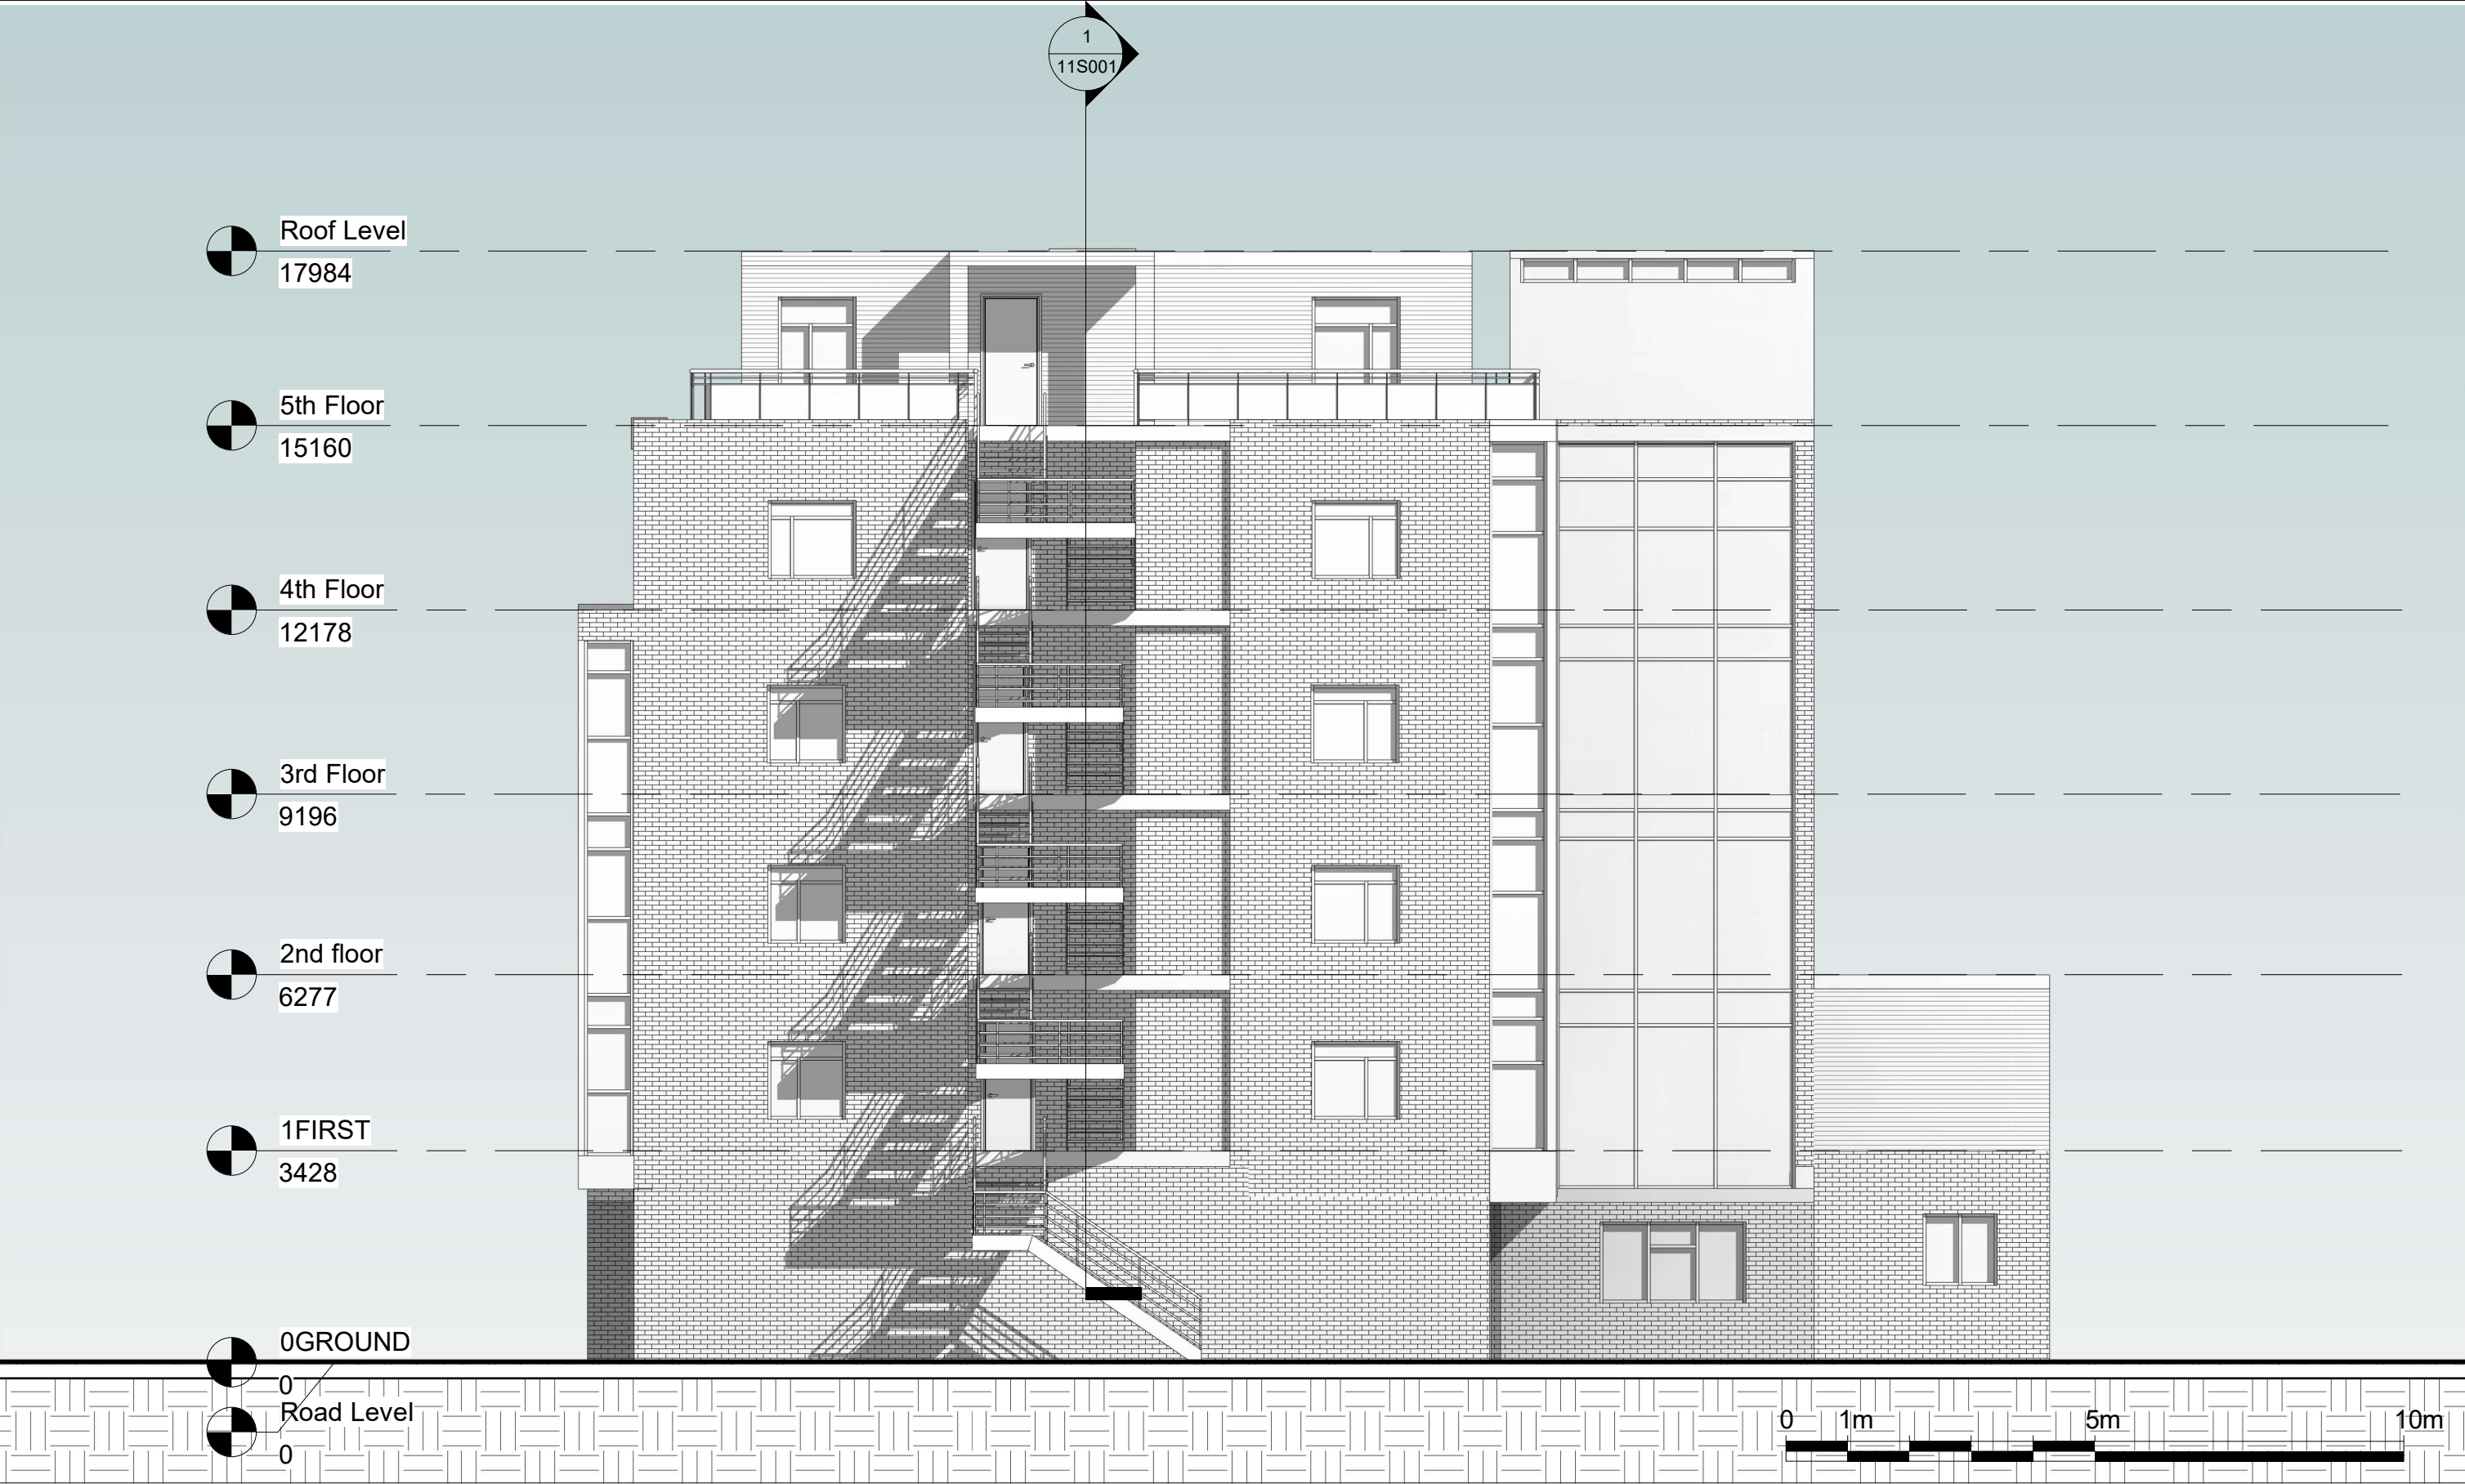

Notes.
Contractors must verify all dimensions at the site before comencing any work.
No construction work before Building Control approval and structural engineer confirmation.
Any discrepancies to be reported to Gridline.
All drawings are to be read in conjunction with all relevant drawings and specifications.


Project No.S				
REV	DATE	DESCRIPTION	BY	CH

PROJECT TITLE	
Imperial House, 64 Willoughby Lane, London, N17 0SP	
DATE	Project No.
April 2023	6955

DRAWING TITLE		
Proposed - Side Elevation 2		
CLIENT		
Mr Grussgott		
DRAWING No.	SCALE @ A3	Drawn by:
PR - E003	1:100	Niloufar



PLANNING SERVICES
Unit 9b, The High Cross Centre,
Fountainy Rd,
N15 4BE
TEL: 020 8802 3480
www.samplanning.co.uk

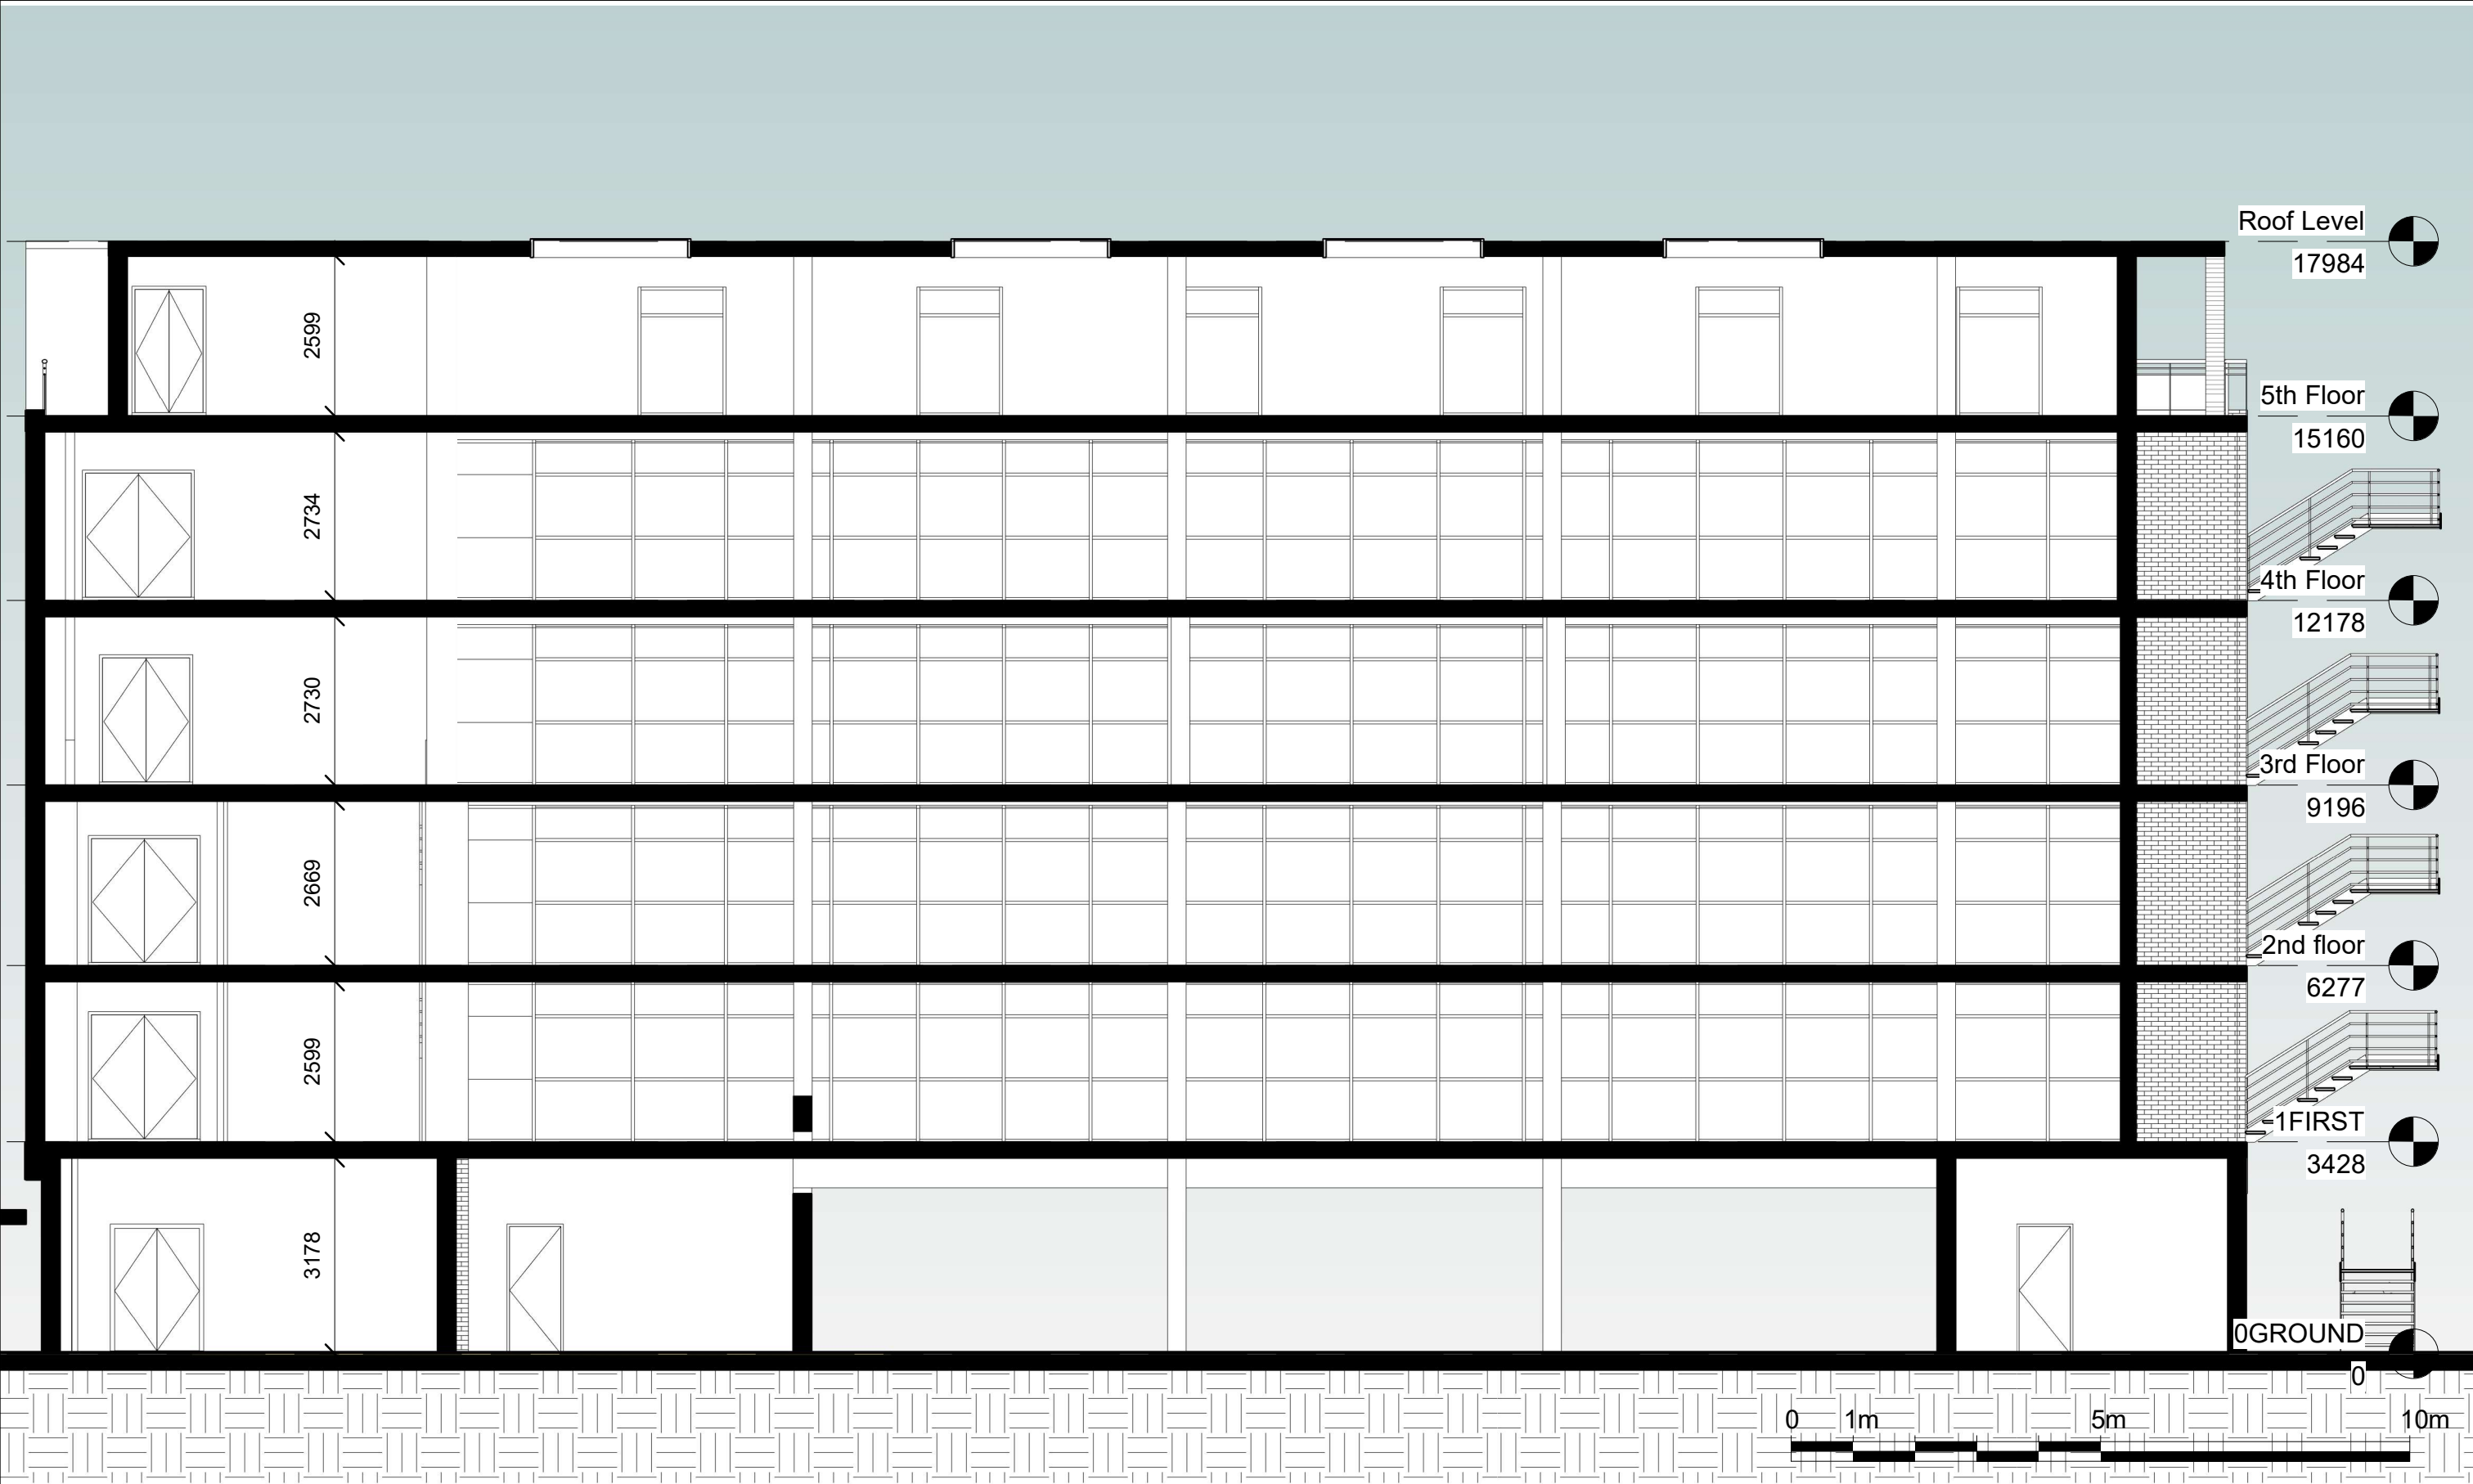

Notes.
Contractors must verify all dimensions at the site before comencing any work.
No construction work before Building Control approval and structural engineer confirmation.
Any discrepancies to be reported to Gridline.
All drawings are to be read in conjunction with all relevant drawings and specifications.


Project No.S				
REV	DATE	DESCRIPTION	BY	CH

PROJECT TITLE	
Imperial House, 64 Willoughby Lane, London, N17 0SP	
DATE	Project No.
April 2023	6955

DRAWING TITLE		
Proposed - Section 1		
CLIENT		
Mr Grussgott		
DRAWING No.	SCALE @ A3	Drawn by:
PR - S001	1:100	Niloufar



PLANNING SERVICES
Unit 9b, The High Cross Centre,
Fountainy Rd,
N154BE
TEL: 020 8802 3480
www.samplanning.co.uk

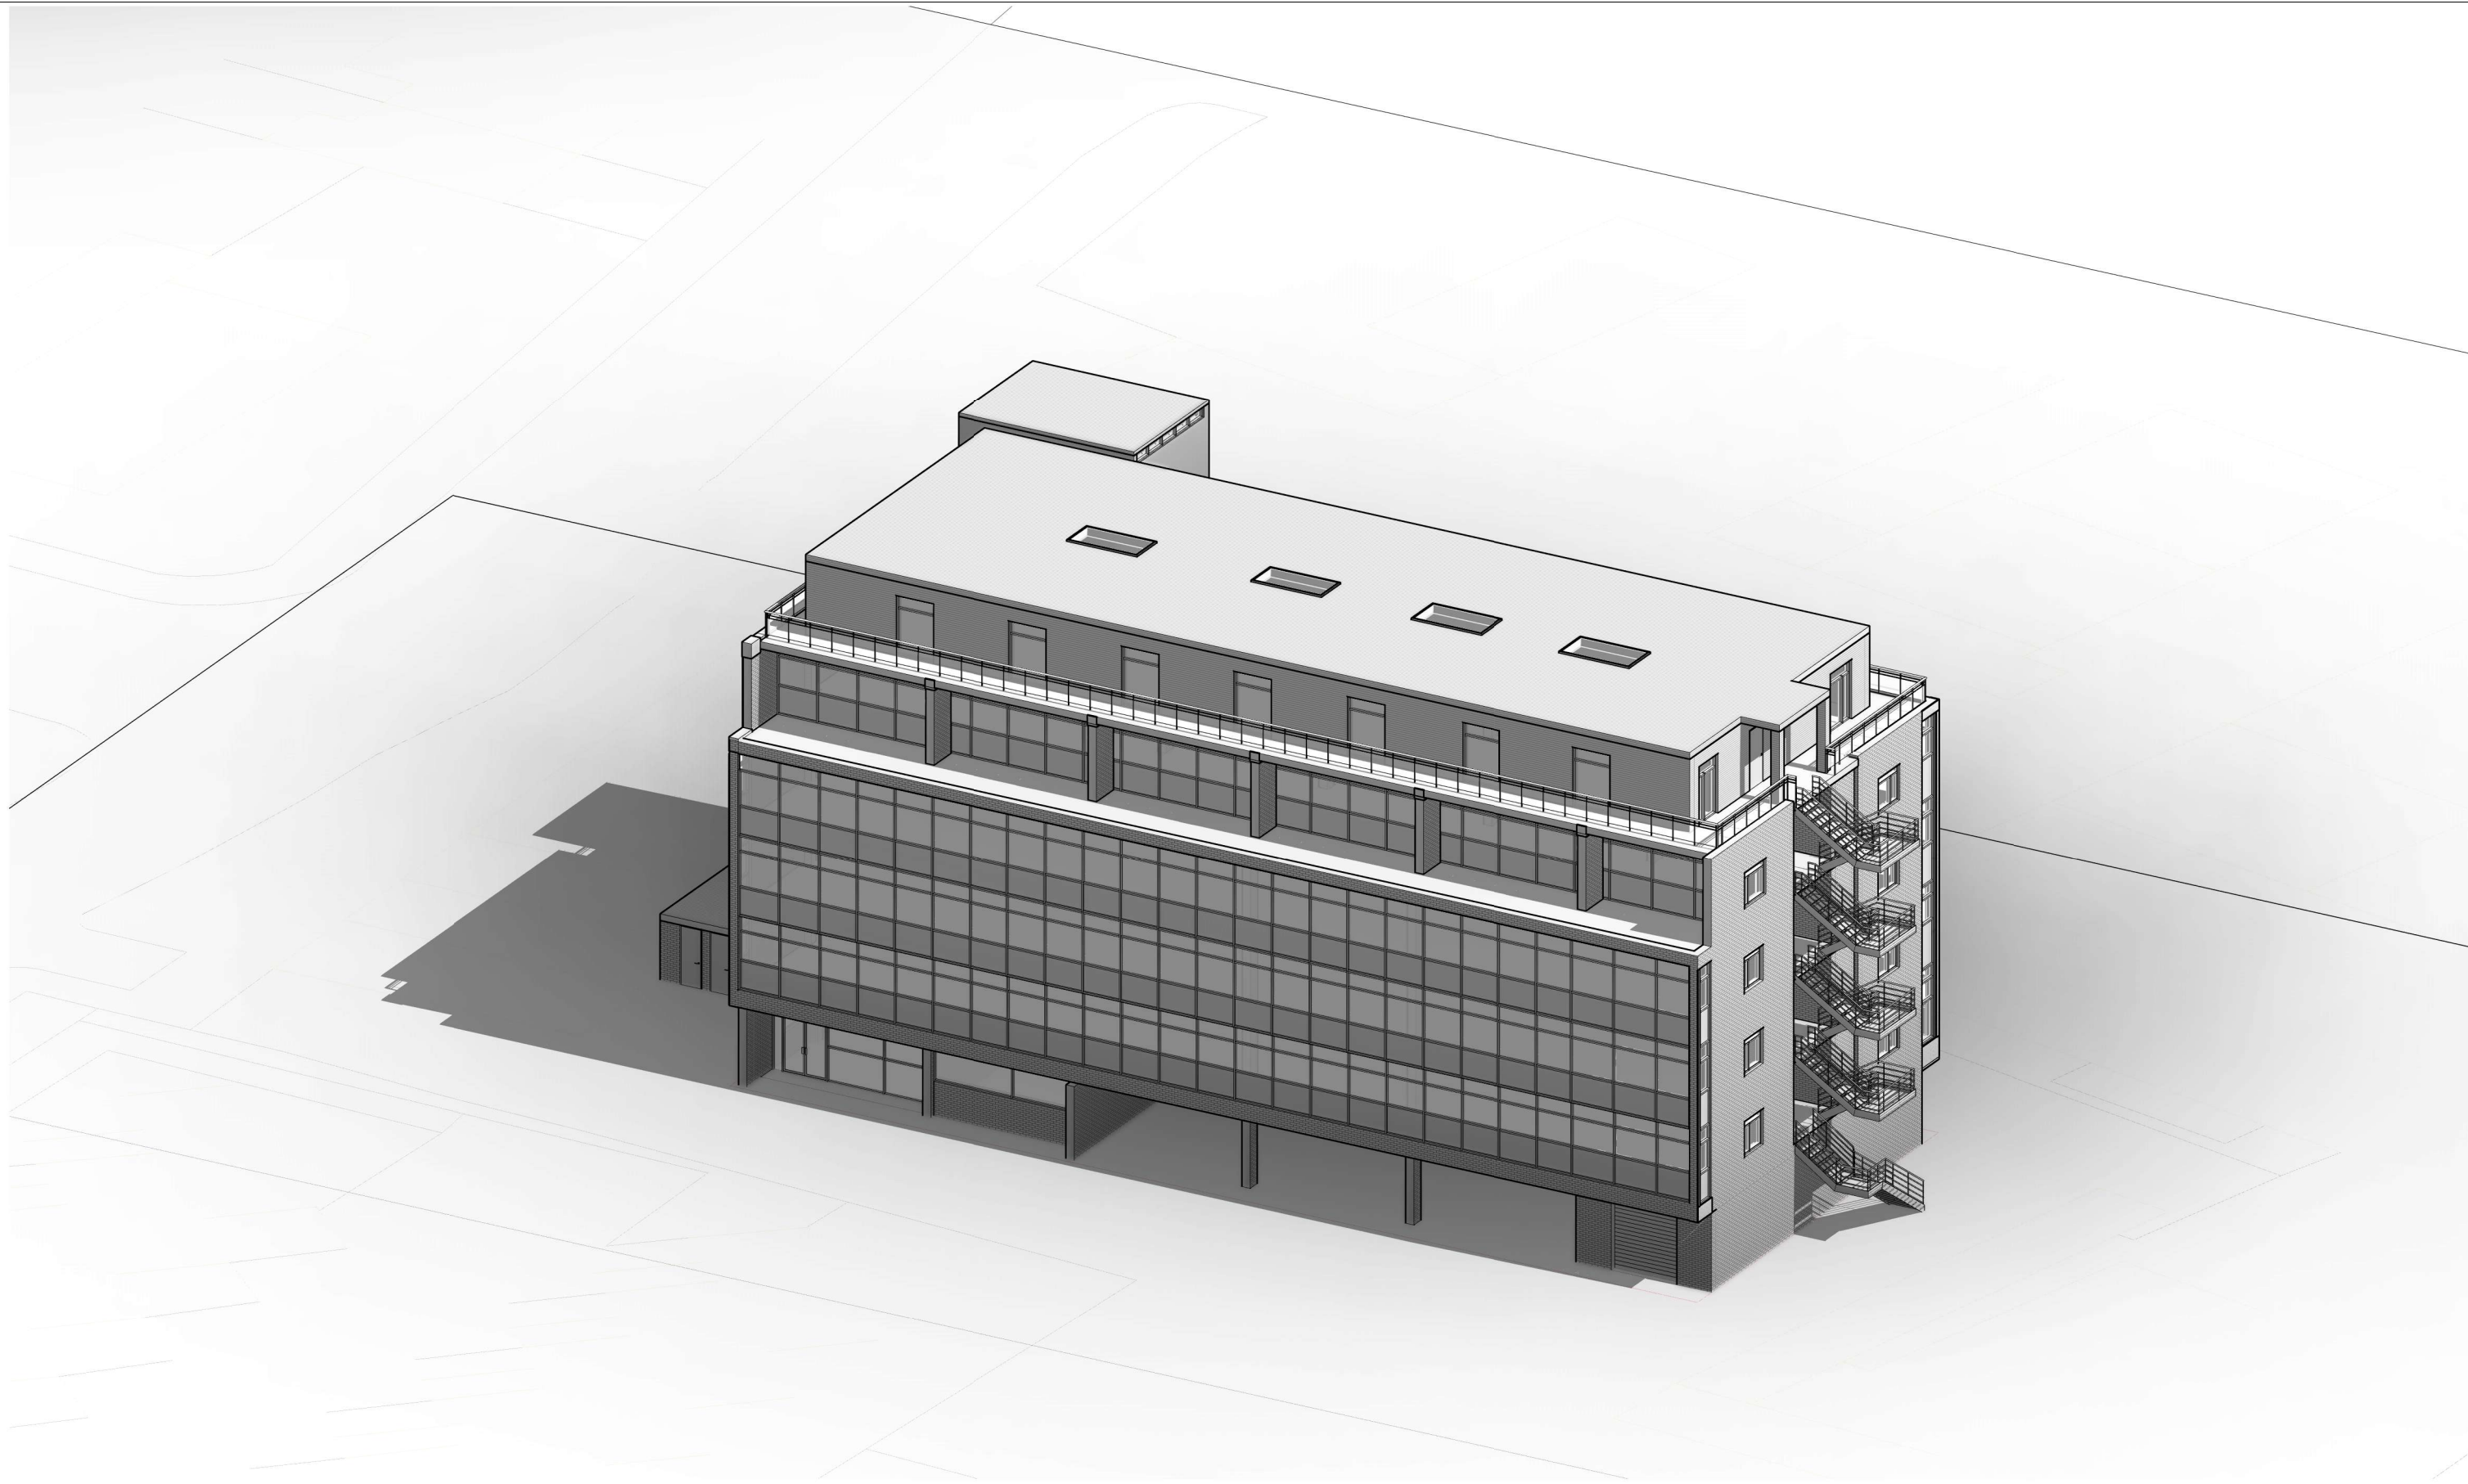

Notes.
Contractors must verify all dimensions at the site before comencing any work.
No construction work before Building Control approval and structural engineer confirmation.
Any discrepancies to be reported to Gridline.
All drawings are to be read in conjunction with all relevant drawings and specifications.

Project No.S				
REV	DATE	DESCRIPTION	BY	CH

PROJECT TITLE	
Imperial House, 64 Willoughby Lane, London, N17 0SP	
DATE	Project No.
April 2023	6955

DRAWING TITLE		
Proposed - Perspective view		
CLIENT		
Mr Grussgott		
DRAWING No.	SCALE @ A3	Drawn by:
PR - PE001		Niloufar



PLANNING SERVICES
Unit 9b, The High Cross Centre,
Fountainy Rd,
N15 4BE
TEL: 020 8802 3480
www.samplanning.co.uk