

- Do not scale from this drawing, except for planning purposes
- Check all dimensions on site.
- Subject to survey.
- Subject to site inspection.
- Site boundary lines are indicative only.

KEY

- EXISTING
- PROPOSED




HOUSEHOLDER APPLICATION

PROJECT TITLE:
30 SIDNEY ROAD, N22 8LU

DRAWING TITLE:
EXISTING GROUND & FIRST FLOOR PLAN

DRAWING NO.
DRD-GA-00-DR-A-100

SCALE: 1:100 @ A3 DATE: JUNE 2023

  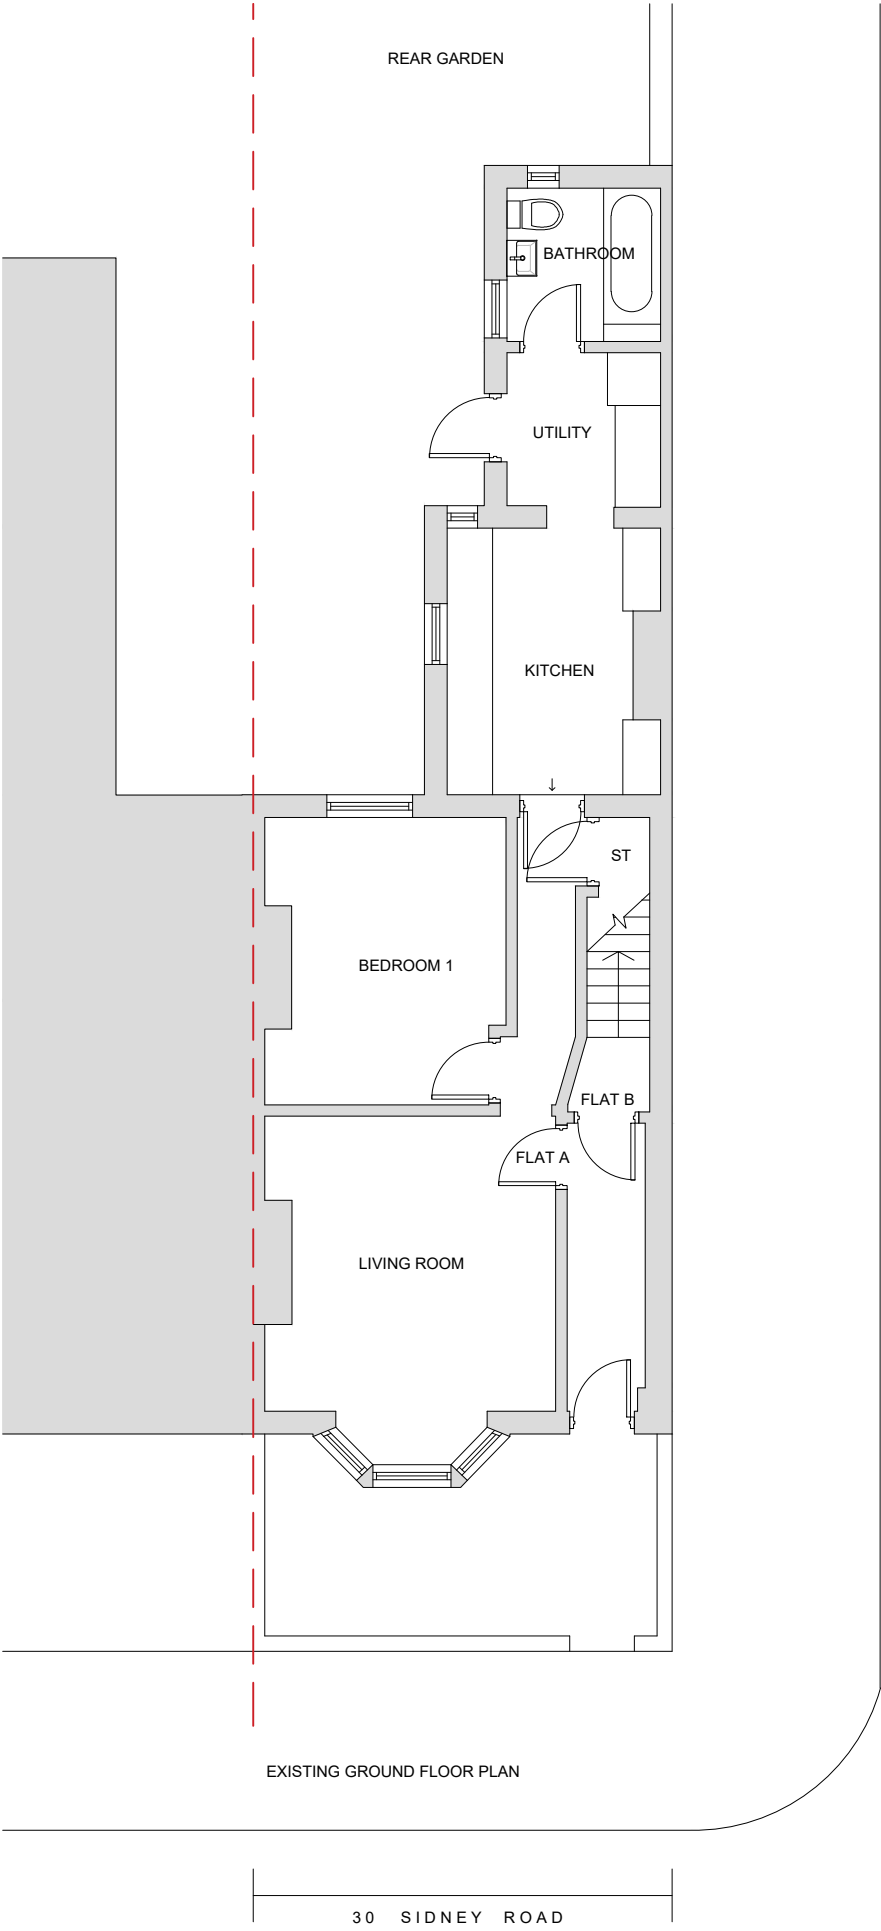

SHROPSHIRE ROAD

