



OS Map

 

 Property Boundary

Property Boundary Area= 715 M²

Location Plan

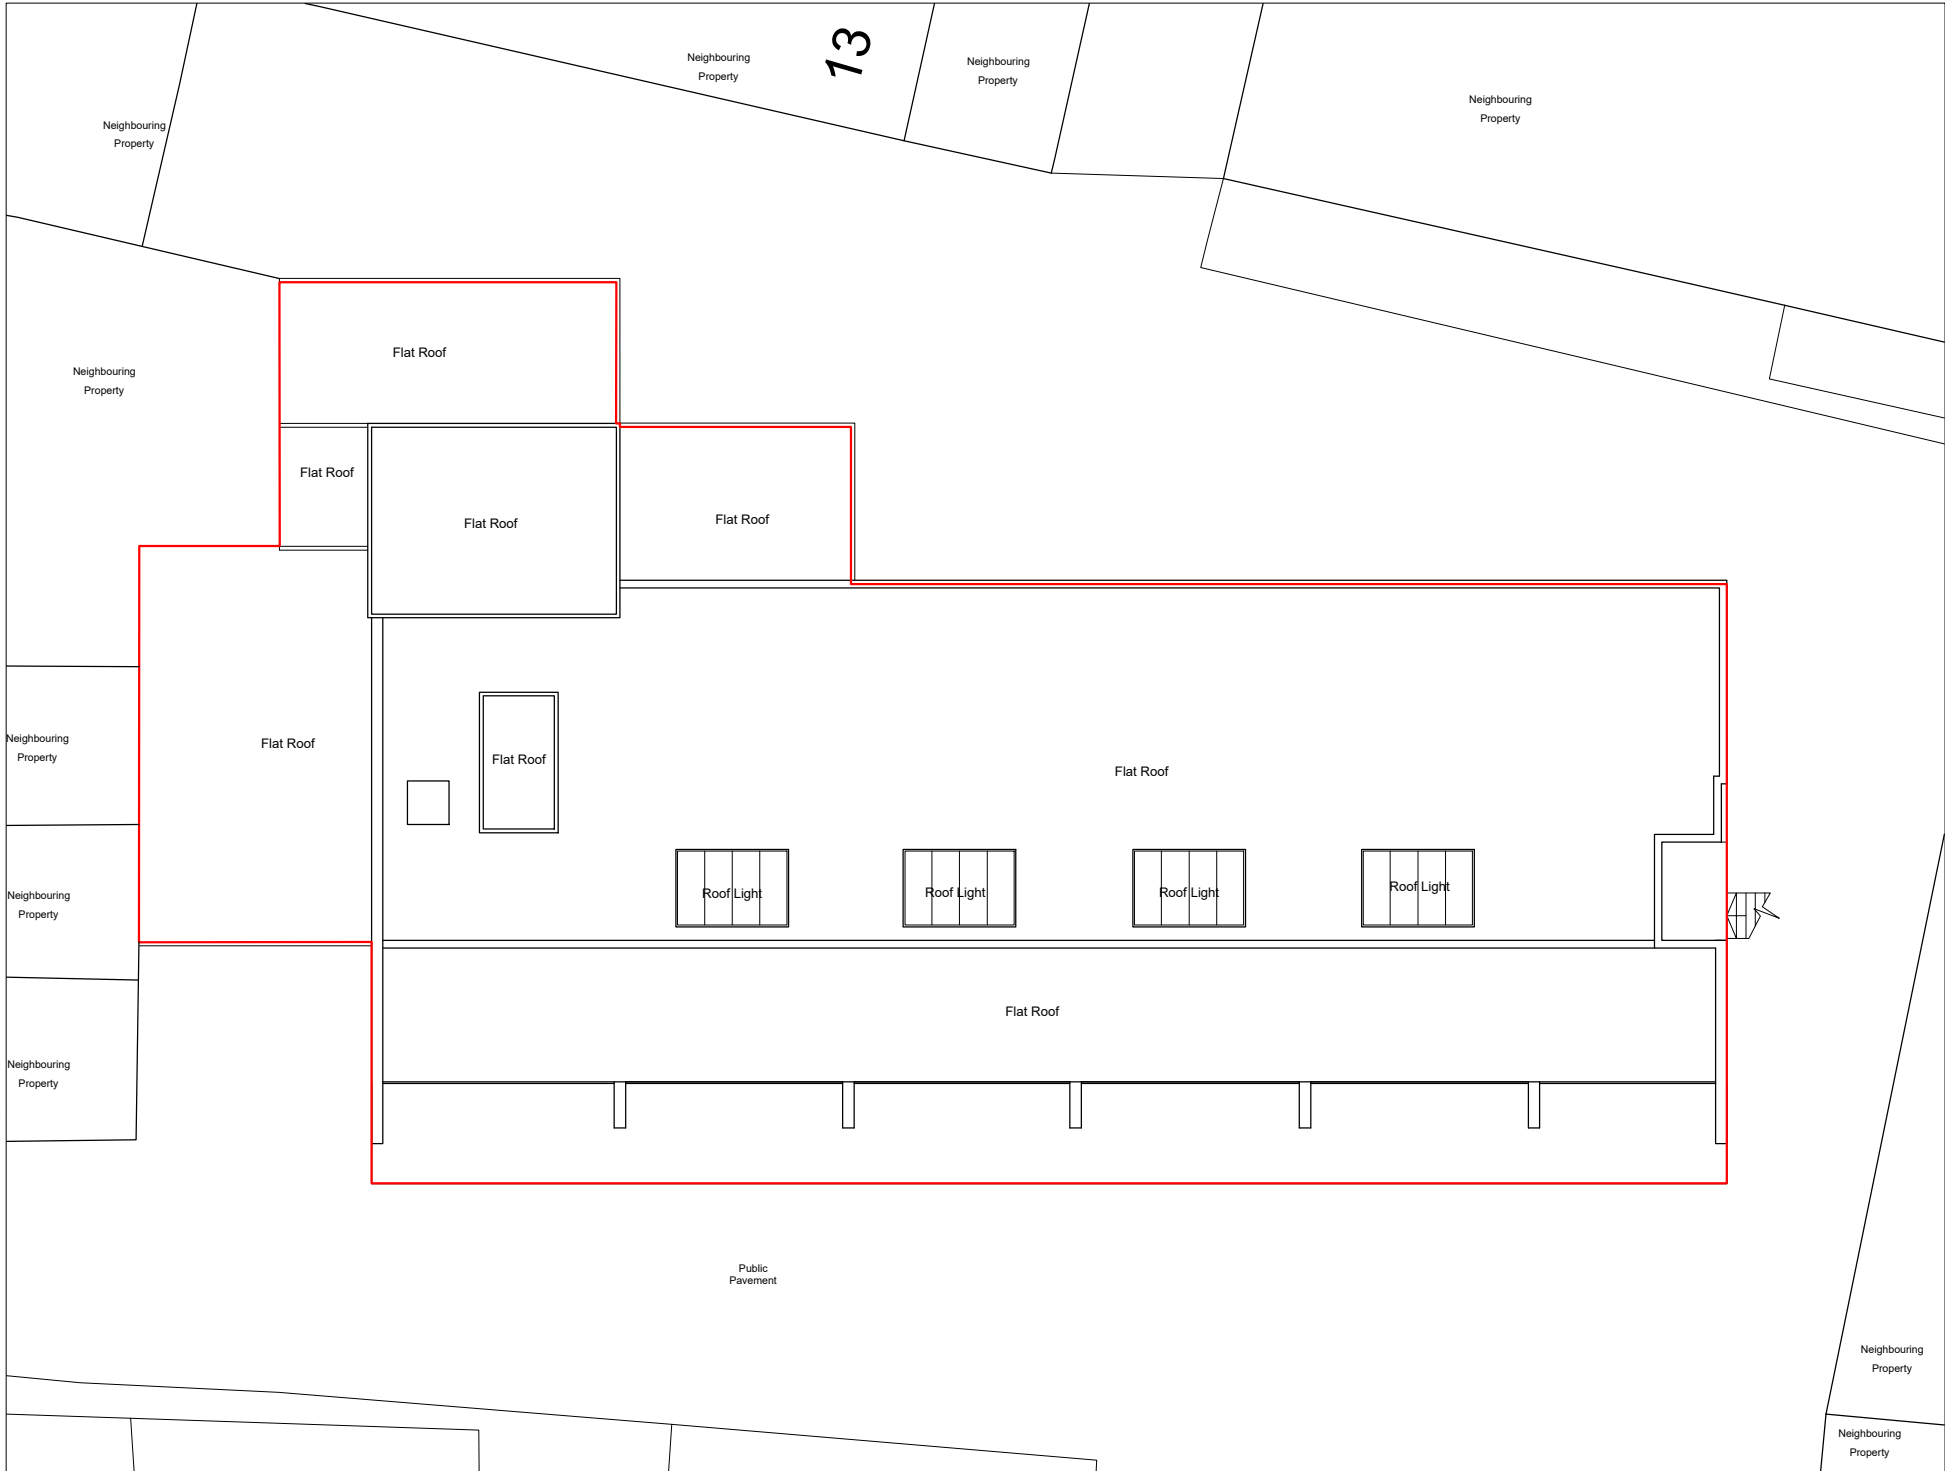

Notes.
Contractors must verify all dimensions at the site before commencing any work.
No construction work before Building Control approval and structural engineer confirmation.
Any discrepancies to be reported to Gridline.
All drawings are to be read in conjunction with all relevant drawings and specifications.

Project No.S				
REV	DATE	DESCRIPTION	BY	CH

PROJECT TITLE
Imperial House
64 Willoughby Lane
London, 17 OSP


DATE April 2023	Project No. 6995
---------------------------	----------------------------

DRAWING TITLE
Existing-OS Map and Location plan


CLIENT
Mr Grussgott

DRAWING No. EX-L001	SCALE @ A3 1:1250 / 1:200	Drawn by: Niloufar
-------------------------------	-------------------------------------	------------------------------



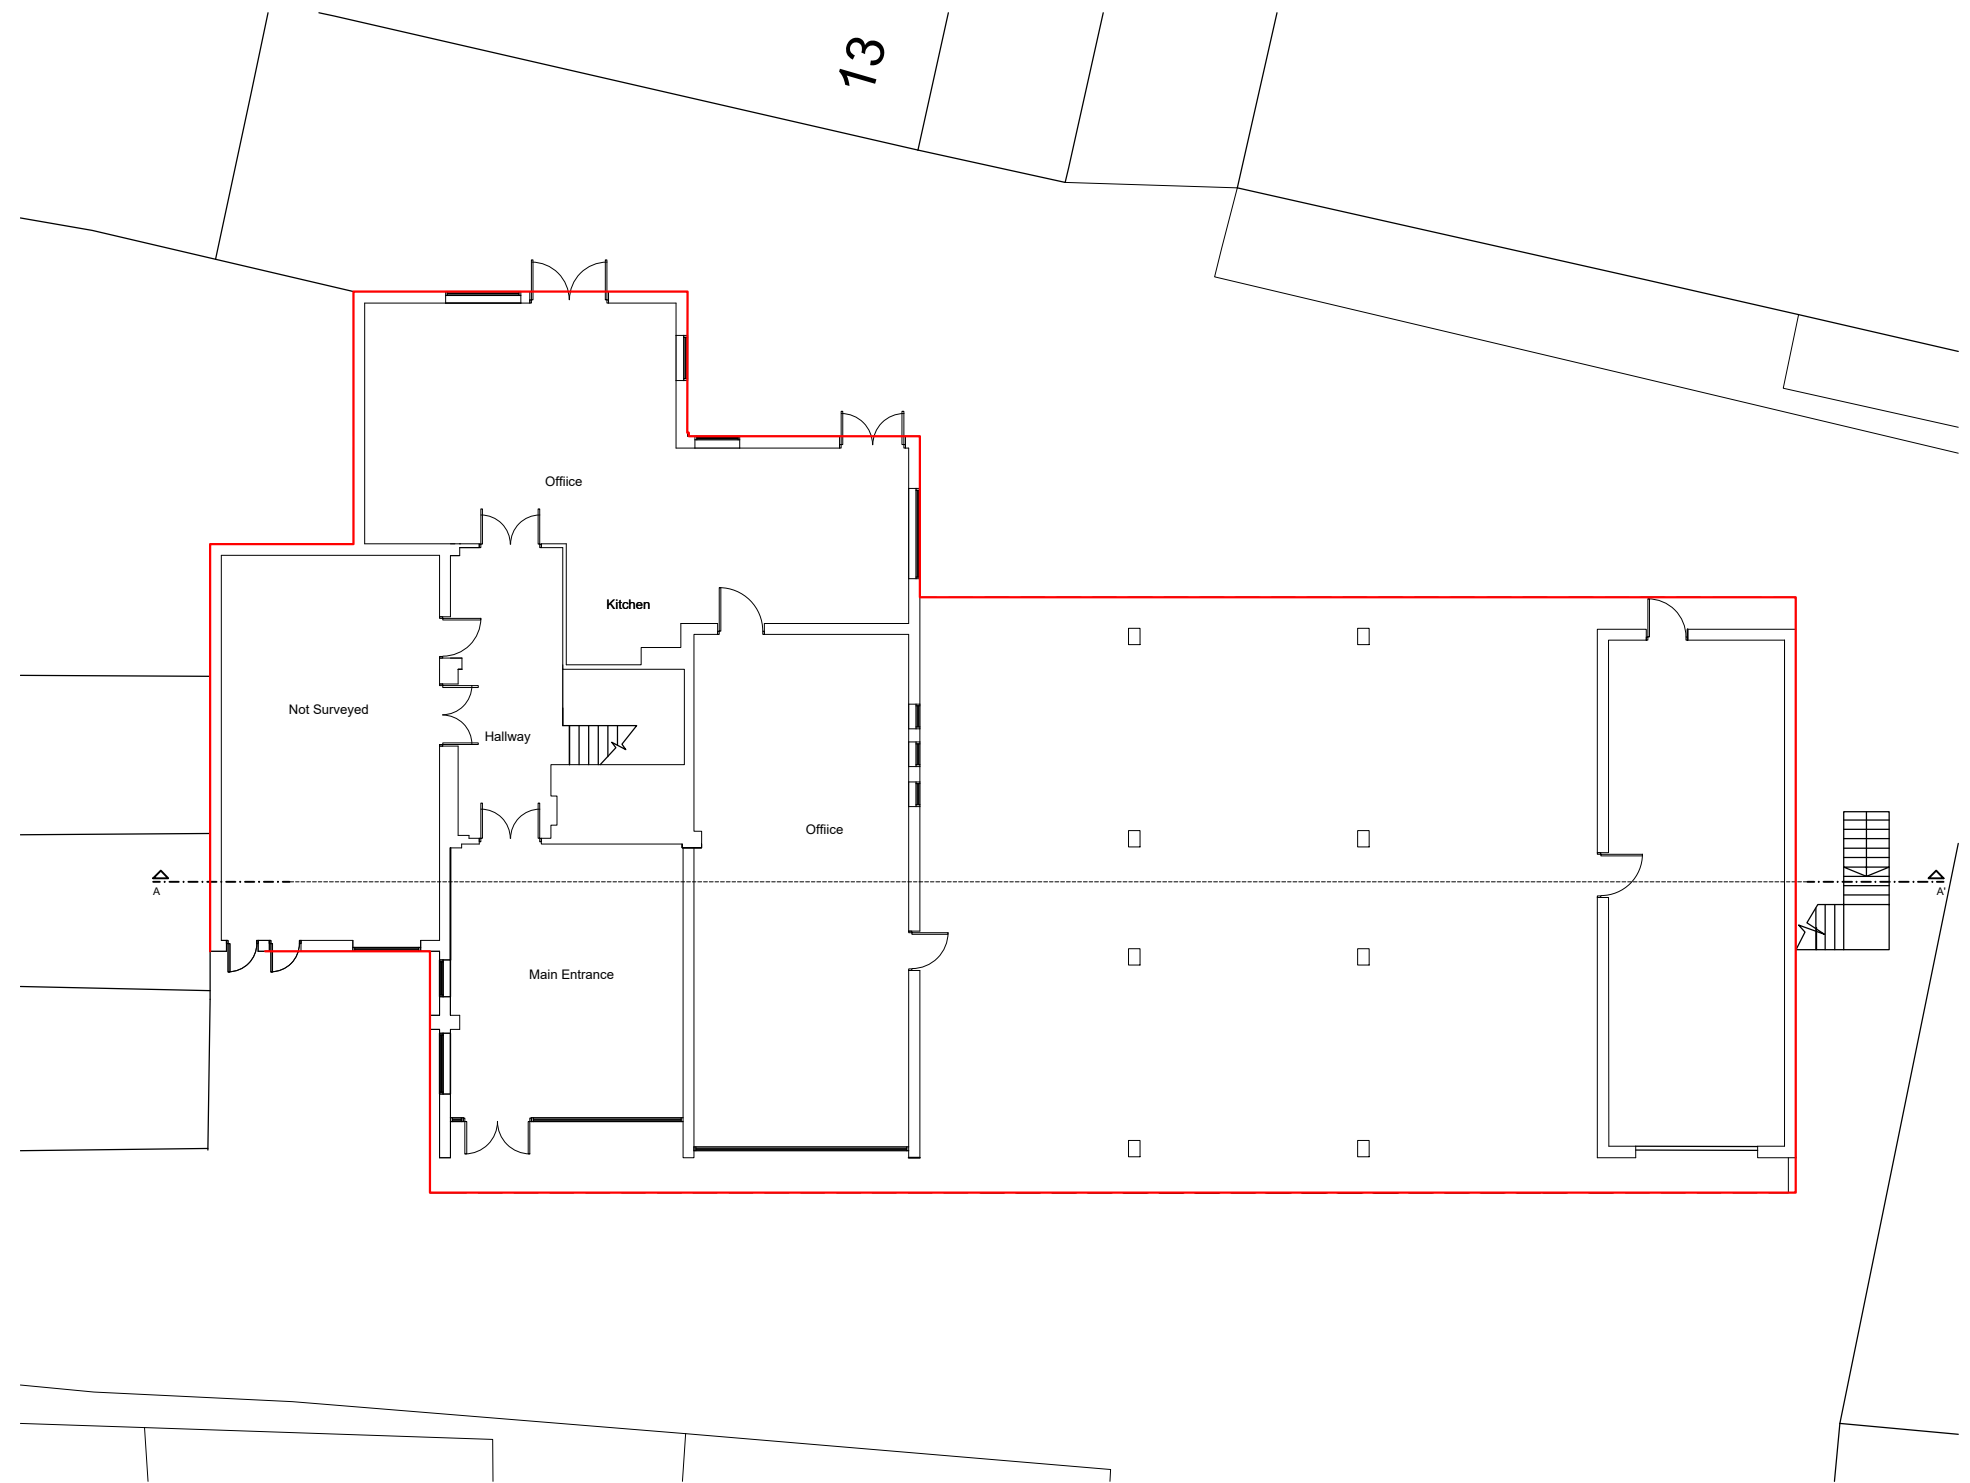

1:200

 

Notes.
Contractors must verify all dimensions at the site before comencing any work.
No construction work before Building Control approval and structural engineer confirmation.
Any discrepancies to be reported to Gridline. All drawings are to be read in conjunction with all relevant drawings and specifications.


Project No.S				
REV	DATE	DESCRIPTION	BY	CH

PROJECT TITLE	
Imperial House 64 Willoughby Lane London, 17 0SP	
DATE	Project No.
April 2023	6995


DRAWING TITLE		
Existing - Ground Floor		
CLIENT		
Mr Grussgott		
DRAWING No.	SCALE @ A3	Drawn by:
EX-P001	1:200	Niloufar



PLANNING SERVICES
Unit 9b, The High Cross
Centre, Fountayne Rd,
N15 4BE
TEL: 020 8802 3480
www.samplanning.co.uk

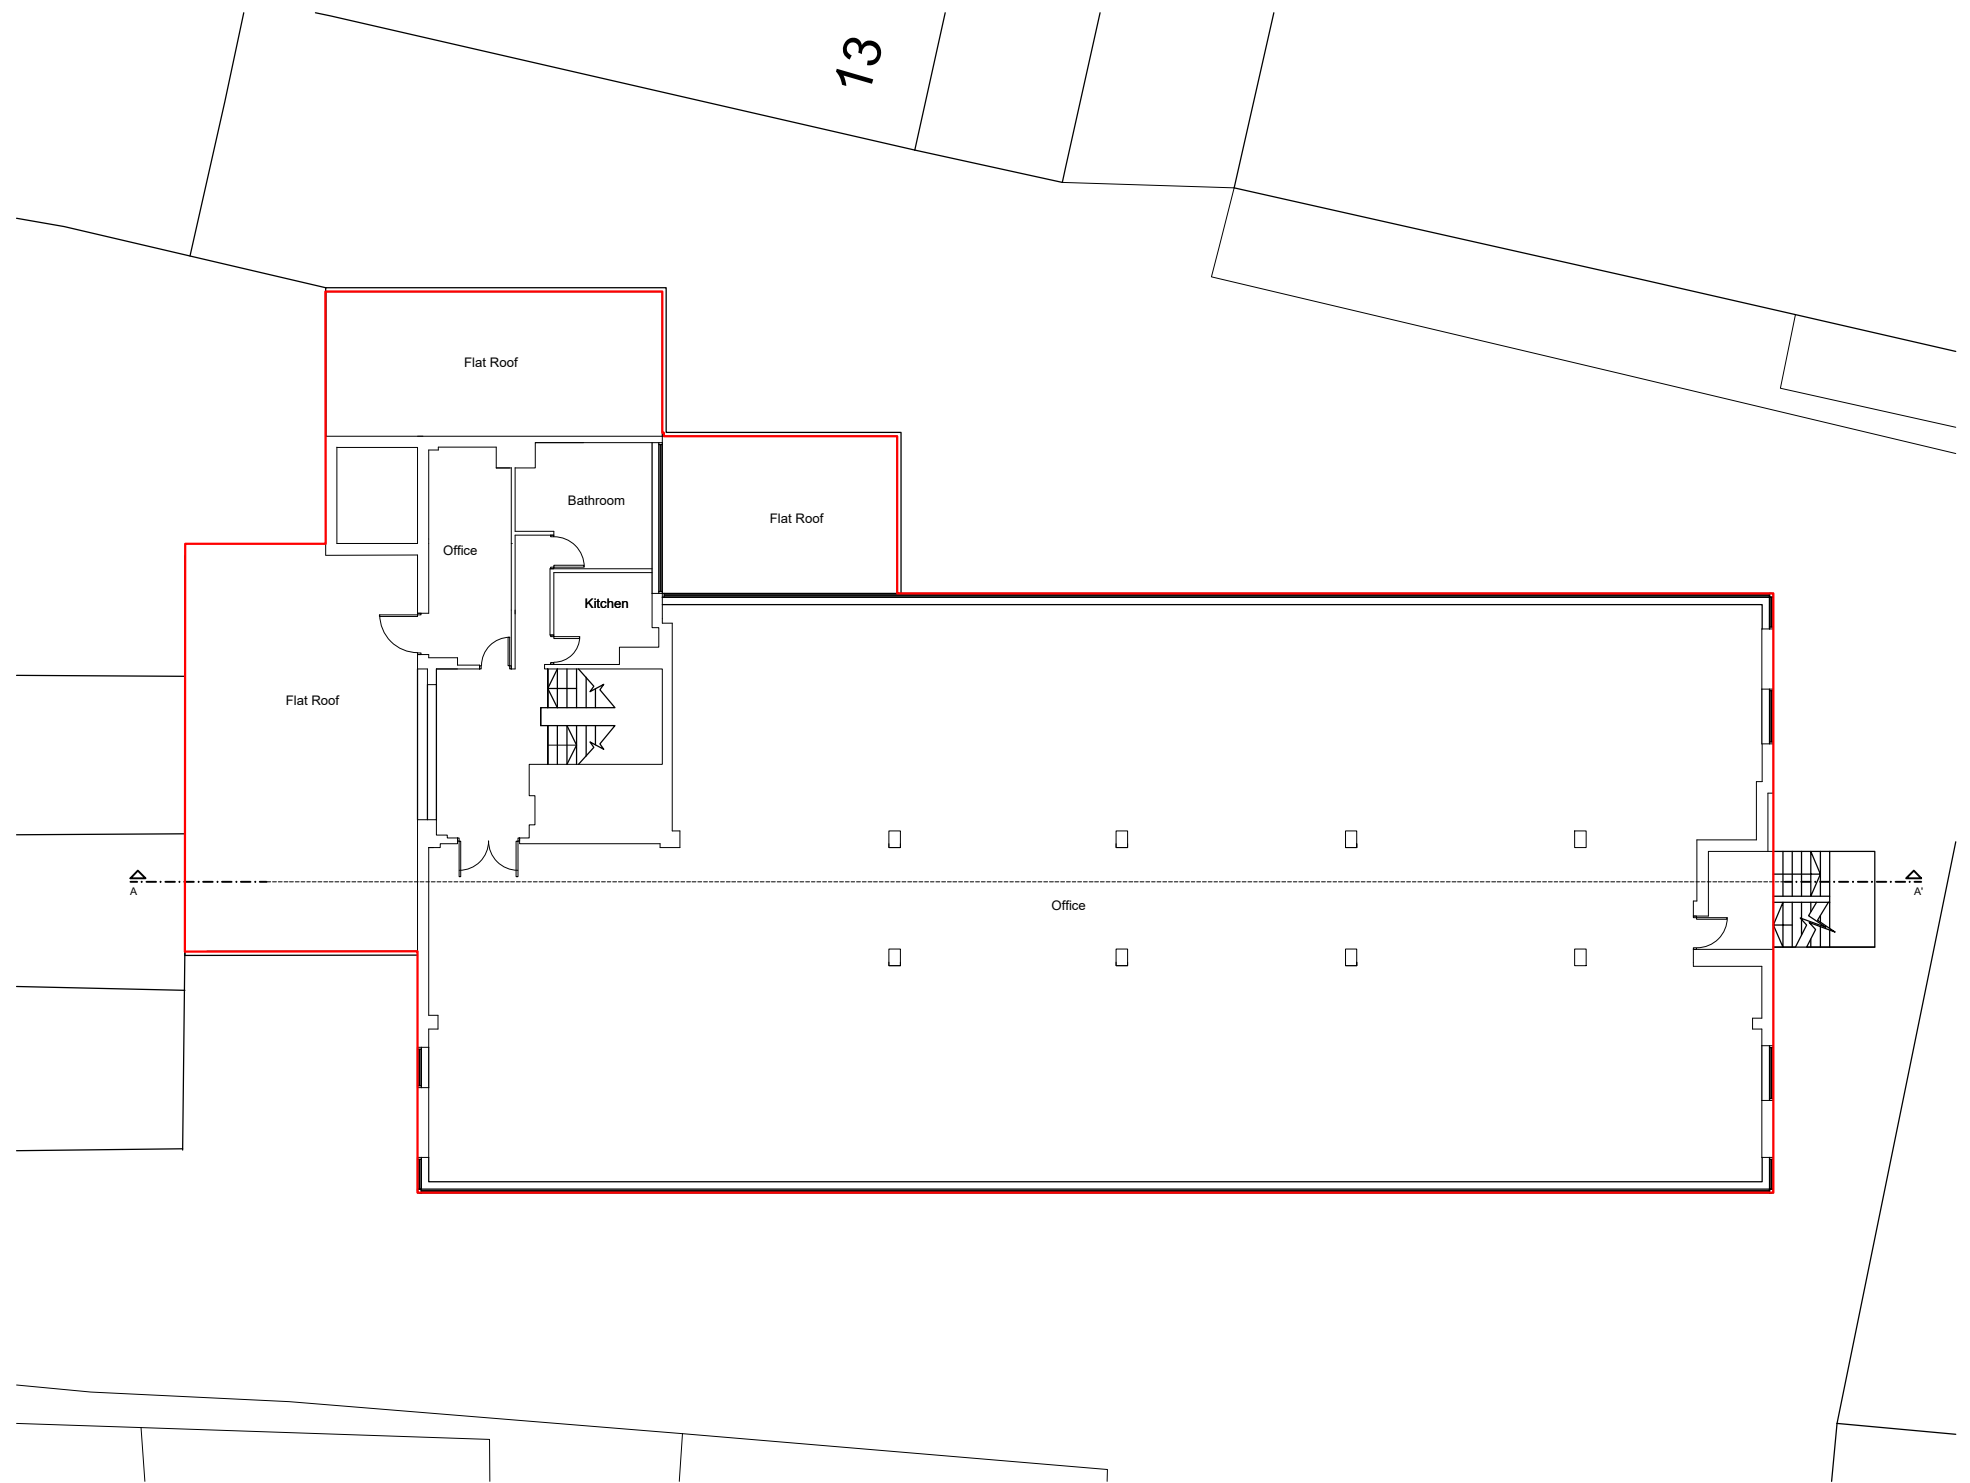

1:200

 

Notes.
Contractors must verify all dimensions at the site before comencing any work.
No construction work before Building Control approval and structural engineer confirmation.
Any discrepancies to be reported to Gridline. All drawings are to be read in conjunction with all relevant drawings and specifications.


Project No.S				
REV	DATE	DESCRIPTION	BY	CH

PROJECT TITLE	
Imperial House	
64 Willoughby Lane	
London, 17 0SP	
DATE	Project No.
April 2023	6995

DRAWING TITLE		
Existing - First Floor		
CLIENT		
Mr Grussgott		
DRAWING No.	SCALE @ A3	Drawn by:
EX-P002	1:200	Niloufar



PLANNING SERVICES
Unit 9b, The High Cross
Centre, Fountayne Rd,
N15 4BE
TEL: 020 8802 3480
www.samplanning.co.uk

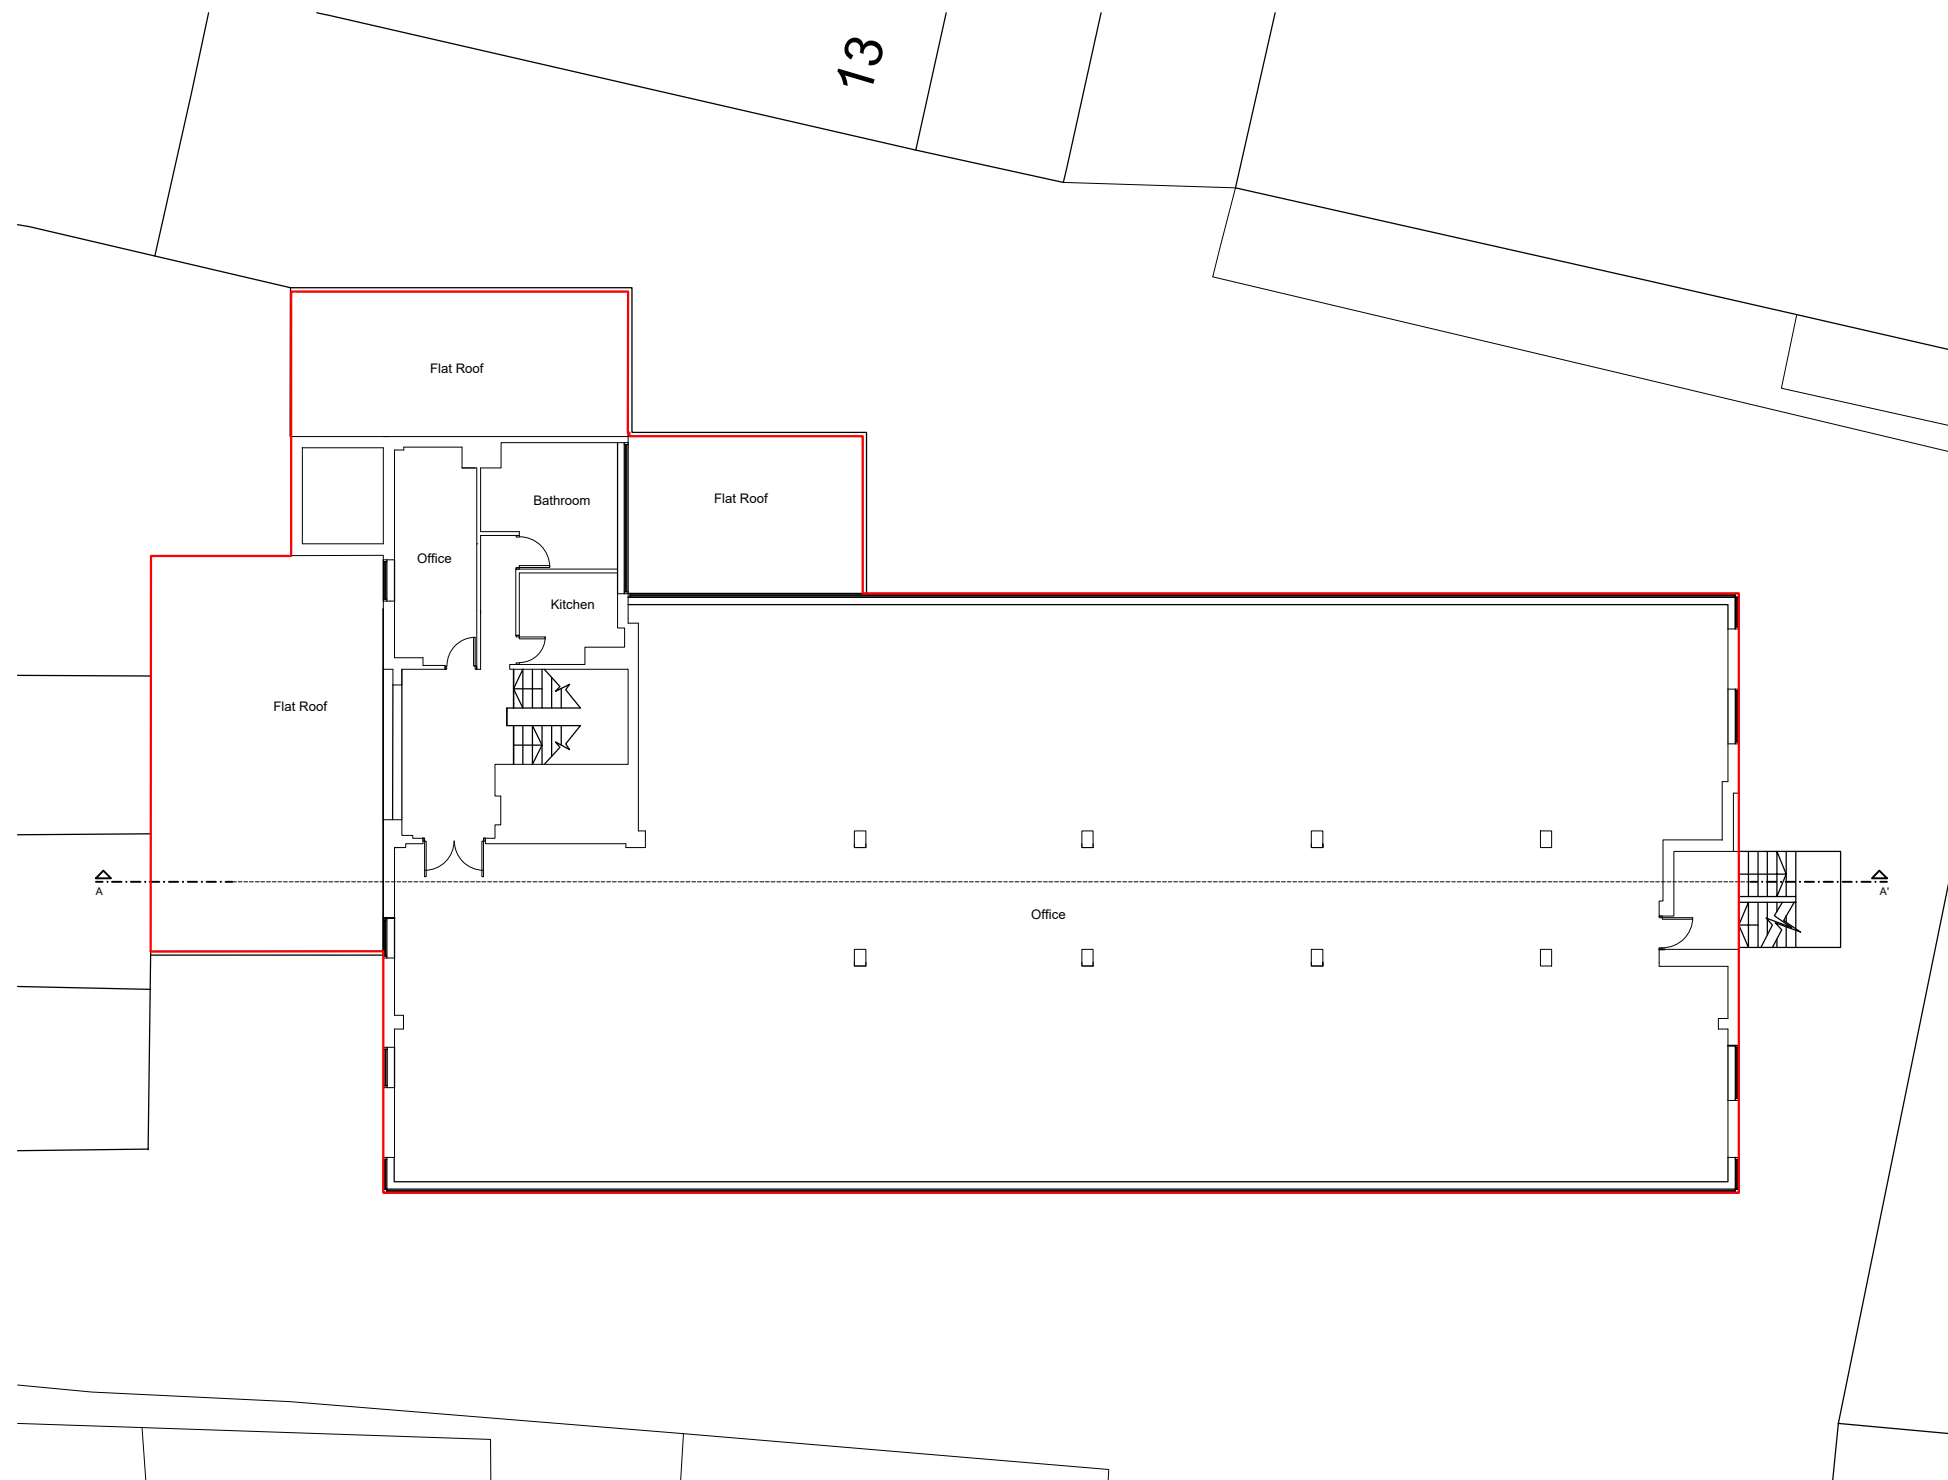

1:200




Notes.
Contractors must verify all dimensions at the site before comencing any work.
No construction work before Building Control approval and structural engineer confirmation.
Any discrepancies to be reported to Gridline. All drawings are to be read in conjunction with all relevant drawings and specifications.


Project No.S				
REV	DATE	DESCRIPTION	BY	CH

PROJECT TITLE	
Imperial House 64 Willoughby Lane London, 17 0SP	
DATE	Project No.
April 2023	6995

DRAWING TITLE		
Existing - Second Floor		
CLIENT		
Mr Grussgott		
DRAWING No.	SCALE @ A3	Drawn by:
EX-P003	1:200	Niloufar

 

Unit 9b, The High Cross
Centre, Fountayne Rd,
N15 4BE
TEL: 020 8802 3480
www.samplanning.co.uk

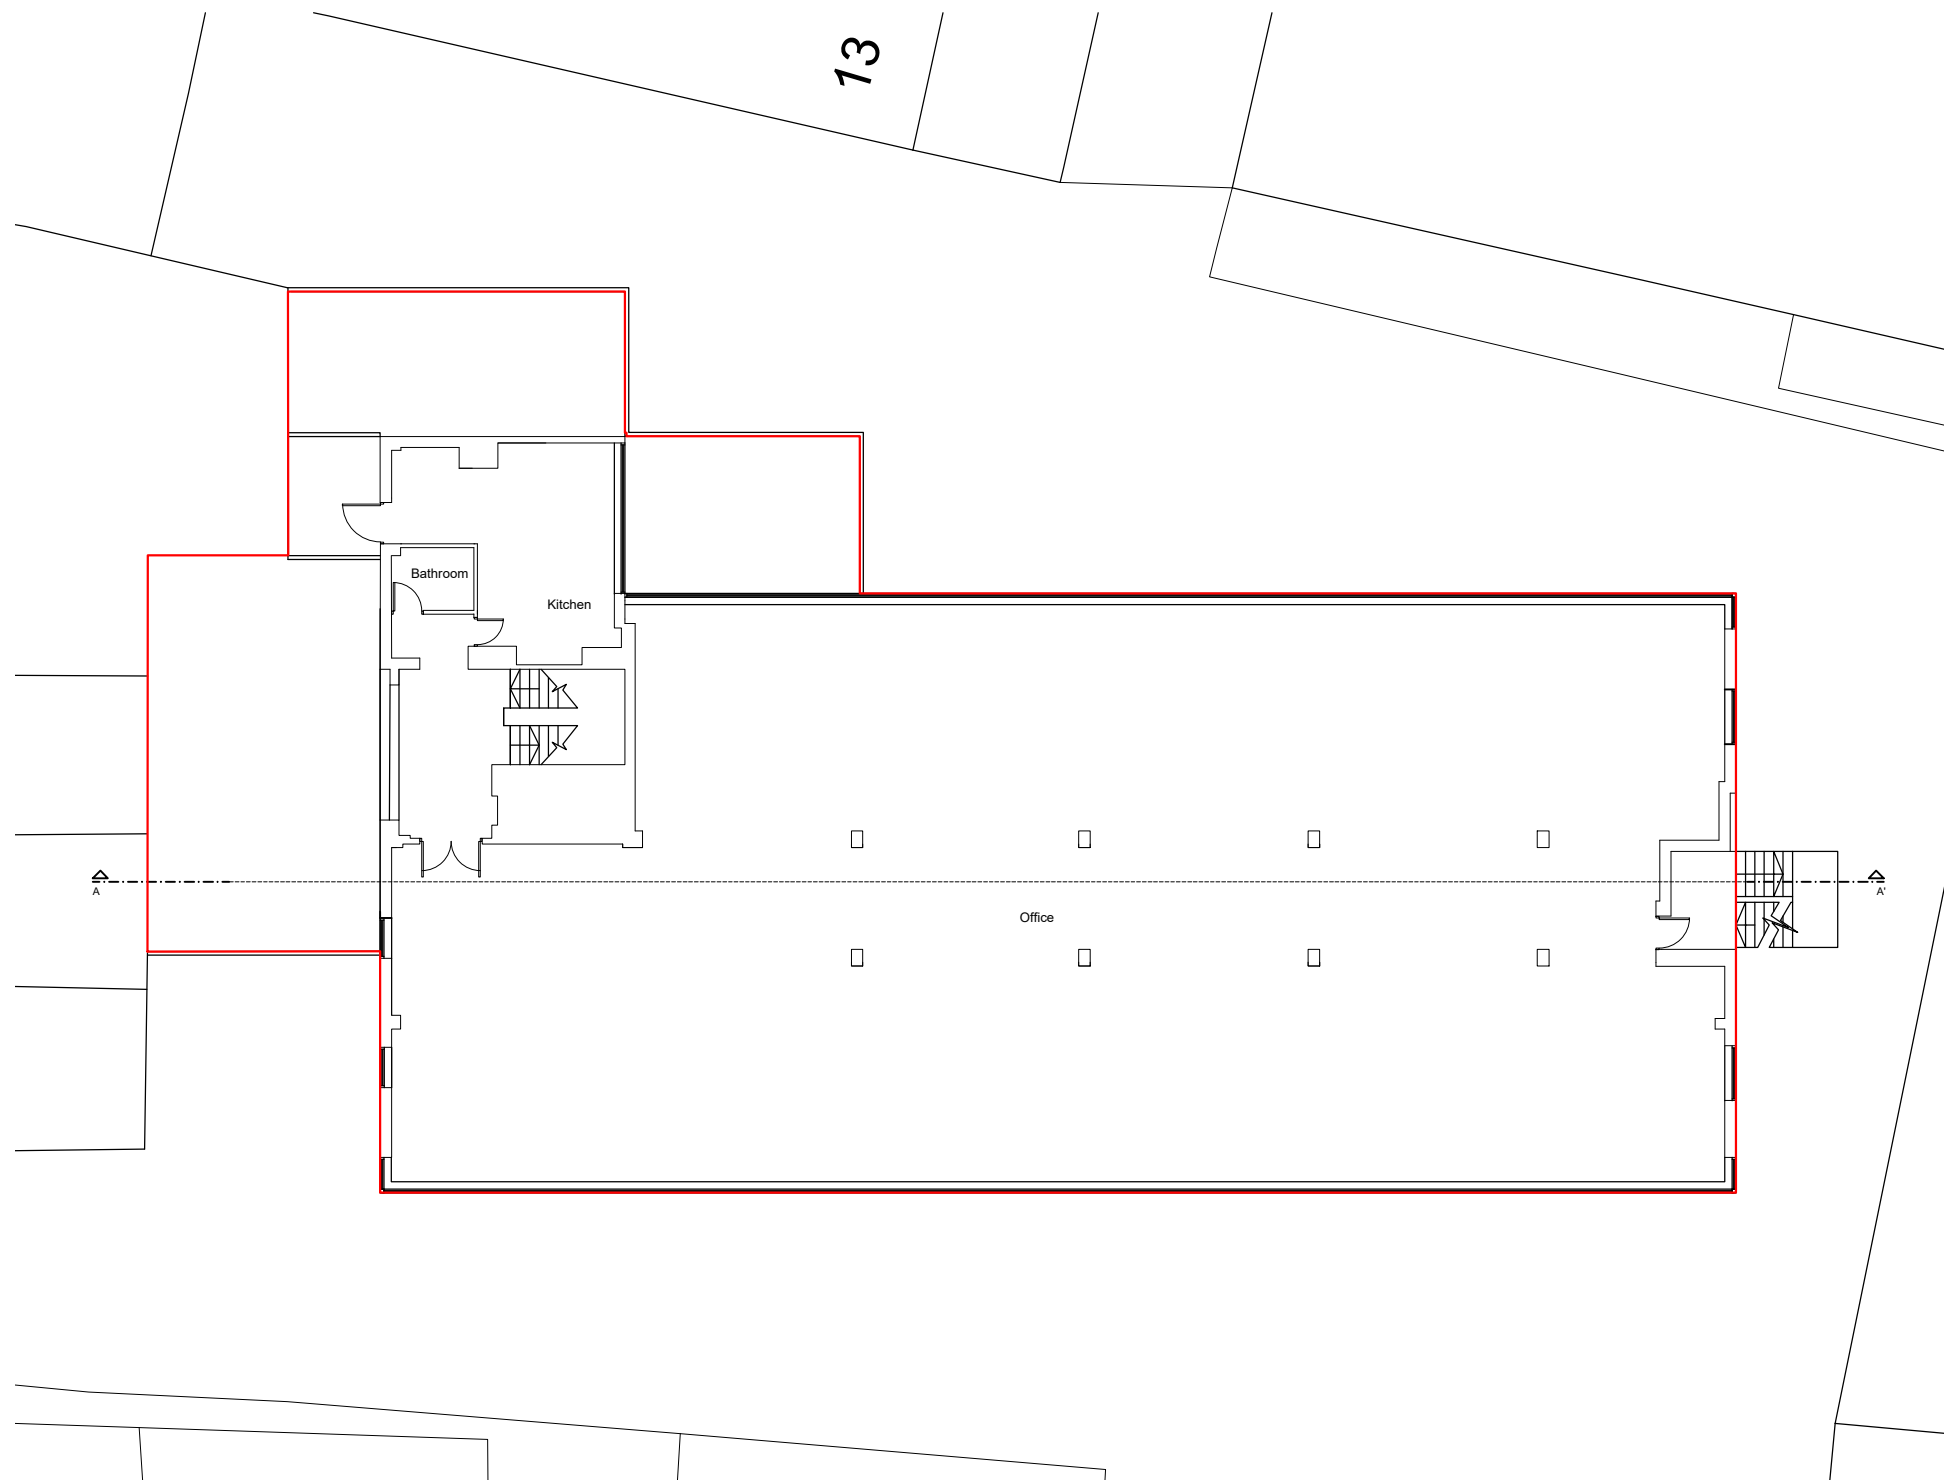

1:200



Notes.
Contractors must verify all dimensions at the site before comencing any work.
No construction work before Building Control approval and structural engineer confirmation.
Any discrepancies to be reported to Gridline. All drawings are to be read in conjunction with all relevant drawings and specifications.


Project No.S				
REV	DATE	DESCRIPTION	BY	CH

PROJECT TITLE	
Imperial House 64 Willoughby Lane London, 17 0SP	
DATE	Project No.
April 2023	6995


DRAWING TITLE		
Existing - Third Floor		
CLIENT		
Mr Grussgott		
DRAWING No.	SCALE @ A3	Drawn by:
EX-P004	1:200	Niloufar



PLANNING SERVICES
Unit 9b, The High Cross
Centre, Fountayne Rd,
N15 4BE
TEL: 020 8802 3480
www.samplanning.co.uk

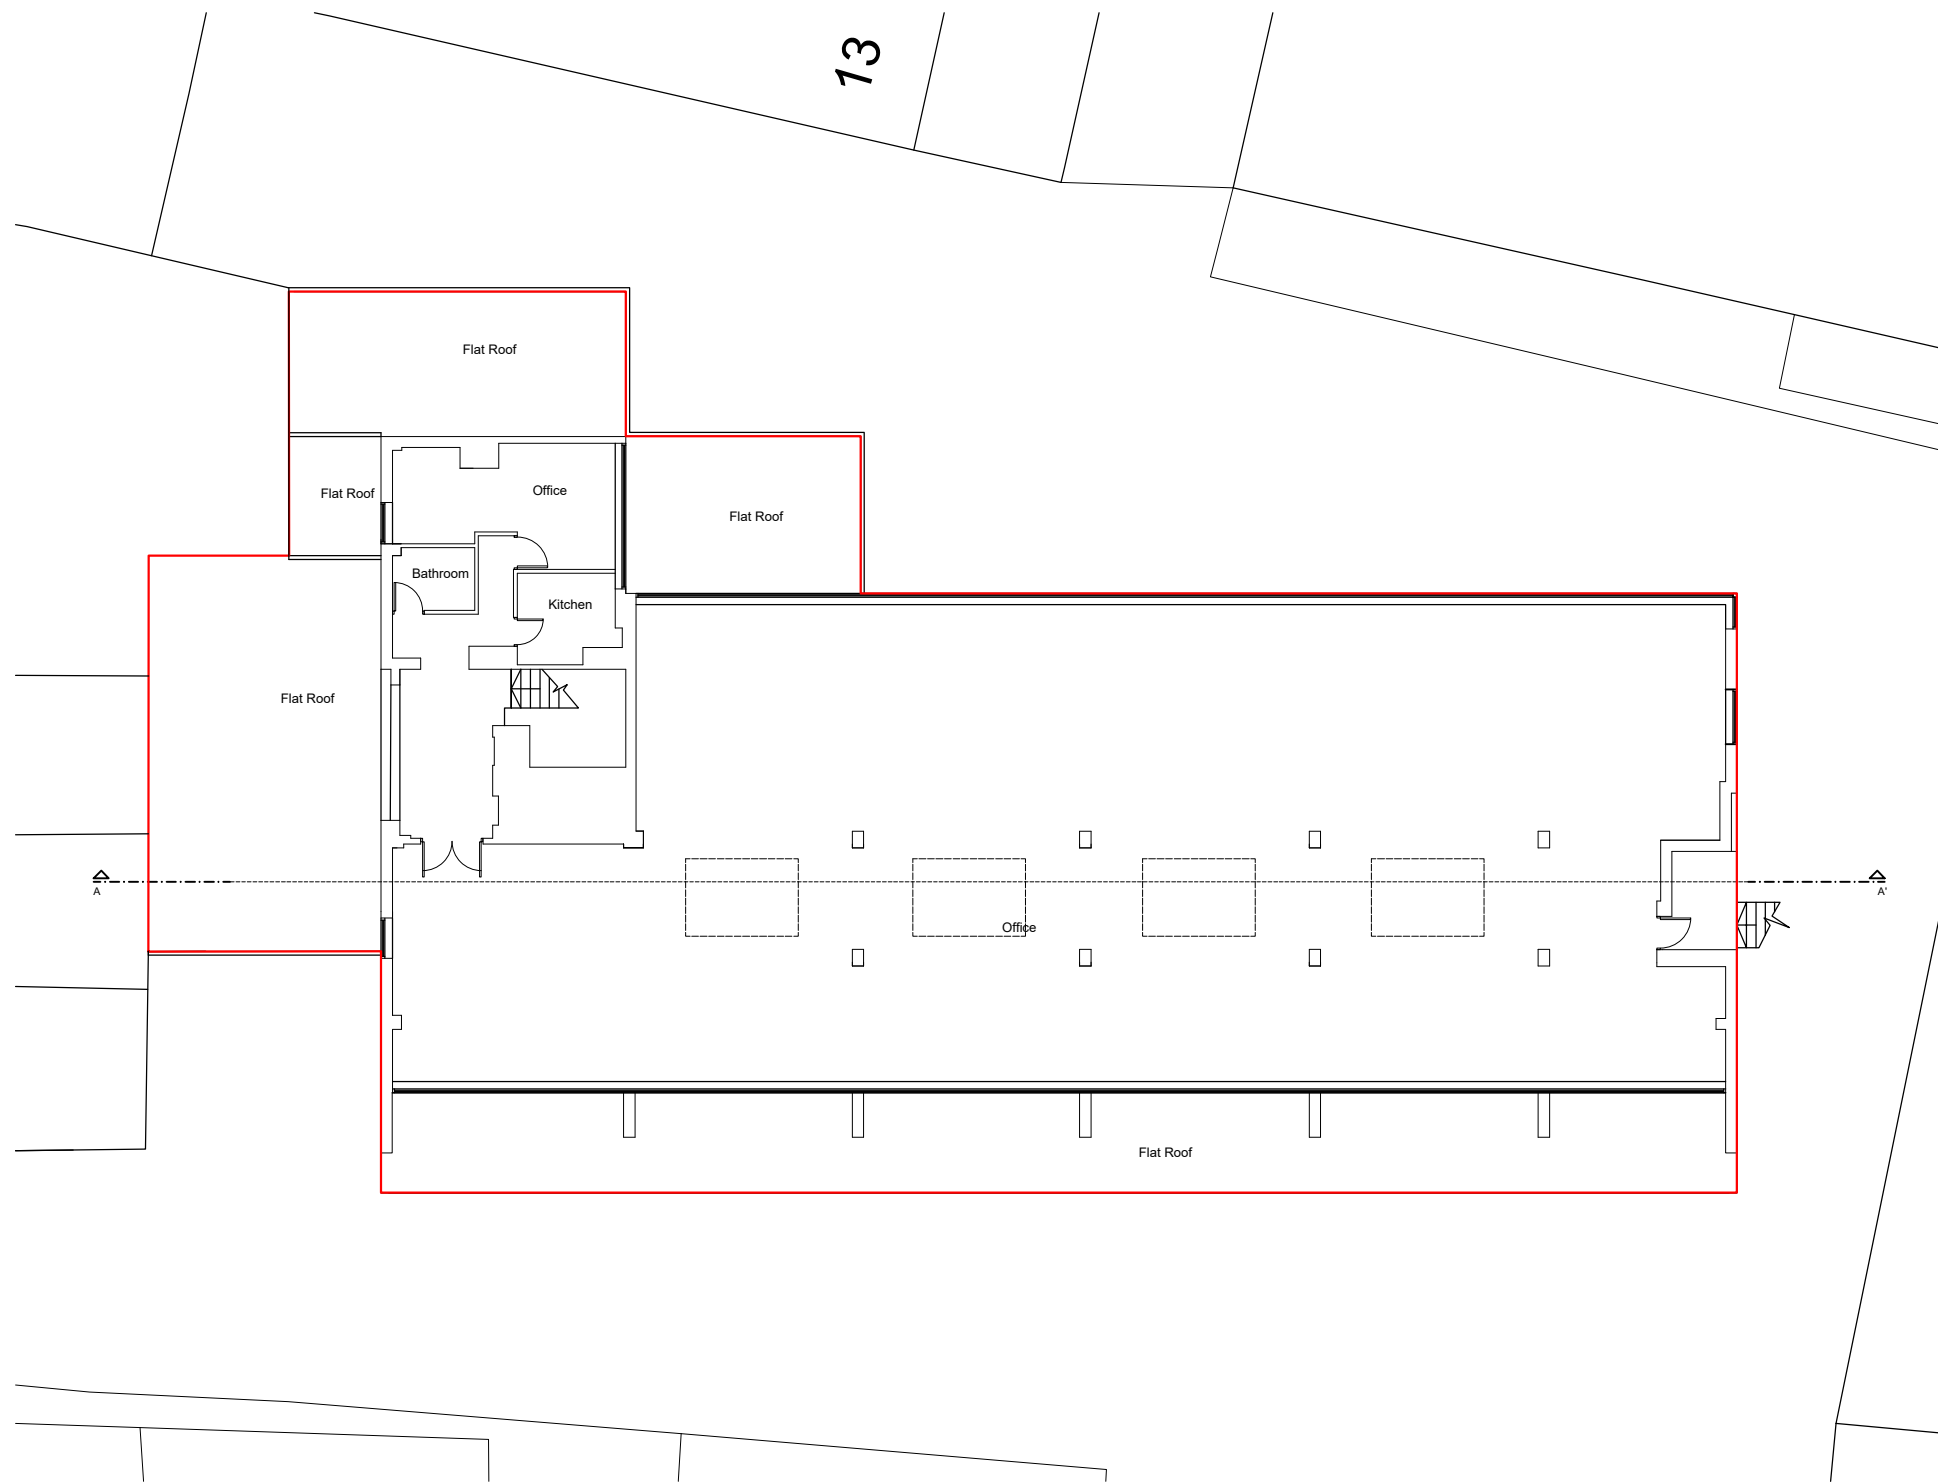

1:200

 

Notes.
Contractors must verify all dimensions at the site before comencing any work.
No construction work before Building Control approval and structural engineer confirmation.
Any discrepancies to be reported to Gridline. All drawings are to be read in conjunction with all relevant drawings and specifications.

Project No.S				
REV	DATE	DESCRIPTION	BY	CH

PROJECT TITLE
Imperial House
64 Willoughby Lane
London, 17 0SP


DATE April 2023	Project No. 6995
---------------------------	----------------------------

DRAWING TITLE
Existing - Fourth Floor

CLIENT
Mr Grussgott

DRAWING No. EX-P005	SCALE @ A3 1:200	Drawn by: Niloufar
-------------------------------	----------------------------	------------------------------



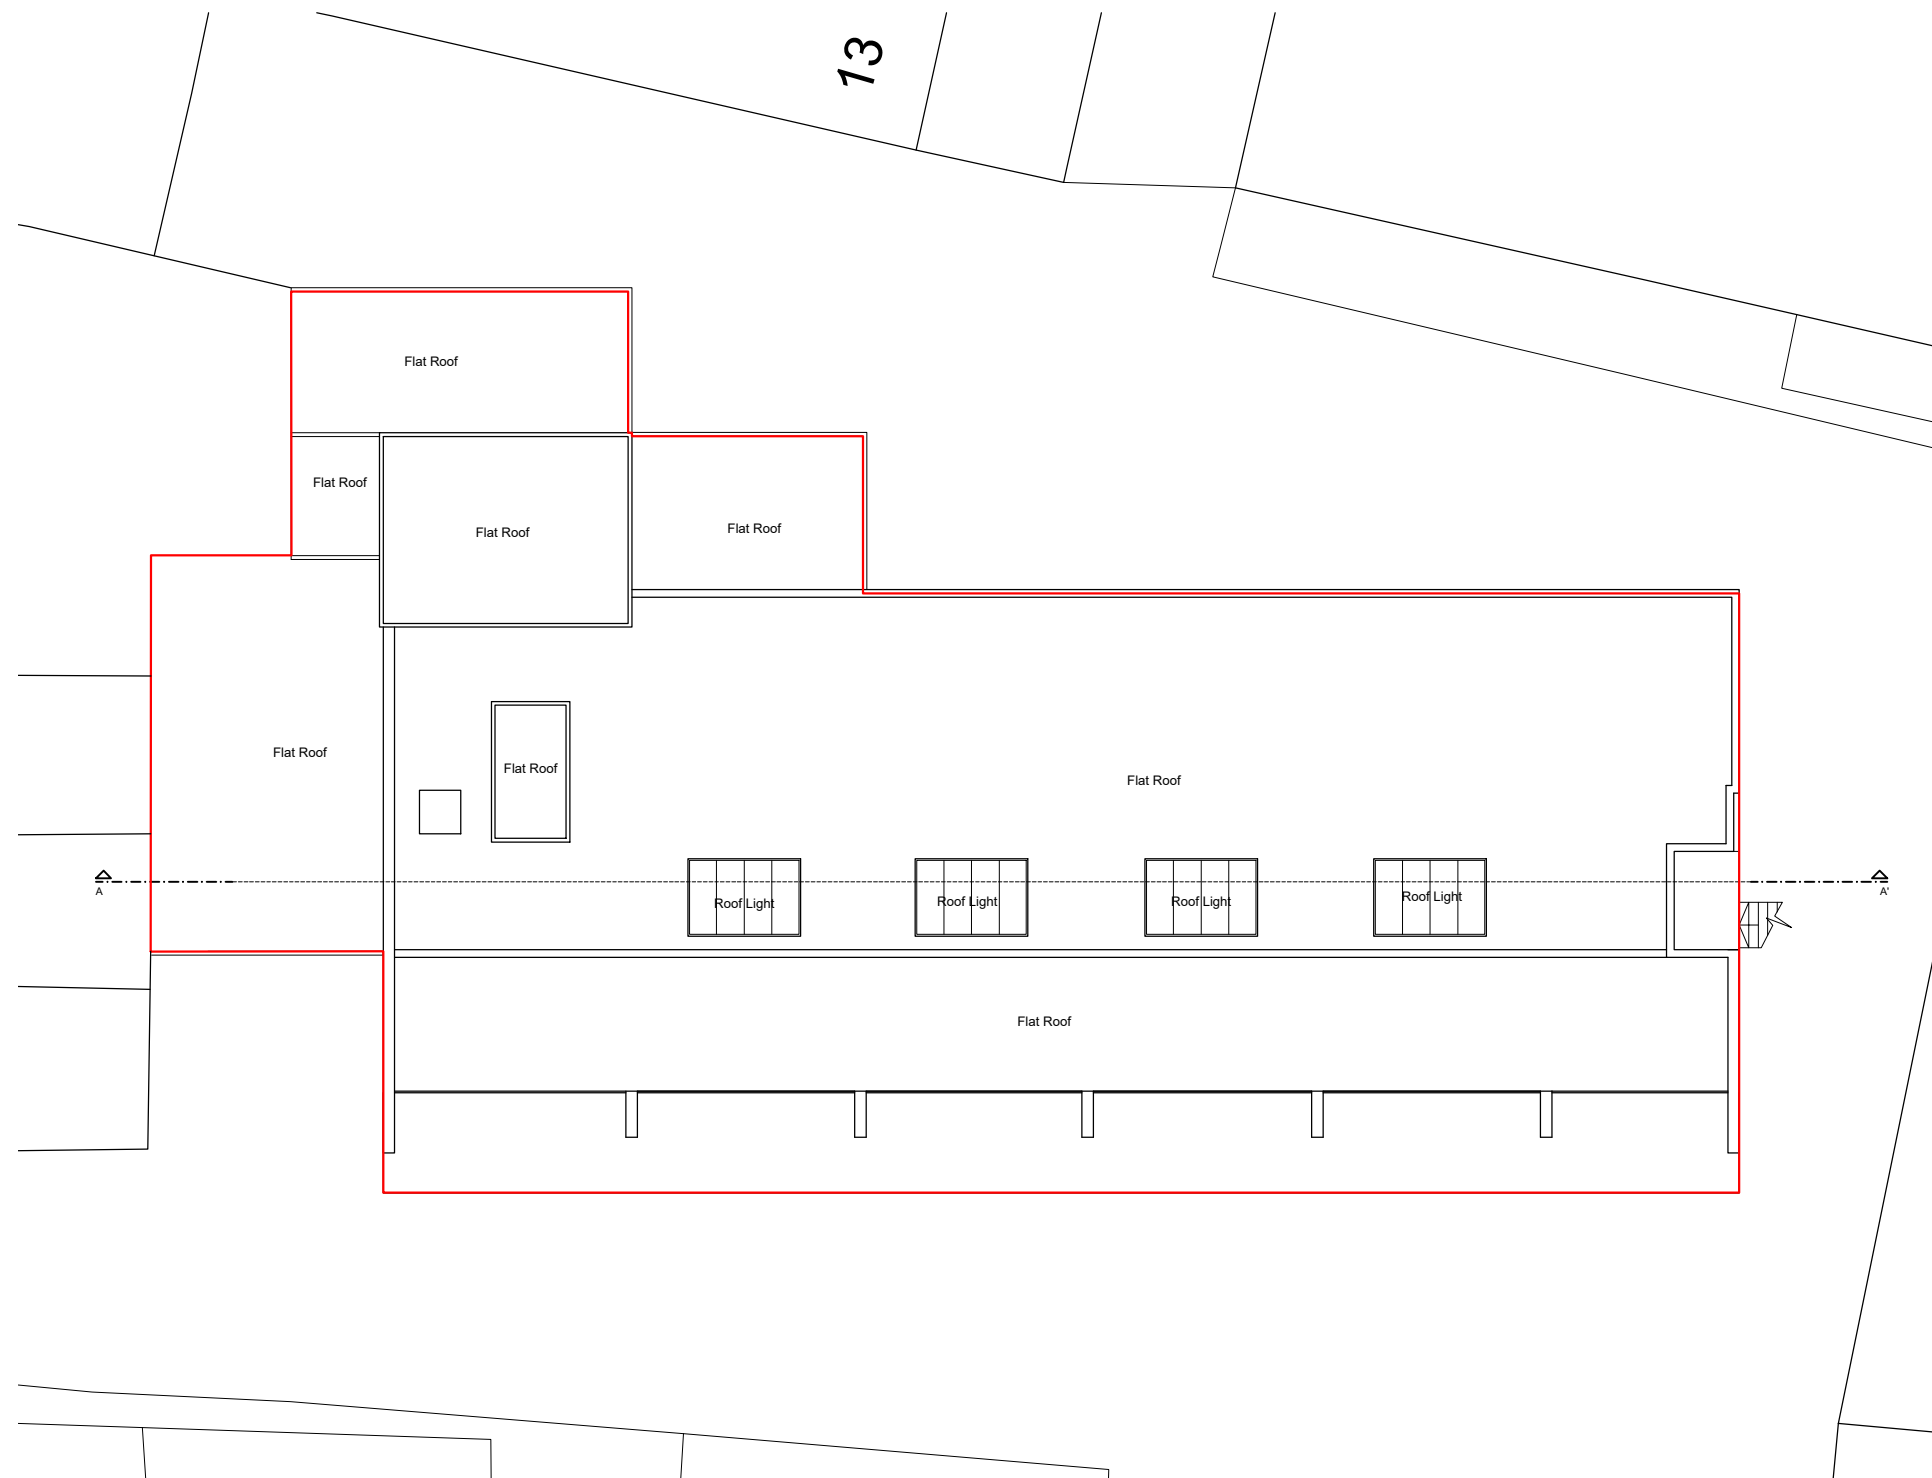

1:200




Notes.
Contractors must verify all dimensions at the site before comencing any work.
No construction work before Building Control approval and structural engineer confirmation.
Any discrepancies to be reported to Gridline. All drawings are to be read in conjunction with all relevant drawings and specifications.




Project No.S				
REV	DATE	DESCRIPTION	BY	CH

PROJECT TITLE	
Imperial House 64 Willoughby Lane London, 17 0SP	
DATE	Project No.
April 2023	6995

DRAWING TITLE		
Existing - Roof Plan		
CLIENT		
Mr Grussgott		
DRAWING No.	SCALE @ A3	Drawn by:
EX-P006	1:200	Niloufar

 

PLANNING SERVICES
Unit 9b, The High Cross
Centre, Fountayne Rd,
N15 4BE
TEL: 020 8802 3480
www.samplanning.co.uk

 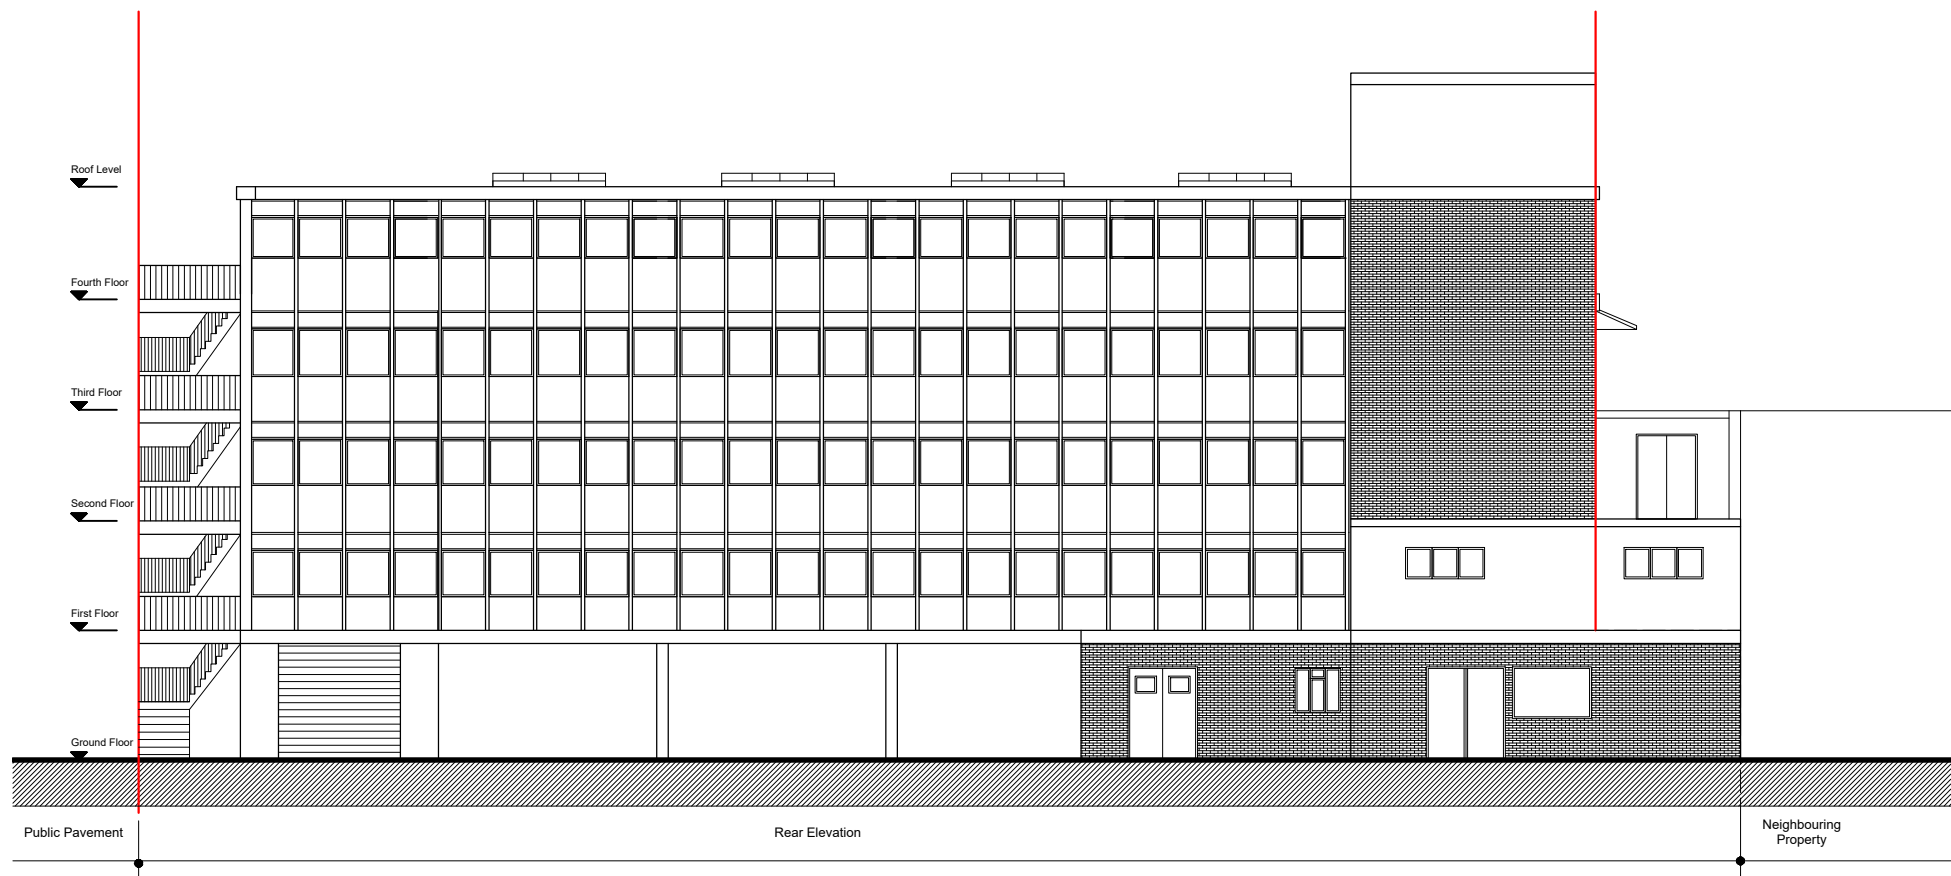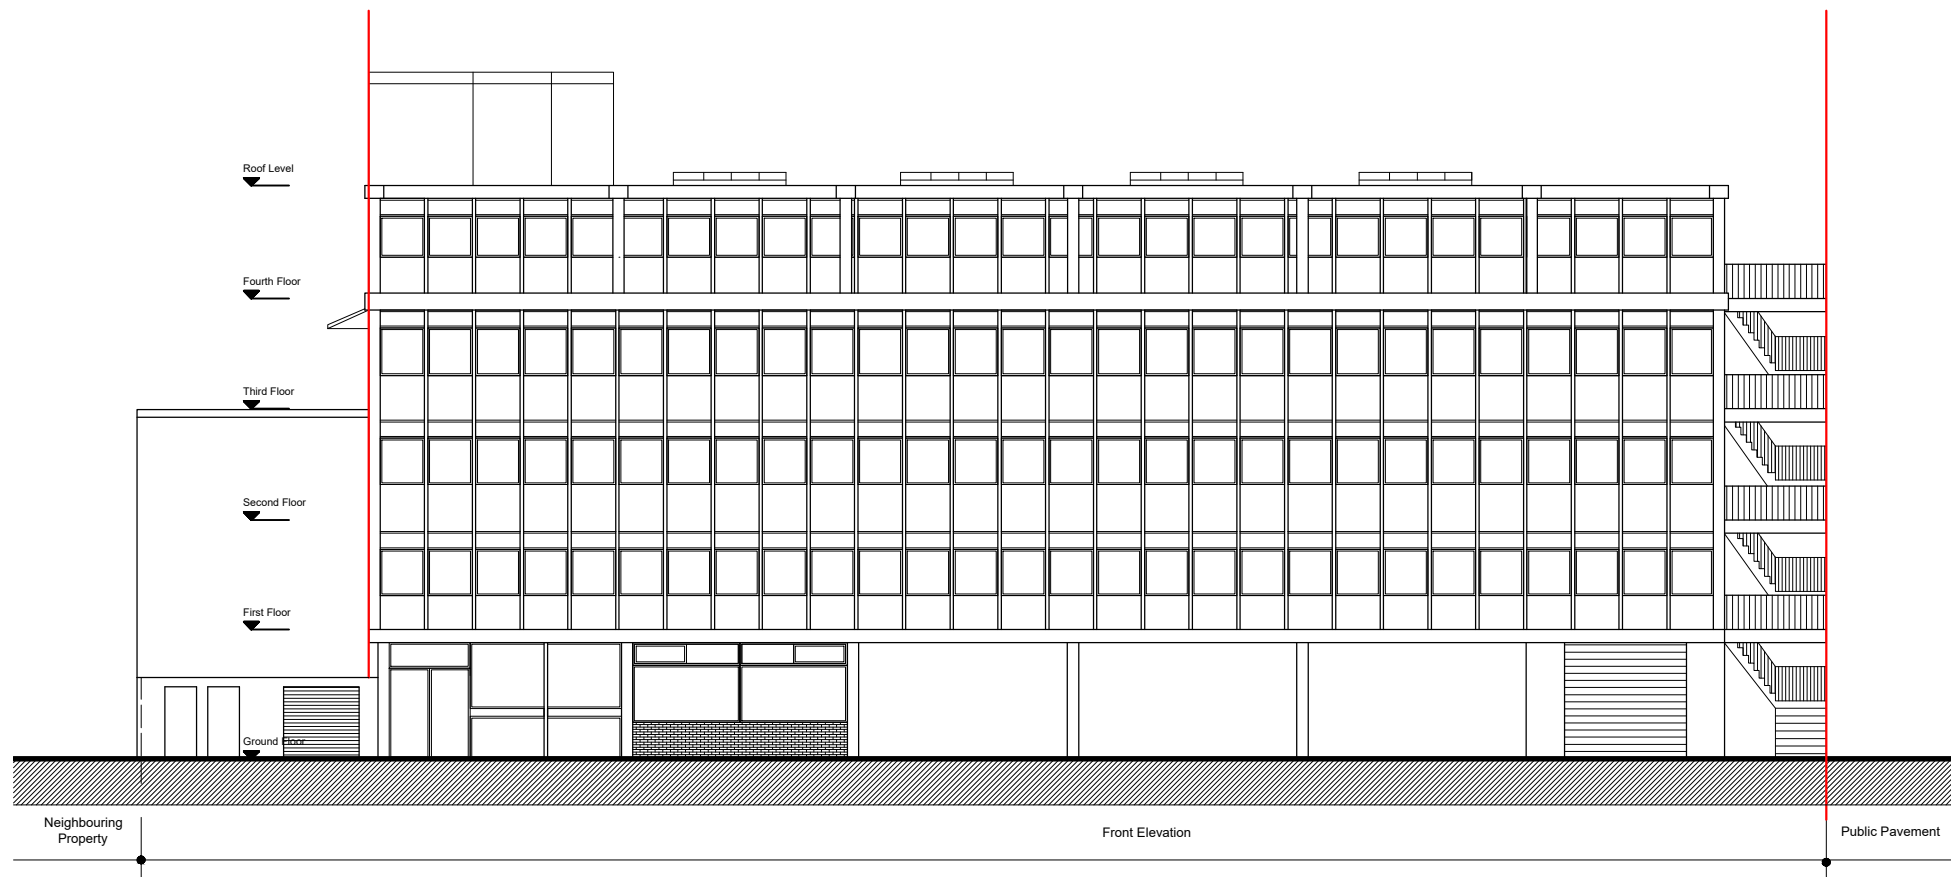


Notes.
Contractors must verify all dimensions at the site before comencing any work.
No construction work before Building Control approval and structural engineer confirmation.
Any discrepancies to be reported to Gridline.
All drawings are to be read in conjunction with all relevant drawings and specifications.

Project No.S					
REV	DATE	DESCRIPTION	BY	CH	

PROJECT TITLE	
Imperial House	
64 Willoughby Lane	
London, 17 0SP	
DATE	Project No.
April 2023	6995

DRAWING TITLE		
Existing-Front / Rear Elevation		
CLIENT		
Mr Grussgott		
DRAWING No.	SCALE @ A3	Drawn by:
EX-E001	1:200	Niloufar



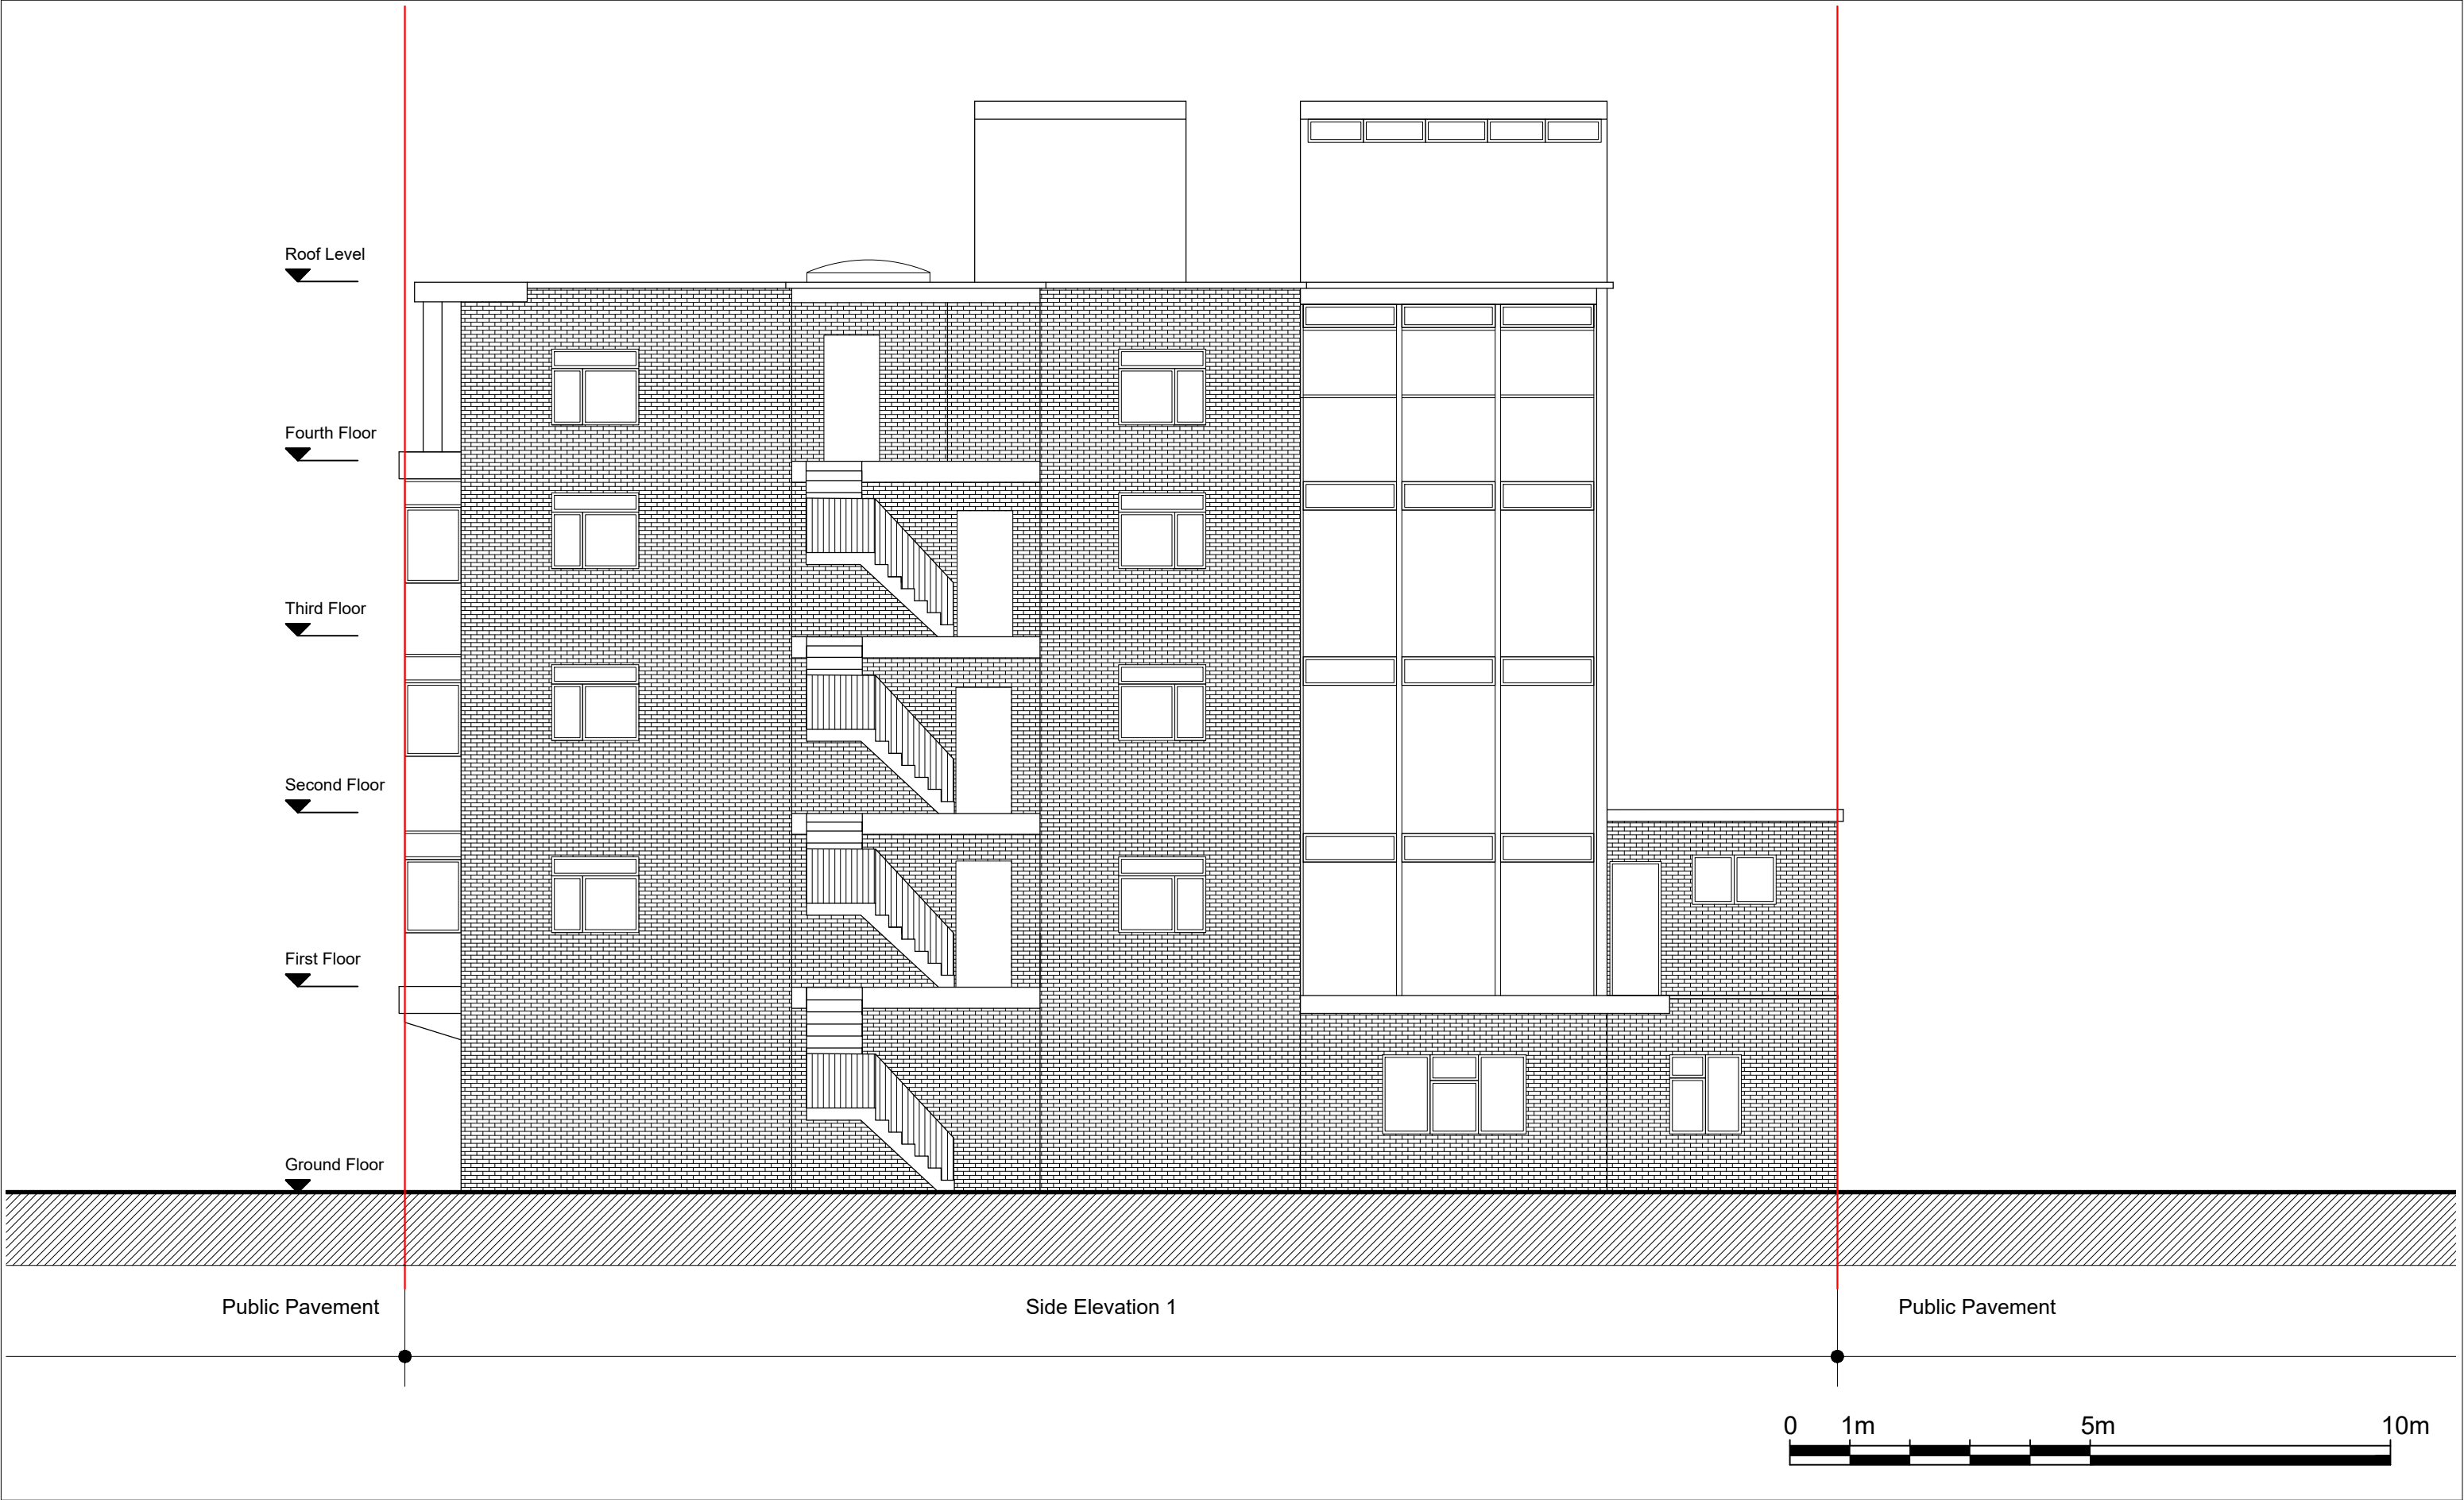


Notes.
Contractors must verify all dimensions at the site before comencing any work.
No construction work before Building Control approval and structural engineer confirmation.
Any discrepancies to be reported to Gridline. All drawings are to be read in conjunction with all relevant drawings and specifications.


Project No.S				
REV	DATE	DESCRIPTION	BY	CH

PROJECT TITLE	
Imperial House 64 Willoughby Lane London, 17 0SP	
DATE	Project No.
April 2023	6995

DRAWING TITLE		
Existing - Side Elevation 1		
CLIENT Mr Grussgott		
DRAWING No.	SCALE @ A3	Drawn by:
EX-E002	1:100	Niloufar

 

PLANNING SERVICES
Unit 9b, The High Cross
Centre, Fountayne Rd,
N15 4BE
TEL: 020 8802 3480
www.samplanning.co.uk

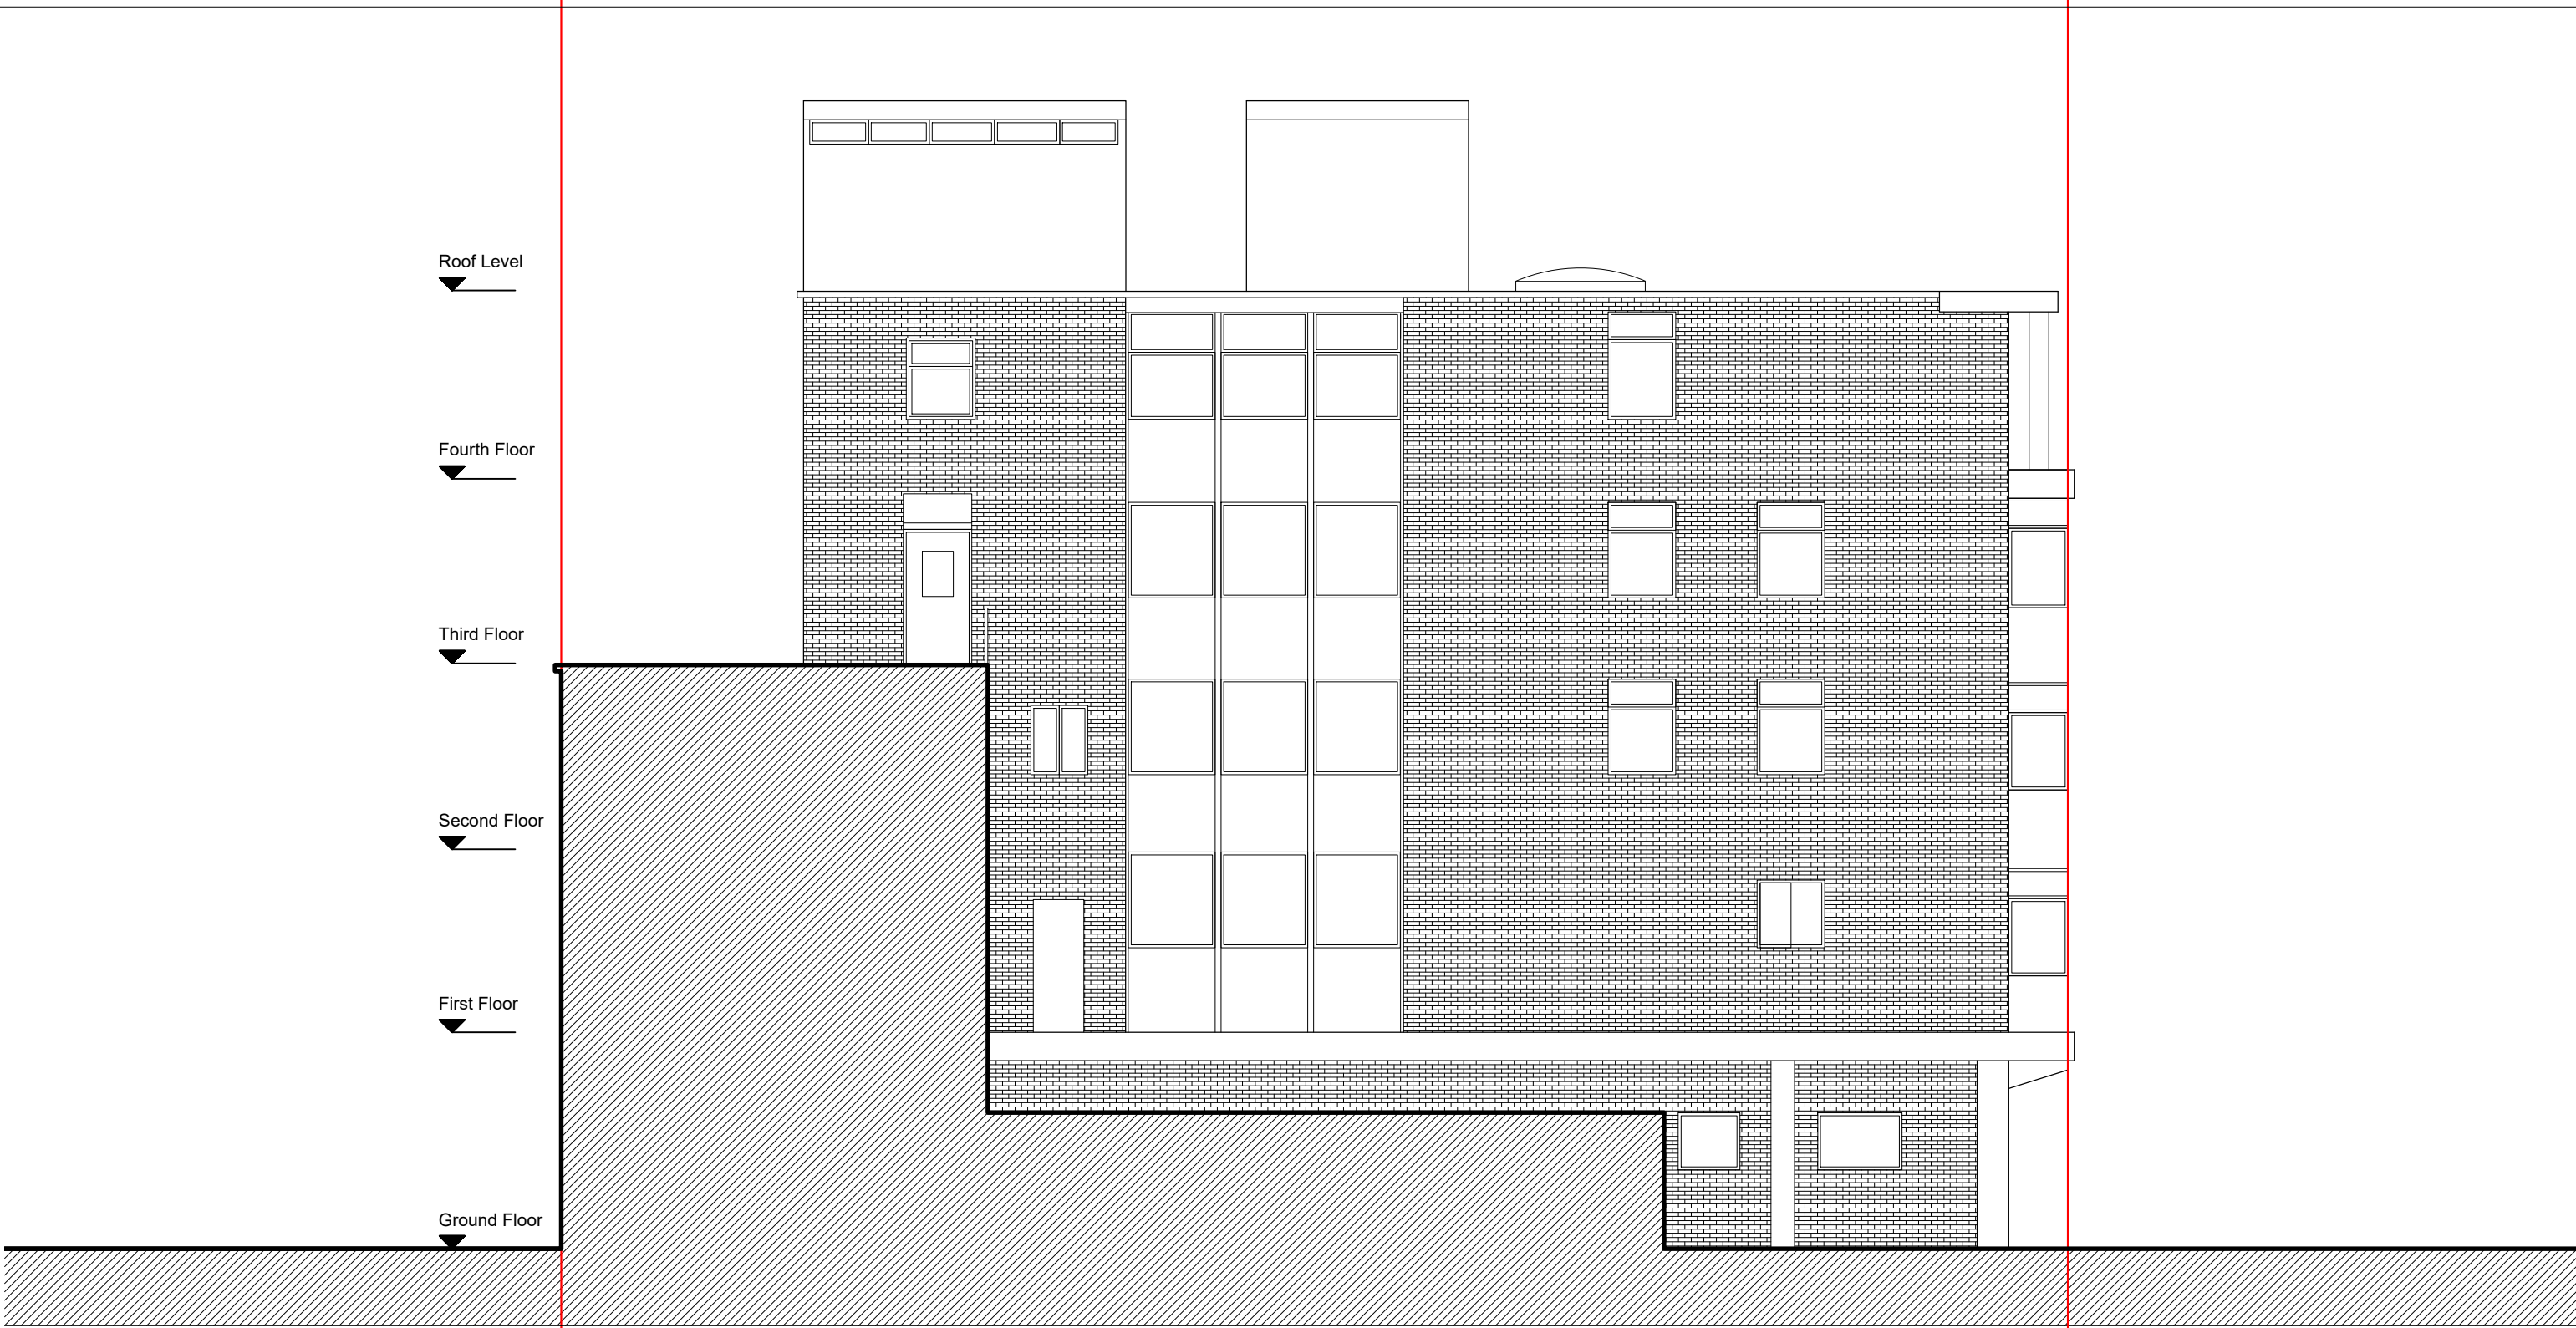

Public Pavement

Side Elevation 2

Public Pavement



Notes.
Contractors must verify all dimensions at the site before comencing any work.
No construction work before Building Control approval and structural engineer confirmation.
Any discrepancies to be reported to Gridline. All drawings are to be read in conjunction with all relevant drawings and specifications.


Project No.S				
REV	DATE	DESCRIPTION	BY	CH

PROJECT TITLE	
Imperial House	
64 Willoughby Lane	
London, 17 0SP	
DATE	Project No.
April 2023	6995

DRAWING TITLE		
Existing - Side Elevation 2		
CLIENT		
Mr Grussgott		
DRAWING No.	SCALE @ A3	Drawn by:
EX-E003	1:100	Niloufar



PLANNING SERVICES
Unit 9b, The High Cross
Centre, Fountayne Rd,
N15 4BE
TEL: 020 8802 3480
www.samplanning.co.uk

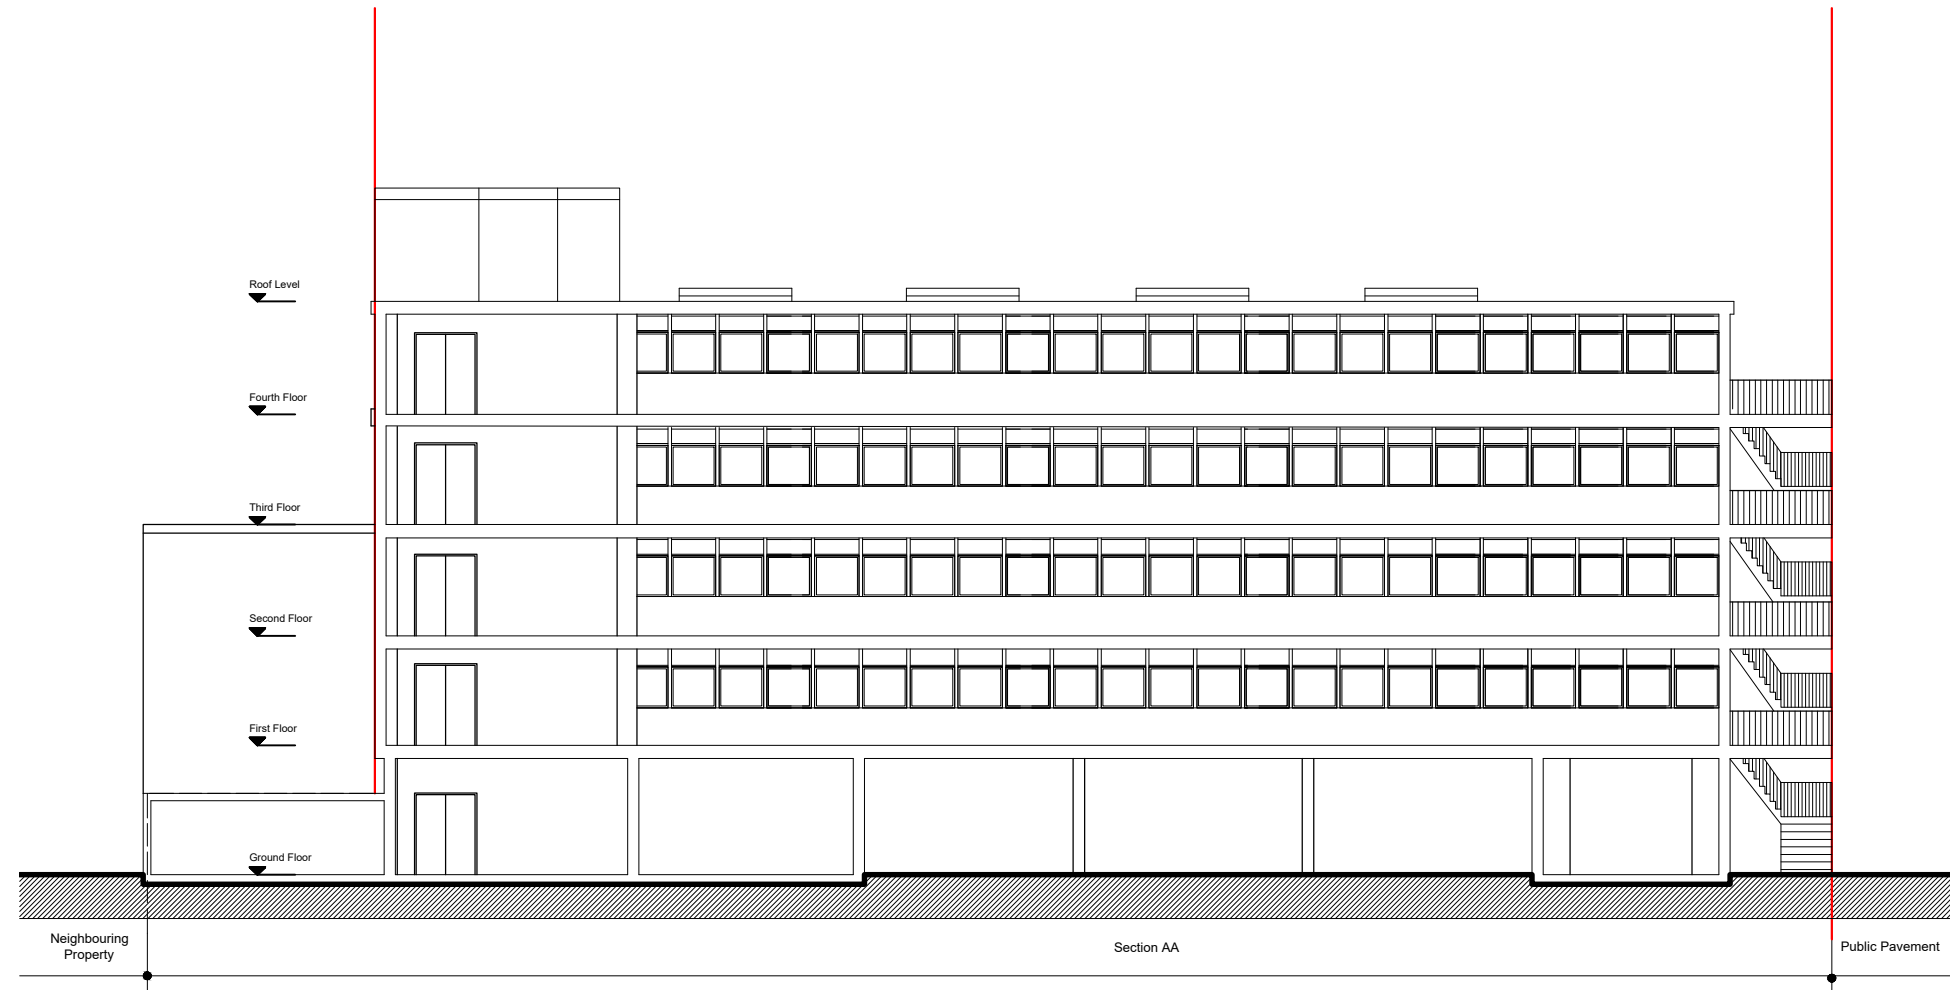


Notes.
Contractors must verify all dimensions at the site before comencing any work.
No construction work before Building Control approval and structural engineer confirmation.
Any discrepancies to be reported to Gridline. All drawings are to be read in conjunction with all relevant drawings and specifications.

Project No.S				
REV	DATE	DESCRIPTION	BY	CH

PROJECT TITLE	
Imperial House	
64 Willoughby Lane	
London, 17 OSP	
DATE	Project No.
April 2023	6995

DRAWING TITLE		
Existing - Section AA'		
CLIENT		
Mr Grussgott		
DRAWING No.	SCALE @ A3	Drawn by:
EX-S001	1:200	Niloufar

 

PLANNING SERVICES
Unit 9b, The High Cross
Centre, Fountayne Rd,
N15 4BE
TEL: 020 8802 3480
www.samplanning.co.uk