

OVEALL GARDEN AREA

REAR :76.75m²

FRONT:17.23m²

TOTAL:93.98m²

HALF:46.99m²


CLOSED GARDEN AREA:

REAR EXTENSION :17.16m²


REAR OUTBUILDING :23.21m²

FRONT PORCH :2.27m²

TOTAL USED AREA :42.64m²<46.99m²

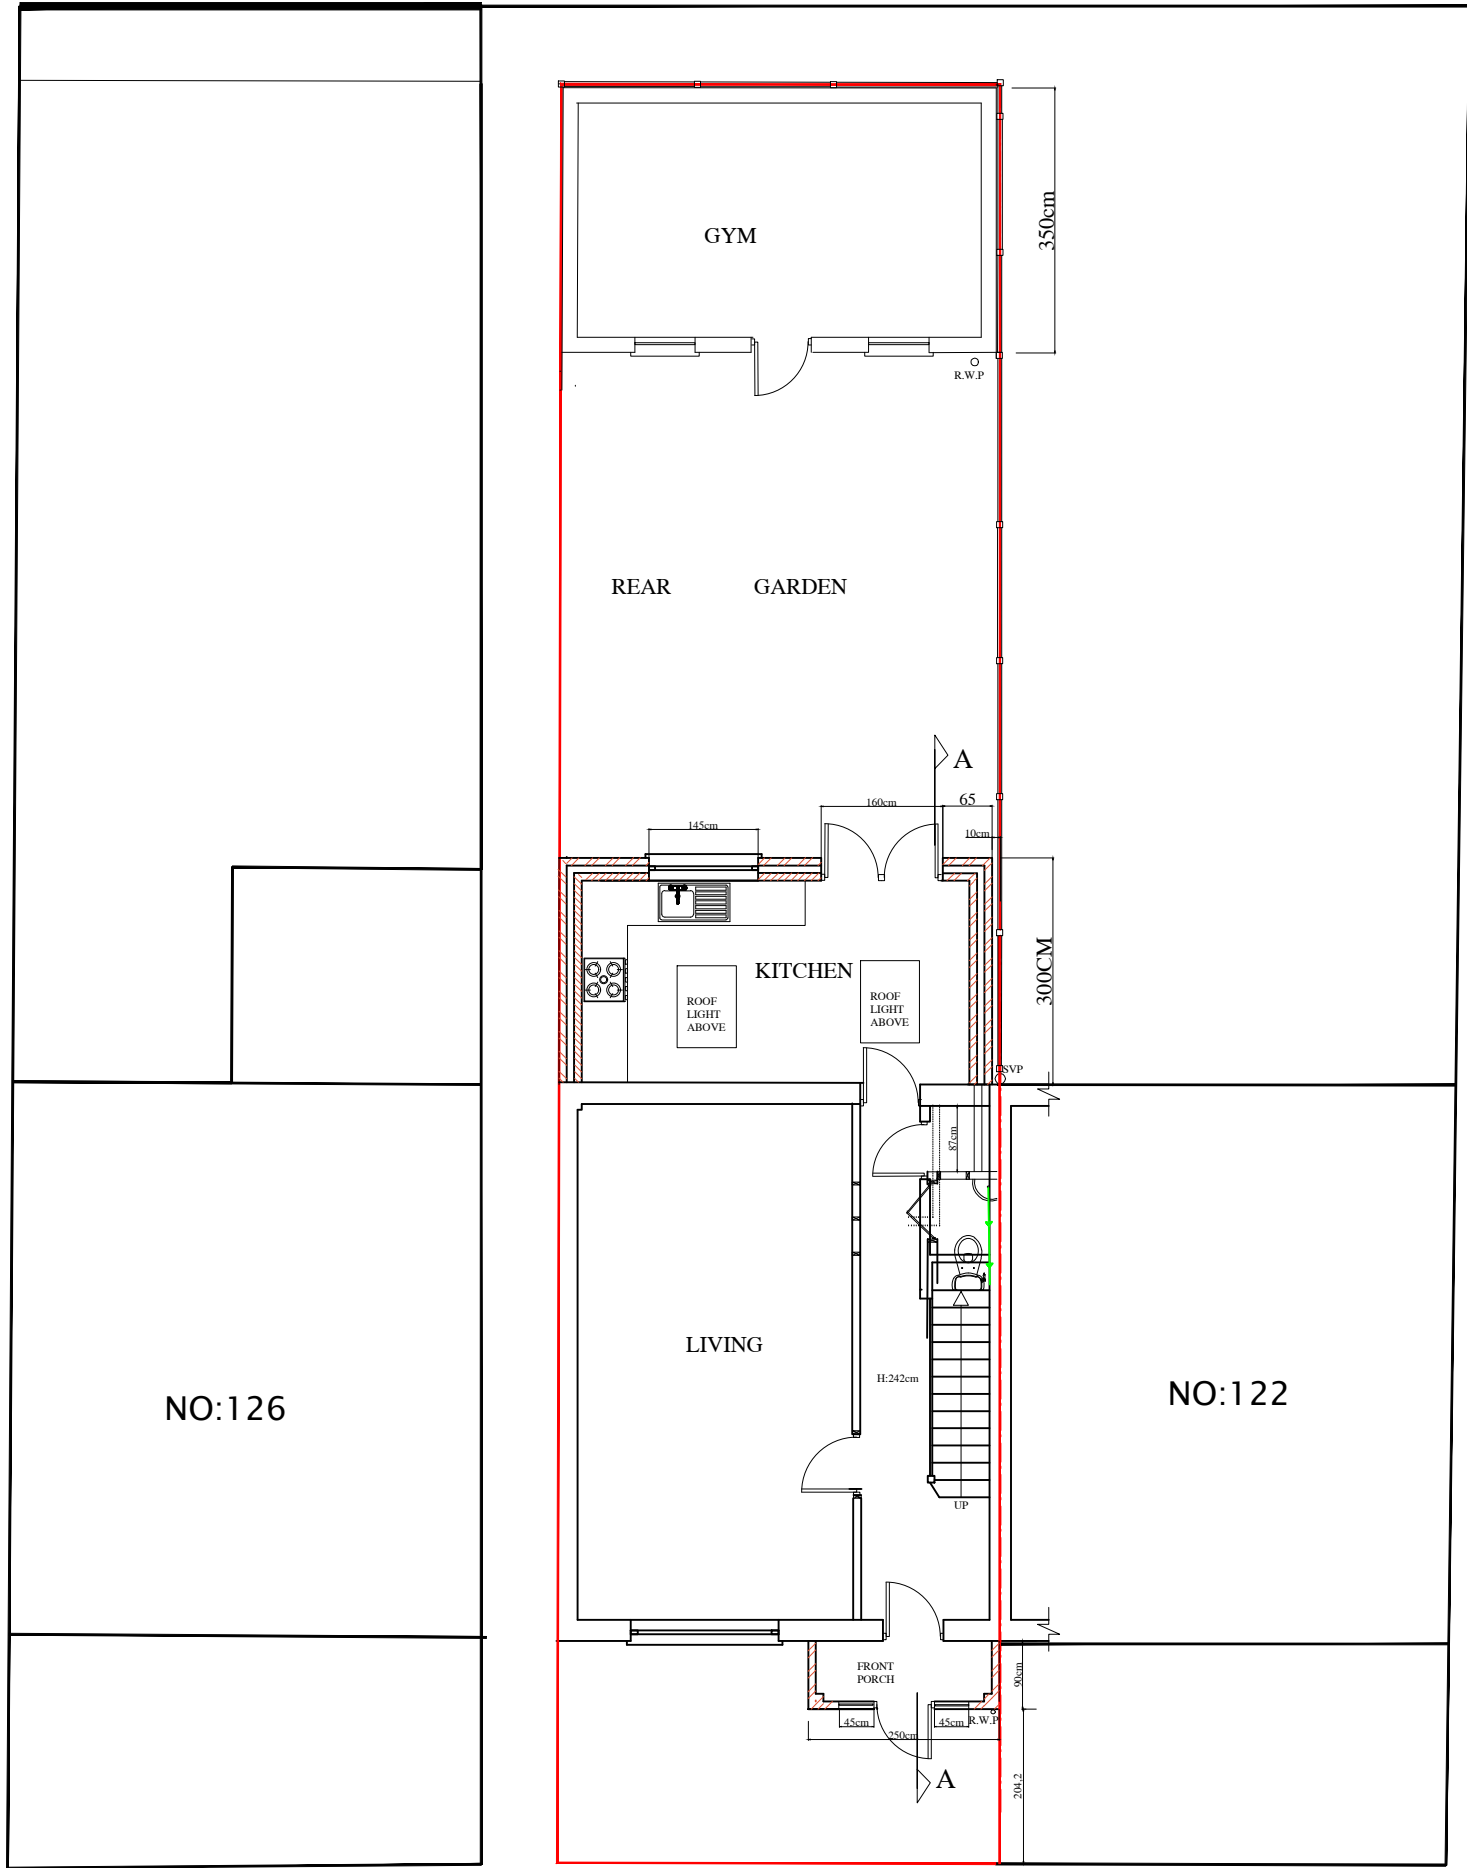

PROPOSED GROUND FLOOR PLAN

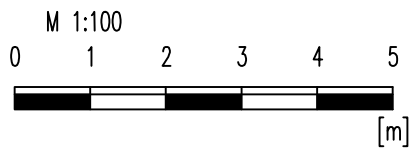

HOUSEHOLDER PLANNING			
no	revision	date	control
project	124 FARRANT AVENUE WOOD GREEN, LONDON N22 6PE		
drawing title	PROPOSED GROUND FLOOR PLAN		
scale	1/100@A3		
date	APRIL' 2023		
drw.no	M.KAN-02-PL05A		