



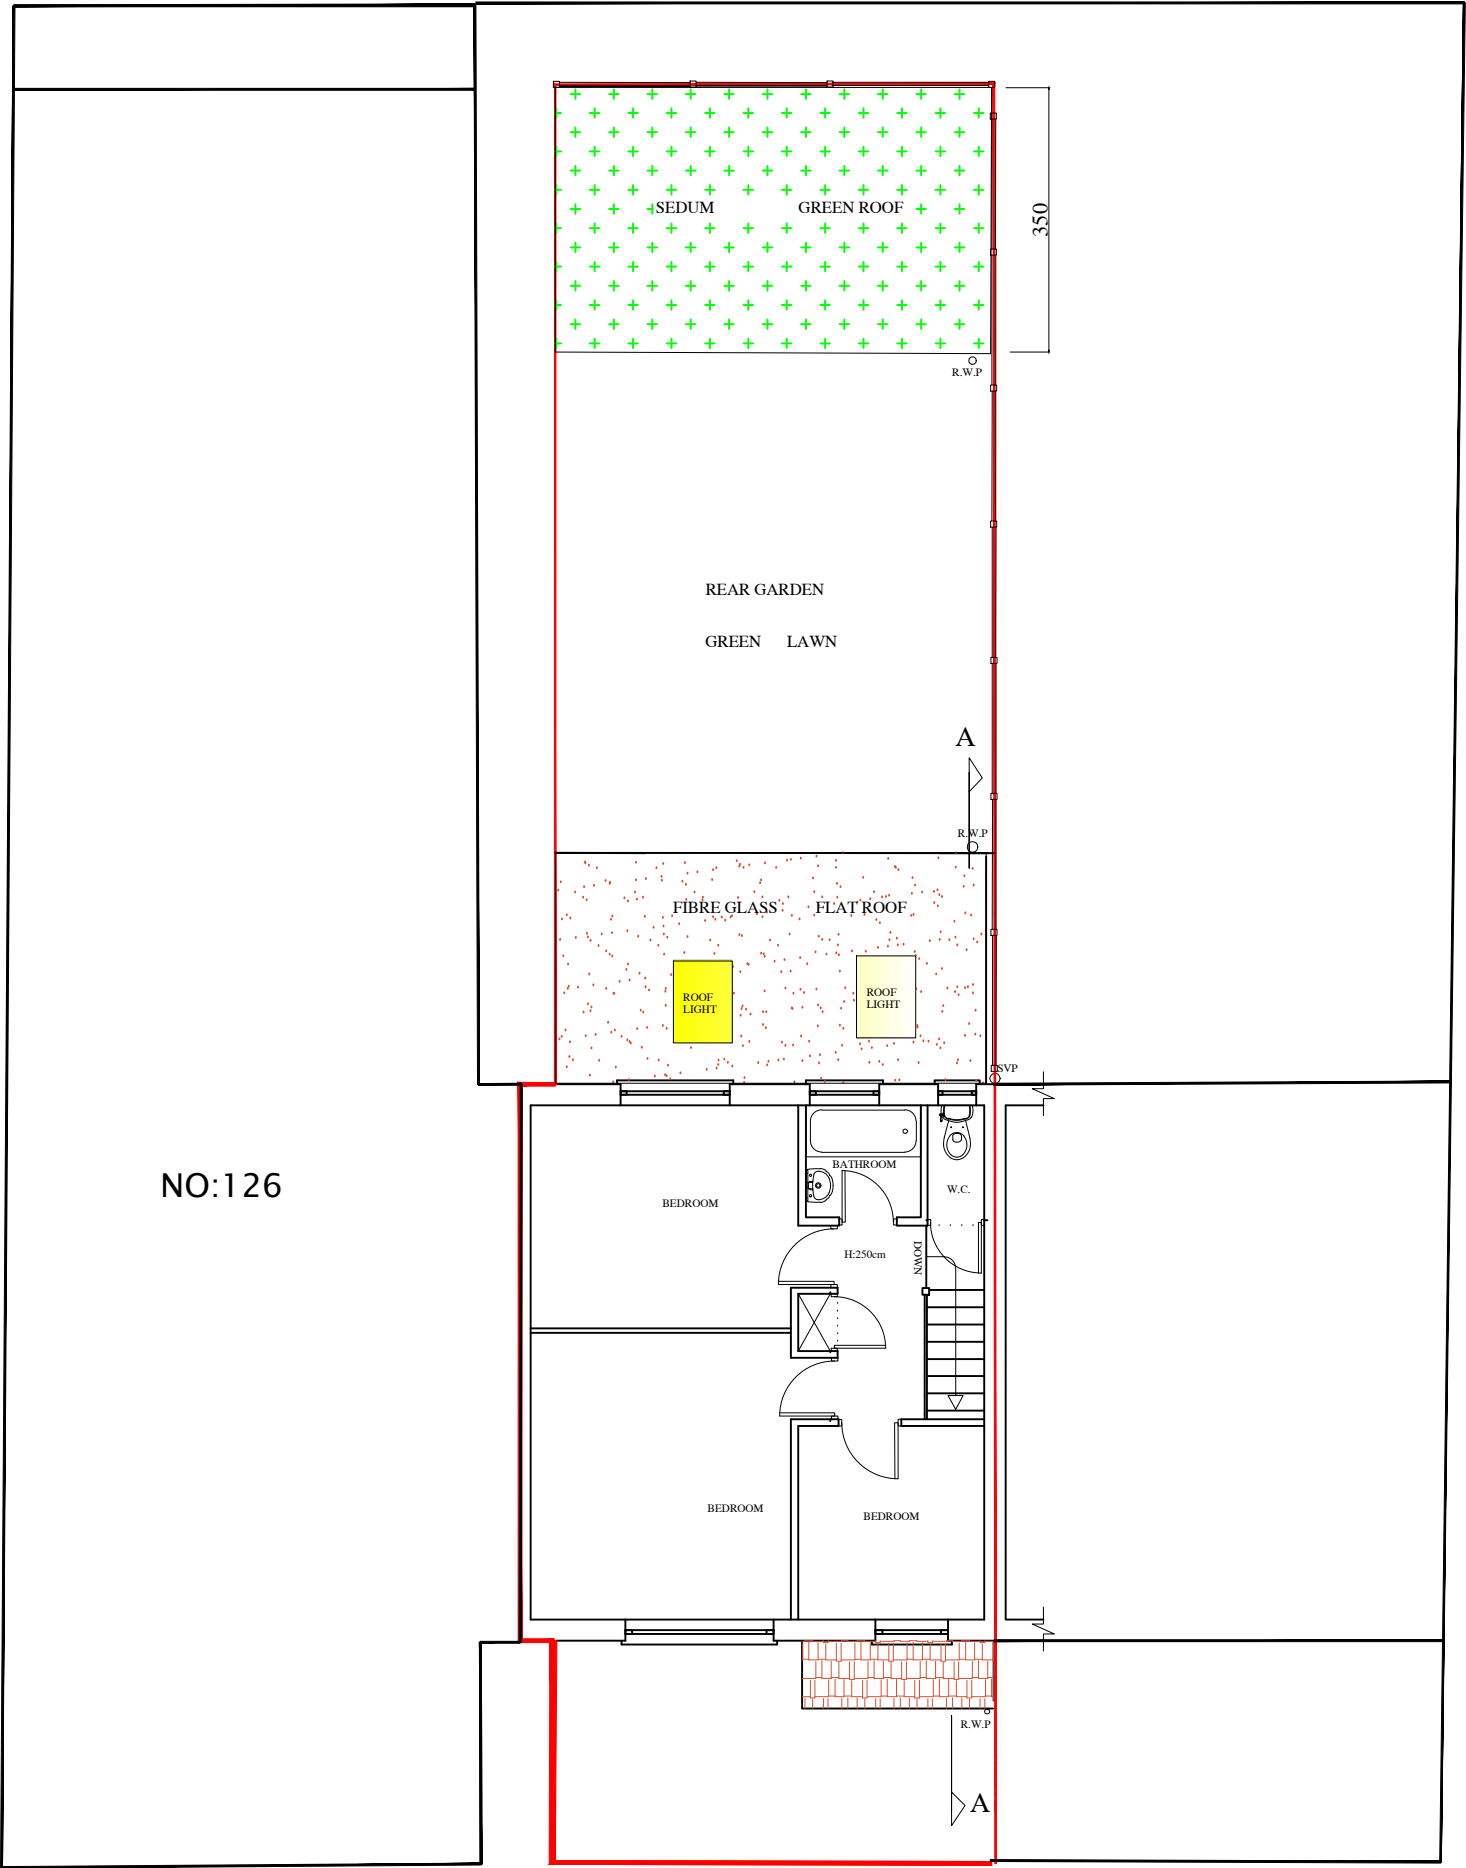

PROPOSED FIRST FLOOR PLAN

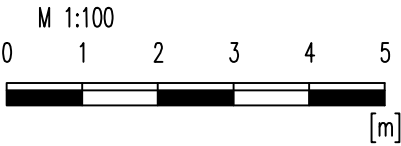

HOUSEHOLDER PLANNING			
no	revision	date	content
project	124 FARRANT AVENUE WOOD GREEN, LONDON N22 6PE		
drawing title	PROPOSED FIRST FLOOR PLAN		
scale	1/100@A3		
date	APRIL 2023		
drw.no	M.KAN-02-PL06A		