




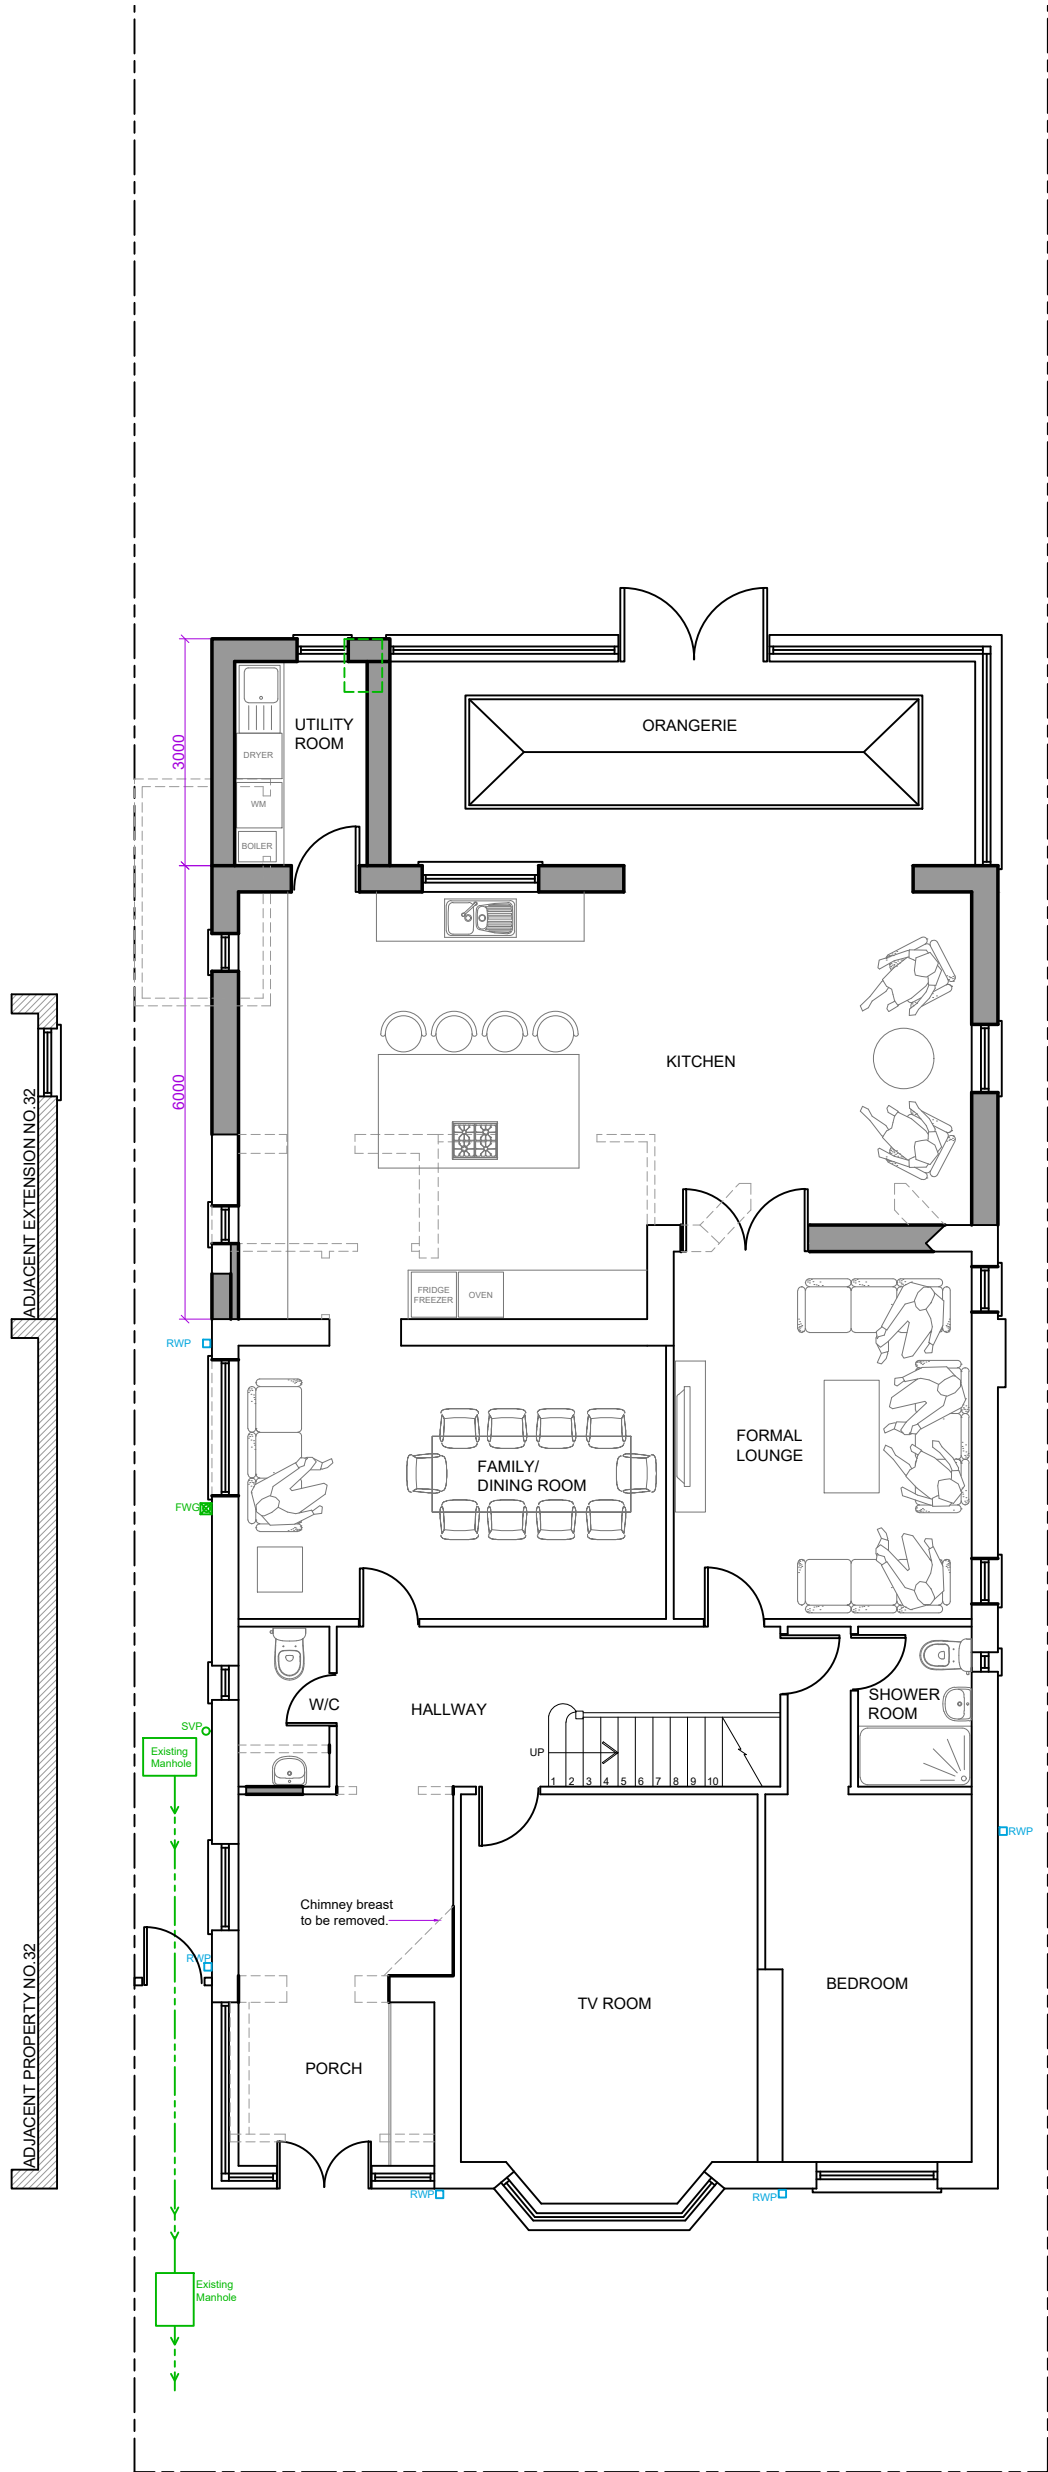


PROPOSED GROUND FLOOR PLAN
OPTION- G

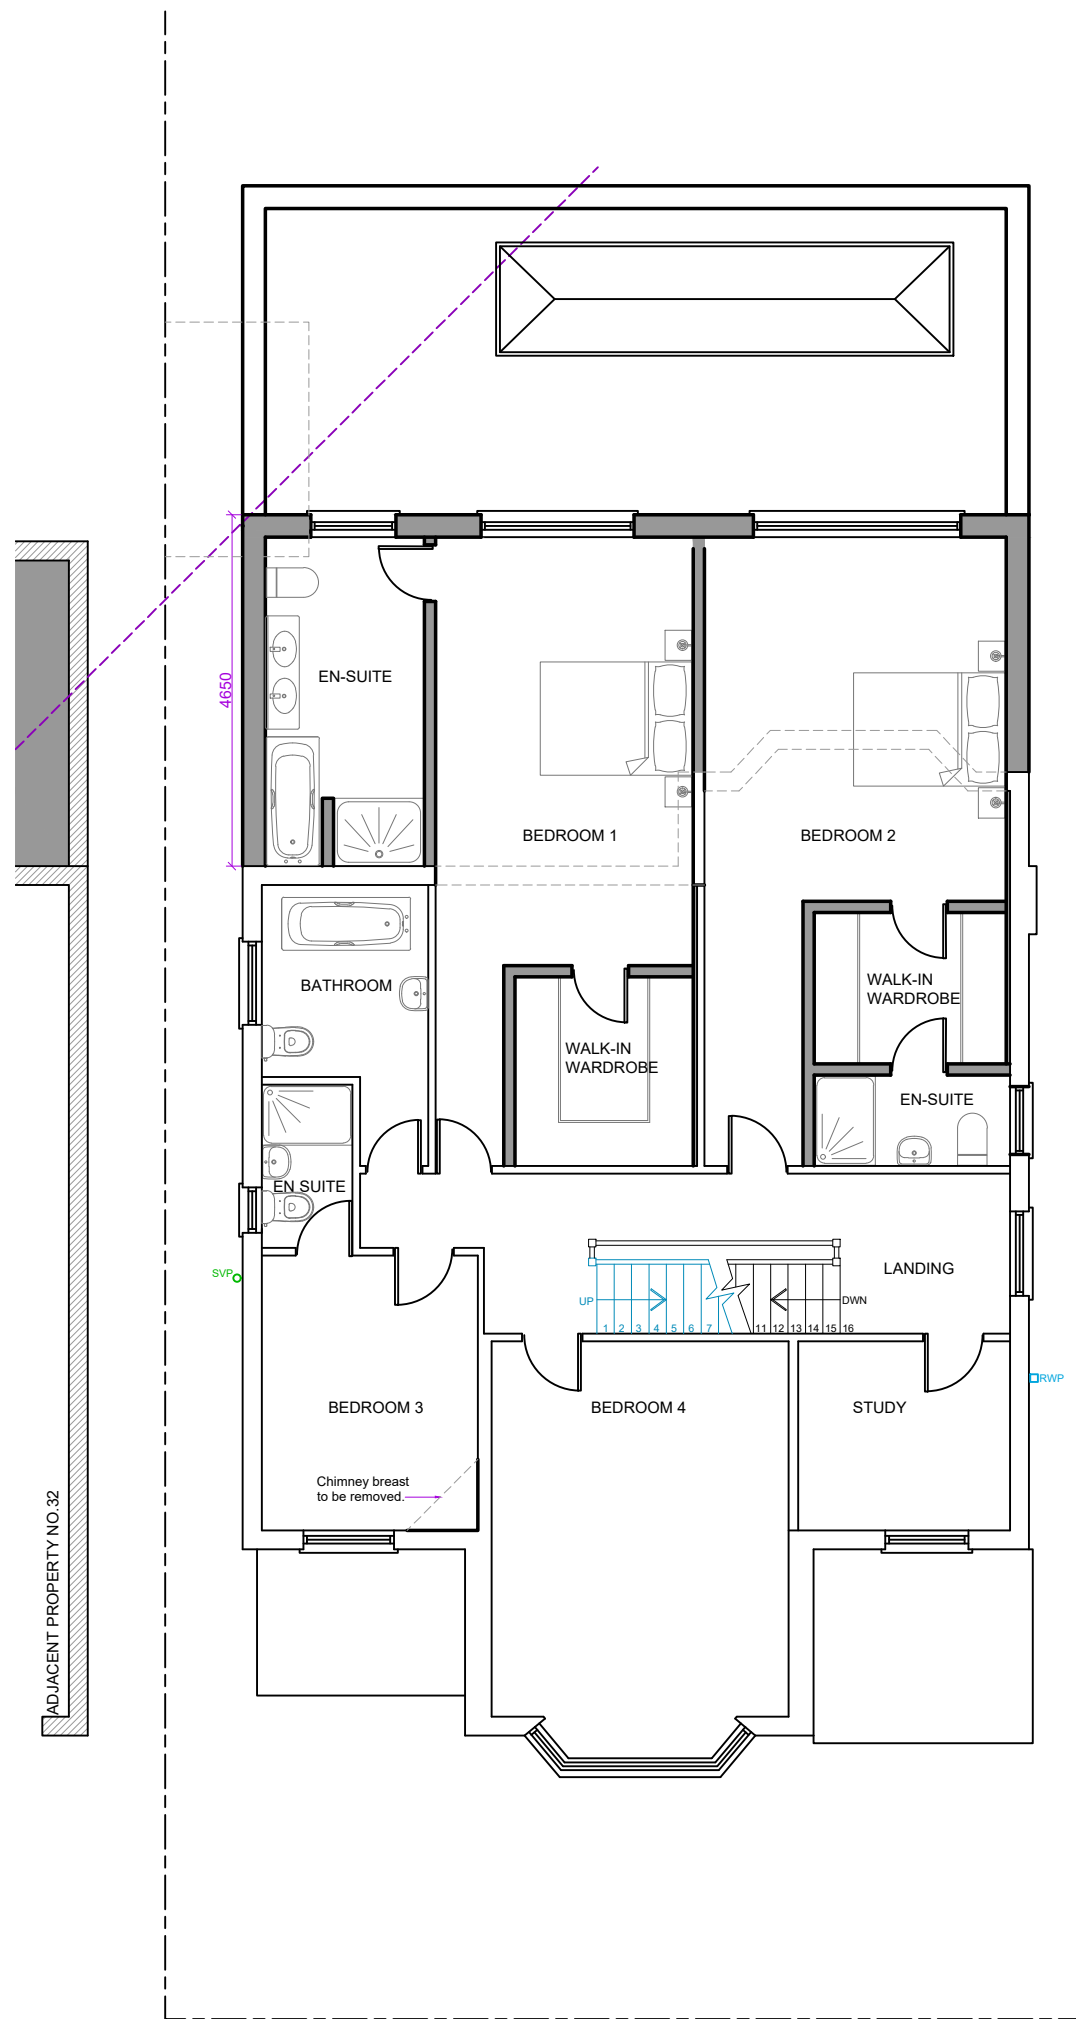

PROPOSED FIRST FLOOR PLAN

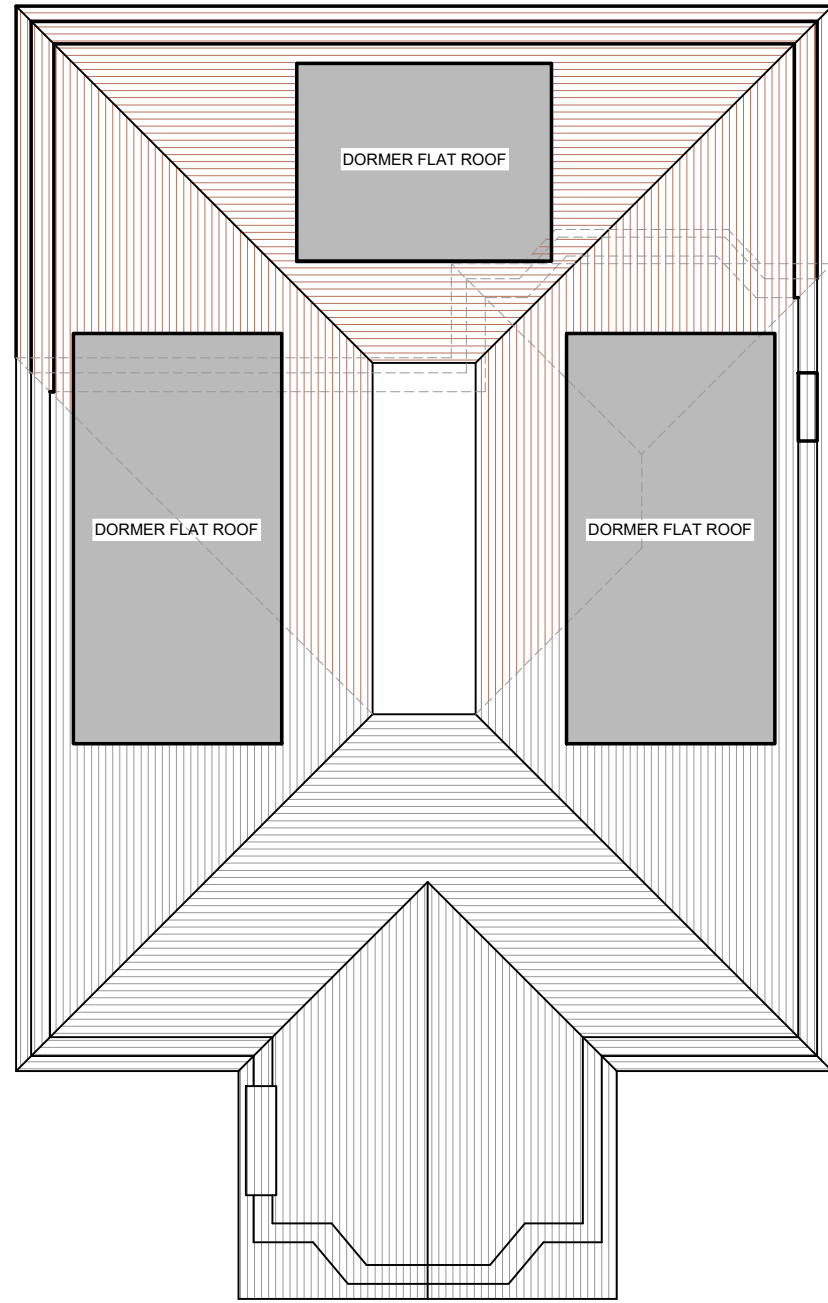


PROPOSED ROOF PLAN

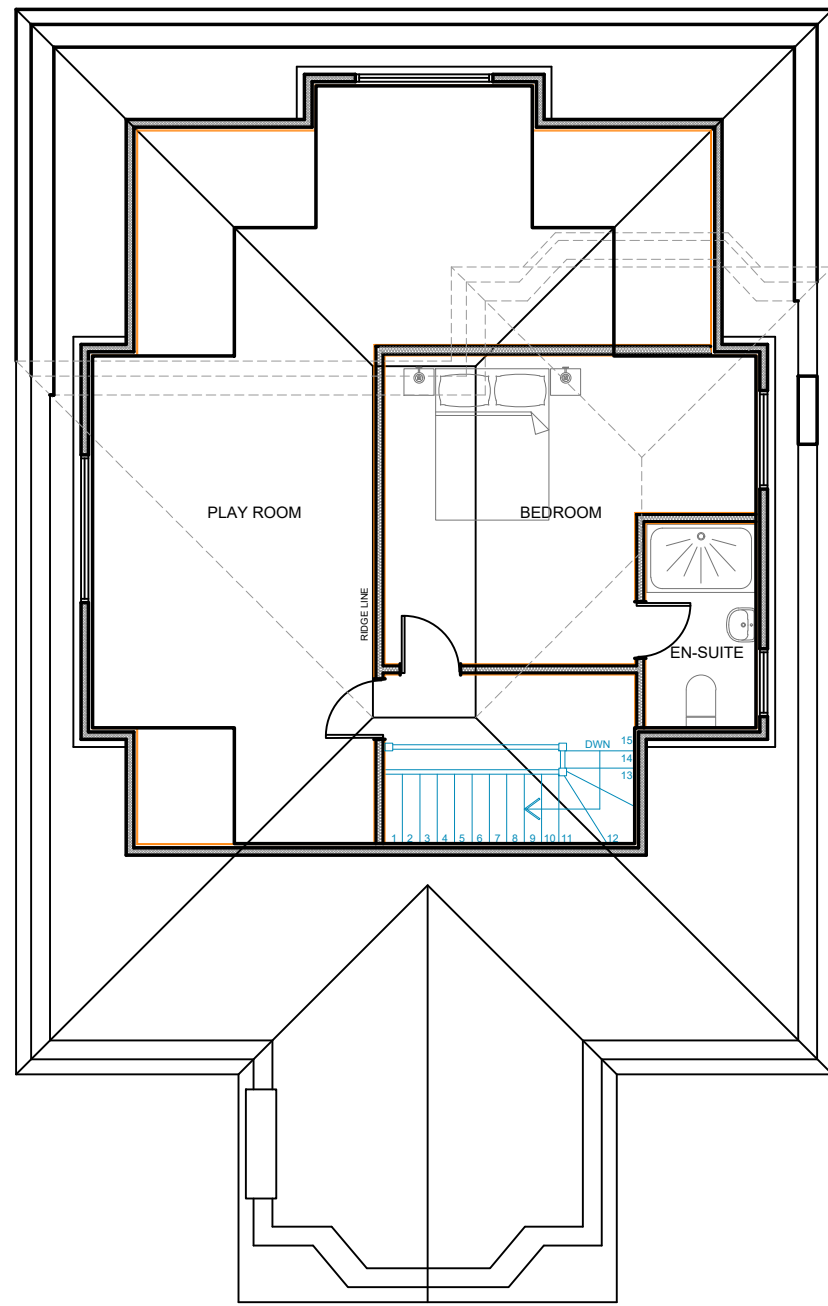

PROPOSED LOFT FLOOR PLAN

IMPORTANT NOTE
The specification is to be read in conjunction with the plans/section details, and other associated Structural details as may be provided.
All work is to be carried out to the Local Authority Planning and Building Regulations Approval, and the Codes of Practice and British Standards as necessary. All dimensions, levels, sizes, positions and locations of particulars as indicated on drawings are to be verified by the appointed Contractor on site prior to engaging in works. Any discrepancies must be reported to the Architect/Surveyor/Engineer or responsible person/s immediately.
The Contractor is responsible for ensuring compliance with the CDM Regulations, and appropriate Health & Safety on site precautions.
The Client/Building Owner must obtain any necessary PARTY WALL AGREEMENTS, prior to engaging in the works on site.

 Rev.	Date	Comment			
(50)		1m	2m		
(100)	1m	2m	3m	4m	5m
					
			Copyright ©		
Chartered Architectural Technologist					
020 3875 2000					
plans@kdb-designs.co.uk					
www.kdb-designs.co.uk					
Client: MR F AHMED					
Site Address: 34 AYLMER ROAD LONDON N2 0BX					
Project Title: SINGLE STOREY FRONT AND REAR EXTENSION, WITH ORANGERY, TWO STOREY REAR EXTENSION AND LOFT CONVERSION WITH DORMERS					
Status: PLANNING APPLICATION					
Drawn: SB		Checked: PK			
Date: 18.12.2018		Scale: 1:100 @ A2			
Drawing Title: PROPOSED FLOOR PLANS					
Job No: AYL34		Drawing No: PL - A - 02		Rev:	