



PLANNING

Notes:
Do not scale from this drawing
All dimensions to be checked on site

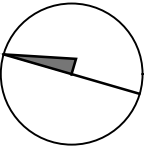

KEY

- Existing walls
- New Masonry wall - Red bricks to match existing
- New block wall with cedar cladding
- New 130mm o/a stud partitioning at 400ctrs with 12.5mm p/board to both sides.
- Demolition
- New planting

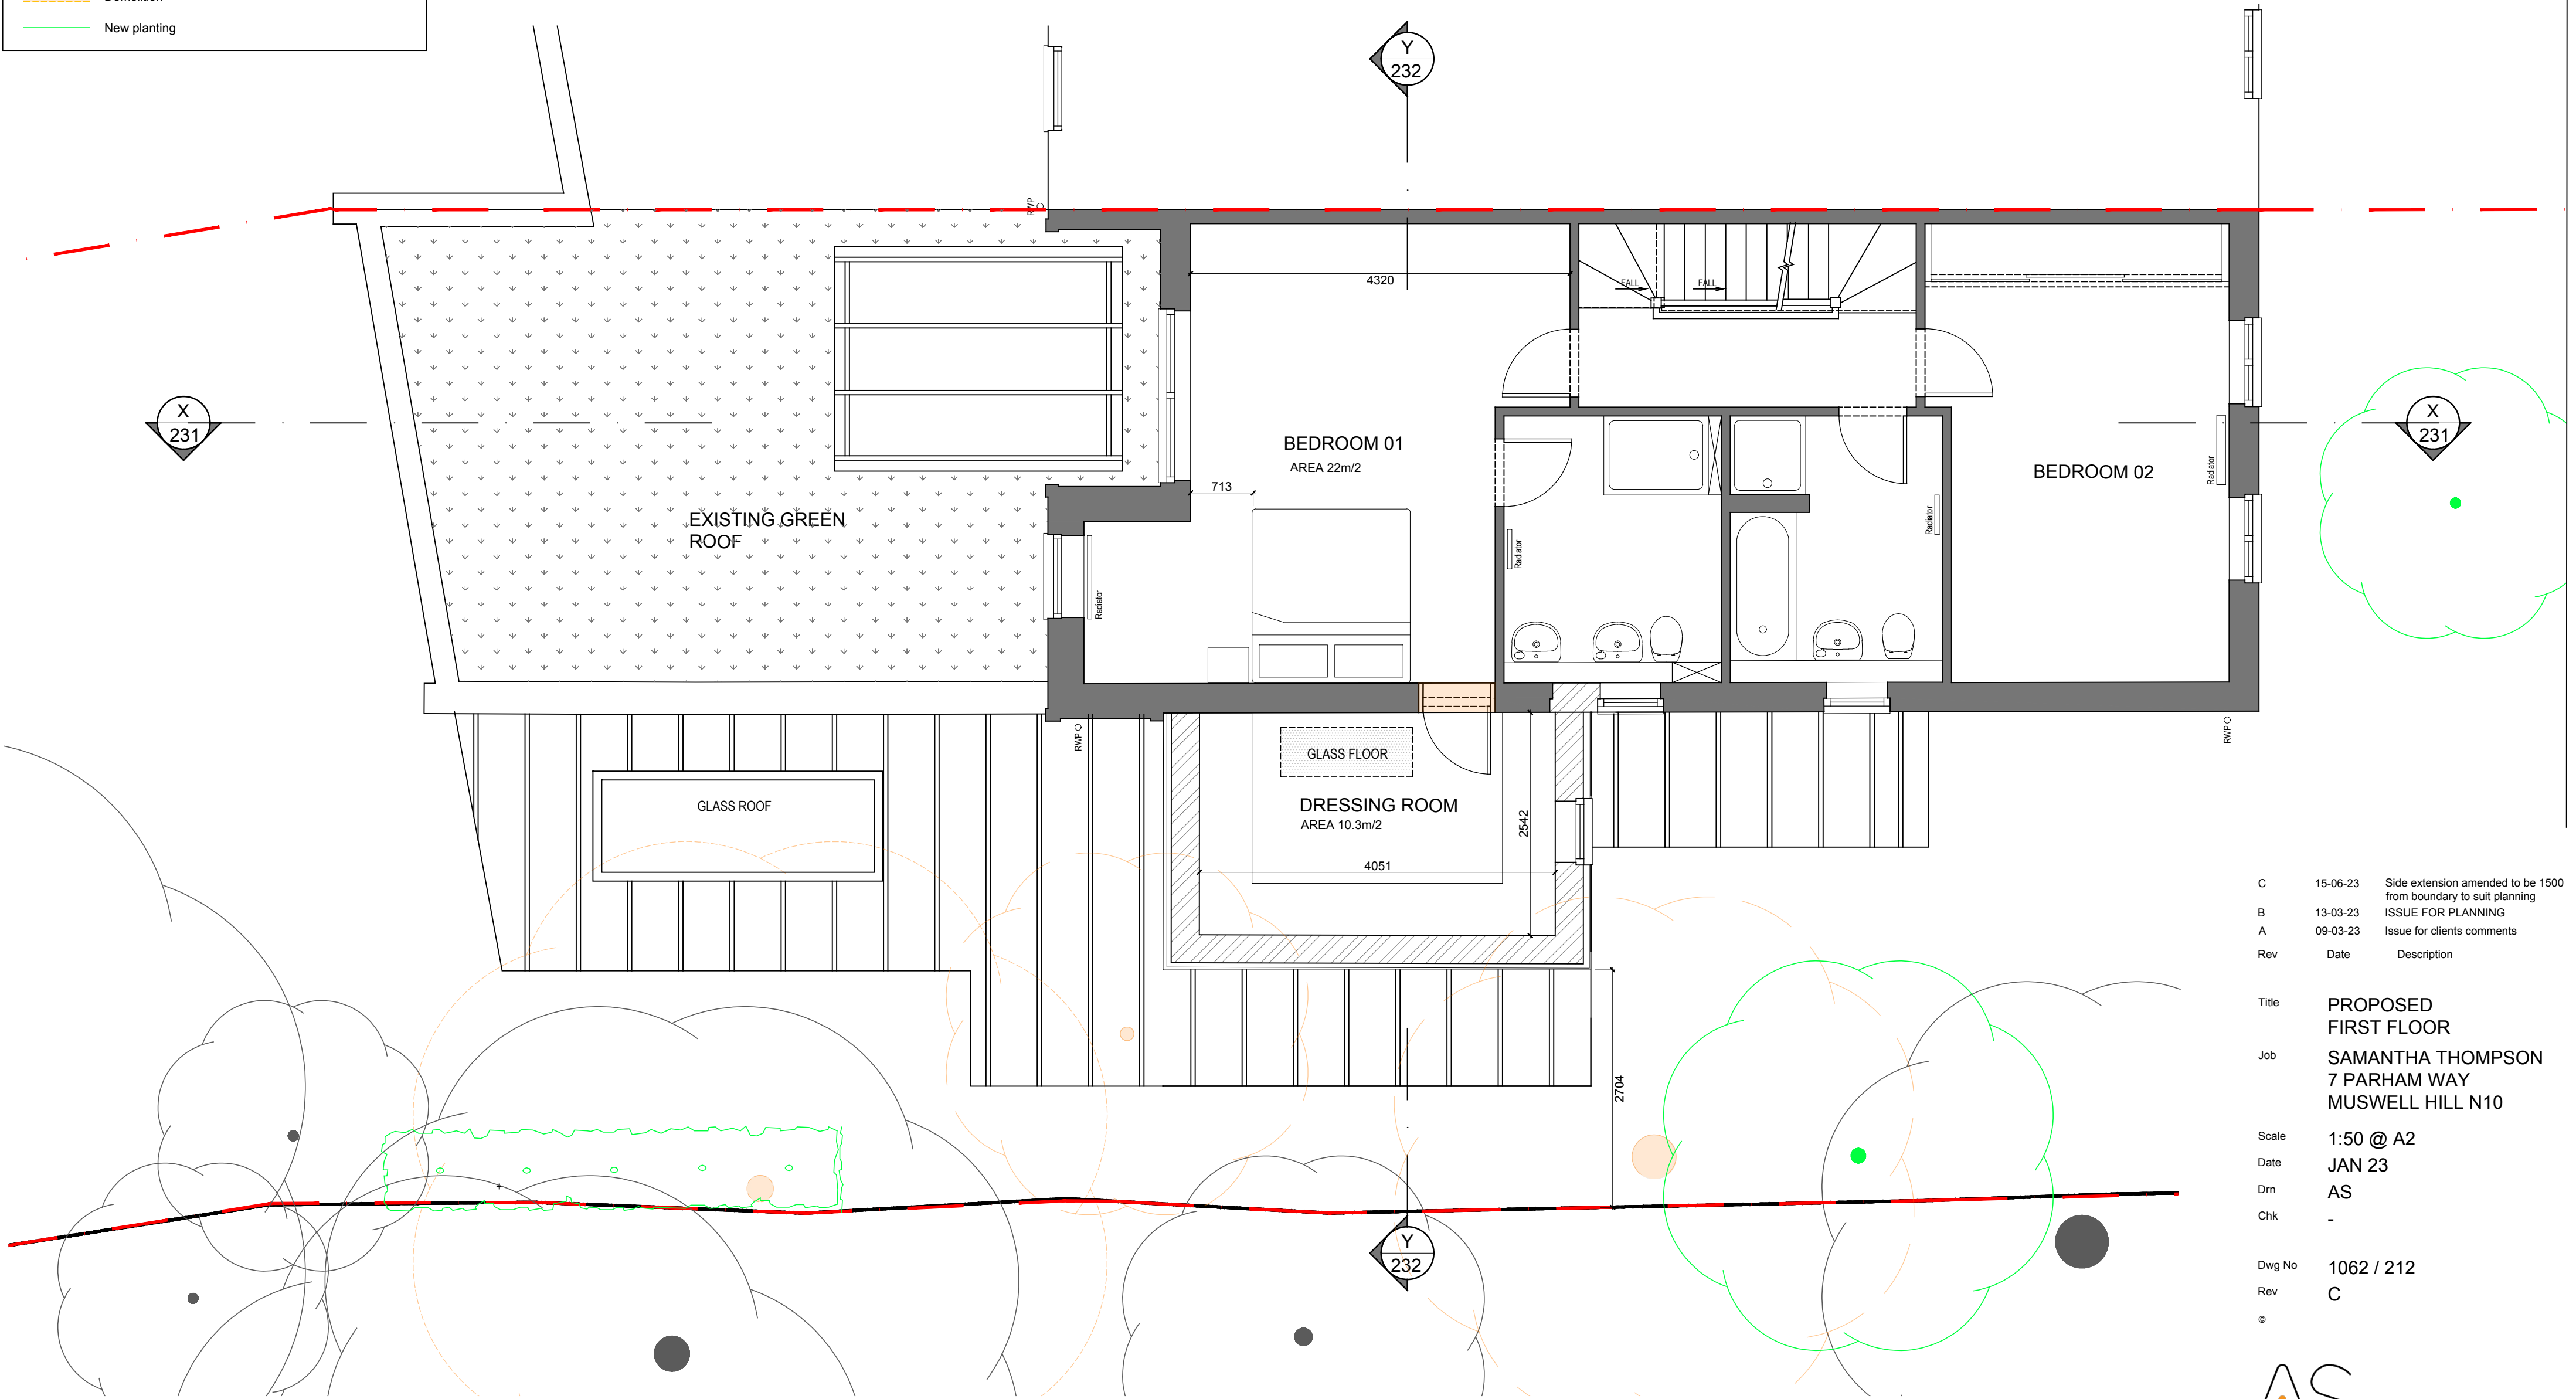

PROPOSED FIRST FLOOR PLAN

C	15-06-23	Side extension amended to be 1500 from boundary to suit planning
B	13-03-23	ISSUE FOR PLANNING
A	09-03-23	Issue for clients comments
Rev	Date	Description

Title
Job
Scale
Date
Drm
Chk

PROPOSED
FIRST FLOOR
SAMANTHA THOMPSON
7 PARHAM WAY
MUSWELL HILL N10

1:50 @ A2
JAN 23
AS
-

Dwg No
Rev

1062 / 212
C

©

AS DESIGN
Architectural Designers
2 carysfort road n8 8rb
t 07855686577 / 02083479971
info@asdesignuk.com www.asdesignuk.com

SCALE 0 1m 2m 3m 4m 5m