


KEY

- Existing walls
- New Masonry wall - Red bricks to match existing
- New block wall with cedar cladding
- New 130mm o/a stud partitioning at 400ctrs with 12.5mm p/board to both sides.
- Demolition
- New planting

NOTE : MAIN CONTRACTOR TO CHECK OVER ALL DIMENSIONS ON SITE AND ADVISE OF ANY DISCREPANCIES.

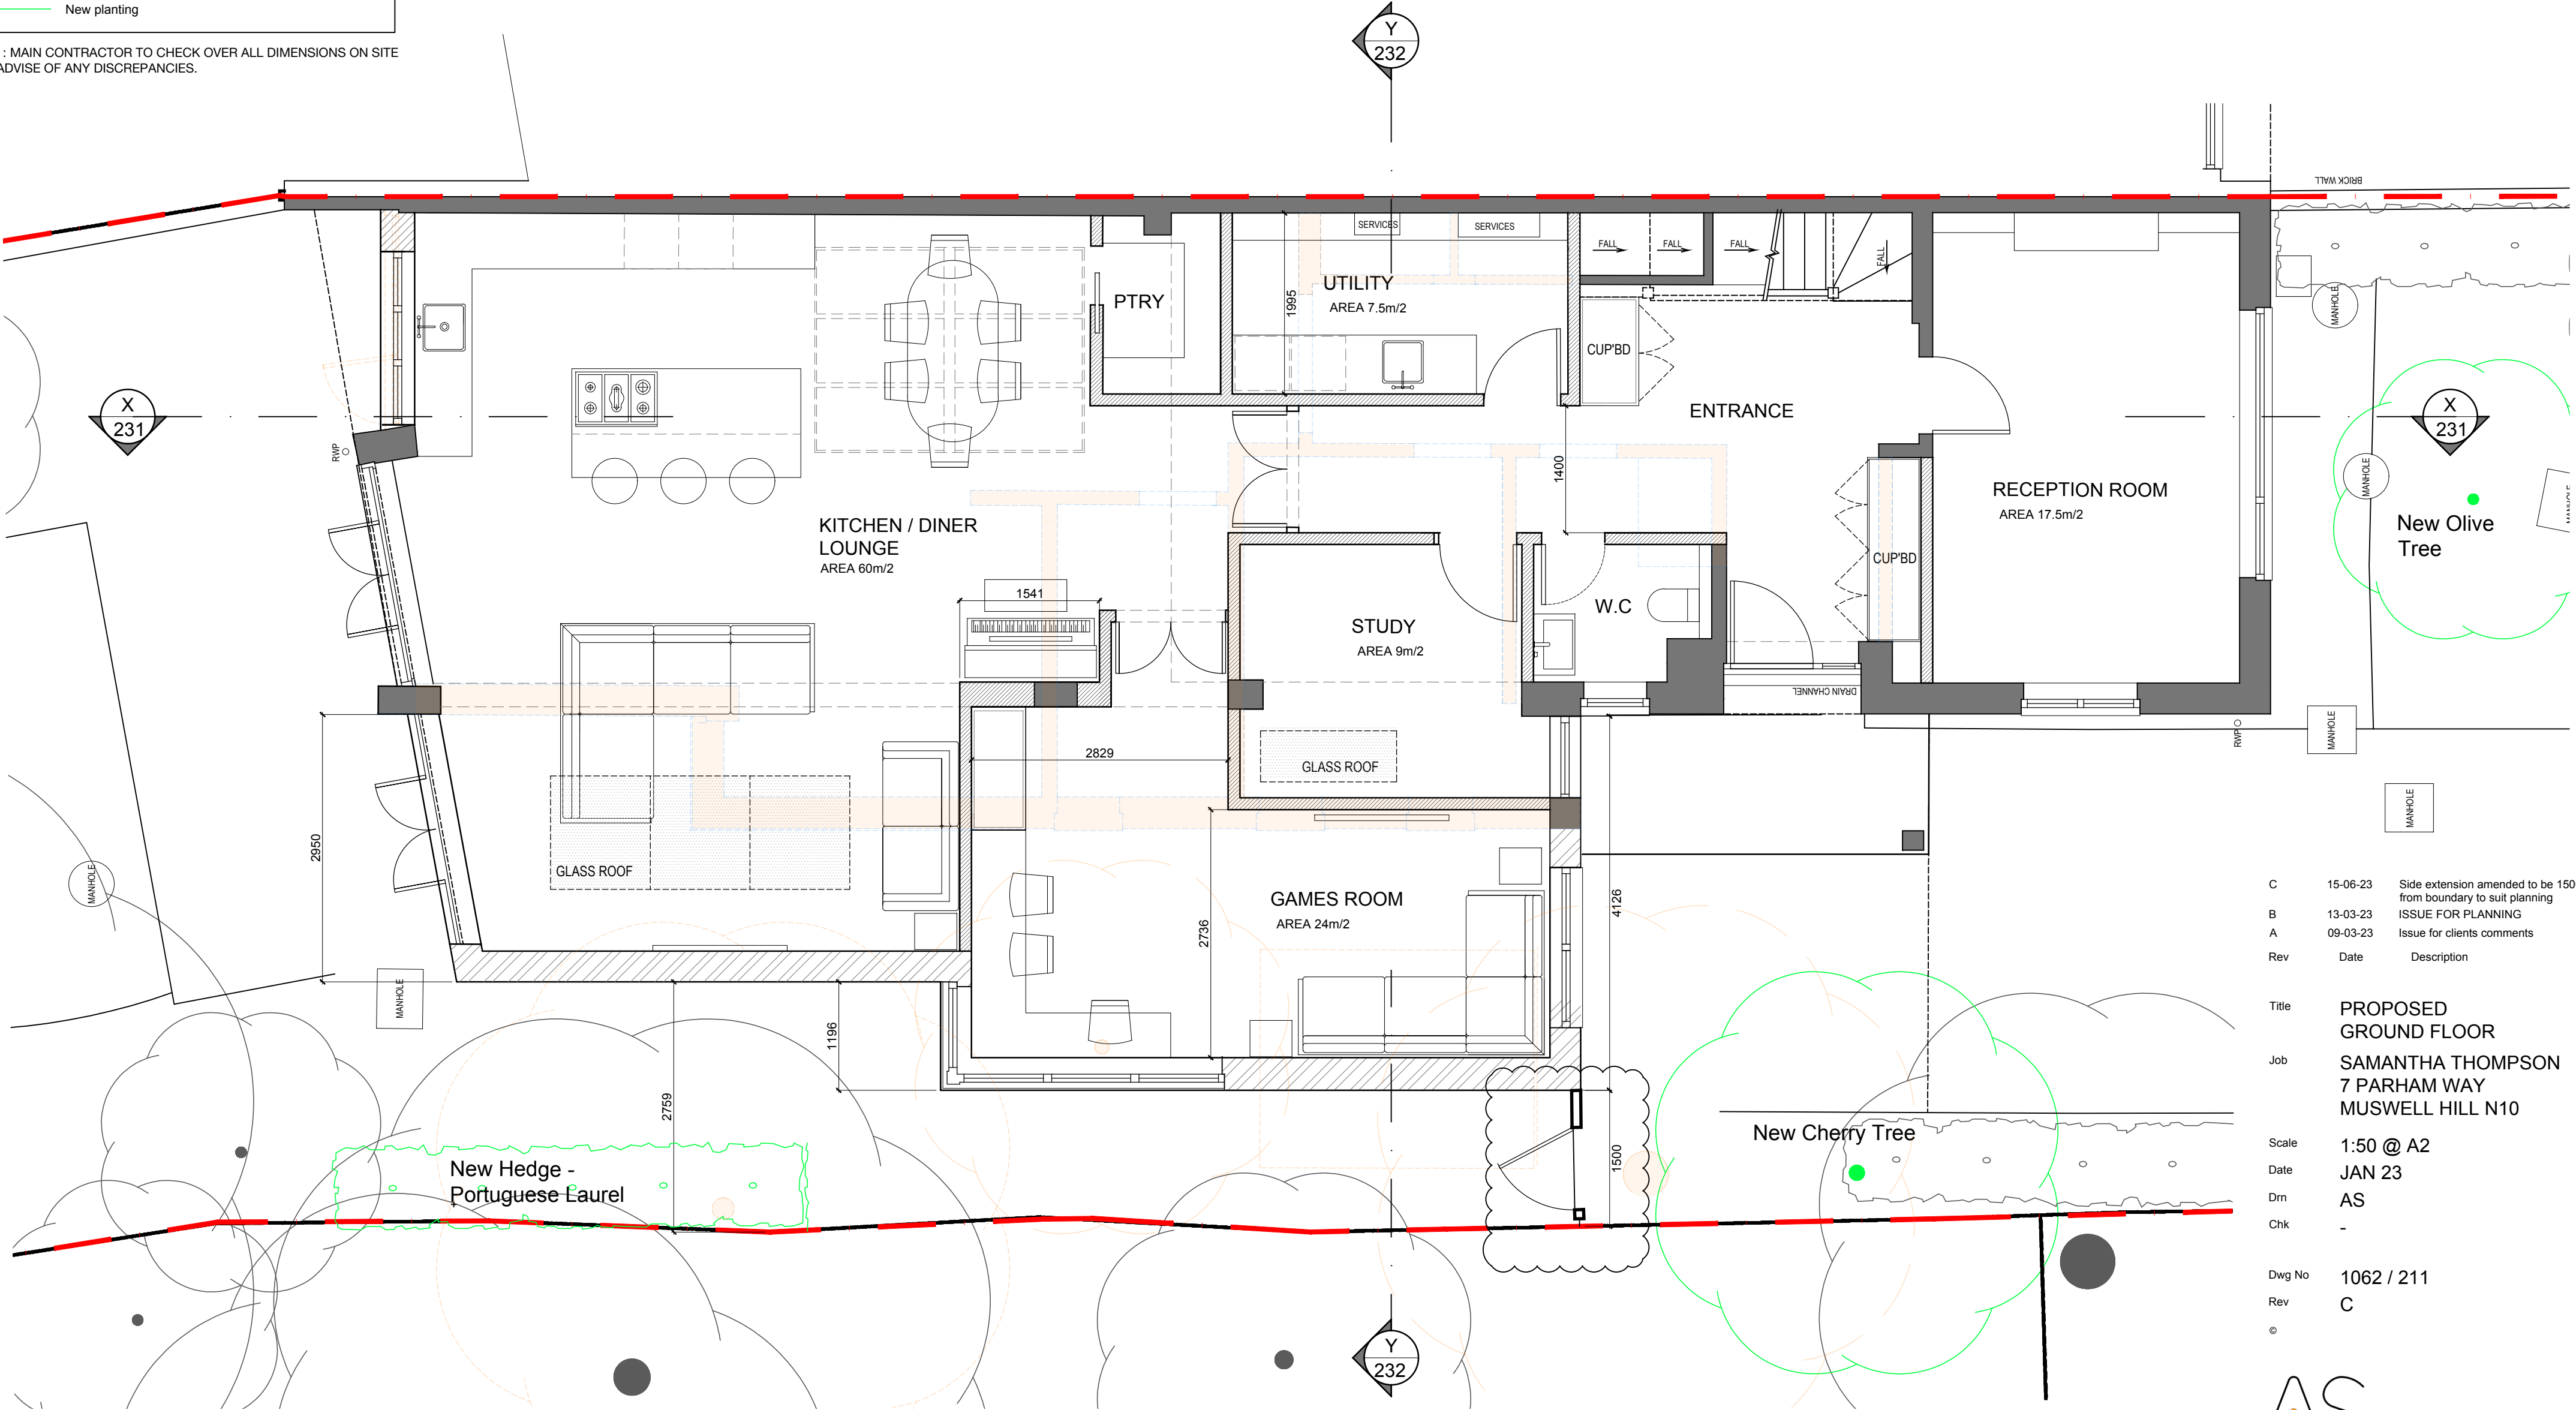

PROPOSED GROUND FLOOR PLAN

C	15-06-23	Side extension amended to be 1500 from boundary to suit planning
B	13-03-23	ISSUE FOR PLANNING
A	09-03-23	Issue for clients comments
Rev	Date	Description
Title		
PROPOSED GROUND FLOOR		
Job		
SAMANTHA THOMPSON		
7 PARHAM WAY		
MUSWELL HILL N10		
Scale		
1:50 @ A2		
Date		
JAN 23		
Drm		
AS		
Chk		
-		
Dwg No		
1062 / 211		
Rev		
C		
©		